

4872

Know all men by these presents, that I, Mary H. Reynolds as proprietor, have caused the lands embraced in the annexed plat and hereinafter described, to be surveyed, laid out and platted to be known as REYNOLDS' SUBDIVISION of part of Block 1, Sabin's Addition to the City of Jackson Michigan, and that the street as shown on said plat is hereby dedicated to the use of the public.

In Witness Whereof I have hereunto set my hand and seal this day of 1899.

Signed and Sealed in presence of

Wm. Gargo

R. G. England

Mary H. Reynolds (LS)

State of Michigan } ss
County of Jackson }


On this 30th day of September 1899.
before me a Notary Public in and for said County, personally came the above named - Mary H. Reynolds.

Known to me to be the person named in and who executed the the above dedication and acknowledged the same to be her free act and deed.

Wm. Gargo
Notary Public

Description of Land Platted.


The land embraced in the annexed plat of REYNOLDS' SUBDIVISION of part of Block 1, Sabin's Addition to the city of Jackson Michigan, is described as follows: Lots one (1) two (2) three (3) four (4) five (5) six (6) fourteen (14) fifteen (15) sixteen (16) seventeen (17) eighteen (18) nineteen (19) twenty (20) twenty one (21) twenty two (22) and a strip of land three rods wide off the west sides of lots seven (7) nine (9) ten (10) eleven (11) and thirteen (13) all in block one (1) of Sabin's Addition to the City of Jackson Michigan, being a piece of land twenty six (26) rods north and south and twenty eight (28) rods east and west off the west side of said Block one and located on the east half of the north west quarter of Section ten (10) in Town 3 South, Range one West.

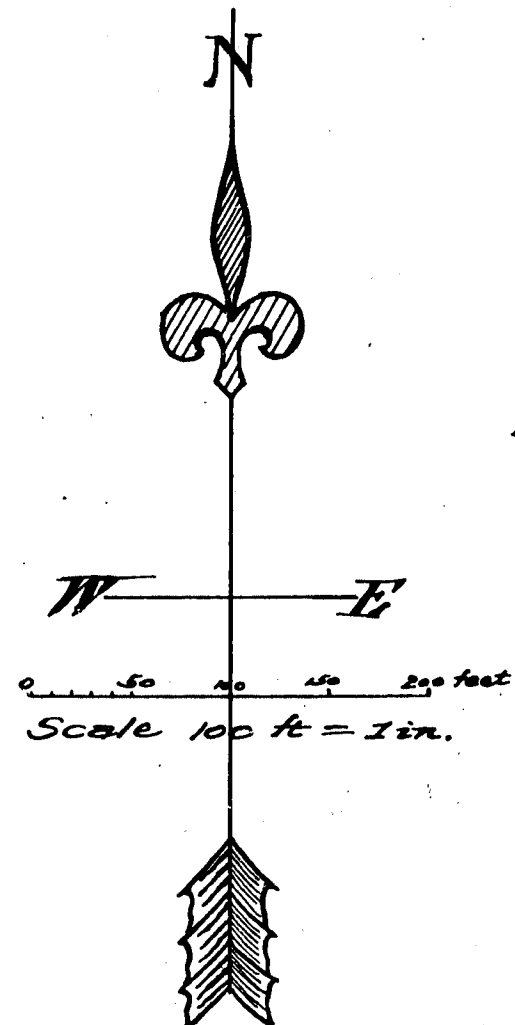

Examined and Approved
Oct. 4th 1899.
John F. Wilkinson
Deputy Auditor General.

Reynolds' Subdivision

OF PART OF BLOCK 1, SABIN'S ADDITION,
TO THE CITY OF
JACKSON MICHIGAN.

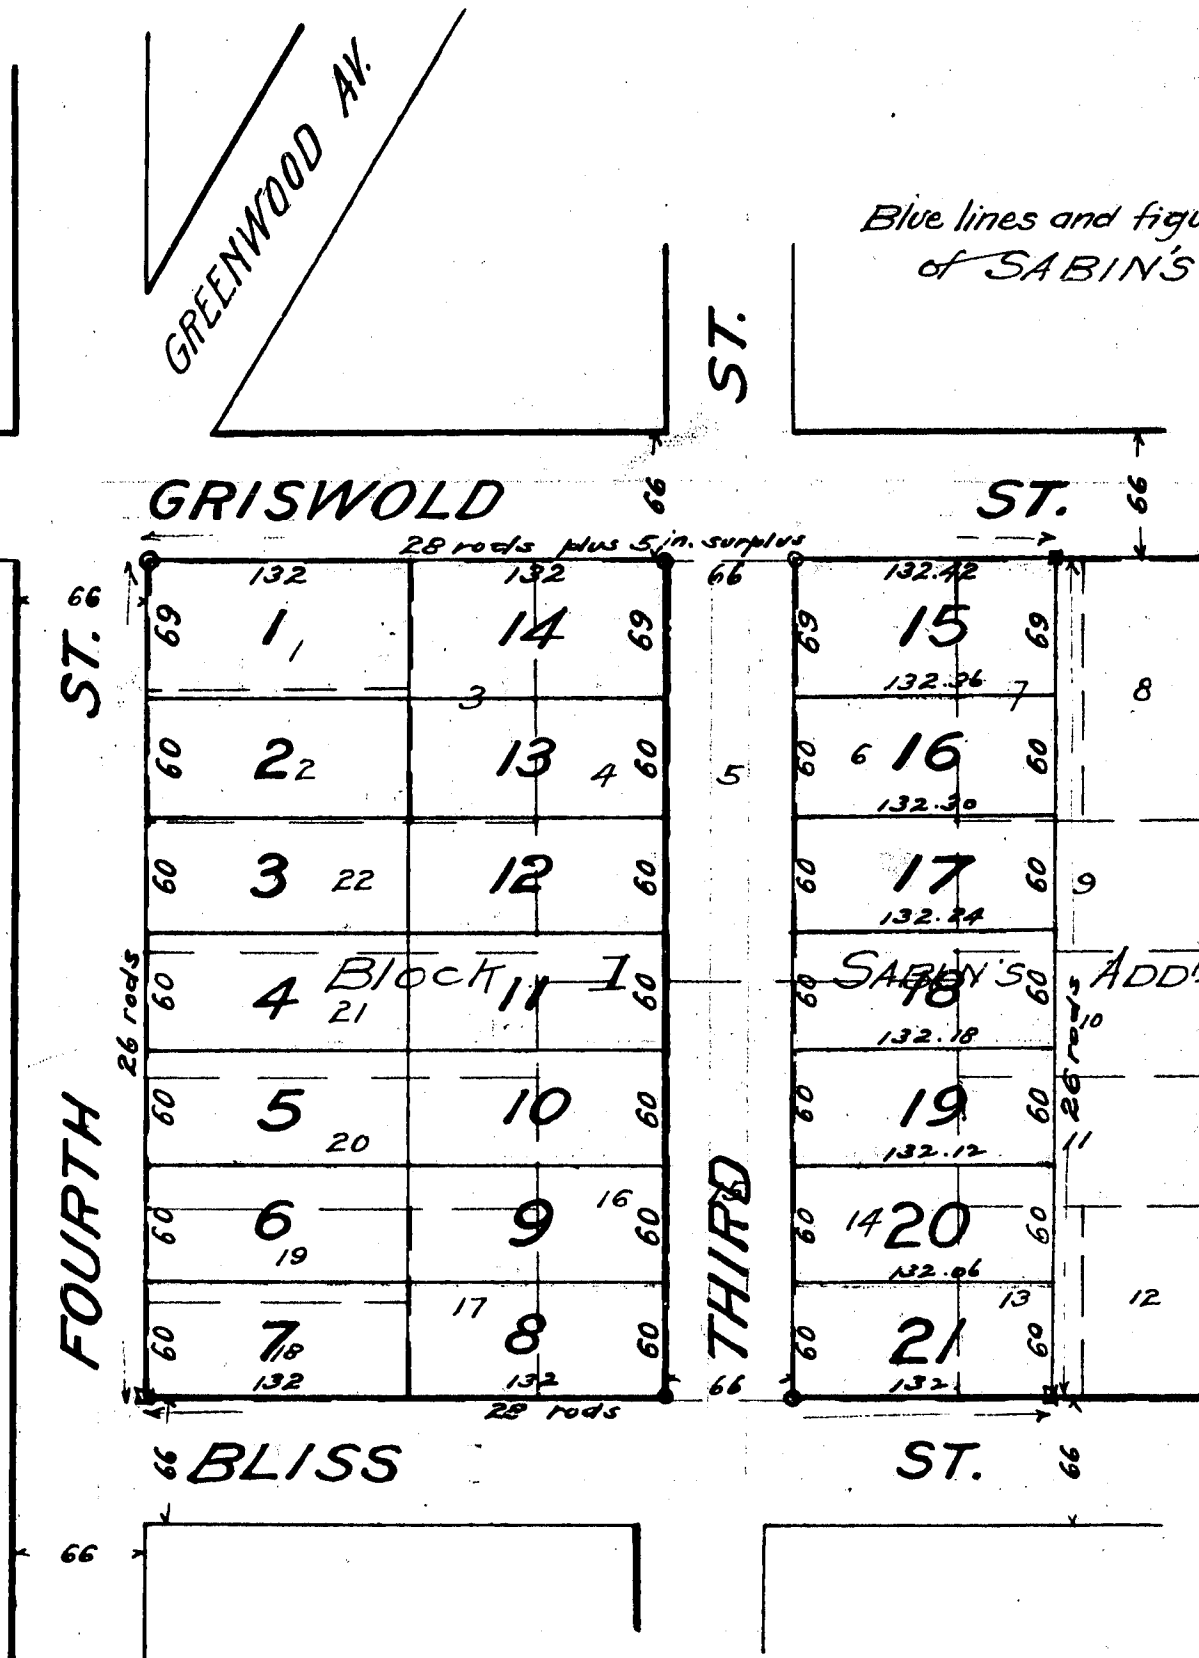

REFERENCE POINTS
At SE. corner Lot 8.
Cottonwood 12" diam.
N 60° E 0.90 ft.
At NE. corner Lot 14.
Pine 11" diam. S. 8° E. 5 3/10 ft.
Mt. Ash - - S 73° W 13 4/10 ft.

Surveyor's Certificate.
I hereby certify that the plat hereon delineated is a correct one

and that permanent monuments, consisting of five clay posts 2 1/2 x 2 1/4 x 16 1/2 inches at points marked (A)
and iron pipe 1" x 24" at points marked (B)

have been planted as thereon shown
at all angles in the boundaries of the land platted and at all intersec-
tions of streets.

Wm. Gargo
Surveyor.

10¢
Revenue Stamp
Cancelled.

REGISTERS OFFICE. } ss This instrument was presented and
JACKSON COUNTY. }

filed for record this 17 day of October 1899 as proper cer-
tificate was furnished in compliance with Section 135, Act 157/Laws
of 1895

Recorded the 17 day of October 1899 at 4 o'clock,
P. M., in Plat Book No. 6 on page 13

Wm. Gargo
Register of Deeds.

RECEIVED AND FILED
IN AUDITOR GENERAL'S OFFICE
Sept 13 1900

John F. Wilkinson
Deputy Auditor General.

STATE OF MICHIGAN. } ss We Wesley Sears
COUNTY OF JACKSON. }

Register of Deeds, and Wm. Gargo Surveyor,
hereby certify that we have each carefully compared this copy with the
original plat of Reynolds' Subdivision of part of Block 1
Sabin's Addition to the City of Jackson
and that it is an exact copy thereof and of the whole of such original
map or plat.

Wesley Sears
Register of Deeds.
Wm. Gargo
Surveyor.

10¢
Revenue Stamp
Cancelled.

STATE OF MICHIGAN. } ss We Wesley Sears
COUNTY OF JACKSON. }

Register of Deeds, and Wm. Gargo Surveyor,
hereby certify that we have each carefully compared the annexed copy
of Reynolds' Subdivision of part of Block 1
Sabin's Addition to the City of Jackson
with the plat of
and of record in the office of said Register of Deeds, and that it is a
true transcript therefrom and of the whole of such record.

Wesley Sears
Register of Deeds.
Wm. Gargo
Surveyor.

10¢
Revenue Stamp
Cancelled.

1872

Know all men by these presents, that I, Mary H. Reynolds as proprietor, have caused the lands embraced in the annexed plat and hereinafter described, to be surveyed, laid out and platted to be known as REYNOLDS' SUBDIVISION of part of Block 1, Sabin's Addition to the City of Jackson Michigan, and that the street as shown on said plat is hereby dedicated to the use of the public.

In Witness Whereof I have hereunto set my hand and seal this day of 1899.

Signed and Sealed in presence of

Wm. G. Gargo

C. G. Gargo

Mary H. Reynolds (LS)

State of Michigan }
County of Jackson } ss

On this 30th day of September 1899.
before me a Notary Public in and for said County, personally came the above named - Mary H. Reynolds.


Known to me to be the person named in and who executed the the above dedication and acknowledged the same to be her free act and deed.

Wm. G. Gargo

Notary Public

Description of Land Platted.

The land embraced in the annexed plat of REYNOLDS' SUBDIVISION of part of Block 1, Sabin's Addition to the city of Jackson Michigan, is described as follows: Lots one (1) two (2) three (3) four (4) five (5) six (6) fourteen (14) fifteen (15) sixteen (16) seventeen (17) eighteen (18) nineteen (19) twenty (20) twenty one (21) twenty two (22) and a strip of land three rods wide off the west sides of lots seven (7) nine (9) ten (10) eleven (11) and thirteen (13) all in block one (1) of Sabin's Addition to the City of Jackson Michigan, being a piece of land twenty six (26) rods north and south and twenty eight (28) rods east and west off the west side of said Block one and located on the east half of the north west quarter of Section ten (10) in Town 3 South, Range one West.

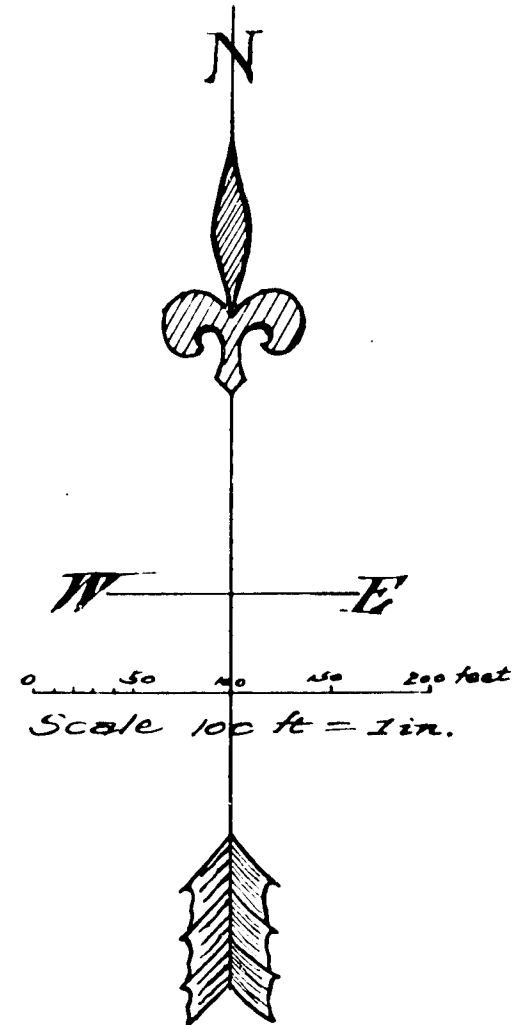


Examined and Approved
Oct. 4th 1899.

John F. Wilkinson
Deputy Auditor General.

Reynolds' Subdivision

OF PART OF BLOCK 1, SABIN'S ADDITION,
TO THE CITY OF
JACKSON MICHIGAN.

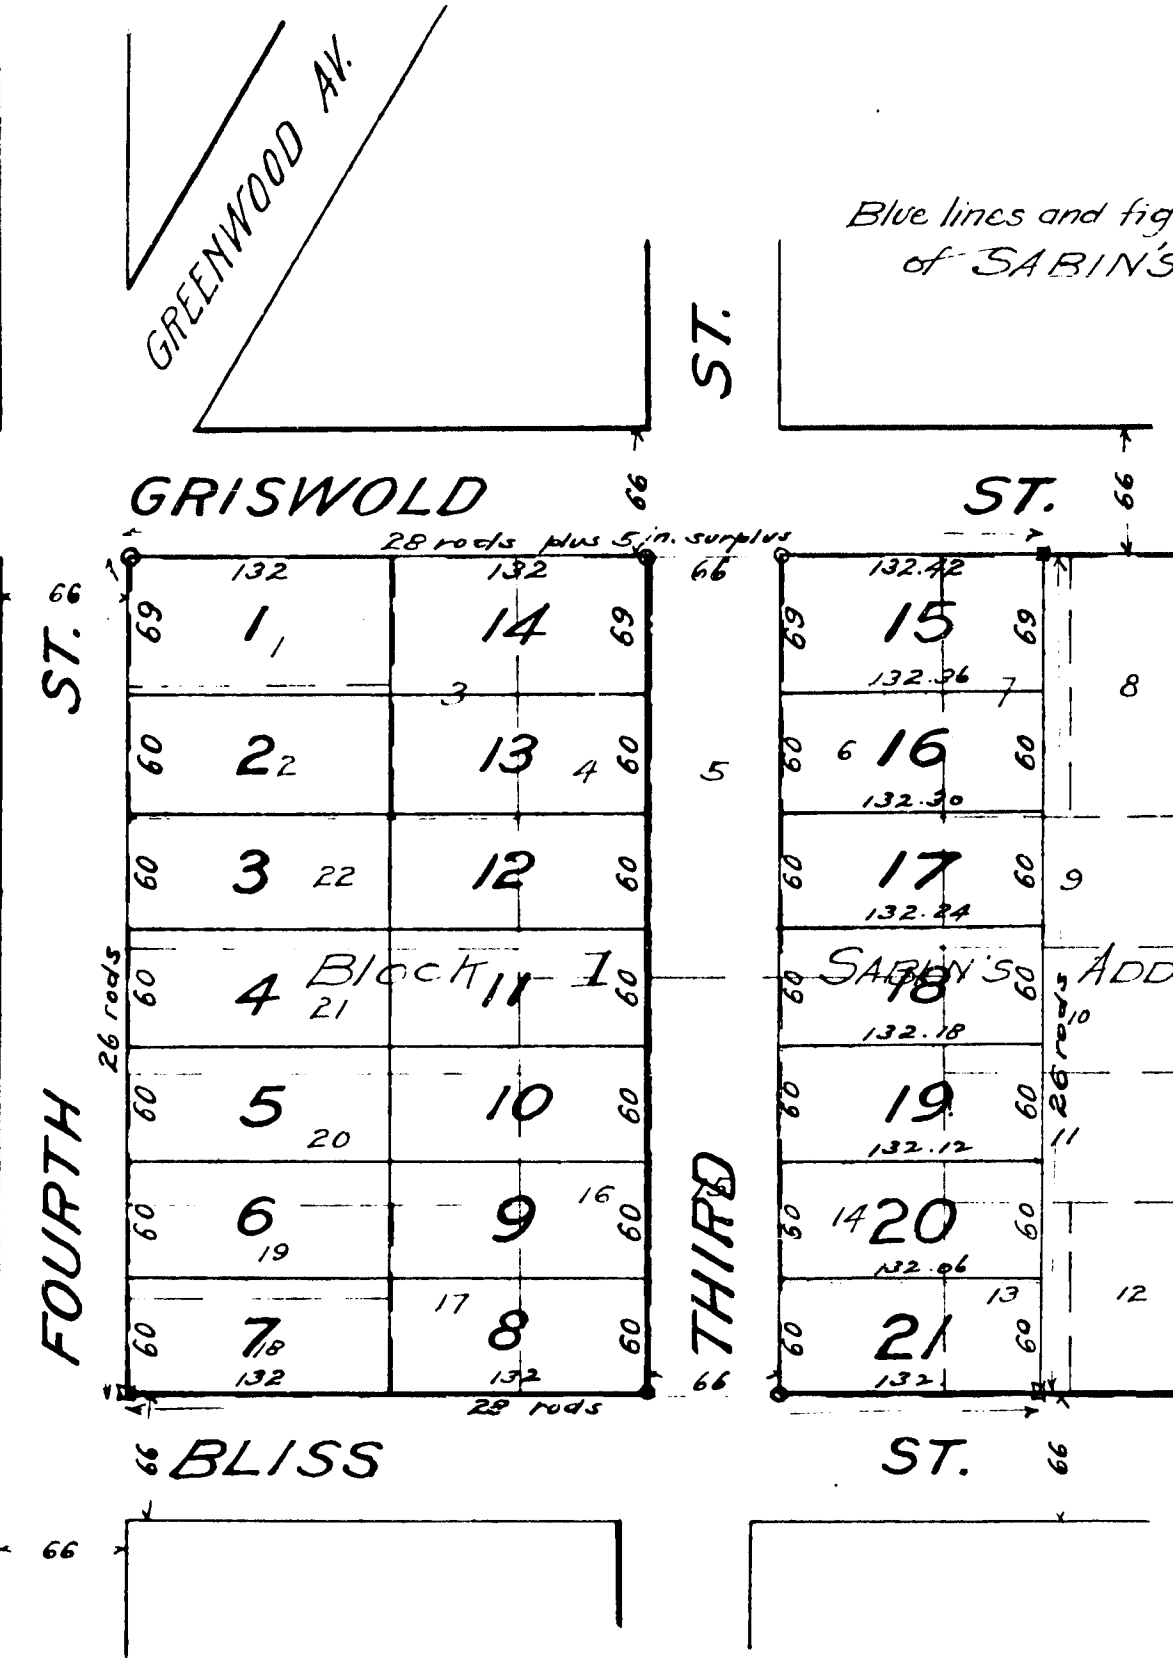

Blue lines and figures pertain to the plat of SABIN'S ADDITION.

REFERENCE POINTS

At SE. corner Lot. 8.

Cottonwood 12" diam.
N 60° E 0.90 ft.

At NE. corner Lot. 14.

Pine 11" diam. S. 8° E. 5 ³⁵/₁₀₀ ft.
Mt. Ash - S 73° W 13 ⁴⁵/₁₀₀ ft.

Surveyor's Certificate.

I hereby certify that the plat hereon delineated is a correct one

and that permanent monuments, consisting of five clay posts 2 1/4 x 2 1/4 x 1 1/2 inches at points marked (a) and iron pipe 1" x 24" at points marked (b)

have been placed at the corners of the land as thereon shown at all angles in the boundaries of the land platted and at all intersections of streets.

10¢
Revenue Stamp
Cancelled.

REGISTERS OFFICE.

JACKSON COUNTY. } ss This instrument was presented and

filed for record this 11 day of October 1899 as proper certificate was furnished in compliance with Section 135, Act 267 Laws of 1895

Recorded the 11 day of October 1899 at 1 o'clock,

P. M., in Plat Book No. 6 on page 13

Wm. G. Gargo

Register of Deeds.

SEP 13 1900

John F. Wilkinson

Deputy Auditor General.

STATE OF MICHIGAN.

COUNTY OF JACKSON. } ss Wm. G. Gargo

Register of Deeds, and Wm. G. Gargo

Surveyor, hereby certify that we have each carefully compared this copy with the

original plat of Reynolds' Subdivision of part of Block 1, Sabin's Addition to the City of Jackson Michigan

and that it is an exact copy thereof and of the whole of such original

map or plat.

Wm. G. Gargo

Register of Deeds.

Wm. G. Gargo

Surveyor.

10¢
Revenue Stamp
Cancelled.

STATE OF MICHIGAN.

COUNTY OF JACKSON. } ss Wm. G. Gargo

Register of Deeds, and Wm. G. Gargo

Surveyor, hereby certify that we have each carefully compared this copy with the

original plat of Reynolds' Subdivision of part of Block 1, Sabin's Addition to the City of Jackson Michigan

and that it is an exact copy thereof and of the whole of such original

map or plat.

Wm. G. Gargo

Register of Deeds.

Wm. G. Gargo

Surveyor.

10¢
Revenue Stamp
Cancelled.

32692 - 1900

13844