


5603


SECT. COR.
26 25
35 36
BLAKELY AVE. NORTH LINE OF
SEC. 36, T. 25, R. 1 W.

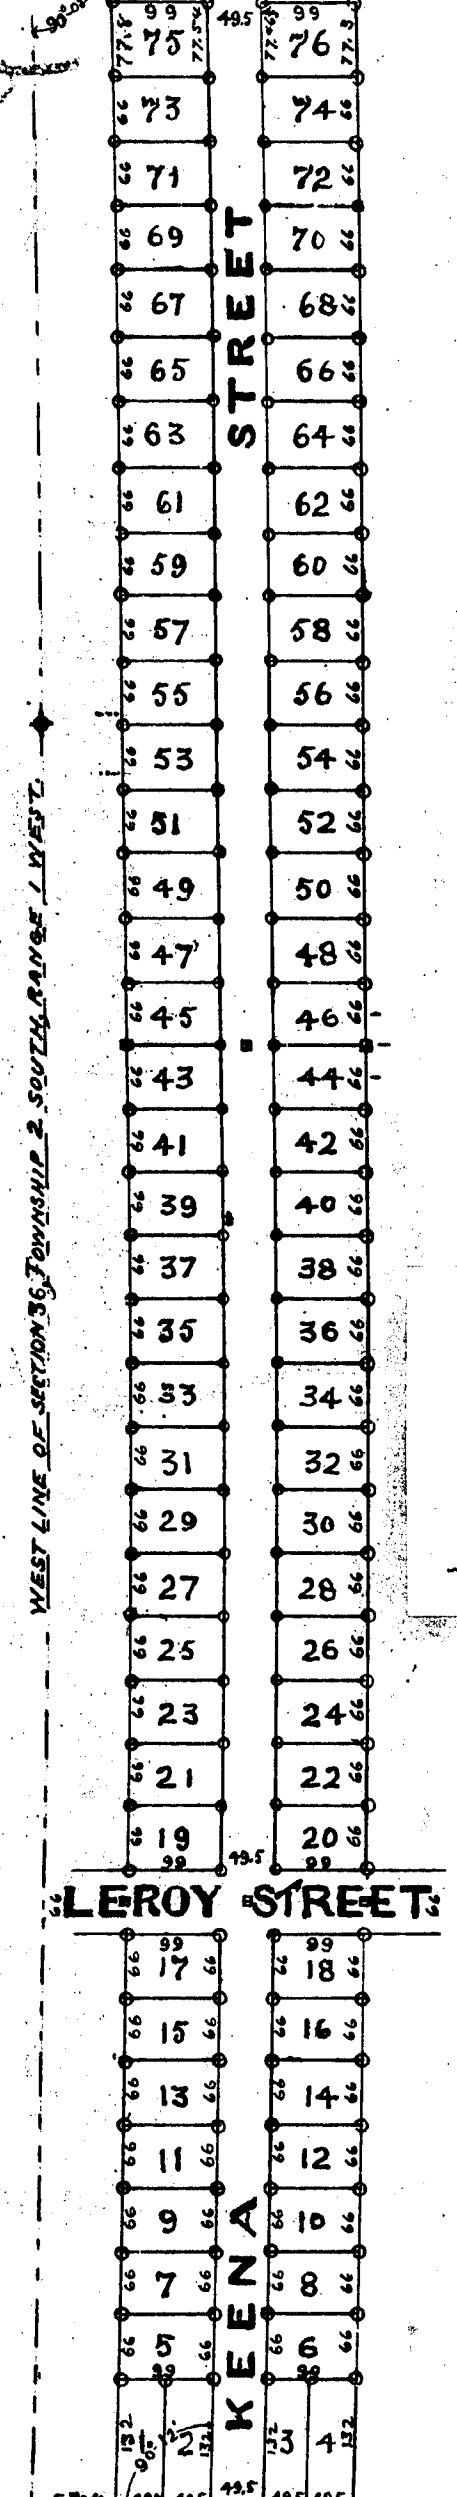

West 1/2 of SECTION 36, TOWNSHIP 25, RANGE 1, WEST 1/2
To Keena Plat
E & W 1/2 Post Line
Sec. 36, T. 25, R. 1 W.


KEENA PLAT.

AN ADDITION TO THE
CITY OF JACKSON,
MICHIGAN.

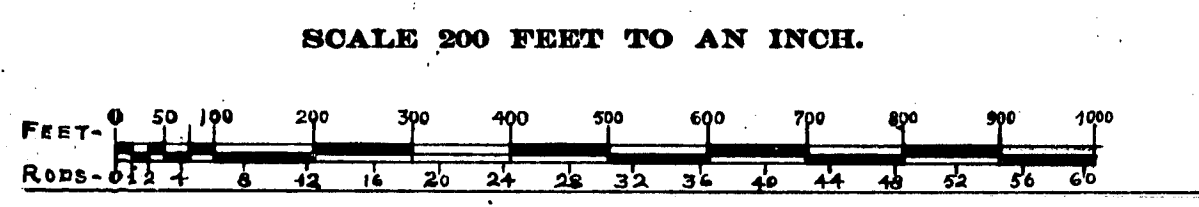

Surveyed and drawn by J. B. Frost,
County Surveyor.

Entire Of Plat VACATED
See VOL-2- OF VACATIONS
Page-114

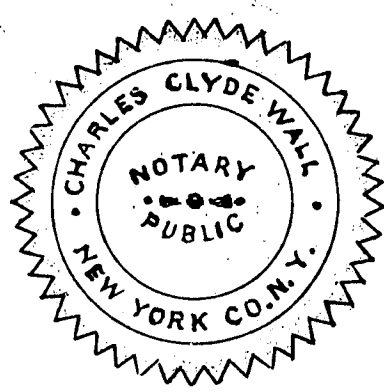

DEDICATION

KNOW ALL MEN BY THESE PRESENTS, that Mary A. Keena, Elizabeth P.A. Keena & Nellie B. Kehoe, as proprietors, do said Mary A. Keena as executrix of and in pursuance of the provisions of the last will and testament of John Keena, deceased, a copy of which is recorded in Book 2 of Wills in page 66 in the office of the Register of Deeds for Jackson County, Michigan, have caused the land embraced in the annexed Plat to be surveyed, laid out and platted, to be known as "KEENA PLAT", an addition to the City of Jackson, Jackson Co., Michigan, and that the Streets and Avenue as shown on said plat are hereby dedicated to the use of the public; said land is described as follows:

DESCRIPTION-

The West half (1/2) of the West half (1/2) of the West half (1/2) of the North-West quarter of Section Thirty-six (36) in Township Number Two (2) South of Range Number One (1) West, excepting the West five (5) rods, and is situate in the City of Jackson:

Signed, sealed and delivered in presence of:
Chas. Clyde Wall
J. B. Shumaker
Alfred C. Parker
J. B. Frost

Mary A. Keena [Signature]
Mary A. Keena [Signature]
as Executrix.
Elizabeth P.A. Keena [Signature]
Nellie B. Kehoe [Signature]

RECEIVED AND FILED
IN AUDITOR GENERAL'S OFFICE,
MAR 7 1905
J. B. Frost, County Surveyor

I hereby certify that the above Plat is correct, and that Monuments Consisting of Fire Clay Stakes two inches square and 15 inches long have been placed in the Ground at all angles in the Boundaries, and at the intersection of all Streets or Streets and Avenue as shown, on said plat, and at points marked thus (o) 1/4 from pinstakes about 18 inches long have been planted. Jackson, September 3rd, 1904.
Josiah B. Frost
Engineer and Surveyor.

Examined and Approved
September 17, 1904
John F. Dickinson
Deputy Auditor General

STATE OF MICHIGAN, ss.
County of Jackson, ss.
We Wesley Sears Register of Deeds,
and Josiah B. Frost, the Surveyor who made the annexed Plat, hereby certify that we have each carefully compared the annexed copy with the original plat of Keena Plat, an addition to the City of Jackson, Michigan, and that it is an exact copy thereof and of the whole of such original map or plat.
Wesley Sears Register of Deeds.
Josiah B. Frost, Surveyor.

STATE OF NEW-YORK, ss.
County of New-York, ss.
On this, the 8th day of September, A.D. 1904
before me, a Notary Public in and for said county, personally appeared the above named Mary A. Keena and Elizabeth P.A. Keena, individually, and Mary A. Keena as Executrix, known to me to be the same persons who executed the above dedication, and who acknowledged the same to be their free act and deed, and the true act and deed of said Executrix.
Chas. Clyde Wall Notary Public,
Commission Expires March 22, 1905, New-York County, State of New-York.

STATE OF MICHIGAN, ss.
County of Jackson, ss.
On this, the twelfth day of September, A.D. 1904
before me, a Notary Public in and for said county, personally appeared the above named Nellie B. Kehoe, known to me to be the same person who executed the above dedication, and who acknowledged the same to be her free act and deed.
Josiah B. Frost Notary Public
Commission Expires March 2, 1905, Jackson County, Michigan

STATE OF MICHIGAN, ss.
County of Jackson, ss.
We Wesley Sears Register of Deeds, and Josiah B. Frost, Surveyor, hereby certify that we have each carefully compared the annexed copy with the plat of Keena Plat, an addition to the City of Jackson, Michigan, now of record in the office of said Register of Deeds, and that it is a true transcript therefrom, and of the whole of such record.
Wesley Sears Register of Deeds.
Josiah B. Frost Surveyor.

STATE OF MICHIGAN, ss.
COUNTY OF JACKSON, ss.
REGISTER'S OFFICE.
THE WITHIN INSTRUMENT WAS RECEIVED FOR RECORD
this 19th Day of SEPTEMBER
A. D. 1904 at 10:00 o'clock A. M.
and recorded in LIBER 7 of
PLATS on page 2
Wesley Sears REGISTER OF DEEDS.
THE TAX CERTIFICATE IN COMPLIANCE WITH SECTION 361
OF COMPILLED LAWS OF MICH. HAVING BEEN FURNISHED.

13854

5603


Sec. 26, 25
35, 36

BLAKELY AVE. NORTH LINE OF
SEC. 36, T. 2 S., R. 1 W.

KEENA PLAT.

AN ADDITION TO THE
CITY OF JACKSON,
MICHIGAN.


SCALE 200 FEET TO AN INCH.

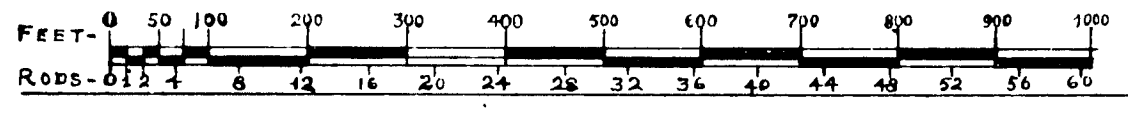

Surveyed and drawn by J. B. Frost,
County Surveyor.



Entire of Plat Mounted
See Vol. 2 of VACATIONS
Page 114

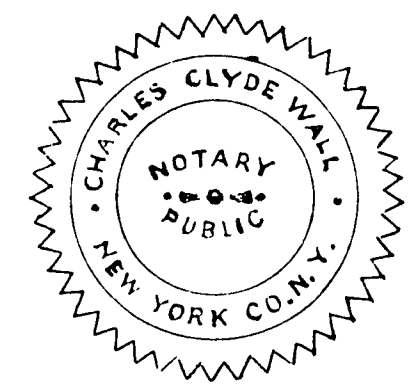

STREET
75
73
71
69
67
65
63
61
59
57
55
53
51
49
47
45
43
41
39
37
35
33
31
29
27
25
23
21
19
17
15
13
11
9
7
5
3
1

LEROI STREET

KEENA

GANSON STREET
West 1/2 Sec. 36, T. 2 S., R. 1 W.

DEDICATION

KNOW ALL MEN BY THESE PRESENTS, that we, Mary A. Keena, Elizabeth P. A. Keena & Nellie B. Kehoe, as proprietors, by said Mary A. Keena as executrix of and in pursuance of the provisions of the last will and testament of John Keena, deceased, a copy of which is recorded in Liber 2 of Wills on page 64 in the office of the Register of Deeds, for Jackson County, Michigan, have caused the land embraced in the annexed Plat to be surveyed, laid out and platted, to be known as "KEENA PLAT," an addition to the City of Jackson, Jackson Co., Michigan, and that the Streets and Avenue as shown on said plat are hereby dedicated to the use of the public; said land is described as follows:

DESCRIPTION

The West half (1/2) of the West half (1/2) of the West half (1/2) of the North-West quarter of Section Thirty-six (36) in Township Number Two (2) South of Range Number One (1) West, excepting the West five (5) rods, and is situated in the City of Jackson.

Signed, sealed and delivered
in presence of:
Charles Clyde Wall
S. B. Samuelson
Alfred C. Parker
J. B. Frost

Mary A. Keena
Mary A. Keena
as Executrix
Elizabeth P. A. Keena
Nellie B. Kehoe

RECEIVED AND FILED
IN AUDITOR GENERAL'S OFFICE,
MAR 7 1905
Deputy Auditor General

I hereby certify that the above Plat is correct, and that Monuments consisting of Fire Clay Stakes two inches square and 15 inches long have been placed in the Ground at all angles in the Boundaries, and at the intersection of all Streets and Avenue as shown on said plat, and at points marked thus (o) 1/4 Iron pin stakes about 18 inches long have been planted. Jackson, September 3rd, 1904.
Josiah B. Frost,
Engineer and Surveyor.

Examined and Approved
September 17, 1904
John F. Wilkinson
Deputy Auditor General

STATE OF MICHIGAN, } ss.
County of Jackson, }
We, Wesley Sears, Register of Deeds,
and Josiah B. Frost, Surveyor, who made the annexed Plat, hereby certify that we have carefully compared the annexed copy with the original plat, "Keena Plat," an addition to the City of Jackson, Michigan, and that it is a correct copy thereof and of the whole of such original map or plat.
Wesley Sears, Register of Deeds.
Josiah B. Frost, Surveyor.

STATE OF NEW-YORK, } ss.
County of New-York, }
On this, the 8th day of September A.D. 1904,
before me, a Notary Public in and for said county, personally appeared the above named Mary A. Keena and Elizabeth P. A. Keena, individually, and Mary A. Keena as Executrix, known to me to be the same persons who executed the above dedication, and who acknowledged the same to be their free act and deed, and the true act and deed of said Executrix.
Charles Clyde Wall, Notary Public,
Commission Expires Mar. 30, 1905, New-York County, State of New-York.

STATE OF MICHIGAN, } ss.
County of Jackson, }
On this, the 12th day of September A.D. 1904,
before me, a Notary Public in and for said county, personally appeared the above named Nellie B. Kehoe, known to me to be the same person who executed the above dedication, and who acknowledged the same to be her free act and deed.
Josiah B. Frost, Notary Public
in and for Jackson County, Michigan
Commission Expires March 2, 1905.

STATE OF MICHIGAN, } ss.
County of Jackson, }
We, Wesley Sears, Register of Deeds, and Josiah B. Frost, Surveyor, hereby certify that we have each carefully compared the annexed copy with the plat of Keena Plat, an addition to the City of Jackson, Michigan, now of record in the office of said Register of Deeds, and that it is a true transcript therefrom, and of the whole of such record.
Wesley Sears, Register of Deeds.
Josiah B. Frost, Surveyor.

STATE OF MICHIGAN, } ss.
COUNTY OF JACKSON, }
REGISTER'S OFFICE.

THE within INSTRUMENT was received for RECORD
this 19th Day of SEPTEMBER
A. D. 1904 at 10 o'clock A. M.
and recorded in LIBER 7 of
PLATS on page 2
Wesley Sears
REGISTER OF DEEDS
THE TAX CERTIFICATE IN COMPLIANCE WITH SECTION 266
OF COMPILLED LAWS OF MICHIGAN

13854

Jackson County Vacations

PLAT - VILLAGE OF BROOKLYN
ESTABLISHING NEW BOUNDARY LINES OF VILLAGE

Resolution of Board of Supervisors
January 6, 1904

Adopted

"Resolved and ordered that the Boundary lines of the Village of BROOKLYN be and are hereby changed so as to include the land within the following description, to wit: "Commencing where the quarter section line of Section 19, Town 4 South of Range 2 East intersects the land of the Lake Shore and Michigan Southern Railroad running thence North on said quarter line to the Northeast corner of the S $\frac{1}{2}$ of the N W $\frac{1}{4}$ of Section 19, thence west to the Northwest corner of the S $\frac{1}{2}$ of the N E $\frac{1}{4}$ of section 24, Town 4 South Range 1 East, thence South on the quarter section line of said Section 24 and Section 25 Town Range 1 East to the Southwest corner of the N $\frac{1}{2}$ of the N E $\frac{1}{4}$ of said Section 25, thence East to the South east corner of the N $\frac{1}{2}$ of the N W $\frac{1}{4}$ of section 30, Town 4 South Range 2 East, thence North on the quarter section line of said Section 30 and the before mentioned Section 19 to the place of beginning."

Recorded in proceedings of Board of Supervisors.

Eddy & Bennett
Plat Examiners
March 22 1916

Vol 136- Page 10394

Jackson County Vacations

PLAT KEENA PLAT
CITY OF JACKSON

Vacation of Plat by Common
council City of Jackson
on the petition of Nellie
Kehoe Mary Keena et al

Action of Common Council as same appears of record in the office, of Register Of Deeds at page 177 of Liber 8 of Miscellaneous Records.

Following is reported as a true copy of said report by the Recorder of City of Jackson and that same was adopted without a ROLL CALL on September 18, 1911

"Your committee on Streets to whom referred the matter of the KEENA PLAT would respectfully report that in the matter of the petition of Nellie B. Kehoe individually and as Agent for Mary Keena et al to Vacate what is known as the KEENA PLAT would respectfully report that your Committee have investigated the matter and recommend that the petition be granted"

Eddy & Bennett
Plat Examiners
March 22 1916

Vol- 169- Page 13854

