

DEDICATION.

Know all men by these presents, that we, George H. Mayer and Lillian I. Mayer, his wife, as proprietors, have caused the land embraced in the annexed plat and hereinafter described to be surveyed, laid out and platted to be known as MAYERS ADDITION to the village of Munith, Jackson County, Michigan; and that the streets as shown on said plat are hereby dedicated to the use of the public; which said land so embraced in the annexed plat is described as follows, to wit: Commencing at a point in the center of highway (known as Plum Orchard Avenue) at the North west corner of the Village of Munith six hundred ninety three (693) feet west of the Northeast corner of Section thirteen (13) Town One (1) South, Range One (1) East, thence South 89° 15' West five hundred ninety four (594) feet along North line of said Section, thence South 0° 12' West four hundred seventy seven and fourteen one hundredths (477.14) feet, thence North 89° 15' East one hundred ninety eight (198) feet, thence South 65° 54' East four hundred thirty three and two one hundredths (433.02) feet to the west line of the Village of Munith, thence North 0° 12' East six hundred fifty nine and ninety four one hundredths (659.94) feet to place of beginning.

In Witness Whereof the said George H. Mayer and Lillian I. Mayer, his wife, have hereunto set their hands and seals at the Village of Munith, County of Jackson and State of Michigan this 14th day of September 1907.

Signed and Sealed in presence of
Grace G. Rosenberger.
James C. Riley
State of Michigan } ss
County of Jackson

George H. Mayer (L.S.)
Lillian I. Mayer. (L.S.)

On this 14th day of Sept. 1907 before me a Notary Public in and for said County personally came the above named George H. Mayer and Lillian I. Mayer, his wife, known to me to be the persons named in and who executed the above dedication and acknowledged the same to be their free act and deed.

Byron S. Rockwell
Notary Public
My Term Expires July 1st 1911.

Examined and Approved
October 12, 1907
John F. Wilkinson
Deputy Auditor General.

Surveyor's Certificate.

I hereby certify that the plat hereon delineated is a correct one and that permanent monuments, consisting of iron pipe, from

20 to 24 inches long and about one inch in diameter

have been planted at points marked thus  as thereon shown at all angles in the boundaries of the land platted and at all intersections of streets.

James C. Riley, Surveyor

STATE OF MICHIGAN, } ss. W. WESLEY SEARS
County of Jackson,

Register of Deeds, and James C. Riley, Surveyor,
hereby certify that we have each carefully compared this copy

with the original plat of Mayers Addition to the Village of Munith, and that it is an exact copy thereof and of the whole of such original map or plat.

Wesley Sears Register of Deeds.
James C. Riley, Surveyor.

STATE OF MICHIGAN, } ss. W. WESLEY SEARS
County of Jackson,

Register of Deeds, and James C. Riley, Surveyor,
hereby certify that we have each carefully compared the annexed copy with the plat of Mayers Addition to the Village of Munith, now on record in the office of said Register of Deeds, and that it is a true transcript therefrom and the whole of such record.

Wesley Sears Register of Deeds.
James C. Riley, Surveyor.

REGISTERS OFFICE, } ss: This instrument was presented
JACKSON COUNTY.

and filed for record this 21st day of October 1907 as proper certificate was furnished in compliance with Section 135, Act 206 Laws of 1893

Recorded the 21st day of October, 1907 at 8³⁰ o'clock,


A. H., in Plat Book No. 7 on page 11

Wesley Sears Register of Deeds.

MAYERS ADDITION

TO THE VILLAGE OF MUNITH
JACKSON COUNTY, MICHIGAN.

Scale 100 feet = one inch.

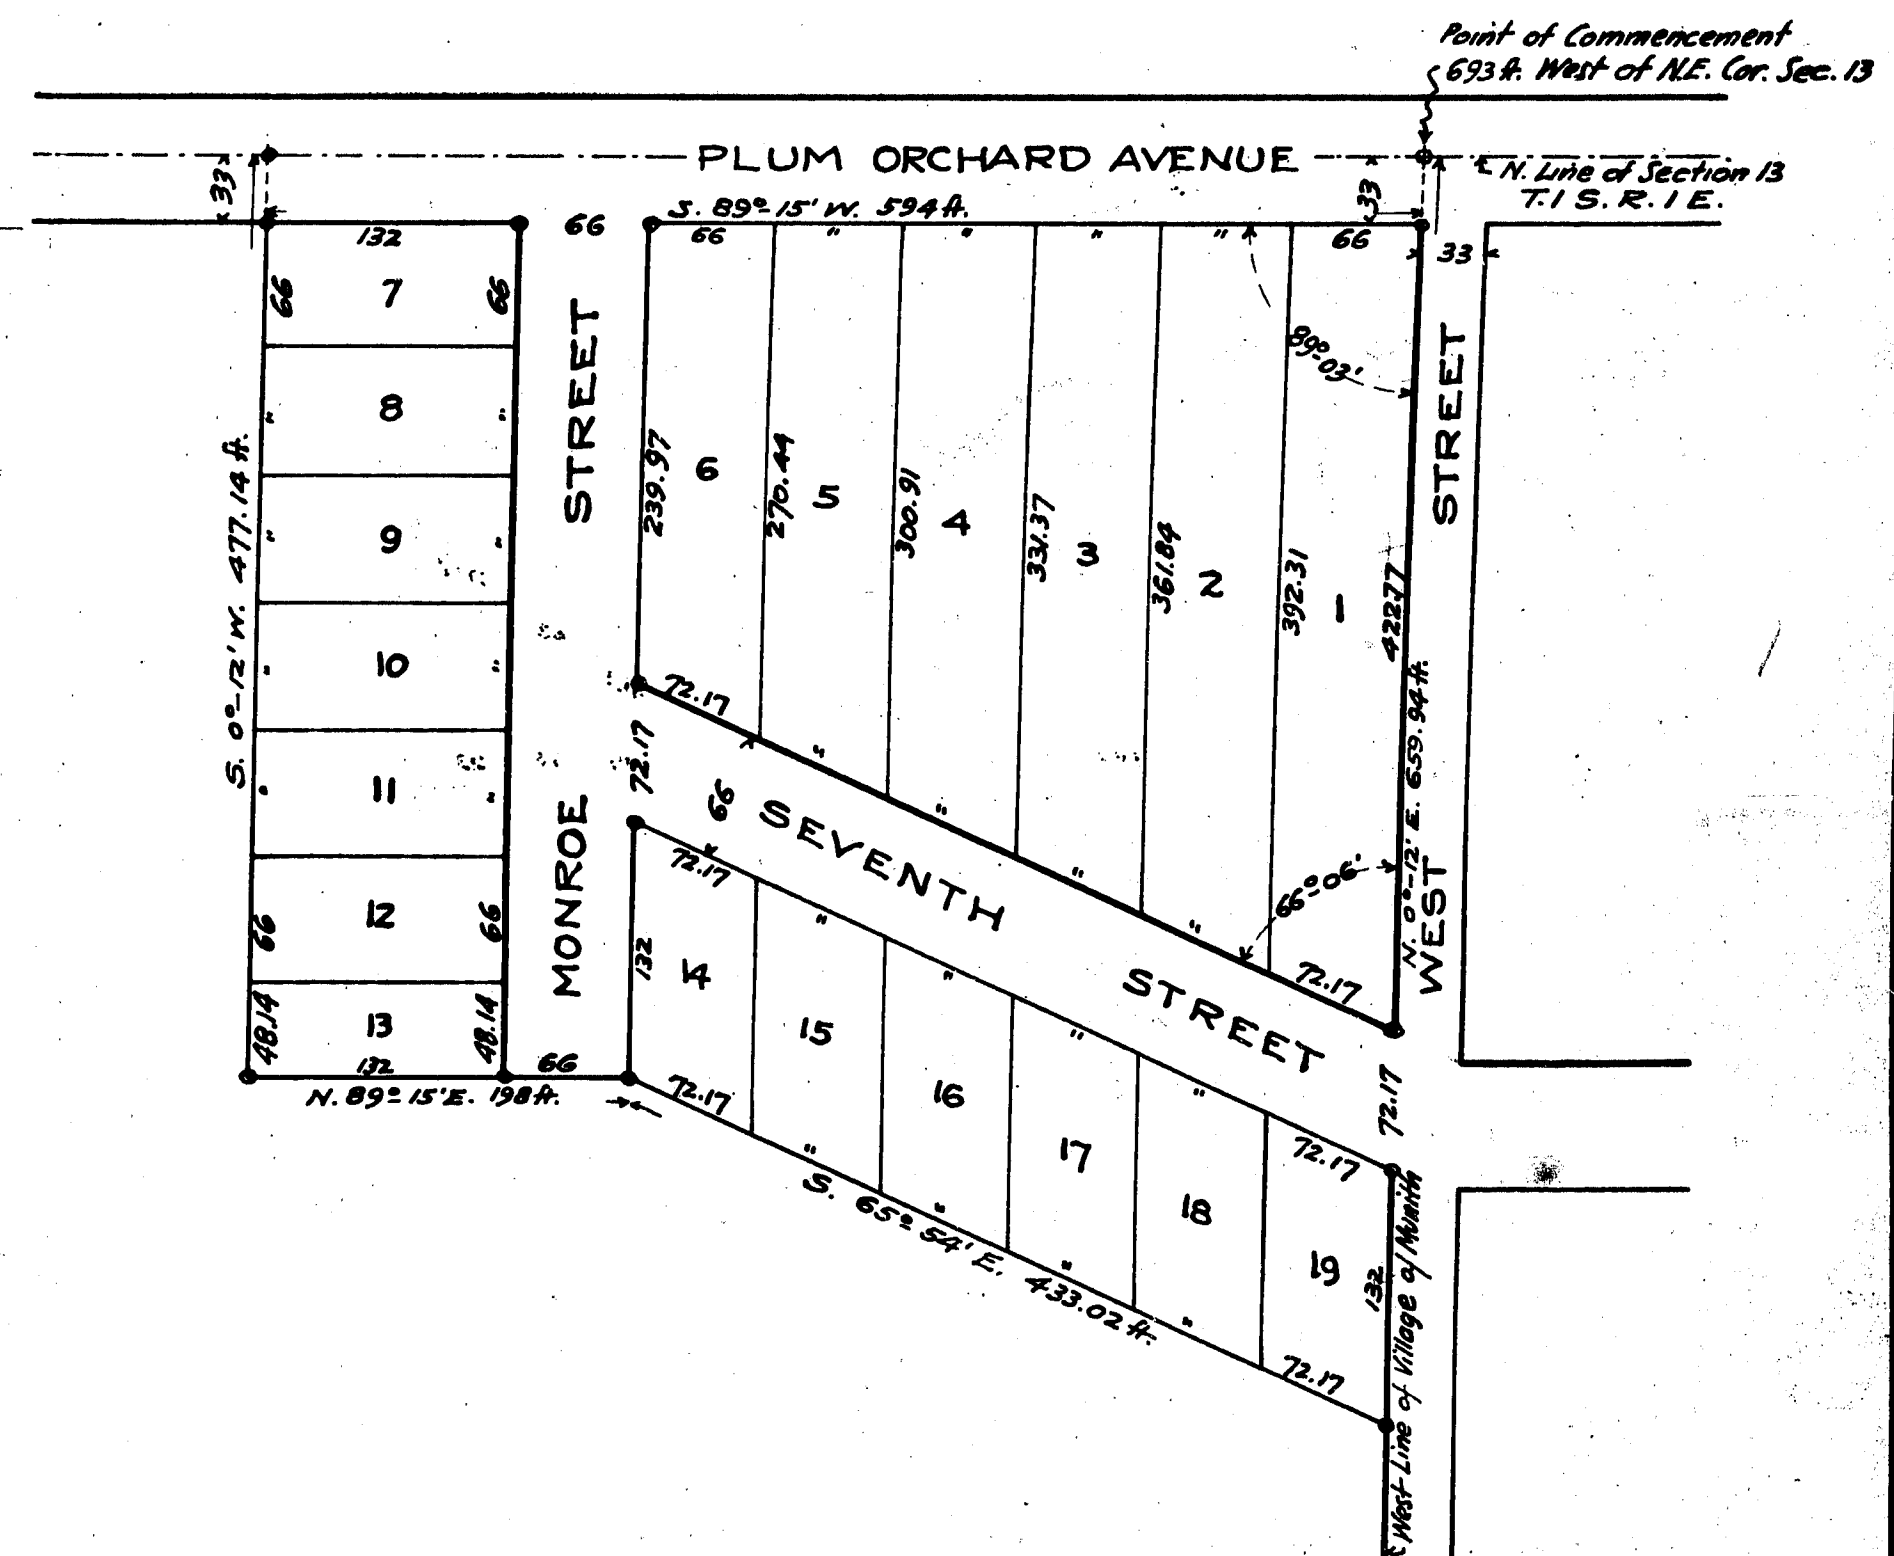

DEDICATION.

Know all men by these presents, that we, George H. Mayer and Lillian I. Mayer, his wife, as proprietors, have caused the land embraced in the annexed plat and hereinafter described to be surveyed, laid out and platted to be known as MAYERS ADDITION to the village of Munith, Jackson County, Michigan; and that the streets as shown on said plat are hereby dedicated to the use of the public; which said land so embraced in the annexed plat is described as follows, to wit:- Commencing at a point in the center of highway (known as Plum Orchard Avenue) at the North west corner of the Village of Munith six hundred ninety three (693) feet west of the Northeast corner of Section thirteen (13) Town One (1) South, Range One (1) East, thence South 89° 15' West five hundred ninety four (594) feet along North line of said Section, thence South 0° 12' West four hundred seventy seven and fourteen one hundredths (477.14) feet, thence North 89° 15' East one hundred ninety eight (198) feet, thence South 65° 54' East four hundred thirty three and two one hundredths (433.02) feet to the west line of the Village of Munith, thence North 0° 12' East six hundred fifty nine and ninety four one hundredths (659.94) feet to place of beginning.

In Witness Whereof the said George H. Mayer and Lillian I. Mayer, his wife, have hereunto set their hands and seals at the Village of Munith, County of Jackson and State of Michigan this 14th day of September 1907.

Signed and Sealed in presence of
Grace G. Rosenberger.
James B. Riley

George H. Mayer (L.S.)
Lillian I. Mayer. (L.S.)

State of Michigan } ss
County of Jackson }

On this 14th day of Sept. 1907 before me a Notary Public in and for said County personally came the above named George H. Mayer and Lillian I. Mayer, his wife, known to me to be the persons named in and who executed the above dedication and acknowledged the same to be their free act and deed.

Byron S. Rockwell
Notary Public
My Term Expires July 1st 1911.

Examined and Approved
October 12, 1907
John F. Wilkinson
Deputy Auditor General.

Surveyor's Certificate.

I hereby certify that the plat hereon delineated is a correct one and that permanent monuments, consisting of iron pipe, from

20 to 24 inches long and about one inch in diameter

have been planted at points marked thus  as thereon shown at all angles in the boundaries of the land platted and at all intersections of streets.

James B. Riley, Surveyor

STATE OF MICHIGAN, ss. WESLEY SEARS
County of Jackson,

Register of Deeds, and James B. Riley, Surveyor,
hereby certify that we have each carefully compared this copy

with the original plat of MAYERS ADDITION TO THE VILLAGE OF MUNITH and that it is an exact copy thereof and of the whole of said original map or plat.

Wesley Sears, Register of Deeds.

James B. Riley, Surveyor.

STATE OF MICHIGAN, ss. WESLEY SEARS
County of Jackson,

Register of Deeds, and James B. Riley, Surveyor,
hereby certify that we have each carefully compared the un-

nexed copy with the plat of MAYERS ADDITION TO THE VILLAGE OF MUNITH and that it is a true transcript therefrom and the whole of said original


Wesley Sears, Register of Deeds.

James B. Riley, Surveyor.

MAYERS ADDITION

TO THE VILLAGE OF MUNITH
JACKSON COUNTY, MICHIGAN.

0 50 100 200 300 ft.
Scale 100 feet = one inch.

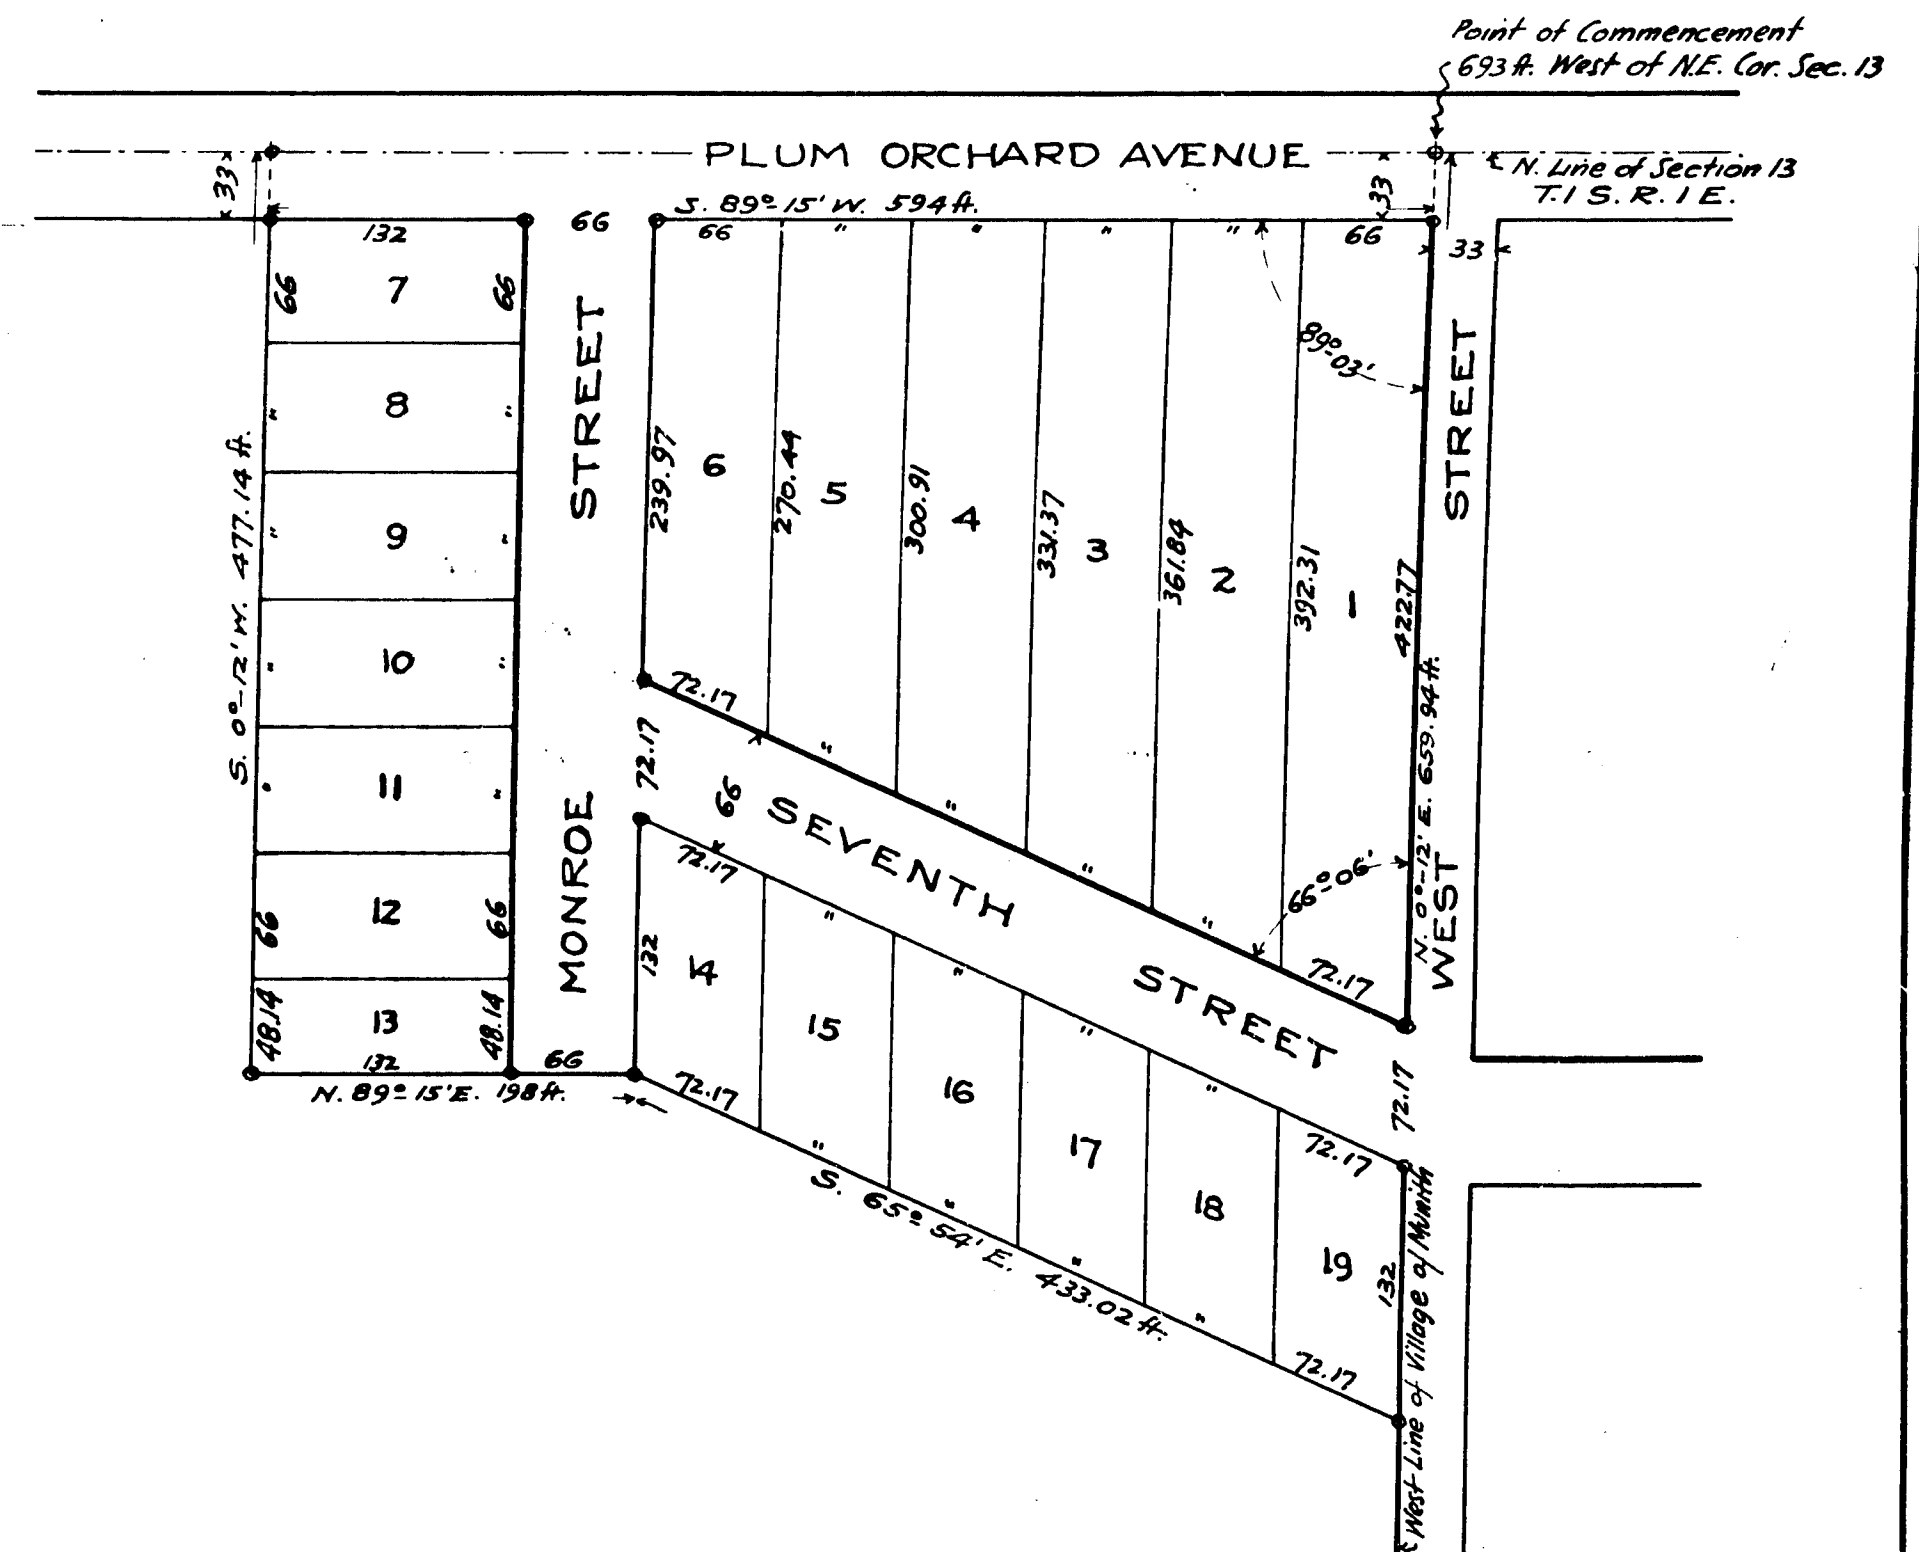

REGISTERS OFFICE, ss: This instrument was presented
JACKSON COUNTY.

and filed for record this 24th day of October 1907 as proper certificate was furnished in compliance with Section 135, Act 206 Laws of 1893.

Recorded the 24th day of October, 1907 at 5:30 o'clock,

A. M., in Plat Book No. 7 on page 11

Wesley Sears, Register of Deeds.