

N.E. Cor. of
W. 1/2 Sec. 9
T. 3 S. R. 1 E.

1420 1/2 ft.

E. line of W. 1/2 Sec. 4 T. 3 S. R. 1 E.

ALTERATION OF AMENDED PLAT OF DURYEY'S POINT

LOCATED NEAR THE
VILLAGE OF MICHIGAN CENTER
Jackson County, Michigan.
(On W. 1/2 of S.E. 1/4 of Sec. 9 T. 3 S. R. 1 E.)

Scale: 120 feet = One Inch.

Description of Westerly line of Lake View Drive.
Commencing on the westerly line of the Napoleon Road (so called) 559.2 feet S. 42 1/2° E. from the intersection of the westerly line of said Napoleon Road with the north and south quarter section line of Section 9 T. 3 S. R. 1 E. Running thence at an angle of 53° 06' to right from westerly line of said road 47.2 feet, thence angle to left 12° 46' 52.35 feet, thence angle to left 17° 16' 50.0 feet, thence angle to left 10° 00' 50.9 feet, thence angle to left 15° 00' 55.0 feet, right 4° 22' 50.0 feet, right 2° 29' 134.4 feet, right 3° 00' 60.0 feet, right 9° 25' 60.0 feet, right 2° 41' 66.0 feet, right 1° 25' 66.0 feet, left 5° 03' 66.0 feet, left 5° 12' 66.1 feet, left 5° 55' 67.7 feet, right 14° 50' 66.0 feet, right 14° 35' 52.0 feet, right 26° 00' 53.8 feet, right 13° 29' 68.0 feet, left 8° 27' 66.2 feet, left 11° 49' 65.3 feet, left 12° 59' 66.5 feet, to terminus of Drive of S.E. corner of Lot 16 in Block No. 5.

- Witnesses to Monuments of Amended Plat.
- A { Y. Oak 18" N. 76° E. 108.6 ft.
Y. Oak 24" S. 46° E. 147.7 ft.
 - B { Apple Tree 18" N. 40° E. 34.0 ft.
Elm 5" N. 66° E. 50.0 ft.
 - C { W. Oak 24" N. 82 1/2° W. 72.1 ft.
S. Oak 9" N. 40 1/2° W. 42.9 ft.

Center of Sec. 9
E. and W. 1/2 line Sec. 9
1204 1/2 ft.

For order of location
see opposite page

Point of Commencement

STATE OF MICHIGAN, ss. Wesley Sears
County of Jackson, Register of Deeds, and James C. Riley Surveyor,
hereby certify that we have each carefully compared this copy
with the original plat of ALTERATION OF AMENDED PLAT OF DURYEY'S POINT
and that it is an exact copy thereof and of the whole of such
original map of plat.

Wesley Sears Register of Deeds.
James C. Riley Surveyor.

To terminus of Drive of S.E. corner of
Lot 16 in Block No. 5.

Cemetery

DEDICATION.

Know all men by these presents, that we, William M. Duryea and Flora E. Duryea, his wife, as proprietors, have caused the land embraced in the annexed plat and hereinafter described to be surveyed, laid out and platted to be known as ALTERATION OF AMENDED PLAT OF DURYEY'S POINT located near the Village of Michigan Center, Jackson County, Michigan, on the West one half of the Southeast quarter of Section nine (9) Town three (3) South, Range one (1) East, and that the drives and alleys on said plat are hereby dedicated to the use of the public; which said land so embraced in the annexed plat is described as follows, to wit: An alteration of Amended Plat of Duryea's Point.

In Witness Whereof the said William M. Duryea and Flora E. Duryea, his wife, have hereunto set their hands and seals at the City of Jackson and State of Michigan this 24th day of December 1907.

Signed and Sealed in Presence of
George E. Farr
Geo. Addison
State of Michigan } ss
County of Jackson }

William M. Duryea (L.S.)
Mrs. Flora E. Duryea (L.S.)

On this 24th day of December 1907 before me a Notary Public in and for said County personally came the above named William M. Duryea and Flora E. Duryea, his wife, known to me to be the persons named in and who executed the above dedication and acknowledged the same to be their free act and deed.

James C. Riley
Notary Public,
My Term Expires March 11-1911.

Examined and Approved
December 28, 1907
John F. Wilkinson
Deputy Auditor General.

RECEIVED AND FILED
IN AUDITOR GENERAL'S OFFICE
JAN 12 1908
John F. Wilkinson
Deputy Auditor General

Surveyor's Certificate.
I hereby certify that the plat hereon delineated is a correct one
and that permanent monuments, consisting of iron pipe about
one inch in diameter and 24 inches long
have been planted at points marked thus *; as thereon shown
at all angles in the boundaries of the land platted and at all inter-
sections of streets.
James C. Riley, Surveyor.

REGISTERS OFFICE, ss. This instrument was presented
JACKSON COUNTY, and filed for record this 27th day of JANUARY, 1908. For proper
certificate was furnished in compliance with Section 195, Act 154
Laws of 1895
Recorded the 7th day of JANUARY, 1908 at 10:00 o'clock,
A. M., in Plat Book No. 7 on page 12
Wesley Sears Register of Deeds.

STATE OF MICHIGAN, ss. Wesley Sears
County of Jackson, Register of Deeds, and James C. Riley Surveyor,
hereby certify that we have each carefully compared the an-
nexed copy with the plat of ALTERATION OF AMENDED PLAT OF DURYEY'S POINT
now on record in the office of said
Register of Deeds, and that it is a true transcript therefrom
and the whole of such record.
Wesley Sears Register of Deeds.
James C. Riley Surveyor.

BLOCK No. 6

South line of Sec. 9 T. 3 S. R. 1 E.

13861

N.E. Cor. of
W. 1/2 Sec. 9

14286

ALTERATION OF AMENDED PLAT OF DURYEY'S POINT

LOCATED NEAR THE
VILLAGE OF MICHIGAN CENTER
Jackson County, Michigan.
(On W. 1/2 of S.E. 1/4 of Sec. 9 T.3 S. R.1 E.)

Scale: 120 feet = One Inch.

Description of Westerly line of Lake View Drive.
Commencing on the westerly line of the Napoleon Road (so called) 558.2 feet S. 42° E. from the intersection of the westerly line of said Napoleon Road with the north and south quarter section line of Section 9 T.3 S. R.1 E. Running thence at an angle of 55° 06' to right from westerly line of said road 471.2 feet, thence angle to left 12° 46' 52.35 feet.

Witnesses to Monuments of Amended Plat.
A { Y. Oak 18" N. 76° E. 108.6 ft.
Y. Oak 24" S. 46° E. 147.7 ft.
B { Apple Tree 18" N. 46° E. 34.0 ft.
Elm 5" N. 66° 4' E. 50.0 ft.
C { Y. Oak 24" N. 82° W. 721.1 ft.
Z. Oak 9" N. 40 1/2° W. 402.9 ft.

To terminus of Drive at S.E. corner of Lot 16 in Block No. 5.


STATE OF MICHIGAN, } ss. WESLEY SEARS
County of Jackson, } Register of Deeds, and James C. Riley, Surveyor,

herby certify that we have each carefully compared this copy with the original plat

ALTERATION OF AMENDED PLAT OF DURYEY'S POINT and that it is an exact copy of the whole of such original map of plat.

Register of Deeds.

James C. Riley, Surveyor.

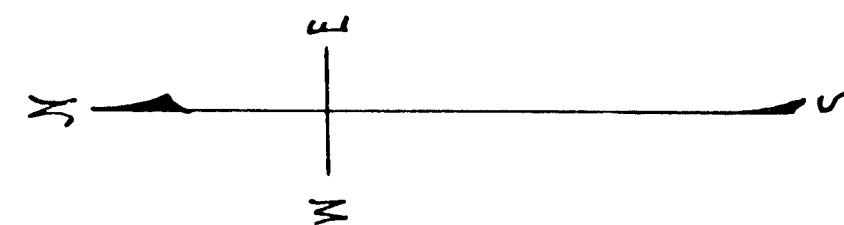

DEDICATION.

Know all men by these presents, that we, William M. Duryea and Flora E. Duryea, his wife, as proprietors, have caused the land embraced in the annexed plat and hereinafter described to be surveyed, laid out and plotted to be known as ALTERATION OF AMENDED PLAT OF DURYEY'S POINT located near the Village of Michigan Center, Jackson County, Michigan, on the West one half of the Southeast quarter of Section nine (9) Town three (3) South, Range one (1) East, and that the drives and alleys on said plat are hereby dedicated to the use of the public; which said land so embraced in the annexed plat is described as follows, to wit; An alteration of Amended Plat of Duryea's Point.

In Witness Whereof the said William M. Duryea and Flora E. Duryea, his wife, have hereunto set their hands and seals at the City of Jackson and State of Michigan this 24 day of December 1907.

Signed and Sealed in Presence of
George G. Farr
Geo. Addison

William M. Duryea (L.S.)
Mrs. Flora E. Duryea (L.S.)

State of Michigan } ss
County of Jackson }

On this 24 day of December 1907 before me a Notary Public in and for said County personally came the above named William M. Duryea and Flora E. Duryea, his wife, known to me to be the persons named in and who executed the above dedication and acknowledged the same to be their free act and deed.

James C. Riley
Notary Public
My Term Expires March 11-1911.

Examined and Approved
December 28, 1907
John F. Wilkin son
Deputy Auditor General.

RECEIVED AND FILED
IN AUDITOR GENERAL'S OFFICE
JAN 2 1908
Deputy Auditor General

REGISTERS OFFICE, } ss: This instrument was presented
JACKSON COUNTY, }

and filed for record this 27th day of JANUARY, 1908 as proper certificate was furnished in compliance with Section 135, Act 154 Laws of 1895

Recorded the 17th day of JANUARY, 1908 at 10 o'clock,

A. M., in Plat Book No. 7 on page 12

Register of Deeds.

STATE OF MICHIGAN, } ss. WESLEY SEARS
County of Jackson, }

Register of Deeds, and James C. Riley, Surveyor,

herby certify that we have each carefully compared the annexed copy with the plat

ALTERATION OF AMENDED PLAT OF DURYEY'S POINT now on record in the office of said Register of Deeds, and that it is a true transcript thereof and the whole of such record.

Register of Deeds.

James C. Riley, Surveyor.

Surveyor's Certificate.

I hereby certify that the plat hereon delineated is a correct one

and that permanent monuments, consisting of iron pipe about

one inch in diameter and 24 inches long

have been planted at points marked thus + as thereon shown

at all angles in the boundaries of the land plotted and at all sections of streets.

James C. Riley, Surveyor

BLOCK No. 6

13861