

DEDICATION

Know all men by these presents, that we, Peter B. Loomis, as Executor, Gilbert S. Loomis, as Executor, Emma G. Loomis, as Executrix, and Edna Loomis, as Executrix, of the last will and testament of Peter B. Loomis, deceased, have caused the land embraced in the annexed plat and hereinafter described to be surveyed, laid out and platted to be known as Loomis Homewild Addition No 2 to the City of Jackson, Michigan; and that the streets as shown on said plat are hereby dedicated to the use of the public; which said land so embraced in the annexed plat is described as follows, to wit: Commencing at a point S. 89° 45' E. sixty six (66) feet and S. 0° 47' W. thirty three (33) feet of the center post of Section thirty five (35) Town Two (2) South, Range One (1) West, thence S. 89° 45' E. nineteen hundred fifty one and nine tenths (1951.9) feet, thence S. 0° 19' W. five hundred ninety four (594) feet to a point N. 0° 19' E. thirty three (33) feet of center line of Homewild Avenue, thence parallel with following described center line of said Homewild Avenue: S. 89° 0' W. one hundred ten (10) feet, thence on curve to left of two hundred six and seven tenths (206.7) feet radius, one hundred sixty five (165) feet, thence on curve to right of three hundred eighty three and one tenth (383.1) feet radius, three hundred (300) feet, thence on a line tangent to last mentioned curve two hundred twenty five (225) feet, thence on curve to right of seven hundred sixteen and eight tenths (716.8) feet radius, two hundred (200) feet, thence on curve to left of one hundred forty six and two tenths (146.2) feet radius, one hundred fifty (150) feet, thence on curve to right of one hundred forty four and three tenths (144.3) feet radius, one hundred twenty six (126) feet, thence on line tangent to last mentioned curve one hundred sixty eight tenths (168.8) feet, thence N. 71° 45' W. sixty six (66) feet, thence S. 82° 30' W. one hundred (100) feet, thence S. 76° 45' W. one hundred (100) feet, thence S. 72° 50' W. one hundred (100) feet to East line of East Avenue, thence N. 0° 47' E. seven hundred eighty one and fifteen one hundredths (781.15) feet to place of beginning.

The above description includes the following named streets and public park, viz: Burr and Gilbert Streets and Loomis Park and are hereby platted within the lines as above described, having been heretofore conveyed to the City of Jackson for street and park purposes by deed recorded in Liber 169 page 210. Also Edgewood Street recorded in Liber 116 page 348. Also excepting Lots A B C D E F G and H.

In Witness Whereof the said Peter B. Loomis, as Executor, Gilbert S. Loomis, as Executor, Emma G. Loomis, as Executrix, and Edna Loomis, as Executrix, of the last will and testament of Peter B. Loomis, deceased, have hereunto set their hands and seals at the City of Jackson and State of Michigan this 25th day of June A.D. 1908.

Signed and Sealed in Presence of:

B. G. Chase.

Eva M. Blakeman.

Peter B. Loomis Executor

(L.S.)

Gilbert S. Loomis, Executor

(L.S.)

Emma G. Loomis, Executrix

(L.S.)

Edna Loomis, Executrix

(L.S.)

State of Michigan } ss
County of Jackson }

On this 25th day of June 1908 before me a Notary Public in and for said County personally came the above named Peter B. Loomis, Gilbert S. Loomis, Emma G. Loomis and Edna Loomis

Known to me to be the persons named in and who executed the above dedication and acknowledged the same to be their free act and deed.

Eva M. Blakeman

Notary Public
My Term Expires
August 2nd 1908.

ORDER OF VACATION

Burr Street between Edgewood Street and Gilbert Street, vacated by Resolution of City Commission of City of Jackson January 25-1926 Vol 93-1926

Surveyor's Certificate.

I hereby certify that the plat hereon delineated is a correct one


and that permanent monuments, consisting of iron pipe

one inch in diameter and 24 inches long

have been planted at points marked thus * as thereon shown at all angles in the boundaries of the land platted and at all intersections of streets.

James C. Riley
Surveyor.

LOOMIS HOMEWILD ADDITION NO 2 TO THE CITY OF JACKSON, MICHIGAN.

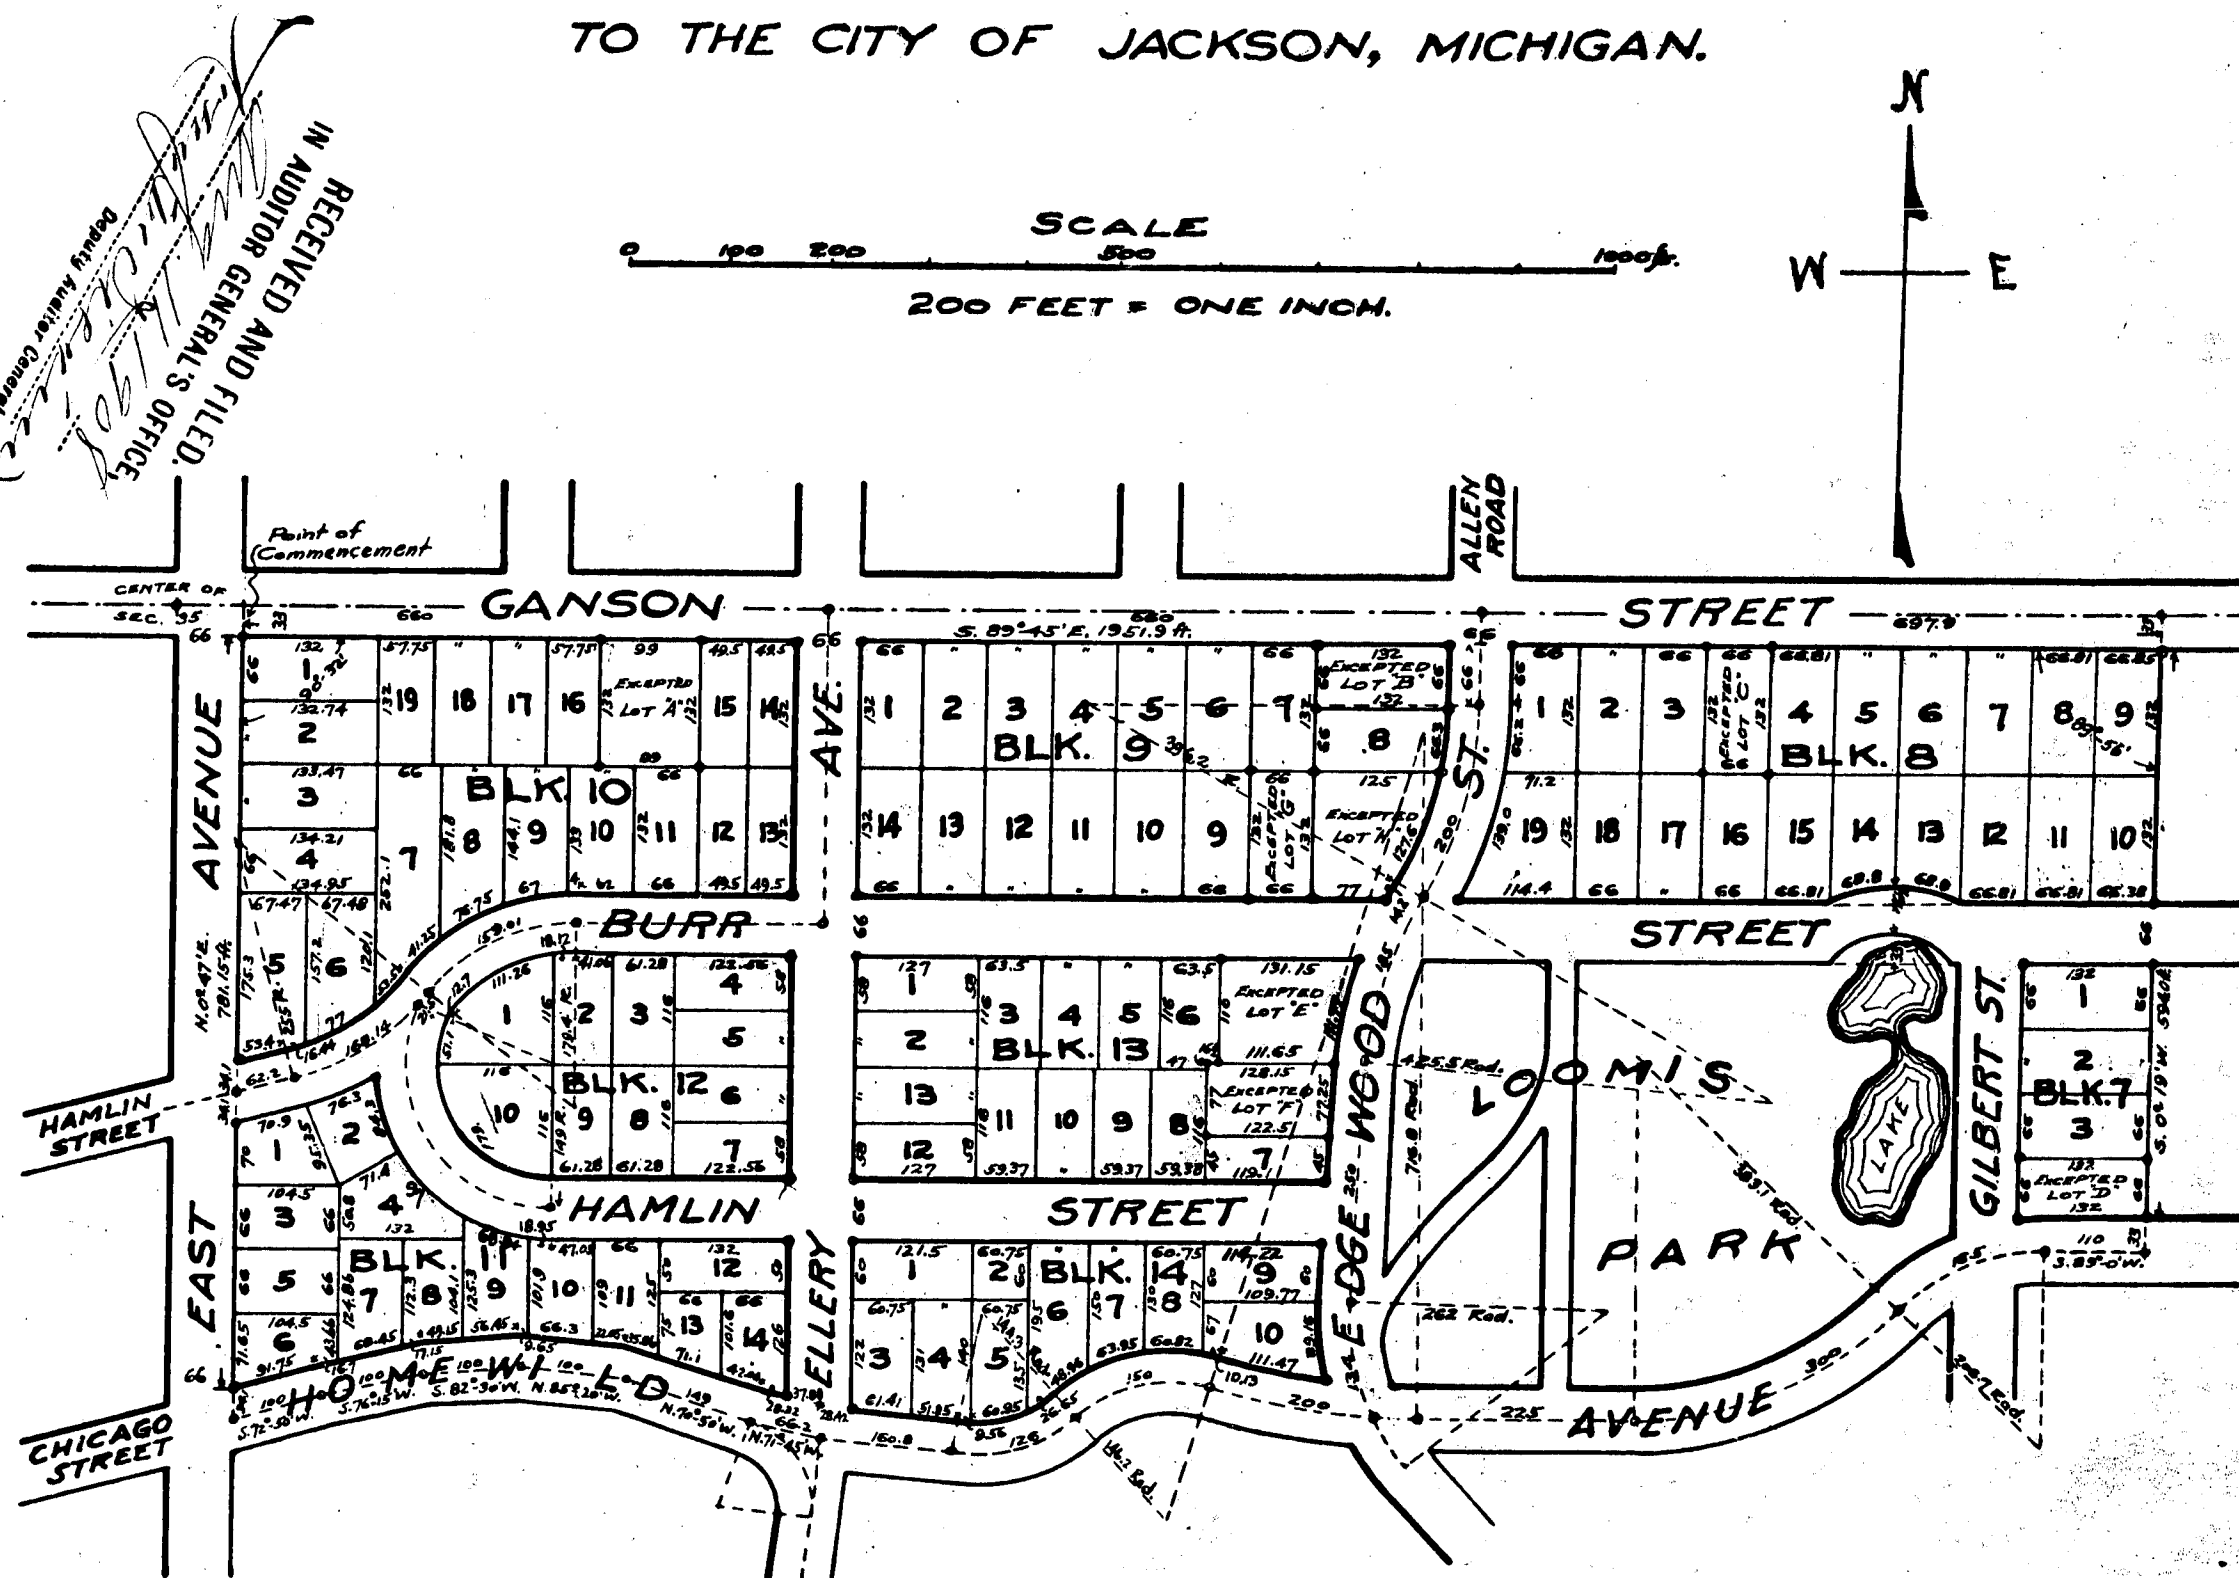

Note: Distances on curves are measured in chords of 100 feet and angles in accordance with Railroad Practice in laying out curves.

Note: The curves at the westerly end of Burr Street are more particularly described as follows: Commencing at a point in the center line of Burr Street three hundred thirty seven and thirty two one hundredths (337.32) feet east of the east line of East Avenue, thence westerly on curve of one hundred seventy nine and four tenths (179.4) feet radius, to left, one hundred fifty nine and one one hundredth (159.01) feet, thence on curve of two hundred fifty five (255) feet radius, to right, one hundred sixty eight and fourteen one hundredths (168.14) feet, thence on tangent sixty two and two tenths (62.2) feet to the east line of East Avenue opposite the east end of Hamlin Street.

Examined and Approved
July 11th 1908
John F. Wilkinson
Deputy Auditor General.

STATE OF MICHIGAN, } ss
County of Jackson, } W. WESLEY SEARS

Register of Deeds, and James C. Riley, Surveyor, hereby certify that we have each carefully compared the annexed copy with the plat of Loomis Homewild Addition No 2

now on record in the office of said Register of Deeds, and that it is a true transcript therefrom and the whole of such record.

Wesley Sears, Register of Deeds.
James C. Riley, Surveyor.

STATE OF MICHIGAN, } ss
County of Jackson, } W. WESLEY SEARS

Register of Deeds, and James C. Riley, Surveyor, hereby certify that we have each carefully compared this copy

with the original plat of Loomis Homewild Addition No 2 and that it is an exact copy thereof and of the whole of such original map or plat.

Wesley Sears, Register of Deeds.
James C. Riley, Surveyor.

REGISTERS OFFICE, } ss: This instrument was presented
JACKSON COUNTY, }

and filed for record this 22nd day of July 1908 as proper certificate was furnished in compliance with Section 135, Act 154 Laws of 1895

Recorded this 22nd day of July at 1:00 o'clock,

P. M., in Plat Book No. 7 on page 13

Wesley Sears, Register of Deeds.

13862

DEDICATION

Know all men by these presents, that we, Peter B. Loomis, as Executor, Gilbert S. Loomis, as Executor, Emma G. Loomis, as Executrix, and Edna Loomis, as Executrix, of the last will and testament of Peter B. Loomis, deceased, have caused the land embraced in the annexed plat and hereinafter described to be surveyed, laid out and platted to be known as Loomis Homewild Addition No 2 to the City of Jackson, Michigan; and that the streets as shown on said plat are hereby dedicated to the use of the public; which said land so embraced in the annexed plat is described as follows, to wit: Commencing at a point S. 89° 45' E. sixty six (66) feet and S. 0° 47' W. thirty three (33) feet of the center post of Section thirty five (35) Town Two (2) South, Range One (1) West, thence S. 89° 45' E. nineteen hundred fifty one and nine tenths (1951.9) feet, thence S. 0° 19' W. five hundred ninety four (594) feet to a point N. 0° 19' E. thirty three (33) feet of center line of Homewild Avenue, thence parallel with following described center line of said Homewild Avenue: S. 89° 0' W. one hundred ten (10) feet, thence on curve to left of two hundred six and seven tenths (206.7) feet radius, one hundred sixty five (165) feet, thence on curve to right of three hundred eighty three and one tenth (383.1) feet radius, three hundred (300) feet, thence on a line tangent to last mentioned curve two hundred twenty five (225) feet, thence on curve to right of seven hundred sixteen and eight tenths (716.8) feet radius, two hundred (200) feet, thence on curve to left of one hundred forty six and two tenths (146.2) feet radius, one hundred fifty (150) feet, thence on curve to right of one hundred forty four and three tenths (144.3) feet radius, one hundred twenty six (126) feet, thence on line tangent to last mentioned curve one hundred sixty and eight tenths (160.8) feet, thence N. 71° 45' W. sixty six (66) feet, thence S. 82° 30' W. one hundred (100) feet, thence S. 76° 15' W. one hundred (100) feet, thence S. 72° 50' W. one hundred (100) feet to East line of East Avenue, thence N. 0° 47' E. seven hundred eighty one and fifteen one hundredths (781.15) feet to place of beginning.

The above description includes the following named streets and public park, viz: Burr and Gilbert Streets and Loomis Park and are hereby platted within the lines as above described, having been heretofore conveyed to the City of Jackson for street and park purposes by deed recorded in Liber 169 page 210. Also Edgewood Street recorded in Liber 116 page 348. Also excepting Lots A B C D E F G and H.

In Witness Whereof the said Peter B. Loomis, as Executor, Gilbert S. Loomis, as Executor, Emma G. Loomis, as Executrix, and Edna Loomis, as Executrix, of the last will and testament of Peter B. Loomis, deceased, have hereunto set their hands and seals at the City of Jackson and State of Michigan this 25th day of June A.D. 1908.

Signed and Sealed in Presence of

B. G. Chase.	Peter B. Loomis Executor	(L.S.)
Eva M. Blakeman.	Gilbert S. Loomis, Executor	(L.S.)
	Emma G. Loomis, Executrix	(L.S.)
	Edna Loomis, Executrix	(L.S.)

State of Michigan } ss
County of Jackson }

On this 25th day of June 1908 before me a Notary Public in and for said County personally came the above named Peter B. Loomis, Gilbert S. Loomis, Emma G. Loomis and Edna Loomis

Known to me to be the persons named in and who executed the above dedication and acknowledged the same to be their free act and deed.


Eva M. Blakeman,
Notary Public
My Term Expires
August 2nd 1908.

ORDER OF VACATION

Burr Street, between
Edgewood Street and Hamlin Street,
is hereby vacated by Resolution of the
Board of Aldermen of the City of Jackson,
Michigan, passed on the 14th day of June 1908.
Very truly yours,
Wesley Sears

Surveyor's Certificate.
I hereby certify that the plat herein delineated is a correct one
and that permanent monuments, consisting of iron pipe
one inch in diameter and 24 inches long
have been planted at points marked this day as thereon shown
at all angles in the boundaries of the land platted and at all inter-
sections of streets.
James C. Riley
Surveyor.

LOOMIS HOMEWILD ADDITION No 2 TO THE CITY OF JACKSON, MICHIGAN.

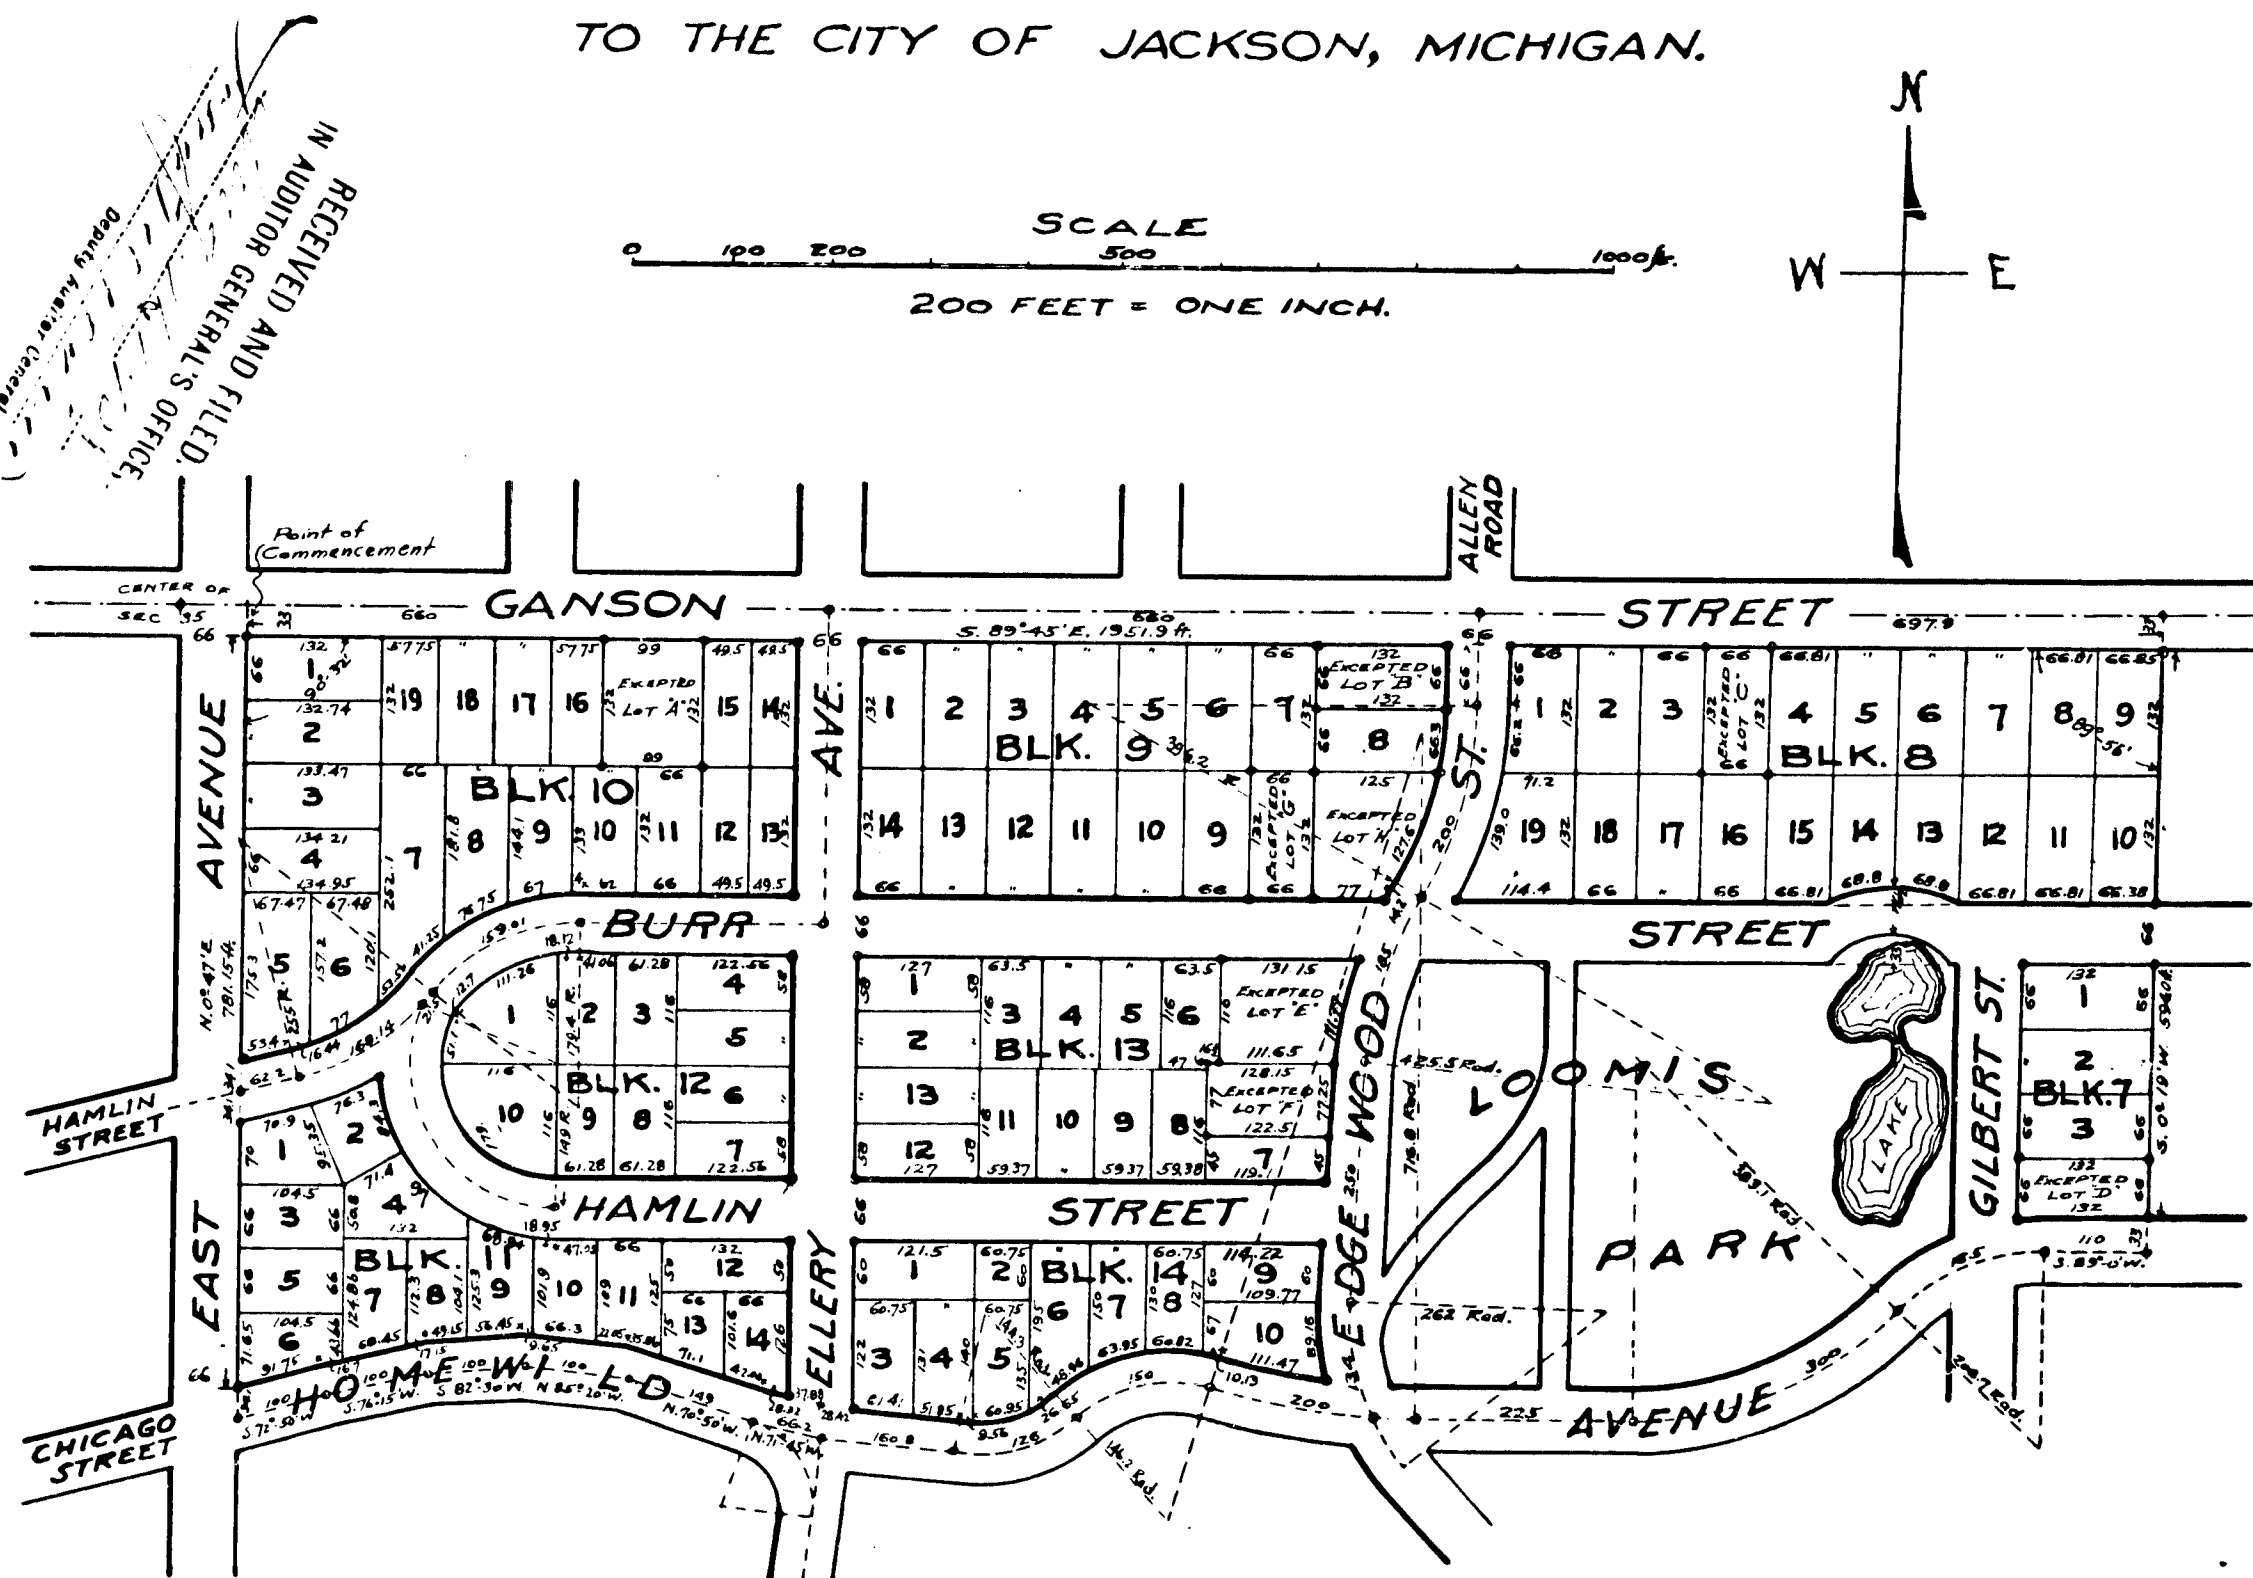

Note: Distances on curves are measured in chords of 100 feet and angles in accordance with Railroad Practice in laying out curves.

Note: The curves at the westerly end of Burr Street are more particularly described as follows: Commencing at a point in the center line of Burr Street three hundred thirty seven and thirty two one hundredths (337.32) feet east of the east line of East Avenue, thence westerly on curve of one hundred seventy nine and four tenths (179.4) feet radius, to left, one hundred fifty nine and one one hundredth (159.01) feet, thence on curve of two hundred fifty five (255) feet radius, to right, one hundred sixty eight and fourteen one hundredths (168.14) feet, thence on tangent sixty two and two tenths (62.2) feet to the east line of East Avenue opposite the east end of Hamlin Street.

Examined and Approved
July 11th 1908
John F. Wilkinson
Deputy Auditor General.

STATE OF MICHIGAN, ss. W. WESLEY SEARS
County of Jackson, ss. W. WESLEY SEARS
Register of Deeds, and James C. Riley, Surveyor,
hereby certify that we have each carefully compared the an-
nexed copy with the plat of Loomis Homewild Addition No 2
and that it is a true and correct copy thereof and of the whole of such
original map or plat.
Wesley Sears, Register of Deeds.
James C. Riley, Surveyor.

STATE OF MICHIGAN, ss. W. WESLEY SEARS
County of Jackson, ss. W. WESLEY SEARS
Register of Deeds, and James C. Riley, Surveyor,
hereby certify that we have each carefully compared the an-
nexed copy with the plat of Loomis Homewild Addition No 2
and that it is a true and correct copy thereof and of the whole of such
original map or plat.
Wesley Sears, Register of Deeds.
James C. Riley, Surveyor.

REGISTERS OFFICE, ss. This instrument was presented
JACKSON COUNTY, ss. and filed for record this 22nd day of July 1908 as proper
certification was furnished in compliance with Section 135, Act 154
Laws of 1895
Recorded this 22nd day of July 1908 at 10:00 o'clock,
P. M., in Plat Book No. 7 on page 13
Wesley Sears, Register of Deeds.