6296 X

13863

SUYLANDT'S ADDITION

TO THE

VILLAGE of MUNITH

Jackson County, Michigan.

Scale 1" = 60'

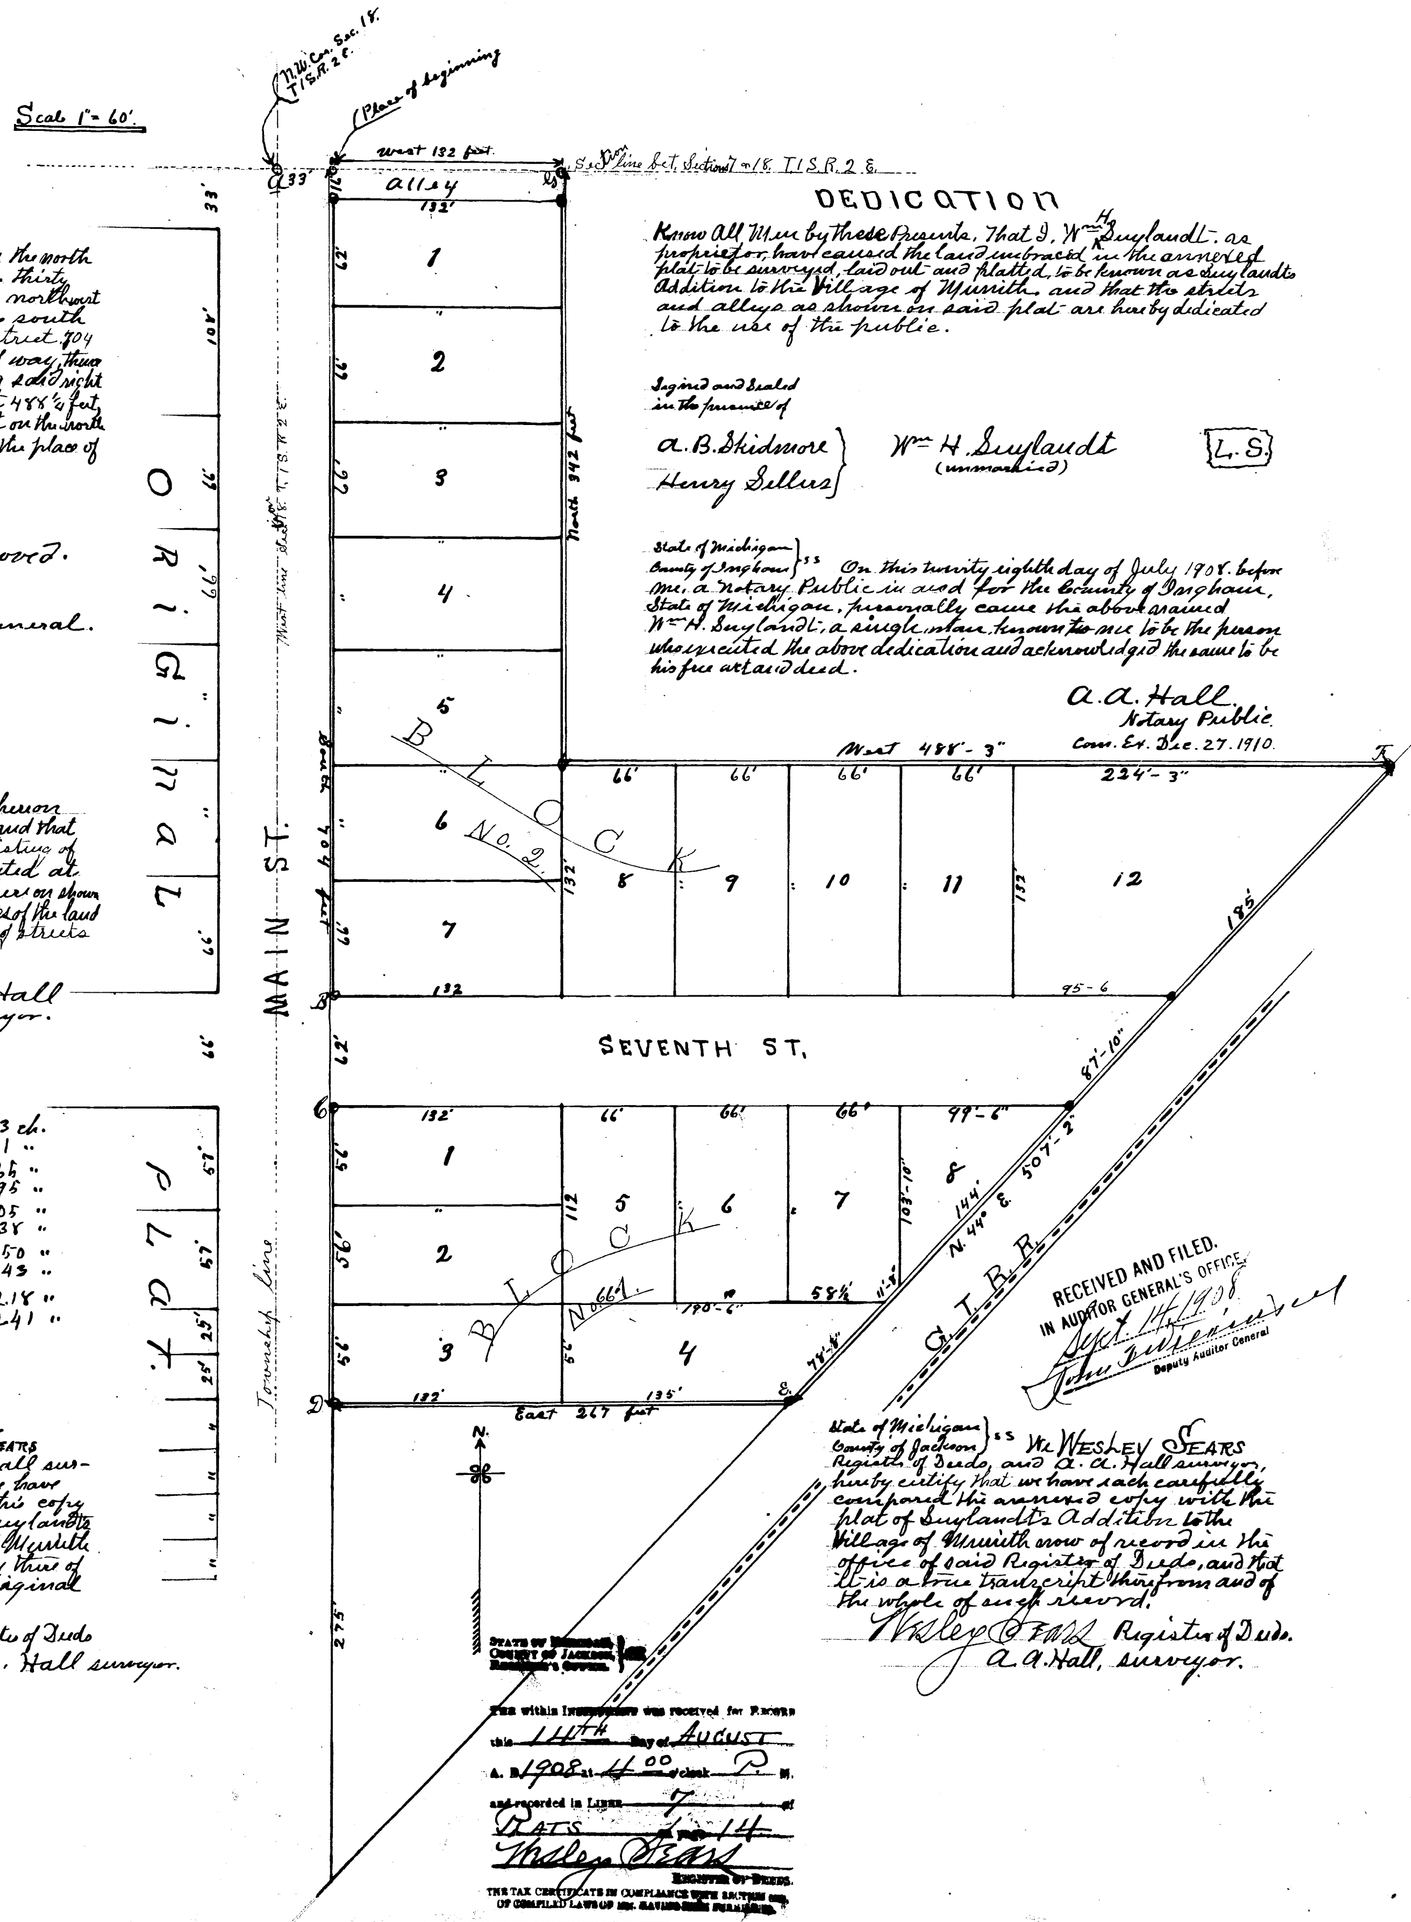

DESCRIPTION

Commencing at a point on the north line of Sec. 18, T. 1 S. R. 2 E. thirty three (33 ft.) feet east of the northwest corner of said Sec. 18, thence south on the east line of Main street 704 feet to the G. T. R. R. right of way, thence north 44 degrees east along said right of way 507½ feet, thence west 488½ feet, thence north 342 feet, thence west on the north line of said Sec. 18. 132 feet, to the place of beginning.

Examined and Approved.
August 8th 1908.
John F. Wilkinson.
Deputy Auditor General.

Surveyor's Certificate

I hereby certify that the plat hereon delineated is a correct one and that permanent monuments consisting of inch gas pipe have been planted at points marked thus (o) as here on shown at all angles in the boundaries of the land platted and at all intersections of streets or streets and alleys.

a. a. Hall
Surveyor.

Witnesses:

A	S-0 24 N. 31° E.	.73 ch.
	Elm. 10 N. 59½ W.	.81 "
B	Elm 18 N. 5 W.	.65 "
	Hic. 12 S. 88 W.	.95 "
D	House wall S. 34 E.	1.05 "
	Spruce 10 6. 29½ E.	.38 "
E	Barn wall S. 48 W.	1.50 "
	12 in 4 S. 54 W.	.43 "
G	S-0 24 N. 73 W.	2.18 "
	Hic. 8 S. 59 W.	2.41 "

State of Michigan } ss. We Wesley Sears
County of Jackson } Register of Deeds and A. A. Hall surveyor hereby certify that we have each carefully compared this copy with the original plat of Suylandt's Addition to the Village of Munith and that it is an exact copy thereof and of the whole of such original map or plat.

Wesley Sears Register of Deeds
a. a. Hall surveyor.

DEDICATION

Know All Men by These Presents, That D. Wm H. Suylandt as proprietor, have caused the land embraced in the annexed plat to be surveyed, laid out and platted, to be known as Suylandt's Addition to the Village of Munith, and that the streets and alleys as shown on said plat are hereby dedicated to the use of the public.

Signed and Sealed in the presence of
A. B. Skidmore
Henry Sellers

Wm H. Suylandt (unmarried) L.S.

State of Michigan } ss
County of Ingham } On this twenty eighth day of July 1908. before me, a Notary Public in and for the County of Ingham, State of Michigan, personally came the above named Wm H. Suylandt, a single man, known to me to be the person who executed the above dedication and acknowledged the same to be his free act and deed.

a. a. Hall
Notary Public
Com. Ex. Dec. 27. 1910.

RECEIVED AND FILED.
IN AUDITOR GENERAL'S OFFICE.
Sept 14 1908
John Wilkinson
Deputy Auditor General

State of Michigan } ss We Wesley Sears
County of Jackson } Register of Deeds, and A. A. Hall surveyor, hereby certify that we have each carefully compared the annexed copy with the plat of Suylandt's Addition to the Village of Munith now of record in the office of said Register of Deeds, and that it is a true transcript therefrom and of the whole of such record.

Wesley Sears Register of Deeds.
a. a. Hall, surveyor.

STATE OF MICHIGAN, COUNTY OF JACKSON, Register's Office.

The within Instrument was received for Record this 14th Day of August A. D. 1908 at 4 00 o'clock P. M. and recorded in Liber 7 of Plats on Page 14

Wesley Sears
REGISTER OF DEEDS.

THE TAX CERTIFICATE IN COMPLIANCE WITH SECTION [illegible] OF COMPILED LAWS OF MICH. HAVING BEEN FURNISHED.

6296 Q

13863

SUYLANDT'S ADDITION

TO THE

VILLAGE of MUNITH

Jackson County, Michigan.

Scale 1" = 60'.

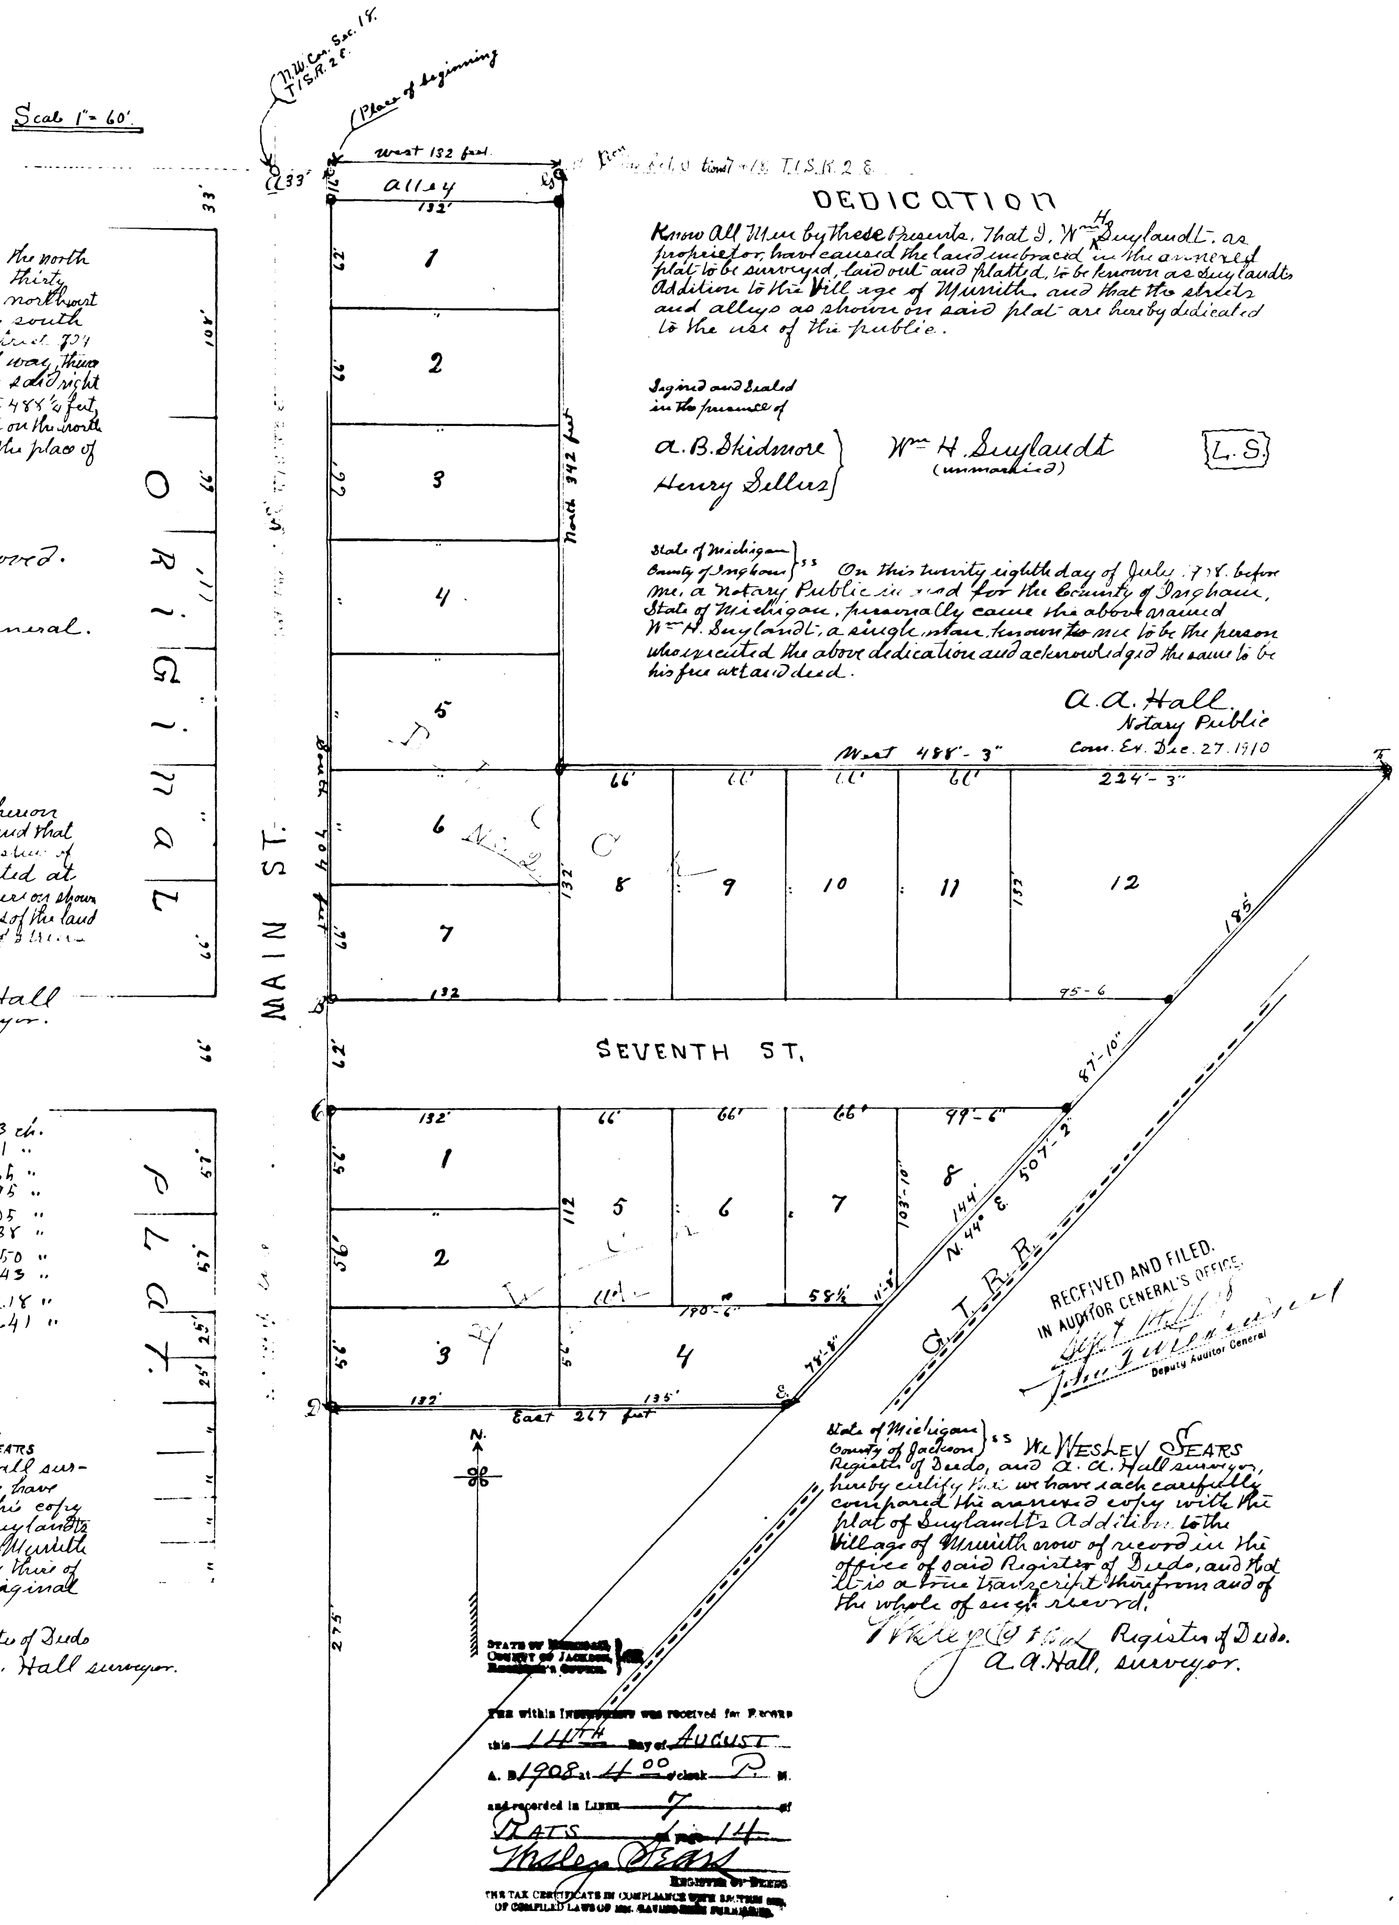

DESCRIPTION

Commencing at a point on the north line of Sec. 18, T.1.S.R.2E. thirty three (33 ft.) feet east of the northwest corner of said Sec. 18, thence south on the east line of Main street 704 feet to the G.T.R.R. right of way, thence north 44 degrees east along said right of way 507½ feet, thence west 488¼ feet, thence north 342 feet thence west on the north line of said Sec. 18. 132 feet, to the place of beginning.

Examined and Approved.
August 8th 1908.
John F. Wilkinson.
Deputy Auditor General.

Surveyor's Certificate

I hereby certify that the plat hereon delineated is a correct one and that permanent monuments consisting of inch gas pipe have been planted at points marked thus (o) as here on shown at all angles in the boundaries of the land platted and at all intersections of streets and alleys.

A. A. Hall
Surveyor.

Witnesses:

A	S-O 24 N. 31° E.	.73 ch.
	Elm. 10 N. 59½ W.	.81 "
B	Elm 18 N. 5 W.	.65 "
	Hic. 12 S. 88 W.	.95 "
D	Horse wall S. 34 E.	1.05 "
	Spruce 10 S. 29½ E.	.38 "
E	Barn wall S. 88 W.	1.50 "
	Plum 4 S. 54 W.	.43 "
G	S-O 24 N. 73 W.	2.18 "
	Hic. 8 S. 59 W.	2.41 "

State of Michigan } ss. We Wesley Sears
County of Jackson }
Register of Deeds and A. A. Hall surveyor hereby certify that we have each carefully compared this copy with the original plat of Suylandt's Addition to the Village of Munith and that it is an exact copy thereof and of the whole of such original map or plat.

Register of Deeds
A. A. Hall surveyor.

DEDICATION

Know All Men by these Presents, That I, Wm H. Suylandt, as proprietor, have caused the land embraced in the annexed plat to be surveyed, laid out and platted, to be known as Suylandt's Addition to the Village of Munith, and that the streets and alleys as shown on said plat are hereby dedicated to the use of the public.

Signed and Sealed in the presence of

A. B. Skidmore } Wm H. Suylandt (unmarried) [L.S.]
Henry Sellers }

State of Michigan } ss On this twenty eighth day of July 1908 before me, a Notary Public in and for the County of Ingham, State of Michigan, personally came the above named Wm H. Suylandt, a single man, known to me to be the person who executed the above dedication and acknowledged the same to be his free act and deed.

A. A. Hall
Notary Public
Com. Ex. Dec. 27. 1910

RECEIVED AND FILED.
IN AUDITOR GENERAL'S OFFICE.
Deputy Auditor General

State of Michigan } ss We Wesley Sears
County of Jackson }
Register of Deeds, and A. A. Hall surveyor, hereby certify that we have each carefully compared the annexed copy with the plat of Suylandt's Addition to the Village of Munith now of record in the office of said Register of Deeds, and that it is a true transcript therefrom and of the whole of such record.

Register of Deeds.
A. A. Hall, surveyor.

STATE OF MICHIGAN }
COUNTY OF JACKSON } ss.
REGISTER'S OFFICE.

THE within INSTRUMENT was received for RECORD this 14TH day of AUGUST A. D. 1908 at 4 00 o'clock P. M. and recorded in LIBER 7 of PLATS on page 14

Wesley Sears
REGISTER OF DEEDS

THE TAX CERTIFICATE IN COMPLIANCE WITH SECTION 1000 OF COMPILED LAWS OF MM. SAVING HERE PERMITTED.