

Know all men by these presents, that we, Bird S. Coler and Emily M. Coler, his wife, as proprietors, have caused the land embraced in the annexed plat and hereinafter described to be surveyed, laid out and platted to be known as FAIRVIEW PARK, Jackson County, Michigan, on the Northeast quarter of the Northwest quarter of Section fourteen (14) Town three (3) South, Range one (1) West; and that the streets as shown on said plat are hereby dedicated to the use of the public; which said land so embraced in the said annexed plat is described as follows, to wit:- Commencing at the North quarter post of Section fourteen (14) T. 3 S. R. 1 W., thence South $0^{\circ}10'$ West thirteen hundred eighteen and three tenths (1318.3) feet, thence South $89^{\circ}18'$ West thirteen hundred and forty one one hundredths (1300.41) feet, thence North $5^{\circ}05'$ West one hundred seventy four and two tenths (174.2) feet, thence North $0^{\circ}10'$ East eleven hundred forty six and three tenths (1146.3) feet to north line of said Section fourteen (14); thence North $89^{\circ}14'$ East thirteen hundred sixteen (1316) feet to place of beginning.

In Witness Whereof the said Bird S. Coler & Emily M. Coler, his wife, have hereunto set their hands and seals at the City of New York State of New York this 21st day of May 1908.

Signed and Sealed in Presence of

Chas. B. Hole

E. C. Schmitt

State of New York

County of Kings } ss.

Bird S. Coler (L.S.)

Emily M. Cole (L. S.)

On this 21st day of May 1908 before me a Notary Public in and for said County personally came the above named Bird S. Coler & Emily M. Coler, his wife, known to me to be the persons named in and who executed the above dedication and acknowledged the same to be their free act and deed.

Emma C. Schmitt
Notary Public #241
My Term Expires Mar. 30 1909

Examined and Approved
September 12, 1908
John F. Wilkinson
Deputy Auditor General.

Surveyors Certificate.
I hereby certify that the plat hereon delineated is a correct one

and that permanent monuments, consisting of Iron pipe one inch
in diameter and 24 inches long

have been planted at points marked thus ; as thereon shown at all angles in the boundaries of the land platted and at all intersections of streets.

James C Riley, Surveyor

REGISTERS OFFICE. } SS: This instrument was presented
JACKSON COUNTY. }
and filed for record this 23rd day of September, 1908 as proper
certificate was furnished in compliance with Section 135, Act 154
Laws of 1895

Recorded the 23^d day of September 1903 ³⁰/₄ o'clock,

P. M., in Plat Book No. 7 on page 15

Wesley Sears Registrar of Deeds.

STATE OF MICHIGAN, } ss. *W. WESLEY SEARS*
County of Jackson,

Register of Deeds, and James C. Riley Surrogate
hereby certify that we have each carefully compared this copy

with the original plat of **FAIRVIEW PARK**
and that it is an exact copy thereof and of the whole of such
original map or plat.

Wiles, Earl Register of Deeds

James C. Kiley..... Surveyor.

STATE OF MICHIGAN. } ss. *W. WESLEY SEARS*
County of Jackson,

Register of Deeds, and James C. Riley Surveyor,
herby certify that we have each carefully compared the an-
nexed copy with the plat of FAIRVIEW PARK

now on record in the office of said Register of Deeds, and that it is a true transcript therefrom and the whole of such record.

W. H. & J. E. A. J. Register of Dec. 1

James C. Wiley.....Surveyor.

RECEIVED AND FILED.
IN AUDITOR GENERAL'S OFFICE,
Oct 3-1908
D. H. Thompson
Deputy Auditor General
Signed MAR 12 1909

STATE OF MICHIGAN. } ss. *W. WESLEY SEARS*
County of Jackson,

Register of Deeds, and James C. Riley Surveyor,
herby certify that we have each carefully compared the an-
nexed copy with the plat of FAIRVIEW PARK

now on record in the office of said Register of Deeds, and that it is a true transcript therefrom and the whole of such record.

W. H. & J. E. A. J. Register of Dec. 1

James C. Wiley.....Surveyor.

13864

Know all men by these presents, that we, Bird S. Coler and Emily M. Coler, his wife, as proprietors, have caused the land embraced in the annexed plat and hereinafter described to be surveyed, laid out and platted to be known as FAIRVIEW PARK, Jackson County, Michigan, on the Northeast quarter of the Northwest quarter of Section fourteen (14) Town three (3) South, Range one (1) West, and that the streets as shown on said plat are hereby dedicated to the use of the public; which said land so embraced in the said annexed plat is described as follows, to wit:- Commencing at the North quarter post of Section fourteen (14) T. 3 S. R. 1 W., thence South $0^{\circ}10'$ West thirteen hundred eighteen and three tenths (1318.3) feet, thence South $89^{\circ}18'$ West thirteen hundred and forty one one hundredths (1300.41) feet, thence North $5^{\circ}05'$ West one hundred seventy four and two tenths (174.2) feet, thence North $0^{\circ}10'$ East eleven hundred forty six and three tenths (1146.3) feet to north line of said Section fourteen (14), thence North $89^{\circ}14'$ East thirteen hundred sixteen (1316) feet to place of beginning.

In Witness Whereof the said Bird S. Coler & Emily M. Coler, his wife, have hereunto set their hands and seals at the City of New York State of New York this 21st day of May 1908.

Signed and Sealed in Presence of

Chas B. Hole

E. C. Schmitt

State of New York

County of Kings } ss.

Bird S. Coler (L.S.)

Emily M. Cole (L. S.)

On this 21st day of May 1908 before me a Notary Public in and for said County personally came the above named Bird S. Coler & Emily M. Coler, his wife, known to me to be the persons named in and who executed the above dedication and acknowledged the same to be their free act and deed.

Emma C. Schmitt
Notary Public #241
My Term Expires Mch. 30, 1909

Examined and Approved
September 12, 1908
John F. Wilkinson
Deputy Auditor General,

I hereby certify that the plat herein delineated is a correct one
and that permanent monuments, consisting of iron pipe one inch
in diameter and 24 inches long

have been planted at points marked thus ; as thereon shown at all angles in the boundaries of the land platted and at all intersections of streets.

James C. Riley, Surveyor

REGISTERS OFFICE. } ss: This instrument was presented
JACKSON COUNTY. }

and filed for record the 23rd day of ~~March~~ ^{June} 1905 as per
certificate was furnished in compliance with Section 135, Act 154
laws of 1895

Recorded to 22d day of Sept. 1881 at 3:30 o'clock.

D.M., in Plat Book No. 52 on page 15

Register of Deeds.

STATE OF MICHIGAN. } ss. *W. W. EVERTS*
County of Jackson.

Register of Deeds, and James C. Riley Surrogate
hereby certify that we have each carefully examined this copy

with the original plat of **FAIRVIEW PARK**, and that it is an exact copy thereof and of the whole of such original map or plat.


Register of breeds.

James C. Riley Surveyor.

JACKSON COUNTY, MICHIGAN.

0 50 100 200 300 400 500 feet

Scale 200 feet = 1 inch

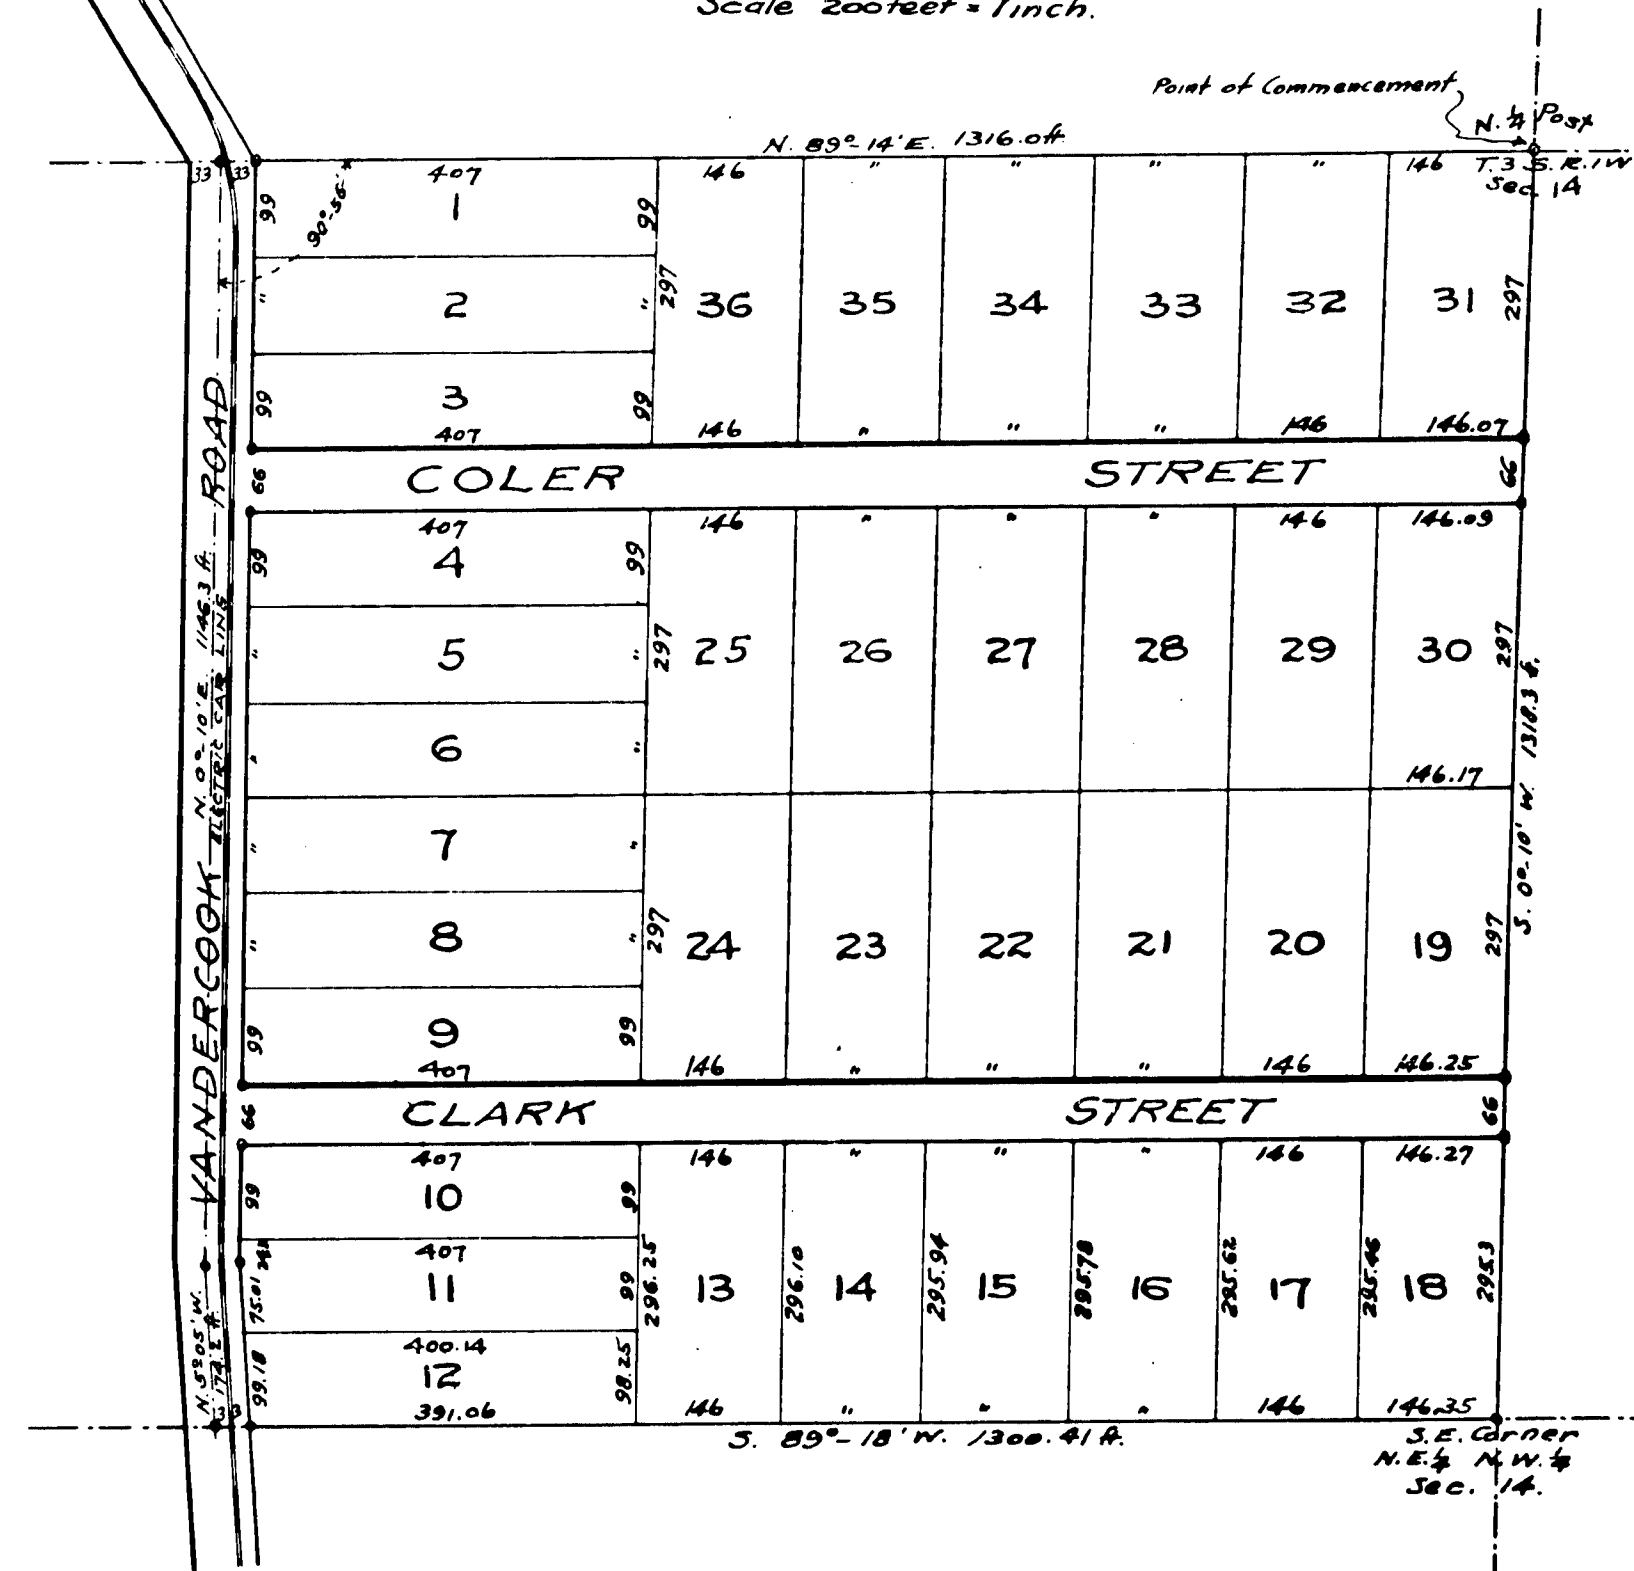

RECEIVED AND FILED.
IN AUDITOR GENERAL'S OFFICE,
Oct 3 - 1928
J. L. [Signature]
Auditor General
Signed MAR 15 1929

STATE OF MICHIGAN. } ss. W. W. ...
County of Jackson, }

Register of Deeds, and **James C. Riley** Surveyor,
hereby certify that we have each carefully compared the an-
nexed copy with the plat of **FAIRVIEW PARK**

now on record in the office of said
Register of Deeds, and that it is a true transcript therefrom
and the whole of such record.

Register of Inedo.

James C. Riley, Register of Deeds.
Surrey, N. H.