

A.B. ROBINSON'S WISNER STREET ADDITION TO THE CITY OF JACKSON, MICHIGAN.

DEDICATION.

Know all men by these presents, that we, Addison B. Robinson and Mary E. Robinson, his wife, as proprietors, have caused the land embraced in the annexed plat and hereinafter described to be surveyed, laid out and platted to be known as A. B. ROBINSON'S WISNER STREET ADDITION to the City of Jackson, Michigan; which said land so embraced in the annexed plat is described as follows, to wit: Commencing at a point North 89° 56' East twelve hundred eighty nine and six tenths (1289.6) feet and North 0° 08' East two hundred fourteen and six tenths (214.6) feet of the South one quarter Post of Section thirty three (33) Town Two (2) South, Range One (1) West, thence North 0° 08' East twelve hundred ninety seven and thirty three one hundredths (1297.33) feet, thence North 68° 47' West one hundred forty one and fifty two one hundredths (141.52) feet, thence South 0° 08' West thirteen hundred forty nine and two tenths (1349.2) feet, thence North 89° 56' East one hundred thirty two (132) feet to place of beginning.

In Witness Whereof the said Addison B. Robinson and Mary E. Robinson, his wife, have hereunto set their hands and seals at the City of Jackson and State of Michigan this 21st day of September 1908.

Signed and Sealed in Presence of

H. A. Reece

A. C. Bloomfield

Addison B. Robinson (L.S.)

Mary E. Robinson (L.S.)

State of Michigan } ss
County of Jackson }

On this 21st day of September 1908 before me a Notary Public in and for said county personally came the above named Addison B. Robinson and Mary E. Robinson known to me to be the persons named in and who executed the above dedication and acknowledged the same to be their free act and deed.

A. C. Bloomfield



Notary Public.

My Term Expires 2-20-1910.

Examined and Approved
Sept 26, 1908
John F. Wilkinson
Deputy Auditor General.

W. MAIN STREET changed to
MICHIGAN AVENUE Jan'y 19-1924
Vol. 73-1925

Scale: 160 feet per inch.

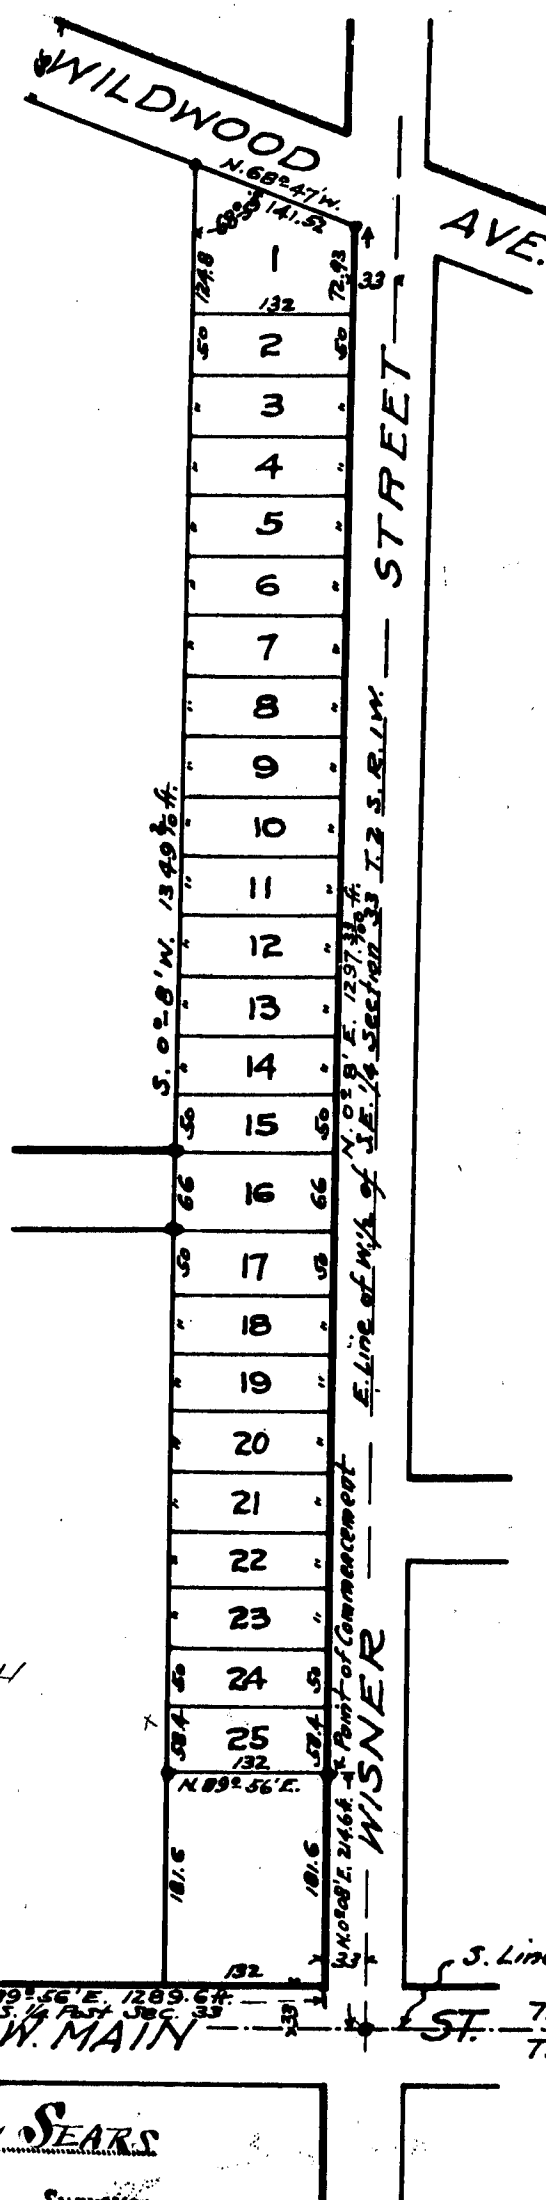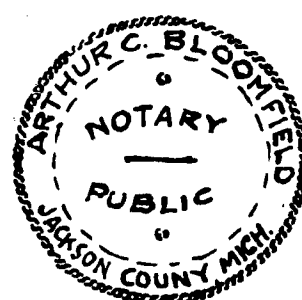

Surveyor's Certificate.

I hereby certify that the plat herein delineated is a correct one and that permanent monuments, consisting of iron pipe one inch in diameter and 24 inches long

have been planted at points marked thus * as thereon shown at all angles in the boundaries of the land platted and at all intersections of streets.

James C. Riley, Surveyor

STATE OF MICHIGAN, } ss
County of Jackson, }

Register of Deeds, and James C. Riley, Surveyor, hereby certify that we have each carefully compared the annexed copy with the plat of A. B. Robinson's WISNER STREET ADDITION now on record in the office of said Register of Deeds, and that it is a true transcript therefrom and the whole of such record.

James C. Riley, Register of Deeds.
James C. Riley, Surveyor.

REGISTERS OFFICE, } ss: This instrument was presented
JACKSON COUNTY, }

and filed for record this 10th day of October 1908 in proper certificate was furnished in compliance with Section 135, Act 154 Laws of 1895

Recorded the 10th day of October 1908 at 1st o'clock,

P. M., in Plat Book No. 7 on page 16

Wesley Sears, Register of Deeds.

STATE OF MICHIGAN, } ss
County of Jackson, }

Register of Deeds, and James C. Riley, Surveyor, hereby certify that we have each carefully compared this copy

with the original plat of A. B. ROBINSON'S WISNER STREET ADDITION and that it is an exact copy thereof and of the whole of such original map of plat.

Wesley Sears, Register of Deeds.
James C. Riley, Surveyor.

6310

A.B. ROBINSON'S WISNER STREET ADDITION TO THE CITY OF JACKSON, MICHIGAN.

DEDICATION.

Know all men by these presents, that we, Addison B. Robinson and Mary E. Robinson, his wife, as proprietors, have caused the land embraced in the annexed plat and hereinafter described to be surveyed, laid out and platted to be known as A. B. ROBINSON'S WISNER STREET ADDITION to the City of Jackson, Michigan; which said land so embraced in the annexed plat is described as follows, to wit:— Commencing at a point North 89°-56' East twelve hundred eighty nine and six tenths (1289.6) feet and North 0°-08' East two hundred fourteen and six tenths (214.6) feet of the South one quarter East of Section thirty three (33) Town Two (2) South, Range One (1) West, thence North 0°-08' East twelve hundred ninety seven and thirty three one hundredths (1297.33) feet, thence North 68°-47' West one hundred forty one and fifty two one hundredths (141.52) feet, thence South 0°-08' West thirteen hundred forty nine and two tenths (1349.2) feet, thence North 89°-56' East one hundred thirty two (132) feet to place of beginning.

In Witness Whereof the said Addison B. Robinson and Mary E. Robinson, his wife, have hereunto set their hands and seals at the City of Jackson and State of Michigan this 21st day of September 1908.

Signed and Sealed in Presence of

H. A. Reese

A. C. Bloomfield

Addison B. Robinson (L.S.)

Mary E. Robinson (L.S.)



State of Michigan } ss
County of Jackson }

On this 21st day of September 1908 before me a Notary Public in and for said county personally came the above named Addison B. Robinson and Mary E. Robinson known to me to be the persons named in and who executed the above dedication and acknowledged the same to be their free act and deed.

A. C. Bloomfield
Notary Public.
My Term Expires 2-20-1910.

Examined and Approved
Sept-26, 1908
John F. Wilkinson
Deputy Auditor General.

W. MAIN STREET changed to
MICHIGAN AVENUE August 19, 1904
Vol. 73-1405

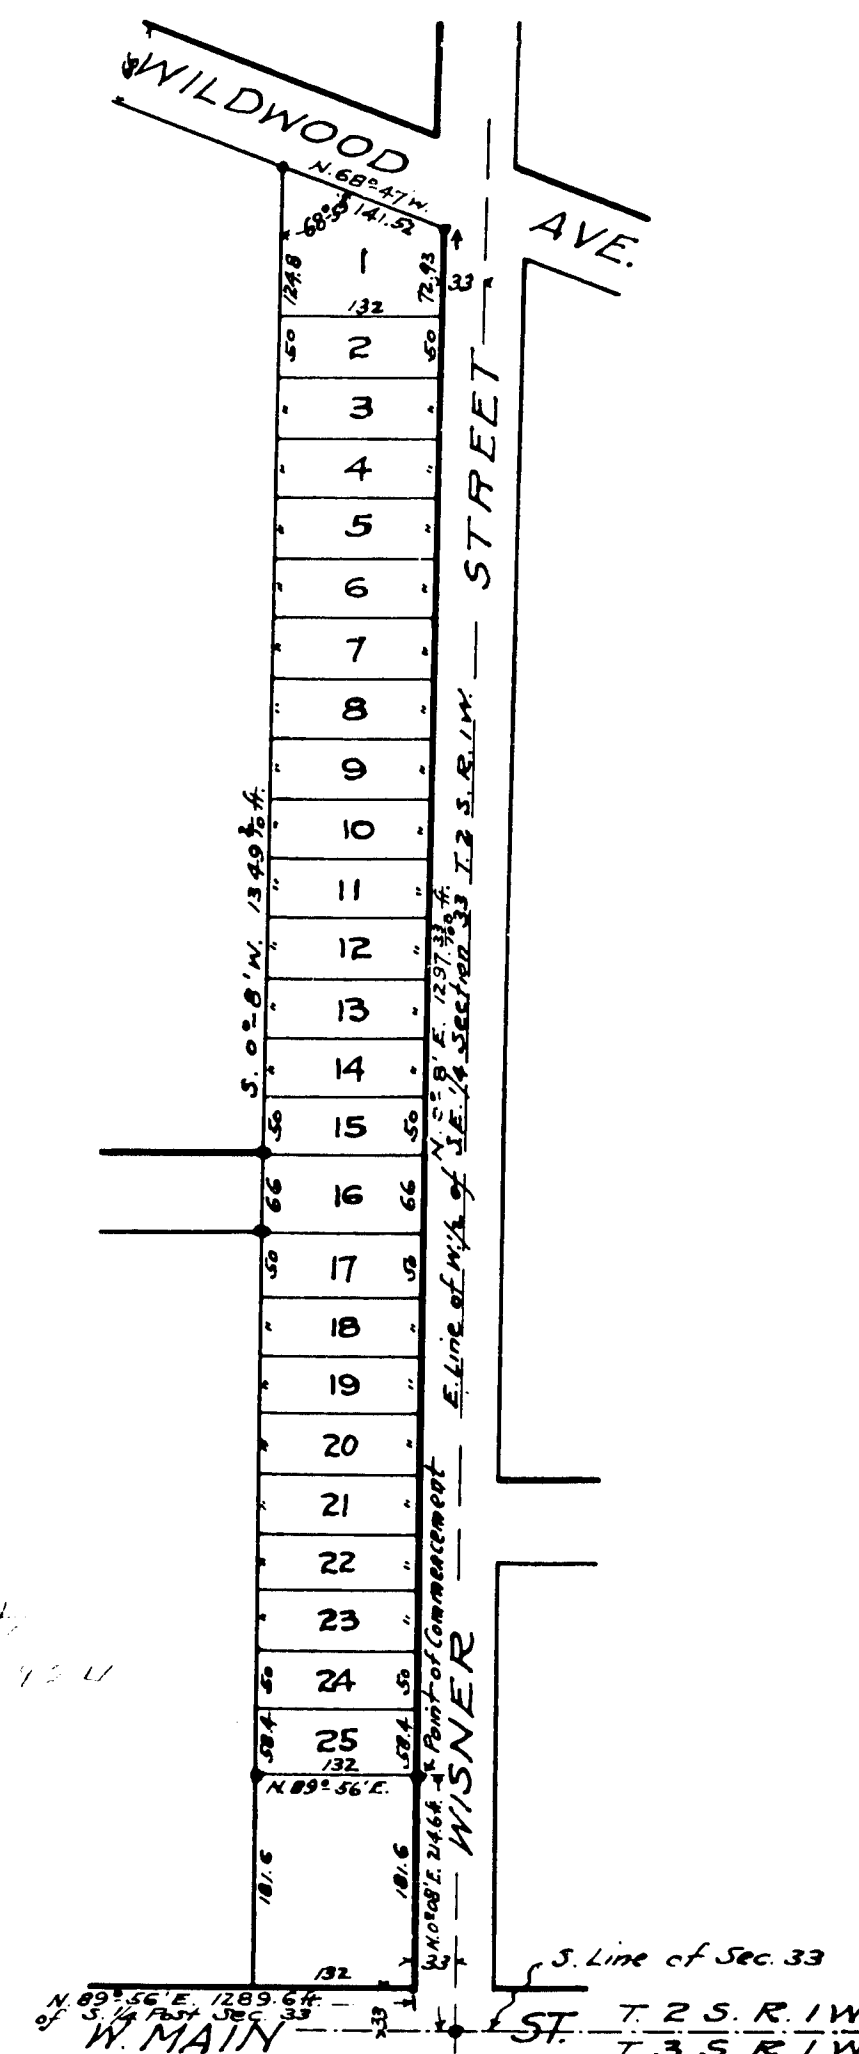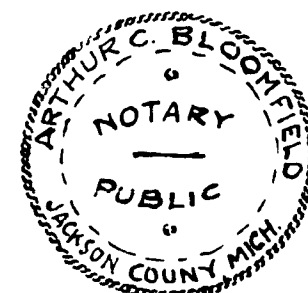

RECEIVED AND FILED
IN AUDITOR GENERAL'S OFFICE
JAN 10 1909
J. F. Wilkinson
Deputy Auditor General

Surveyor's Certificate.

I hereby certify that the plat herein delineated is a correct one and that permanent monuments, consisting of iron pipe one inch in diameter and 24 inches long

have been planted at points marked thereon as the corners at all angles in the boundaries of the land platted and at all intersections of streets.

James C. Riley, Surveyor

STATE OF MICHIGAN, } ss
County of Jackson, }

Register of Deeds, and James C. Riley, Surveyor, hereby certify that we have each carefully compared the annexed plat with the plat of A. B. Robinson's WISNER STREET ADDITION now on record in the office of said Register of Deeds, and that it is a true transcript therefrom and the up-to-date of such record.

James C. Riley, Register of Deeds.
James C. Riley, Surveyor.

REGISTERS OFFICE, } ss: This instrument was presented
JACKSON COUNTY, }

and filed for record this 10th day of October 1908, in compliance with Section 131, A. 154 Laws of 1905

Recorded on 10th day of Oct. 1908 at 10 o'clock

in Plat Book No. 7 on page 16
James C. Riley, Register of Deeds.

STATE OF MICHIGAN, } ss
County of Jackson, }

Register of Deeds, and James C. Riley, Surveyor, hereby certify that we have each carefully compared the copy

with the original plat of A. B. ROBINSON'S WISNER STREET ADDITION and that it is an exact copy thereof and of the whole of such original map or plat.

James C. Riley, Register of Deeds.
James C. Riley, Surveyor.

13865