

6348

WRIGHT H. CALKINS' ALTERATION

OF LOTS 31 TO 41 INCLUSIVE OF CHITTOCK'S ADDITION
TO THE CITY OF JACKSON, MICHIGAN.

DEDICATION

Know all men by these presents, that we, Wright H. Calkins and Dora Calkins, his wife, as proprietors, have caused the land embraced in the annexed plat and hereinafter described to be surveyed, laid out and plotted to be known as WRIGHT H. CALKINS' ALTERATION OF LOTS 31 TO 41 INCLUSIVE OF CHITTOCK'S ADDITION to the City of Jackson, Michigan; which said land so embraced in the said annexed plat is described as follows, to wit: Commencing at a point four hundred nineteen and seventy five one thousandths (419.075) feet West and sixteen hundred fifty three and three tenths (1653.3) feet South of the East one quarter post of Section three (3) Town three (3) South, Range one (1) West; thence South six hundred thirty three and four tenths (633.4) feet, thence North 89°-08' West one hundred sixty six and eight hundred thirty five one thousandths (166.835) feet, thence North 0°-5' West six hundred thirty three and four tenths (633.4) feet, thence South 89°-08' East one hundred sixty seven and seven tenths (167.7) feet to place of beginning.

In Witness Whereof the said Wright H. Calkins and Dora Calkins, his wife, have hereunto set their hands and seals at the City of Jackson and State of Michigan this 2nd day of December 1908.


Signed and Sealed in Presence of

Emory J. Wood
Chas. R. Osborn

Wright H. Calkins (L.S.)
Dora Calkins (L.S.)

State of Michigan } ss
County of Jackson }

On this 2d day of December 1908 before me a Notary Public in and for said County personally came the above named Wright H. Calkins and Dora Calkins known to me to be the persons named in and who executed the above dedication and acknowledged the same to be their free act and deed.

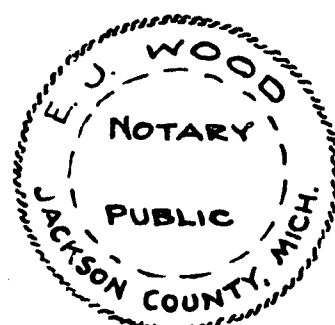


Emory J. Wood
Notary Public
My Term Expires Jan. 4 1909.

Examined and Approved
December 19, 1908
John F. Wilkinson
Deputy Auditor General.

RECEIVED AND FILED,
IN AUDITOR GENERAL'S OFFICE,
Jan - 9 - 1909
Auditor General
Signed MAR 12 1909

0 50 100 200 300 feet
Scale: 100 feet = 1 inch.

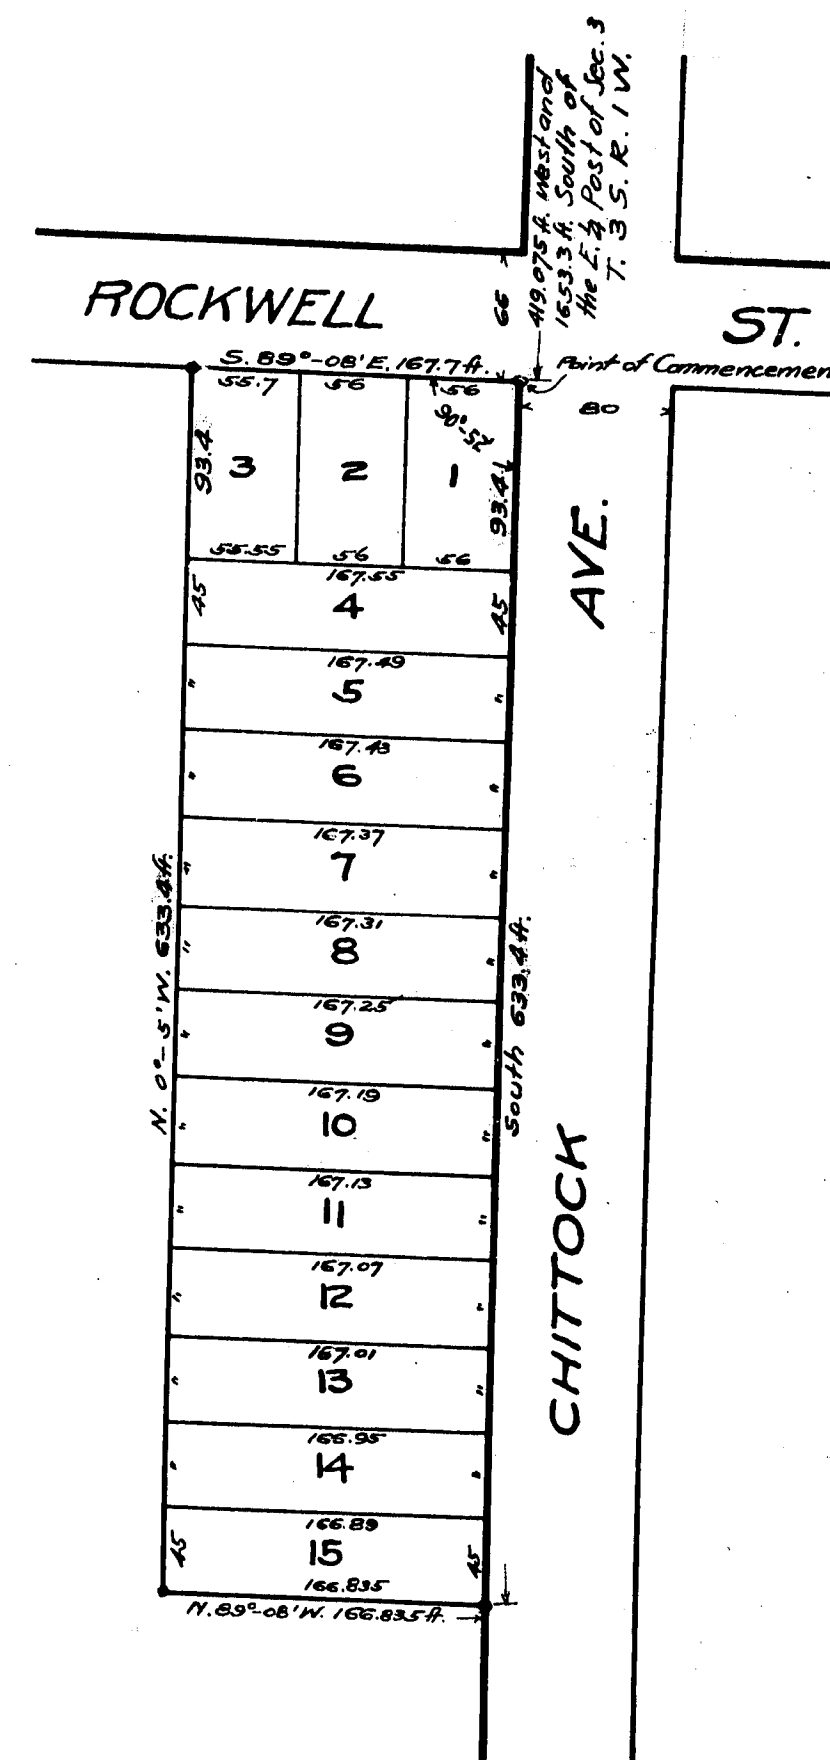

REGISTERS OFFICE, } ss: This instrument was presented
JACKSON COUNTY.

and filed for record this 21st day of January 1909 as proper
certification was furnished in compliance with Section 135, Act 154
Laws of 1895

Recorded the 21st day of January 1909 at 11:00 o'clock,

A. M., in Plat Book No. 7 on page 17

Wesley Sears, Register of Deeds.

THE TAX CERTIFICATE IN COMPLIANCE WITH SECTION 135,
OF COMPILED LAWS OF 1895, HAVING BEEN FURNISHED.

STATE OF MICHIGAN, } ss: W. WESLEY SEARS
County of Jackson,

Register of Deeds, and James C. Riley, Surveyor,
hereby certify that we have each carefully compared this copy

with the original plat of WRIGHT H. CALKINS' ALTERATION OF LOTS 31 TO 41 INCLUSIVE OF
CHITTOCK'S ADDITION and that it is an exact copy thereof and of the intent of such
original map or plat.

Wesley Sears, Register of Deeds.

James C. Riley, Surveyor.

STATE OF MICHIGAN, } ss: W. WESLEY SEARS
County of Jackson,

Register of Deeds, and James C. Riley, Surveyor,
hereby certify that we have each carefully compared the an-

nexed copy with the plat of WRIGHT H. CALKINS' ALTERATION OF LOTS 31 TO 41
INCLUSIVE OF CHITTOCK'S ADDITION now on record in the office of said
Register of Deeds, and that it is a true transcript therefrom
and the whole of each record.

Wesley Sears, Register of Deeds.

James C. Riley, Surveyor.

13866

634

634

WRIGHT H. CALKINS' ALTERATION OF LOTS 31 TO 41 INCLUSIVE OF CHITTOCK'S ADDITION TO THE CITY OF JACKSON, MICHIGAN.

DEDICATION

Know all men by these presents, that we, Wright H. Calkins and Dora Calkins, his wife, as proprietors, have caused the land embraced in the annexed plat and hereinafter described to be surveyed, laid out and platted to be known as WRIGHT H. CALKINS' ALTERATION OF LOTS 31 TO 41 INCLUSIVE OF CHITTOCK'S ADDITION to the City of Jackson, Michigan; which said land so embraced in the said annexed plat is described as follows, to wit:- Commencing at a point four hundred nineteen and seventy five one thousandths (419.075) feet West and sixteen hundred fifty three and three tenths (1653.3) feet South of the East one quarter post of Section three (3) Town three (3) South, Range one (1) West; thence South six hundred thirty three and four tenths (633.4) feet, thence North 89° 08' West one hundred sixty six and eight hundred thirty five one thousandths (166.835) feet, thence North 0° 5' West six hundred thirty three and four tenths (633.4) feet, thence South 89° 08' East one hundred sixty seven and seven tenths (167.7) feet to place of beginning.

In Witness Whereof the said Wright H. Calkins and Dora Calkins, his wife, have hereunto set their hands and seals at the City of Jackson and State of Michigan this 2nd day of December 1908.

Signed and Sealed in Presence of

Emory J. Wood
Chas. R. Osborn


Wright H. Calkins (L.S.)
Dora Calkins (L.S.)

State of Michigan } ss
County of Jackson }

On this 2d day of December 1908 before me a Notary Public in and for said County personally came the above named Wright H. Calkins and Dora Calkins known to me to be the persons named in and who executed the above dedication and acknowledged the same to be their free act and deed.

Emory J. Wood
Notary Public
My Term Expires Jan. 9 1909.

Examined and Approved
December 19, 1908
John F. Wilkinson
Deputy Auditor General.

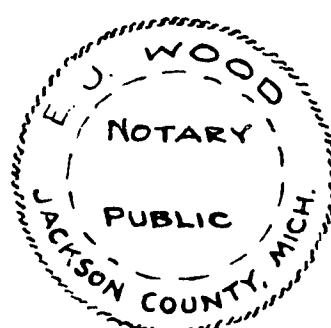

Surveyor's Certificate.

I hereby certify that the plat herein delineated is a correct one and that permanent monuments, consisting of iron pipe

one inch in diameter and 24" long

have been planted at points marked thus * as thereon shown at all angles in the boundaries of the lot parted and at all intersections of streets.

James B. Riley, Surveyor

REGISTERS OFFICE, } ss. This instrument was presented
JACKSON COUNTY.

and filed for record this 2nd day of December 1908 in compliance with Section 1, A 154 Laws of 1905

Recorded the 2d day of January 1909 at 11 o'clock,

A. M., in Plat Book No. 17 on page 17

James B. Riley, Register of Deeds.

THE TAX CERTIFICATE IN COMPLIANCE WITH SECTION 100, CHITTOCK'S LAWS OF 1905, HAS BEEN FURNISHED.

STATE OF MICHIGAN, } ss. W. H. SEARS
County of Jackson.

Register of Deeds, and James C. Riley, Surveyor, hereby certify that we have each carefully compared the annexed copy of the plat of WRIGHT H. CALKINS' ALTERATION OF LOTS 31 TO 41 INCLUSIVE OF CHITTOCK'S ADDITION

with the original plat and copy thereof and of the same as shown in the original in the original.

James B. Riley, Register of Deeds.

James C. Riley, Surveyor.


STATE OF MICHIGAN, } ss. W. H. SEARS
County of Jackson.

Register of Deeds, and James C. Riley, Surveyor, hereby certify that we have each carefully compared the annexed copy of the plat of WRIGHT H. CALKINS' ALTERATION OF LOTS 31 TO 41 INCLUSIVE OF CHITTOCK'S ADDITION

with the original plat and copy thereof and of the same as shown in the original in the original.

James B. Riley, Register of Deeds.

James C. Riley, Surveyor.

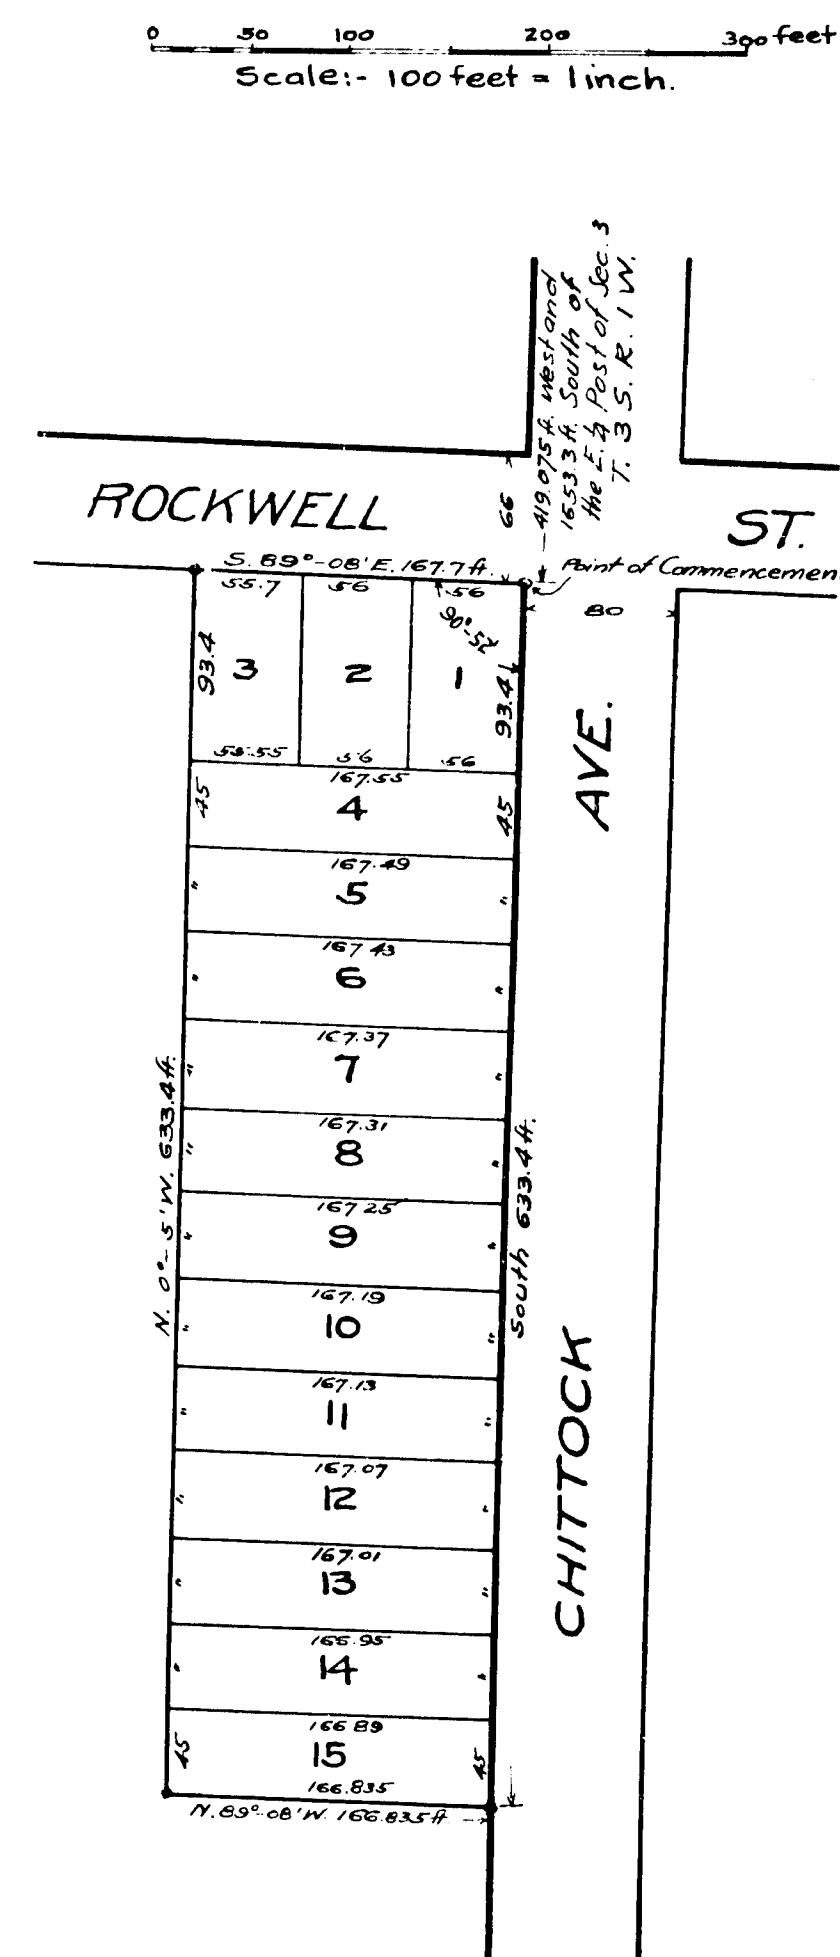

13866