

6463

KNOLLWOOD PARK No 2

ON A PART OF SECTION 1 T.3 S. R.1 W.
SUMMIT TOWNSHIP, JACKSON COUNTY, MICHIGAN.

0 100 200 300 400 500 feet
Scale 200 feet = one inch.

DEDICATION.

Know all men by these presents, that we, Isaac N. Carson and Mary B. Carson, his wife, as proprietors, have caused the land embraced in the annexed plat and hereinafter described to be surveyed, laid out and plotted to be known as KNOLLWOOD PARK No 2 on a part of Section one T.3 S. R.1 W. Summit Township, Jackson County, Michigan; and that the streets and alley as shown on said plat are hereby dedicated to the use of the public; which said land so embraced in the annexed plat is described as follows, to wit:- Commencing at a point in the center line of Page Avenue four hundred sixty seven (467) feet West and thirty three (33) feet North of the East quarter post of Section one (1) Town three (3) South, Range one (1) West, thence South 89°12' East two hundred ninety eight (298) feet, thence South two hundred twenty five (225) feet, thence South 89°12' East twenty six (26) feet, thence South thirteen hundred eighty four and fifty two one hundredths (1384.52) feet, thence South 64°32' East one hundred fifty eight and thirty eight one hundredths (158.38) feet to the east line of said Section one, thence South seventy three and one tenth (73.1) feet, thence North 64°32' West five hundred seventeen and twenty three one hundredths (517.23) feet along Northerly line of Michigan Central Railroad Right of Way, thence North fifteen hundred thirty three (1533) feet to place of beginning.

In Witness Whereof the said Isaac N. Carson and Mary B. Carson, his wife, have hereunto set their hands and seals at the City of Galesburg and State of Michigan this 16th day of July 1909.

Signed and Sealed in Presence of
J. P. Muhlenberg
Mary Etta Postwick
State of Michigan
County of Kalamazoo } ss

Isaac N. Carson (L.S.)
Mary B. Carson (L.S.)

On this 16th day of July 1909 before me a Notary Public in and for said County personally came the above named Isaac N. Carson and Mary B. Carson, his wife, known to me to be the persons named in and who executed the above dedication and acknowledged the same to be their free act and deed.

Frank P. Muhlenberg
Notary Public.
Dec. 29, 1912. My Term Expires.

Examined and Approved
July 31 1909
Nathan F. Simpson
Deputy Auditor General.

RECEIVED AND FILED.
IN AUDITOR GENERAL'S OFFICE,
AUG 19 1909

Nathan F. Simpson
Deputy Auditor General

REGISTERS OFFICE,
JACKSON COUNTY. } ss: This instrument was presented
and filed for record this 11th day of August 1909
certification was furnished in compliance with Section 130, Act 1 of
Laws of 1895

Recorded the 11th day of August 1909 at 2:00 o'clock,

J. P. Muhlenberg, Notary Public

James C. Riley, Register of Deeds.

STATE OF MICHIGAN, } ss: *James C. Riley*
County of Jackson, }
Register of Deeds, and *James C. Riley* Surveyor,

hereby certify that we have each carefully compared the original copy with the plat of KNOLLWOOD PARK No 2

now on record in the office of said Register of Deeds, and that it is a true transcript therefrom and the whole of such record.



James C. Riley Register of Deeds,
James C. Riley Surveyor.

STATE OF MICHIGAN, } ss: *James C. Riley*
County of Jackson, }
Register of Deeds, and *James C. Riley* Surveyor,

hereby certify that we have each carefully compared the original copy with the plat of KNOLLWOOD PARK No 2

now on record in the office of said Register of Deeds, and that it is a true transcript therefrom and the whole of such original map of plat.

James C. Riley Register of Deeds,
James C. Riley Surveyor.

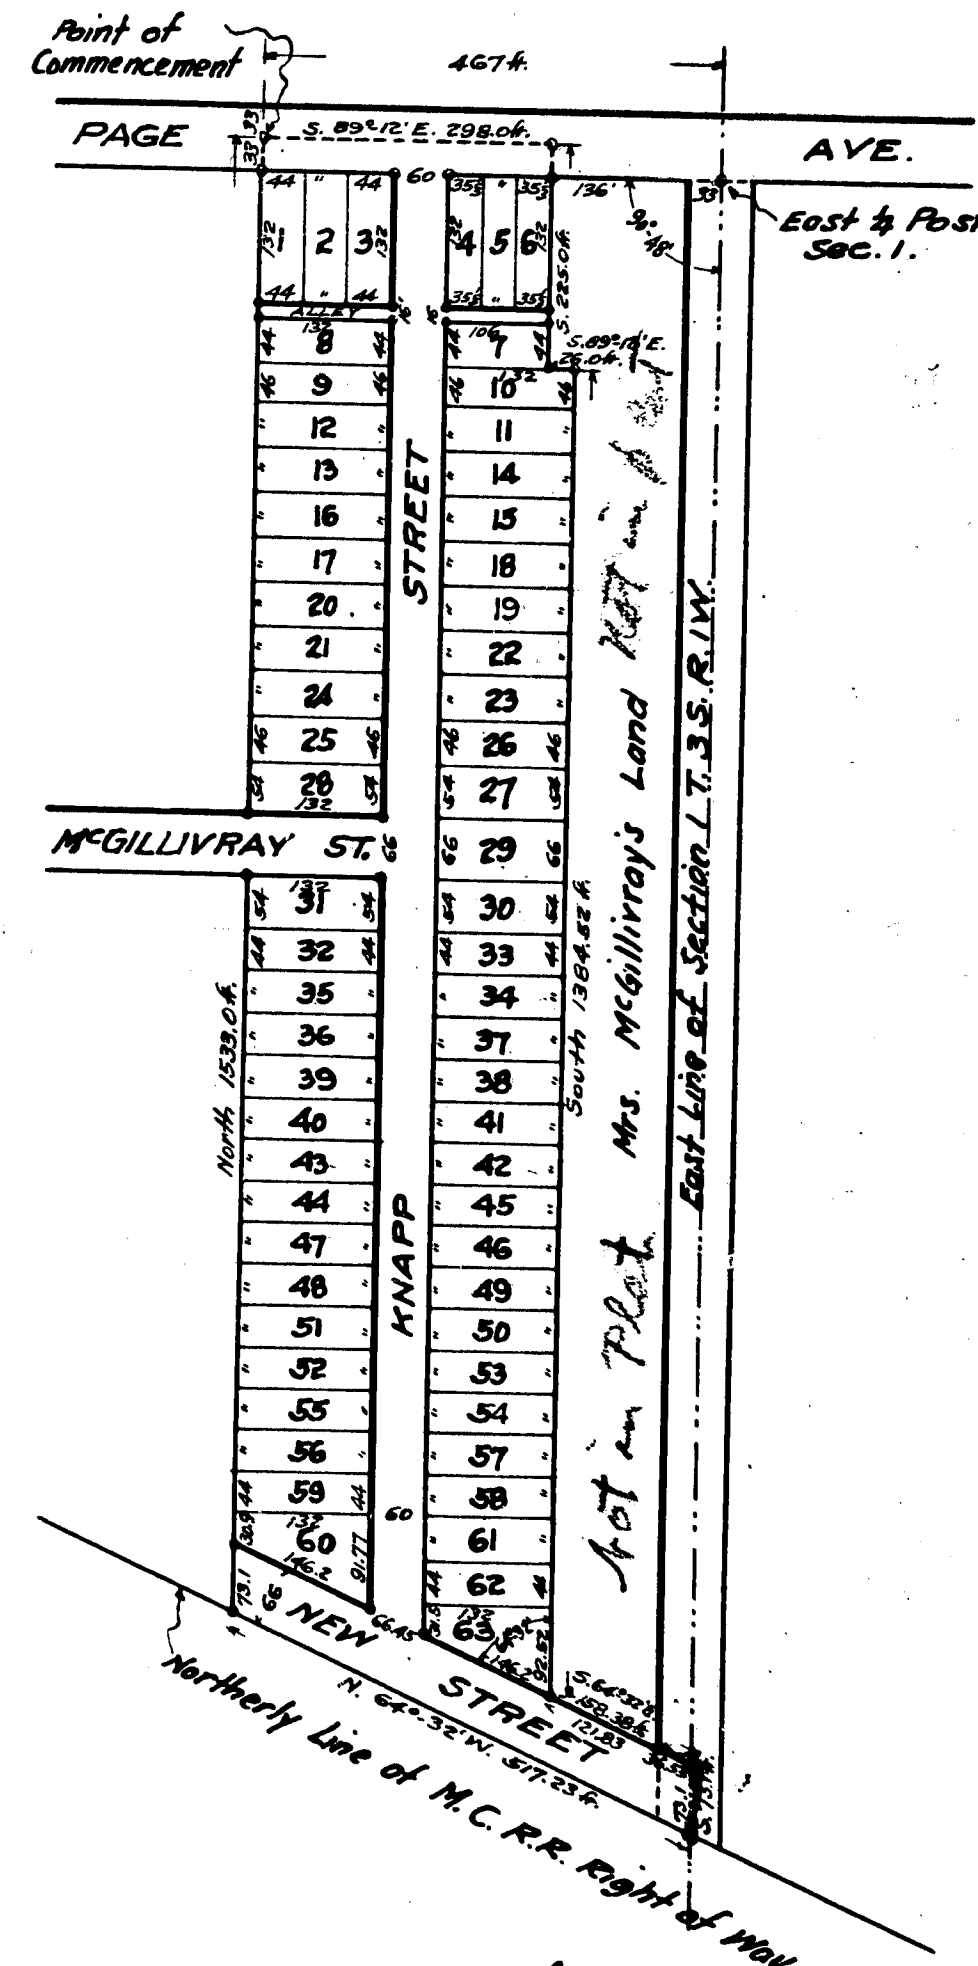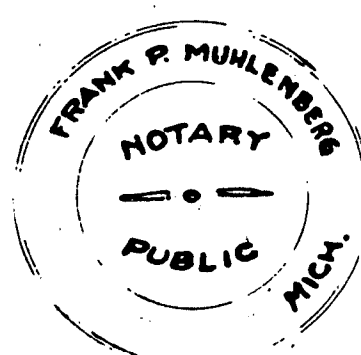

Surveyor's Certificate

I hereby certify that the plat herein delineated is a correct one

and that permanent monuments, consisting of iron pipe

one inch in diameter and 24 long

have been placed at points marked thus * as shown shown on all angles in the boundaries of the land plotted and at all intersections of streets or of streets and alleys

James C. Riley
Surveyor

13869

Aug 19 1909
T.3 S. R.1 W.
11 S. 31° W. 10.3
X N. Chestnut 12° N. 60° W. 26.8

KNOLLWOOD PARK No 2
ON A PART OF SECTION 1 T.3 S. R.1 W.
SUMMIT TOWNSHIP, JACKSON COUNTY, MICHIGAN.

0 100 200 300 400 500 feet
Scale 200 feet = one inch.

DEDICATION.

Know all men by these presents, that we, Isaac N. Carson and Mary B. Carson, his wife, as proprietors, have caused the land embraced in the annexed plat and hereinafter described to be surveyed, laid out and platted to be known as KNOLLWOOD PARK No 2 on a part of Section one T.3 S. R.1 W. Summit Township, Jackson County, Michigan, and that the streets and alley as shown on said plat are hereby dedicated to the use of the public; which said land so embraced in the annexed plat is described as follows, to wit:-
Commencing at a point in the center line of Page Avenue four hundred sixty seven (467) feet West and thirty three (33) feet North of the East quarter post of Section one (1) Town three (3) South, Range one (1) West, thence South 89°12' East two hundred ninety eight (298) feet, thence South two hundred twenty five (225) feet, thence South 89°12' East twenty six (26) feet, thence South thirteen hundred eighty four and fifty two one hundredths (1384.52) feet, thence South 64°32' East one hundred fifty eight and thirty eight one hundredths (158.38) feet to the east line of said Section one, thence South seventy three and one tenth (73.1) feet, thence North 64°32' West five hundred seventeen and twenty three one hundredths (517.23) feet along Northerly line of Michigan Central Railroad Right of Way, thence North fifteen hundred thirty three (1533) feet to place of beginning.

In Witness Whereof the said Isaac N. Carson and Mary B. Carson, his wife, have hereunto set their hands and seals at the City of Galesburg and State of Michigan this 16th day of July 1909.

Signed and Sealed in Presence of
J. P. Muhlenberg
Mary Etta Bostwick
State of Michigan
County of Kalamazoo } ss

Isaac N. Carson (L.S.)
Mary B. Carson (L.S.)

On this 16th day of July 1909 before me a Notary Public in and for said County personally came the above named Isaac N. Carson and Mary B. Carson, his wife, known to me to be the persons named in and who executed the above dedication and acknowledged the same to be their free act and deed.

Frank P. Muhlenberg
Notary Public.
Dec. 29, 1912. My Term Expires.

Examined and Approved
July 31 1909
Nathan F. Simpson
Deputy Auditor General.

RECEIVED AND FILED.
IN AUDITOR GENERAL'S OFFICE,

Deputy Auditor General

REGISTERS OFFICE,
JACKSON COUNTY. } 40: This instrument was presented
and filed for record this 11th day of August 1909, for proper
certification was furnished in compliance with Section 130, Act 154
Laws of 1895.

Recorded the 11th day of August 1909 at 2:00 o'clock.

Filed in Plat Book No. 7 on page 20

Wiley Sears Register of Deeds.

STATE OF MICHIGAN,
County of Jackson,

Register of Deeds, and James C. Riley, Surveyor,
hereby certify that we have each carefully compared the en-
closed copy with the plat of KNOLLWOOD PARK No 2

now on record in the office of said
Register of Deeds, and that it is a true transcript therefrom
and the whole is such found.



Wiley Sears Register of Deeds.
James C. Riley Surveyor.

STATE OF MICHIGAN,
County of Jackson,

Register of Deeds, and James C. Riley, Surveyor,
hereby certify that we have each carefully compared the copy

with the original plat of KNOLLWOOD PARK No 2
and that it is an exact copy thereof and of the whole of such
original map or plat.

Wiley Sears Register of Deeds.
James C. Riley Surveyor.

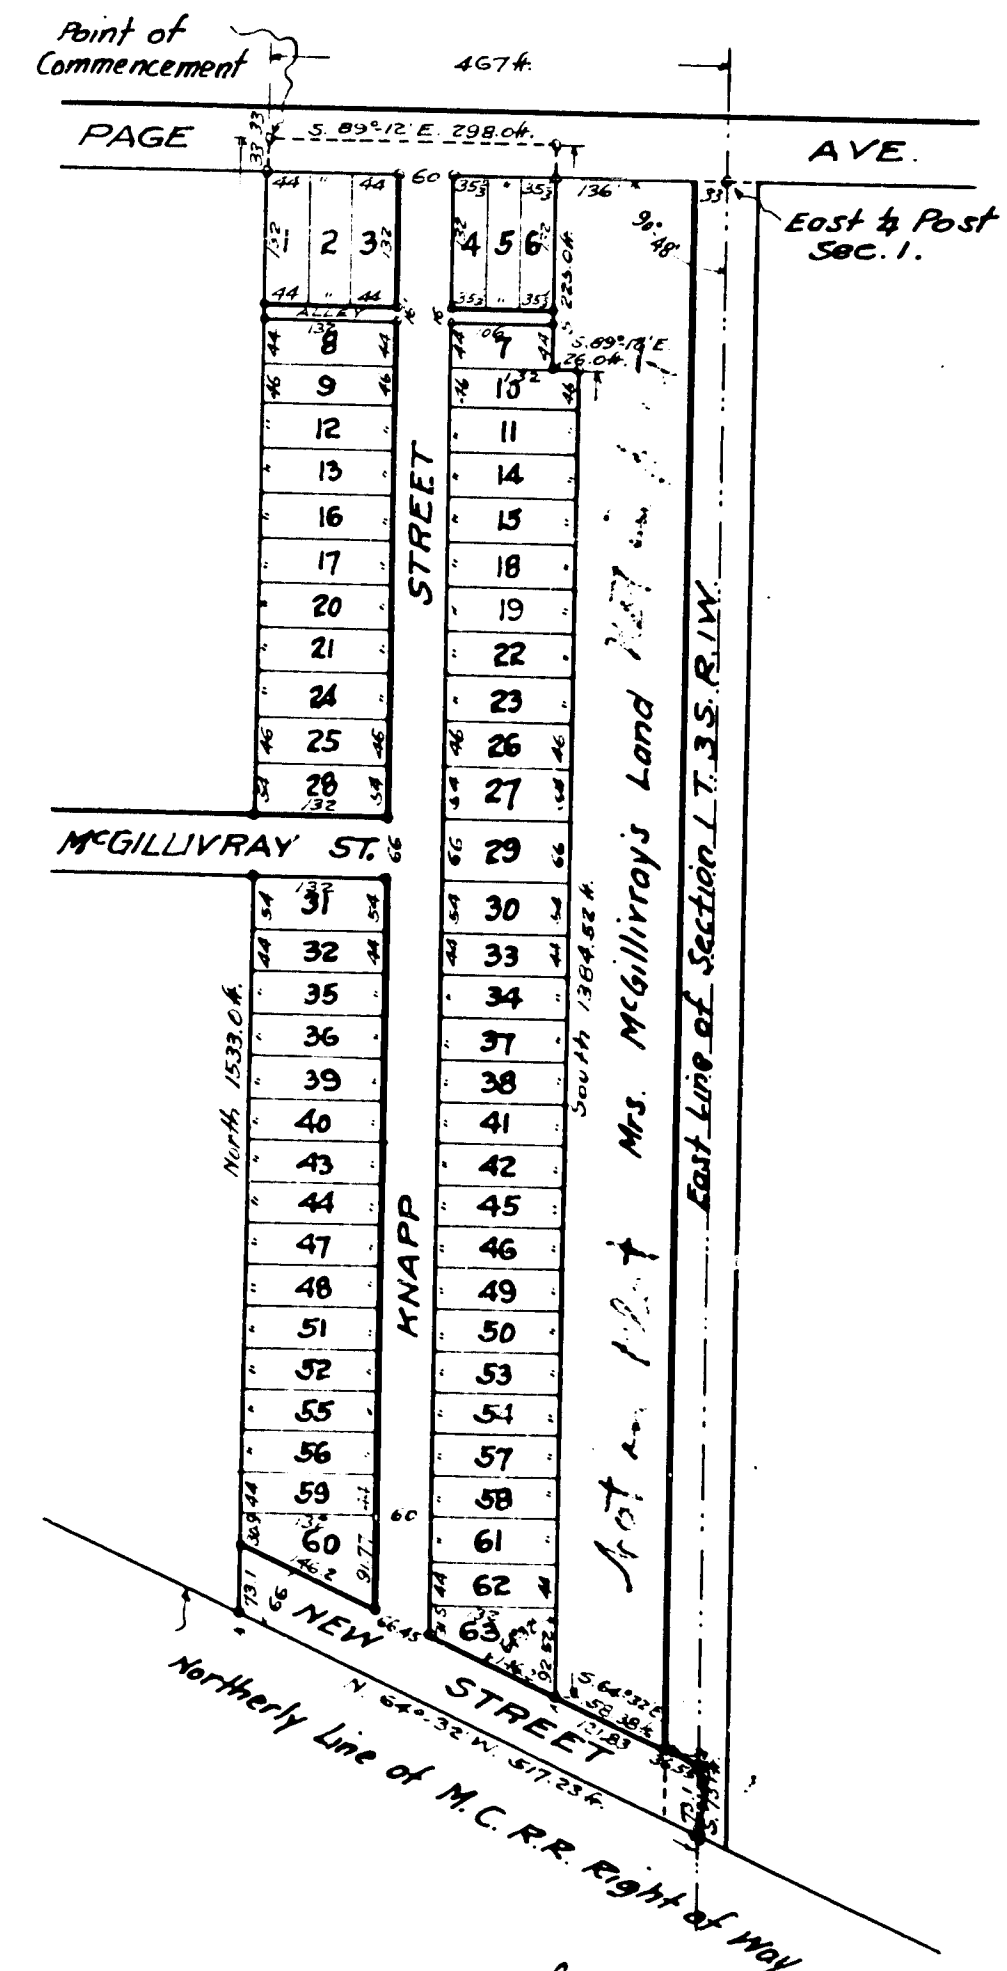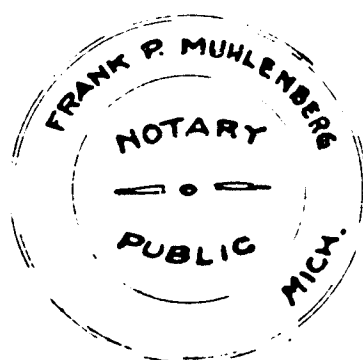

Surveyor's Certificate

I hereby certify that the plat herein delineated is a correct one

and that permanent monuments, consisting of iron pipe

one inch in diameter and 24" long

have been planted at points marked thus * as shown shown
at all angles in the boundaries of the land platted and at all inter-
sections of streets or of streets and alleys

James C. Riley
Surveyor