

500P
 REGISTER'S OFFICE. 188.
 J. H. COOK
 COUNTY, MS.
 WAS OF _____
 San Juan Creek as a
 WAS RECORDED THIS 7th DAY OF
 May A. D. 19 10 AT 8:00 O'CLOCK
 A. M. IN BOOK 7 OF 188
 ON PAGE 23
 M. H. LEWIS
 REGISTER OF DEEDS
 ORIGINAL ON FILE


7562

FAIRVIEW PARK No2
On S.E. $\frac{1}{4}$ of N.W. $\frac{1}{4}$ Section 14 T.3 S. R. 1 W.
SUMMIT TOWNSHIP JACKSON COUNTY MICHIGAN.

0 100 200 300 400 500

SCALE: 200 FEET = 1 INCH.

Plat. Arab.
vol 157-P-13872

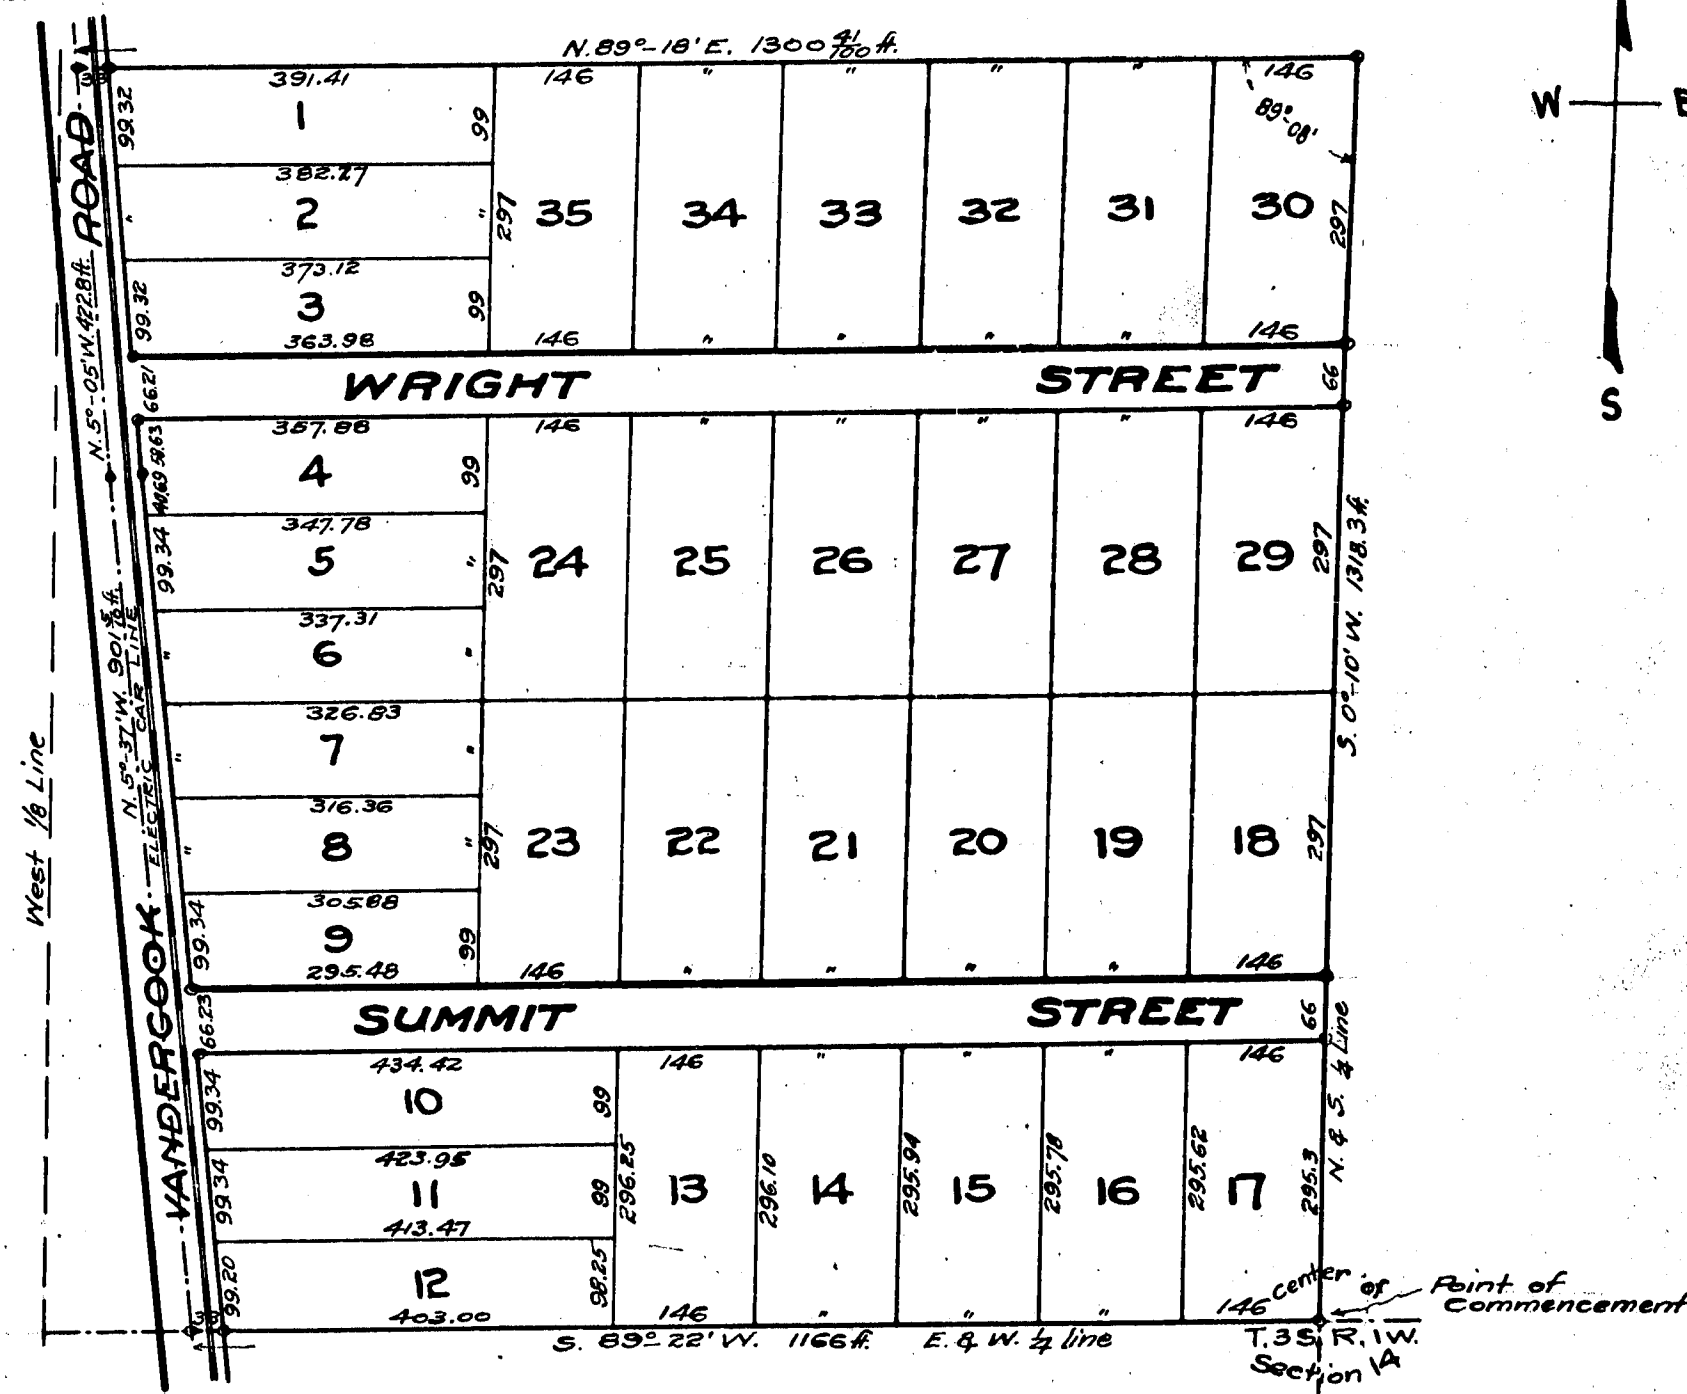

Bird S. Coles (L.S.)
Emily M. Coles (L.S.)
" (L.S.)

State of New York } ss
County of Kings }

On this 10th day of December 1909 before me a Notary Public in and for said County personally came the above named Bud S. Coler and Emily M. Coler, his wife, known to me to be the persons named in and who executed the above dedication and acknowledged the same to be their free act and deed.

E. C. Schmitt
Notary Public #275
My Term Expires
March 30, 1914

State of Michigan } ss
County of Jackson }

I hereby certify that I have examined the records of this office relating to the description of land hereon plotted as FAIRVIEW PARK NR2 on S.E. 1/4 of NW 1/4 Section 14 T.3 S.R. 11W. Summit Township, Jackson County, Michigan, and from such examination I find that there are no tax liens or titles held by the state, and that there are no tax liens or titles held by individuals on said lands for the five years preceding the 27th day of April 1910, and that the taxes for said period of five years are paid, as shown by the records of this office.

Anthony J. Patch
County Treasurer
of Jackson County.

I hereby certify that the annexed
 plat of FAIRVIEW PARK No 2 was
 approved by the Township Board
 of Summit Township.

Nov. 6th 1909.
Daniel O'Brien
Township Clerk.

Surveyor's Certificate.

I hereby certify that the plat hereon delineated is a correct one
and that permanent monuments, consisting of iron pipe
one inch in diameter and 24" long

have been planted at points marked thus , as ~~thereon~~ shown
at all angles in the boundaries of the land platted and at all inter-
sections of streets.

James C. Riley, Surveyor.

Copy

13871

I hereby certify that this copy is a true and correct copy of the original of record in the office of the Auditor General.
 Comptroller of the Treasury
 December 10, 1909
 Auditor General.

FILED IN AUDITOR GENERAL'S DEPT.
 DECEMBER 10, 1909
 J. H. G. G. G.
 Deputy Auditor General.

7562

FAIRVIEW PARK No 2

On SE 1/4 of N.W. 1/4 Section 14 T.3 S.R.1 W.
 SUMMIT TOWNSHIP, JACKSON COUNTY, MICHIGAN.

SCALE: 200 FEET = 1 INCH.

DEDICATION.

Know all men by these presents, that we, Bird S. Coler and Emily M. Coler, his wife, as proprietors, have caused the land embraced in the annexed plat and hereinafter described to be surveyed, laid out and platted to be known as FAIRVIEW PARK No 2 on SE 1/4 of N.W. 1/4 Section 14 T.3 S.R.1 W. Summit Township, Jackson County, Michigan; and that the streets as shown on said annexed plat are hereby dedicated to the use of the public; which said land so embraced in the annexed plat is described as follows, to wit: - Commencing at the center post of Section fourteen (14) Town three (3) South, Range one (1) West, thence S. 89°-22' W. eleven hundred sixty six (1166) feet to the center line of highway known as the Vandercook Road, thence N. 5°-37' W. nine hundred one and five tenths (901 1/2) feet, thence N. 5°-05' W. four hundred twenty two and eight tenths (422 8/10) feet, thence N. 89°-18' E. thirteen hundred and forty one one-hundredths (1300 1/100) feet to the north and south quarter line of said section, thence S. 0°-10' W. thirteen hundred eighteen and three tenths (1318 3/10) feet to the place of beginning.



Signed and Sealed in Presence of
 Eugene Bird Coler
 E. C. Schmitt

Bird S. Coler (L.S.)
 Emily M. Coler (L.S.)
 (L.S.)

State of New York
 County of Kings } ss

On this 10th day of December 1909 before me a Notary Public in and for said County personally came the above named Bird S. Coler and Emily M. Coler, his wife, known to me to be the persons named in and who executed the above dedication and acknowledged the same to be their free act and deed.

E. C. Schmitt
 Notary Public #275
 My Term Expires
 March 30, 1911.

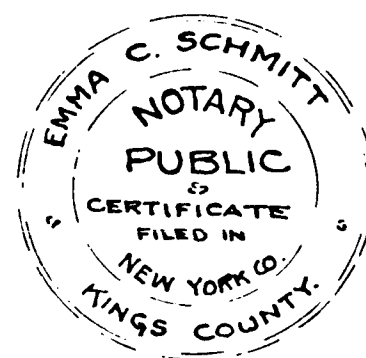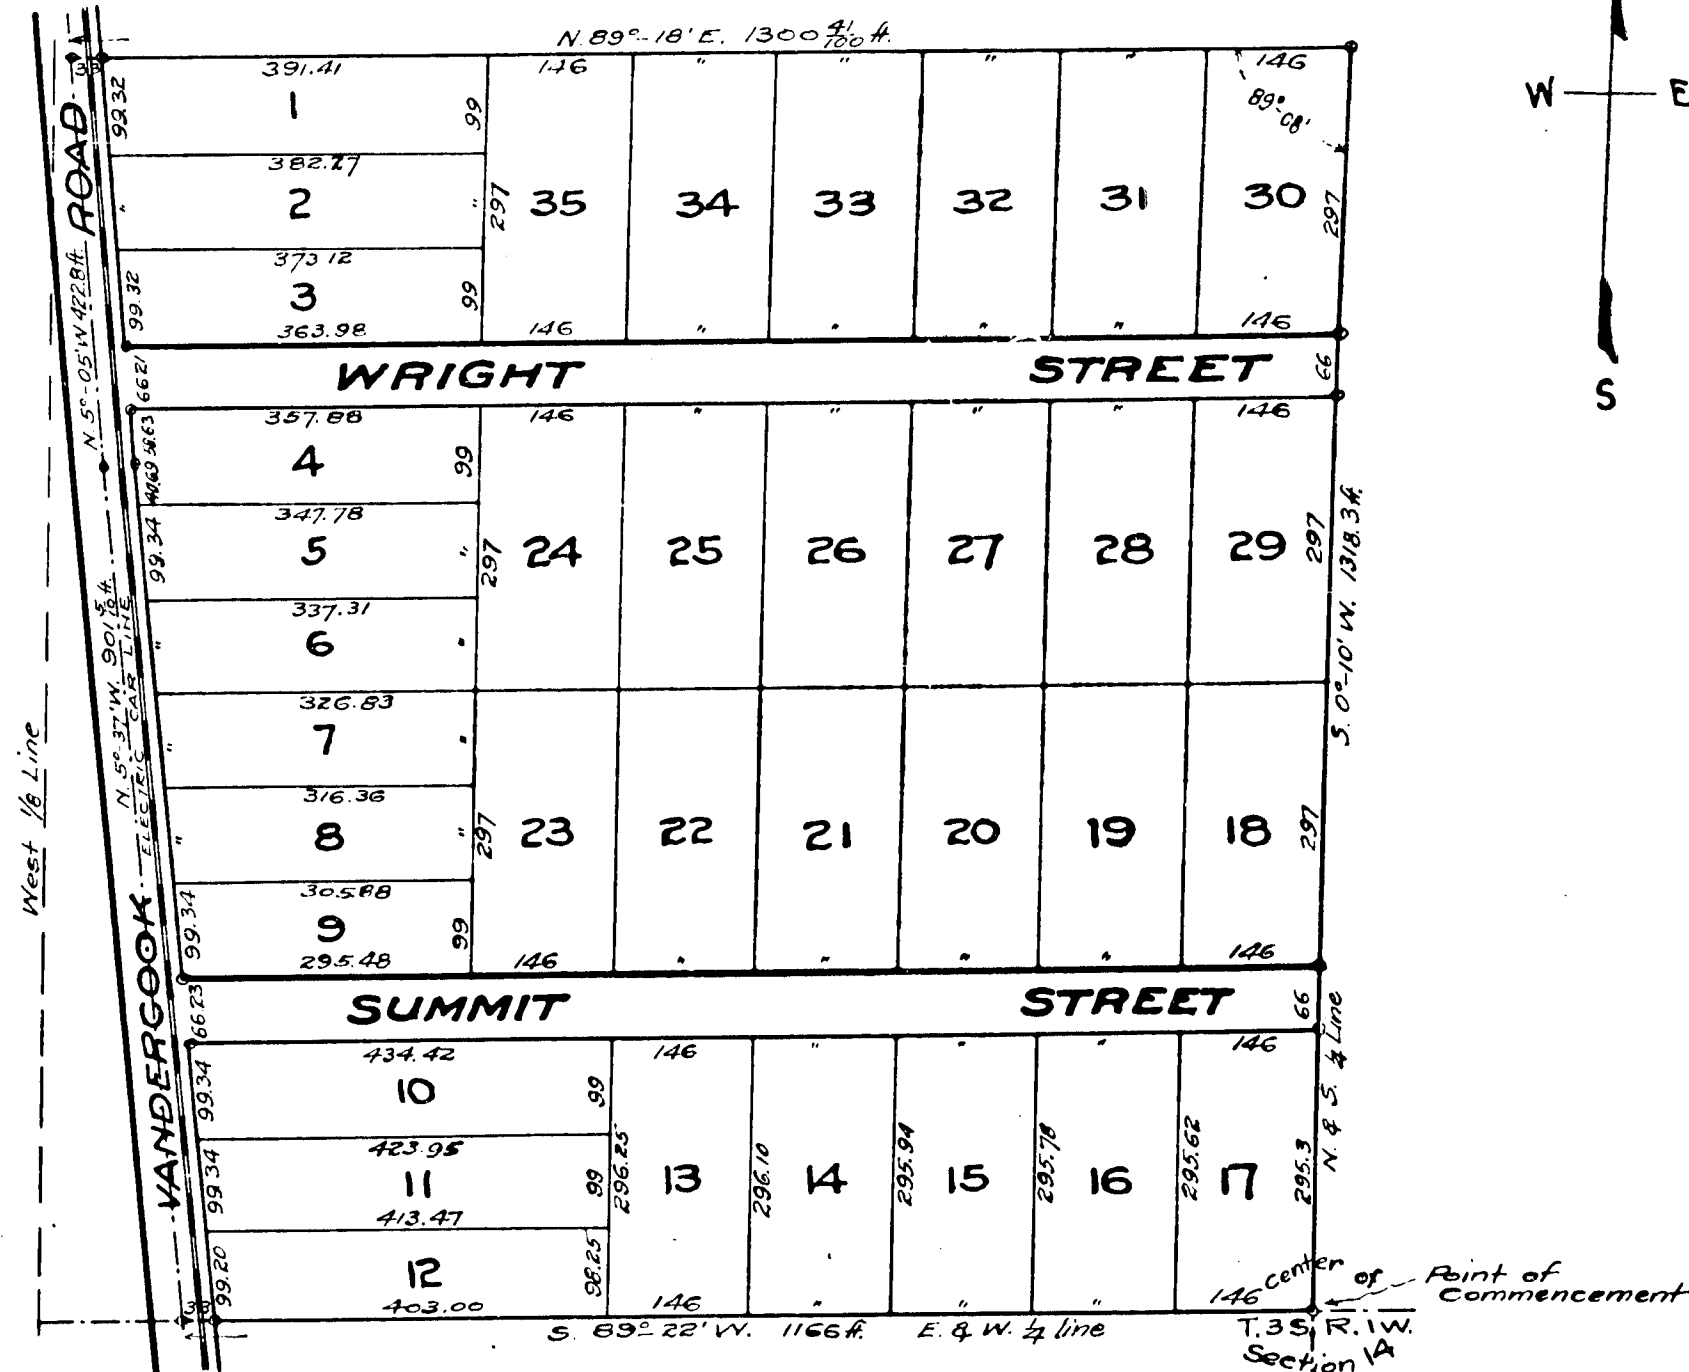

Examined and Approved
 APR 29 1910

J. H. G. G. G.
 Deputy Auditor General.

State of Michigan } ss
 County of Jackson

I hereby certify that I have examined the records of this office relating to the description of land hereon platted as FAIRVIEW PARK No 2 on SE 1/4 of NW 1/4 Section 14 T.3 S.R.1 W. Summit Township, Jackson County, Michigan, and from such examination I find that there are no tax liens or titles held by the state, and that there are no tax liens or titles held by individuals on said lands, for the five years preceding the 27th day of August, 1910, and that the taxes for said period of five years are paid, as shown by the records of this office.

(Un-thing) P. J. P.
 County Treasurer
 of Jackson County.

I hereby certify that the annexed plat of FAIRVIEW PARK No 2 was approved by the Township Board of Summit Township.
 Nov. 6th 1909.
 Daniel O'Brien
 Township Cent.

Surveyor's Certificate.

I hereby certify that the plat hereon delineated is a correct one, and that permanent monuments, consisting of iron pipe one inch in diameter and 24" long have been planted at points marked thus * as shown shown at all angles in the boundaries of the land platted and at all intersections of streets.
 James E. Riley, Surveyor

13871