

7827

DEDICATION.

Know all men by these presents, that I, Clara May Carson, a married woman, as proprietor, has caused the land embraced in the annexed plat and hereinafter described to be surveyed, laid out and platted, to be known as CARSON'S SUB-DIVISION on the N.E. 1/4 of the S.E. 1/4 of Section 10 and on the N.W. 1/4 of the S.W. 1/4 of Section 11 T.3 S. R.1 W., Summit Township, Jackson County, Michigan; and that the streets as shown on said plat are hereby dedicated to the use of the public; which said land so embraced in the annexed plat is described as follows, to wit:- Commencing at a point on the east line of section 10 Town 3 South, Range 1 West two hundred ninety seven (297) feet south of the East one quarter post of said section, thence south three hundred nineteen and thirty one one-hundredths (319.31) feet, thence S. 33°-07' E. one hundred seventy one and eighty three one-hundredths (171.83) feet thence N. 89°-17' W. ninety four and twenty three one-hundredths (94.23) feet to the section line between sections 10 and 11, thence N. 89°-17' W. thirteen hundred thirty one and two tenths (1331.2) feet, thence N. 0°-4 1/2' W. four hundred sixty two (462) feet, thence S. 89°-17' E. thirteen hundred thirty one and seven tenths (1331.7) feet to the place of beginning.

Signed and Sealed in Presence of
Olivia Hampton
Eva Hampton
State of Michigan }
County of Jackson } ss

Clara May Carson (L.S.)
(L.S.)


On this 4th day of June 1910 before me, a Notary Public in and for said County, personally came the above named Clara May Carson, a married woman, known to me to be the person named in and who executed the above dedication, and acknowledged the same to be her free act and deed.

James C. Riley
Notary Public.
My Term Expires
March 14-1911

CARSON'S SUB-DIVISION

ON THE N.E. 1/4 OF THE S.E. 1/4 OF SECTION 10 AND ON THE N.W. 1/4 OF THE S.W. 1/4 OF SECTION 11 T.3 S. R.1 W.
SUMMIT TOWNSHIP, JACKSON COUNTY, MICHIGAN.

Scale 1" = 200 FEET - ONE INCH.

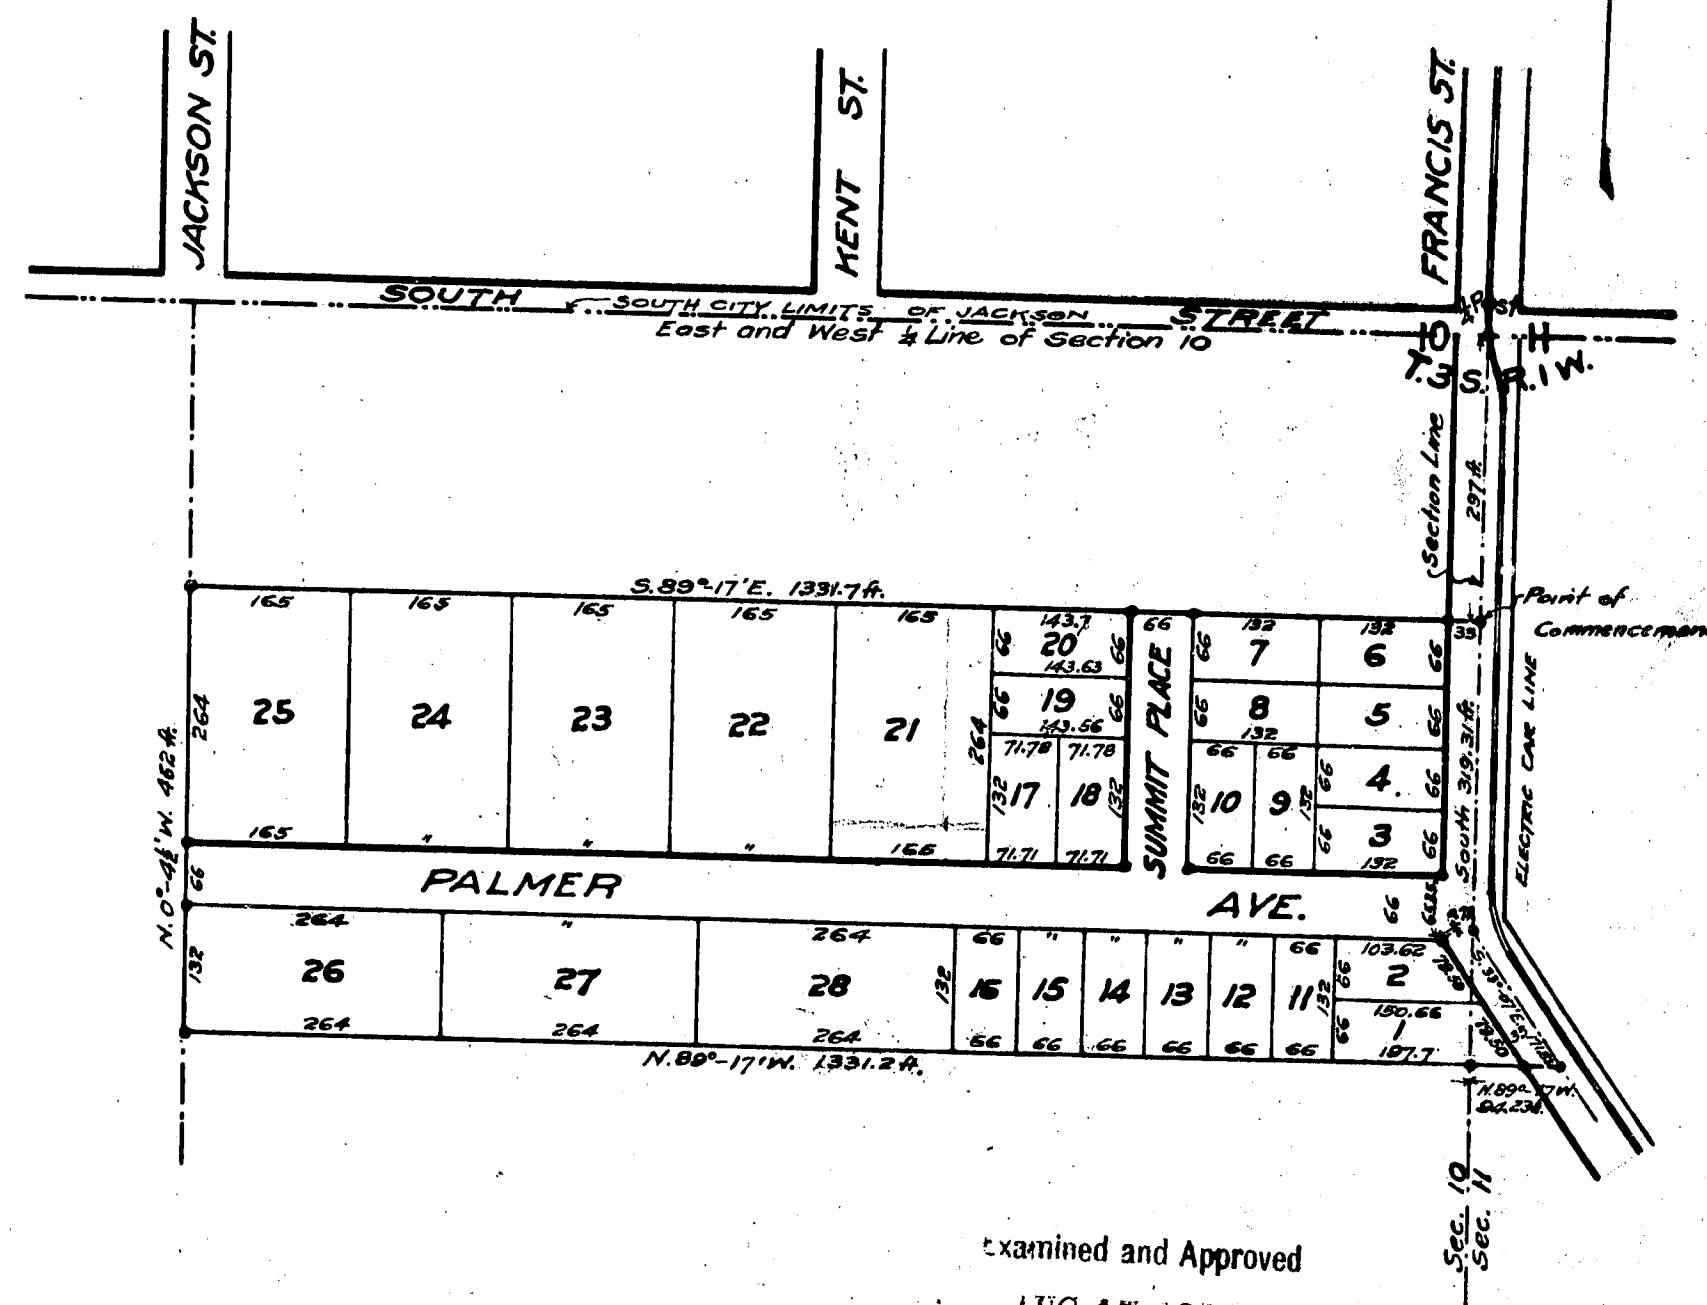

State of Michigan }
County of Jackson } ss

I hereby certify that I have examined the records of this office relating to the description of land hereon platted as CARSON'S SUB-DIVISION on the N.E. 1/4 of the S.E. 1/4 of Section 10 and on the N.W. 1/4 of the S.W. 1/4 of Section 11 T.3 S. R.1 W., Summit Township, Jackson County, Michigan; and from such examination I find that there are no tax liens or titles held by the state and that there are no tax liens or titles held by individuals on said lands, for the five years preceding the 22nd day of July 1910 and that the taxes for said period of five years are paid, as shown by the records of this office.

Anthony J. Patch
County Treasurer
of Jackson County.

I hereby certify that the annexed plat of CARSON'S SUB-DIVISION was approved by the Township Board of Summit Township.

June 25, 1910.

Abraham O'Brien

Township Clerk.

Examined and Approved

AUG 15 1910

Geo. L. Haines
Deputy Auditor General.

COPY
REGISTER'S OFFICE.
JACKSON COUNTY, MICH.

Carson's Sub-Division

WAS RECORDED THIS 22nd DAY OF

Aug. A. D. 1910

A. M. IN LITER 7 OF PLAT

OR PAGE 24

ORIGINAL ON FILE

I hereby certify that this copy is a true copy of the MAP or PLAT forwarded the Register of Deeds for recording.

Compared AUG 19 1910

Geo. L. Haines

Deputy Auditor General.

Filed in Auditor General's Dep't

AUG 25 1910

Geo. L. Haines

Deputy Auditor General.

Surveyor's Certificate.

I hereby certify that the plat hereon delineated is a correct one

and that permanent monuments, consisting of iron pipe

one inch in diameter and 24" long

have been planted at points marked thus *; no thereon shown at all angles in the boundaries of the land platted and at all intersections of streets.

James B. Riley, Surveyor

13873

7827

signed and sealed in Presence of
Otis Hampton
Eva Hampton
State of Michigan } ss
County of Jackson }

County of Jackson, On this 4th day of June, 1910
before me, a Notary Public in and for said County, personally
came the above named Clara May Carson, a married
woman, known to me to be the person named in and who
executed the above dedication, and acknowledged the same to be
her free act and deed.


James C. Riley
Notary Public.
My Term Expires.
March 17-1911

I hereby certify that the plat herein delineated is a correct one

have been planted at points marked there ; no there-in  at all angles in the boundaries of the same planted and in all other sections of streets.

James B Riley, Surveyor

ON THE N.E. $\frac{1}{4}$ OF THE SE. $\frac{1}{4}$ OF SECTION 10 AND ON THE N.W. $\frac{1}{4}$ OF THE SW. $\frac{1}{4}$ OF SECTION 11 T.3S.R.1W.
SUMMIT TOWNSHIP, JACKSON COUNTY, MICHIGAN.

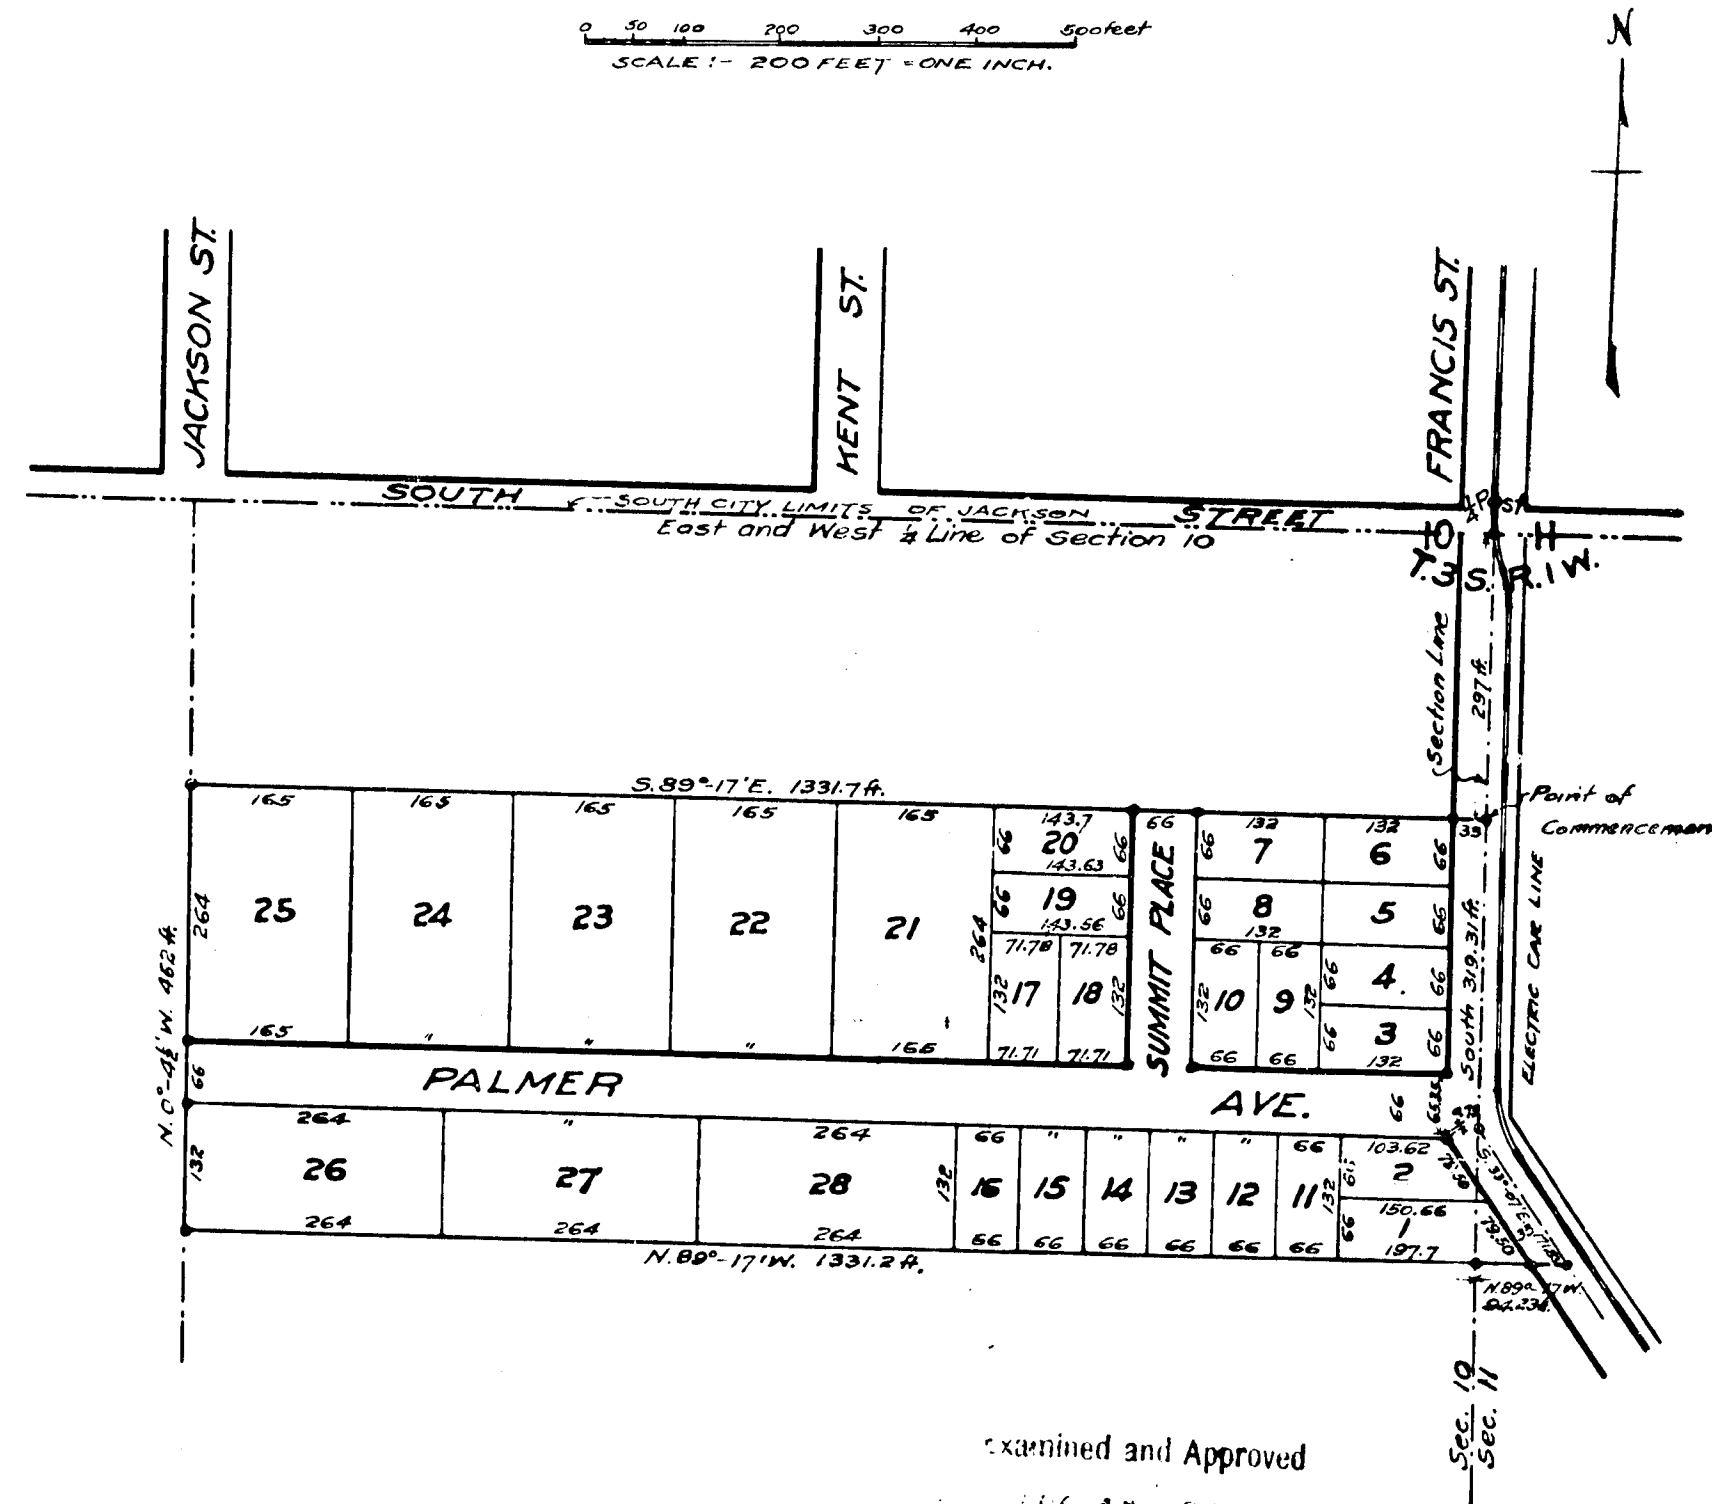

AUG 15 1940

Geo. L. Hauser
Deputy Auditor General.

COPY
REGISTER'S OFFICE. } SS.

PLAT OF
Cameron, Sue E.

WAS RECORDED THIS ... DAY OF ...
Aug. 10 8 ...

_____ IN _____ OF _____
 ON PAGE 24

ORIGINAL ON FILE

I hereby certify that this copy is a true copy of the MAP or PLAT forwarded the Register of Deeds for recording.

Compared 10/15/1966
Geo. E. Hauser
 Deputy Auditor General

Filed in Auditor General's Dep't
JUN 25 1919

Geo. E. Haines
Deputy Auditor General

I hereby certify that the annexed plat of CARSON'S SUB-DIVISION was approved by the Township Board of Summit Township.

June 25, 1910.
Samuel C. Hixson

Township Clerk

13873