

DEDICATION.

Know all men by these presents, that we, Corydon E. Pierce, as proprietor, and Margaret L. Pierce, his wife, have caused the land embraced in the annexed plat and hereinafter described to be surveyed, laid out and plotted to be known as C.E. PIERCE'S EASTERN SUB-DIVISION of a part of the N.W. 1/4 of the N.W. 1/4 of the S.E. 1/4 of Section thirty six (36) Town Two (2) South, Range one (1) West, Township of Blackman, County of Jackson, Michigan; and that the street as shown on said plat is hereby dedicated to the use of the public, which said land so embraced in the said annexed plat is described as follows, to wit: Commencing at a point in the South line of Ganson Street thirty three (33) feet South and N. 89° 44' E. two hundred thirty one (231) feet of the center of section thirty six (36) T. 2 S. R. 1 W., thence N. 89° 44' E. two hundred forty five and forty nine one-hundredths (245.49) feet along the South line of said street, thence S. 2° 02' E. one hundred ninety nine (199) feet, thence S. 71° 55' W. sixty eight and five tenths (68.5) feet, thence S. 2° 02' E. one hundred thirty two (132) feet to the Northerly line of East Main Street, thence S. 71° 55' W. one hundred thirty nine and two tenths (139.2) feet along the Northerly line of East Main Street, thence North one hundred ten and forty two one-hundredths (110.42) feet, thence West one hundred thirty two (132) feet, thence North one hundred fifty two and twenty five one-hundredths (152.25) feet, thence N. 89° 44' E. sixty six (66) feet, thence North one hundred thirty two (132) feet to the place of beginning.

Signed and Sealed in Presence of

Arad C. Riley
James C. Riley

State of Michigan
County of Jackson } ss

Corydon E. Pierce (L.S.)
Margaret L. Pierce (L.S.)

On this 29th day of March 1911 before me, a Notary Public in and for said county, personally came the above named Corydon E. Pierce and Margaret L. Pierce, his wife, known to me to be the persons named in and who executed the above dedication and acknowledged the same to be their free act and deed.

Edward A. Bancker
Notary Public.
My Term Expires
March 8, 1915.

Surveyor's Certificate.

I hereby certify that the plat hereon delineated is a correct one

and that permanent monuments, consisting of iron pipe


one inch in diameter and 24" long

have been planted at points marked thus * as thereon shown at all angles in the boundaries of the land plotted and at all intersections of streets.

James C. Riley Surveyor

C. E. PIERCE'S EASTERN SUB-DIVISION OF A PART OF THE N.W. 1/4 OF THE N.W. 1/4 OF THE S.E. 1/4 OF SECTION 36 T. 2 S. R. 1 W. TOWNSHIP OF BLACKMAN, COUNTY OF JACKSON, MICHIGAN.

0 50 100 200 300 feet
SCALE 1" = 100 FEET = ONE INCH.

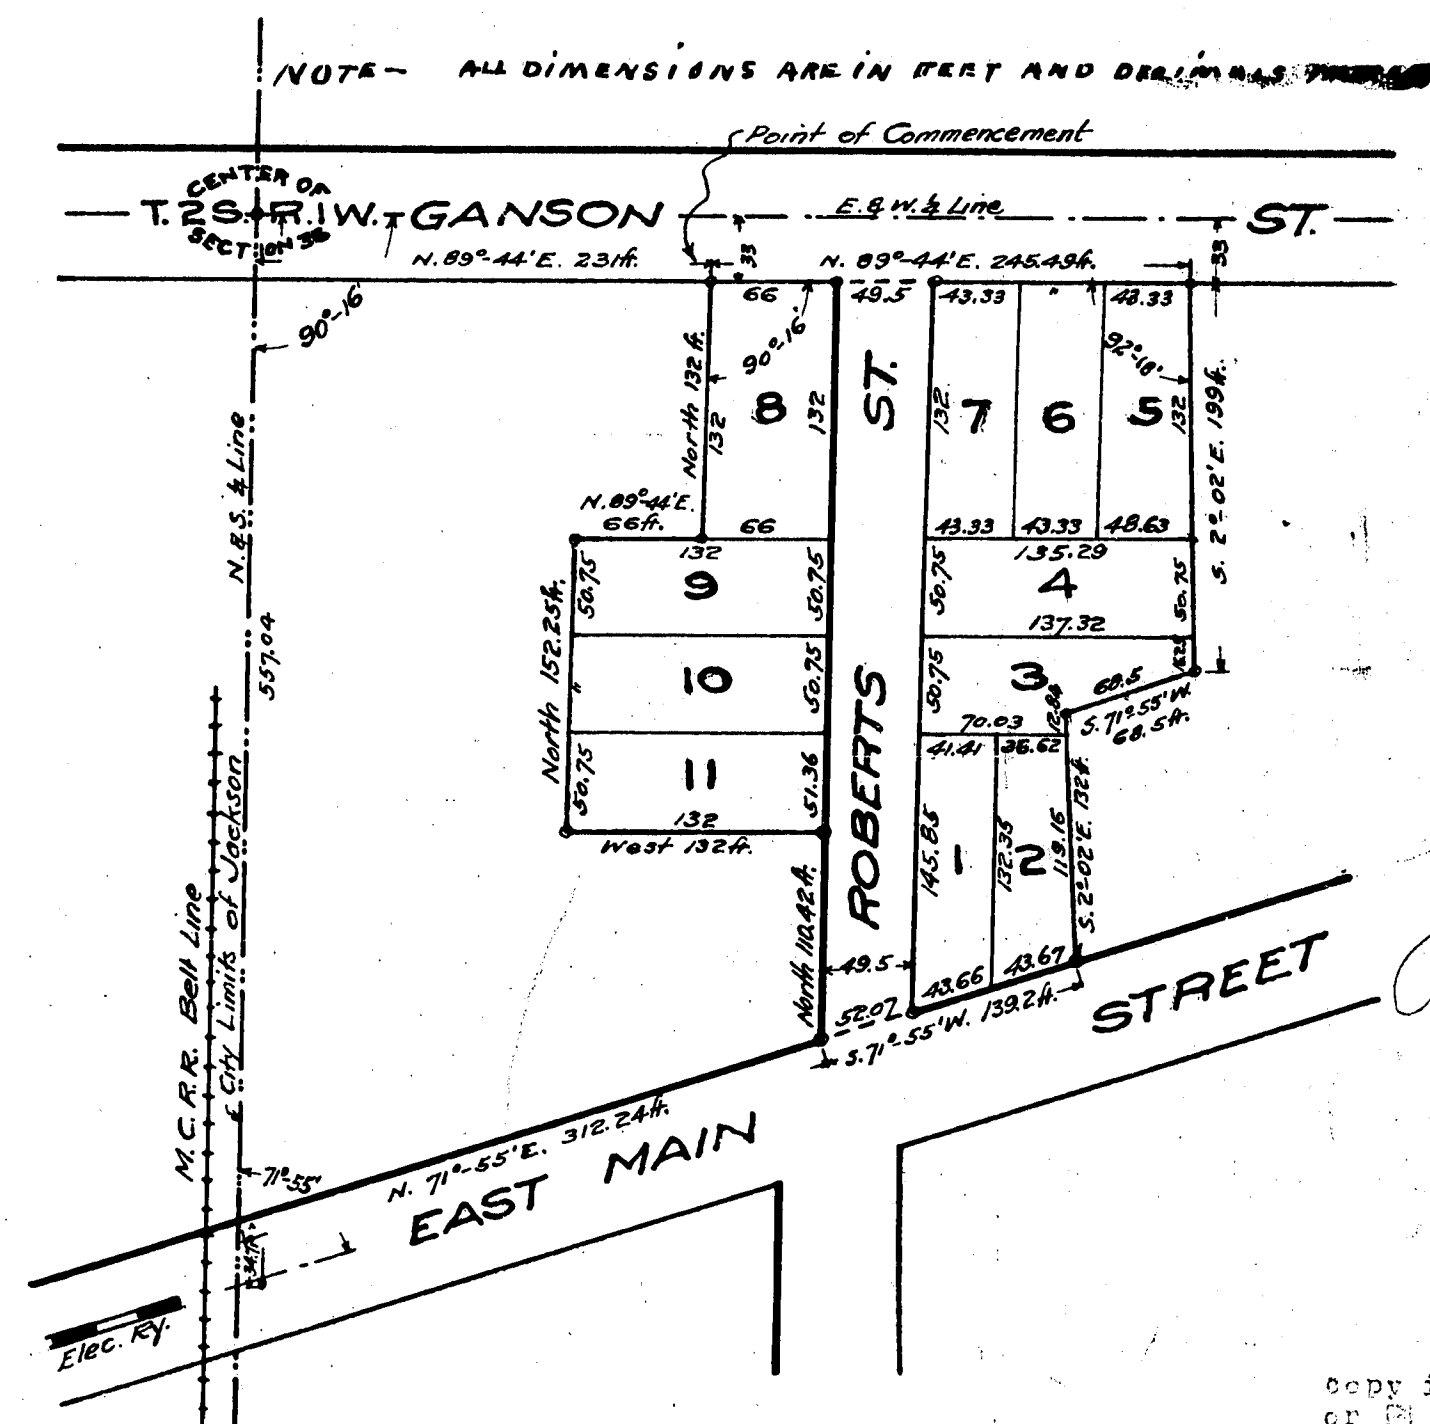

Examined and Approved

APR 6 1911

Geo. S. Hanson
Deputy Auditor General.

COPY
REGISTERED OFFICE.
I hereby certify that this
copy is a true copy of the M-1
or PLAT forwarded the Register
of Deeds for recording.
Filed in Auditor General's Dep't
APR 13 1911
Geo. S. Hanson
Deputy Auditor General.

I hereby certify that the annexed
plat of C.E. PIERCE'S EASTERN SUB-
DIVISION was approved by the Township
Board of Blackman

March 1st 1911.
M.L. Abbey
Township Clerk.

State of Michigan
County of Jackson } ss

I hereby certify that I have
examined the records of this office relating to
the description of land hereon plotted as C.E. PIERCE'S
EASTERN SUB-DIVISION of a part of the N.W. 1/4 of the
N.W. 1/4 of the S.E. 1/4 of Section 36 T. 2 S. R. 1 W. Township
of Blackman, County of Jackson, Michigan; and from
such examination I find that there are no tax liens
or titles held by the state, and that there are no
tax liens or titles held by individuals on said lands
for the five years preceding the 1st day of March 1911
and that the taxes for said period of five years are
paid, as shown by the records of this office.

Daniel M. Zeigler
County Treasurer
of Jackson County.

13876

8777

DEDICATION.

Know all men by these presents, that we, Corydon E. Pierce, as proprietor, and Margaret L. Pierce, his wife, have caused the land embraced in the annexed plat and hereinafter described to be surveyed, laid out and plotted to be known as C.E. PIERCE'S EASTERN SUB-DIVISION of a part of the N.W. 1/4 of the N.W. 1/4 of the S.E. 1/4 of Section thirty six (36) Town Two (2) South, Range one (1) West, Township of Blackman, County of Jackson, Michigan; and that the street as shown on said plat is hereby dedicated to the use of the public; which said land so embraced in the said annexed plat is described as follows, to wit: Commencing at a point in the South line of Ganson Street thirty three (33) feet South and N. 89° 44' E. two hundred thirty one (231) feet of the center of Section thirty six (36) T. 2 S. R. 1 W., thence N. 89° 44' E. two hundred forty five and forty nine one-hundredths (245.49) feet along the South line of said street, thence S. 2° 02' E. one hundred ninety nine (199) feet, thence S. 71° 55' W. sixty eight and five tenths (68.5) feet, thence S. 2° 02' E. one hundred thirty two (132) feet to the Northerly line of East Main Street, thence S. 71° 55' W. one hundred thirty nine and two tenths (139.2) feet along the Northerly line of East Main Street, thence North one hundred ten and forty two one-hundredths (110.42) feet, thence west one hundred thirty two (132) feet, thence North one hundred fifty two and twenty five one-hundredths (152.25) feet, thence N. 89° 44' E. sixty six (66) feet, thence North one hundred thirty two (132) feet to the place of beginning.

Signed and Sealed in Presence of
Alfred C. Riley
James C. Riley
 State of Michigan } ss
 County of Jackson }

Corydon E. Pierce (L.S.)
Margaret L. Pierce (L.S.)

On this 29th day of March 1911 before me, a Notary Public in and for said county, personally came the above named Corydon E. Pierce and Margaret L. Pierce, his wife, known to me to be the persons named in and who executed the above dedication and acknowledged the same to be their free act and deed.

Edward A. Bancker
 Notary Public.
 My Term Expires
 March 8, 1915.

Surveyor's Certificate.

I hereby certify that the plat herein delineated is a correct one

and that permanent monuments, consisting of iron pipe


one inch in diameter and 24" long

have been planted at points marked thus *+* as thereon shown at all angles in the boundaries of the land plotted and in all over-sections of streets.

James C. Riley Surveyor

C. E. PIERCE'S EASTERN SUB-DIVISION OF A PART OF THE N.W. 1/4 OF THE N.W. 1/4 OF THE S.E. 1/4 OF SECTION 36 T. 2 S. R. 1 W. TOWNSHIP OF BLACKMAN, COUNTY OF JACKSON, MICHIGAN.

0 50 100 200 300 feet
 SCALE 1" = 100 FEET = ONE INCH.

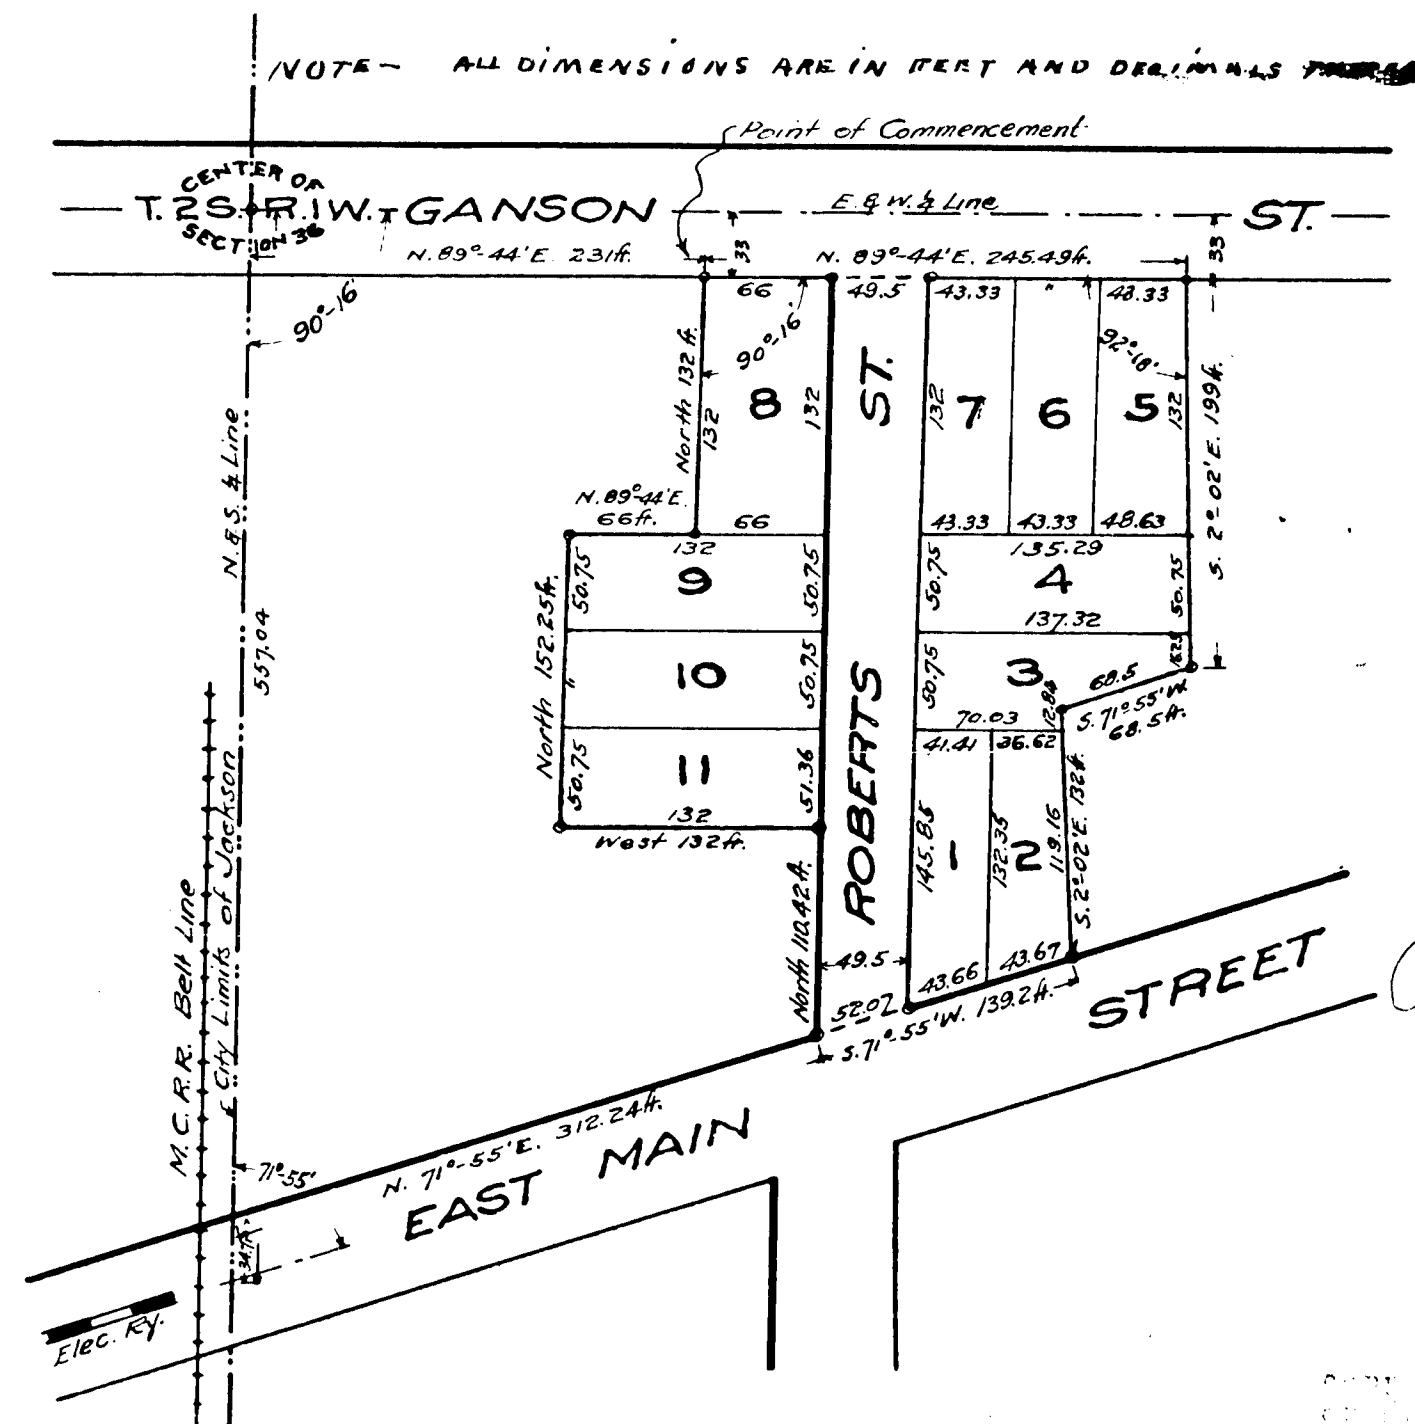

Examined and found

Geo. S. Hanson
 Deputy Auditor General.

COPY
 REGISTERED OFFICE
James C. Riley
 Surveyor
 W. S. 11 11 DAY OF
 April A. D. 1911 AT 8 O'CLOCK
 IN THE PRESENCE OF
Wm. S. 11
 PRINTER OF DEEDS
 ORIGINAL ON FILE

I hereby certify that this
 copy is a true and correct copy of the
 original as shown to the Register
 of Deeds for filing.

APR 10 1911
Geo. S. Hanson
 Deputy Auditor General.

Filed in Auditor General's Dep't
 APR 13 1911

Geo. S. Hanson
 Deputy Auditor General.

I hereby certify that the annexed
 plat of C.E. PIERCE'S EASTERN SUB-
 DIVISION was approved by the Township
 Board of Blackman

Wm. S. 11
 Township Clerk.

State of Michigan } ss
 County of Jackson }

I hereby certify that I have
 examined the records of this office relating to
 the description of land herein plotted as C.E. PIERCE'S
 EASTERN SUB-DIVISION of a part of the N.W. 1/4 of the
 N.W. 1/4 of the S.E. 1/4 of Section 36 T. 2 S. R. 1 W. Township
 of Blackman, County of Jackson, Michigan; and from
 such examination I find that there are no tax liens
 or titles held by the state, and that there are no
 tax liens or titles held by individuals on said lands
 for the five years preceding the day of March 1911
 and that the taxes for said period of five years are
 paid, as shown by the records of this office.

James C. Riley
 County Treasurer
 of Jackson County.

13876

8777