
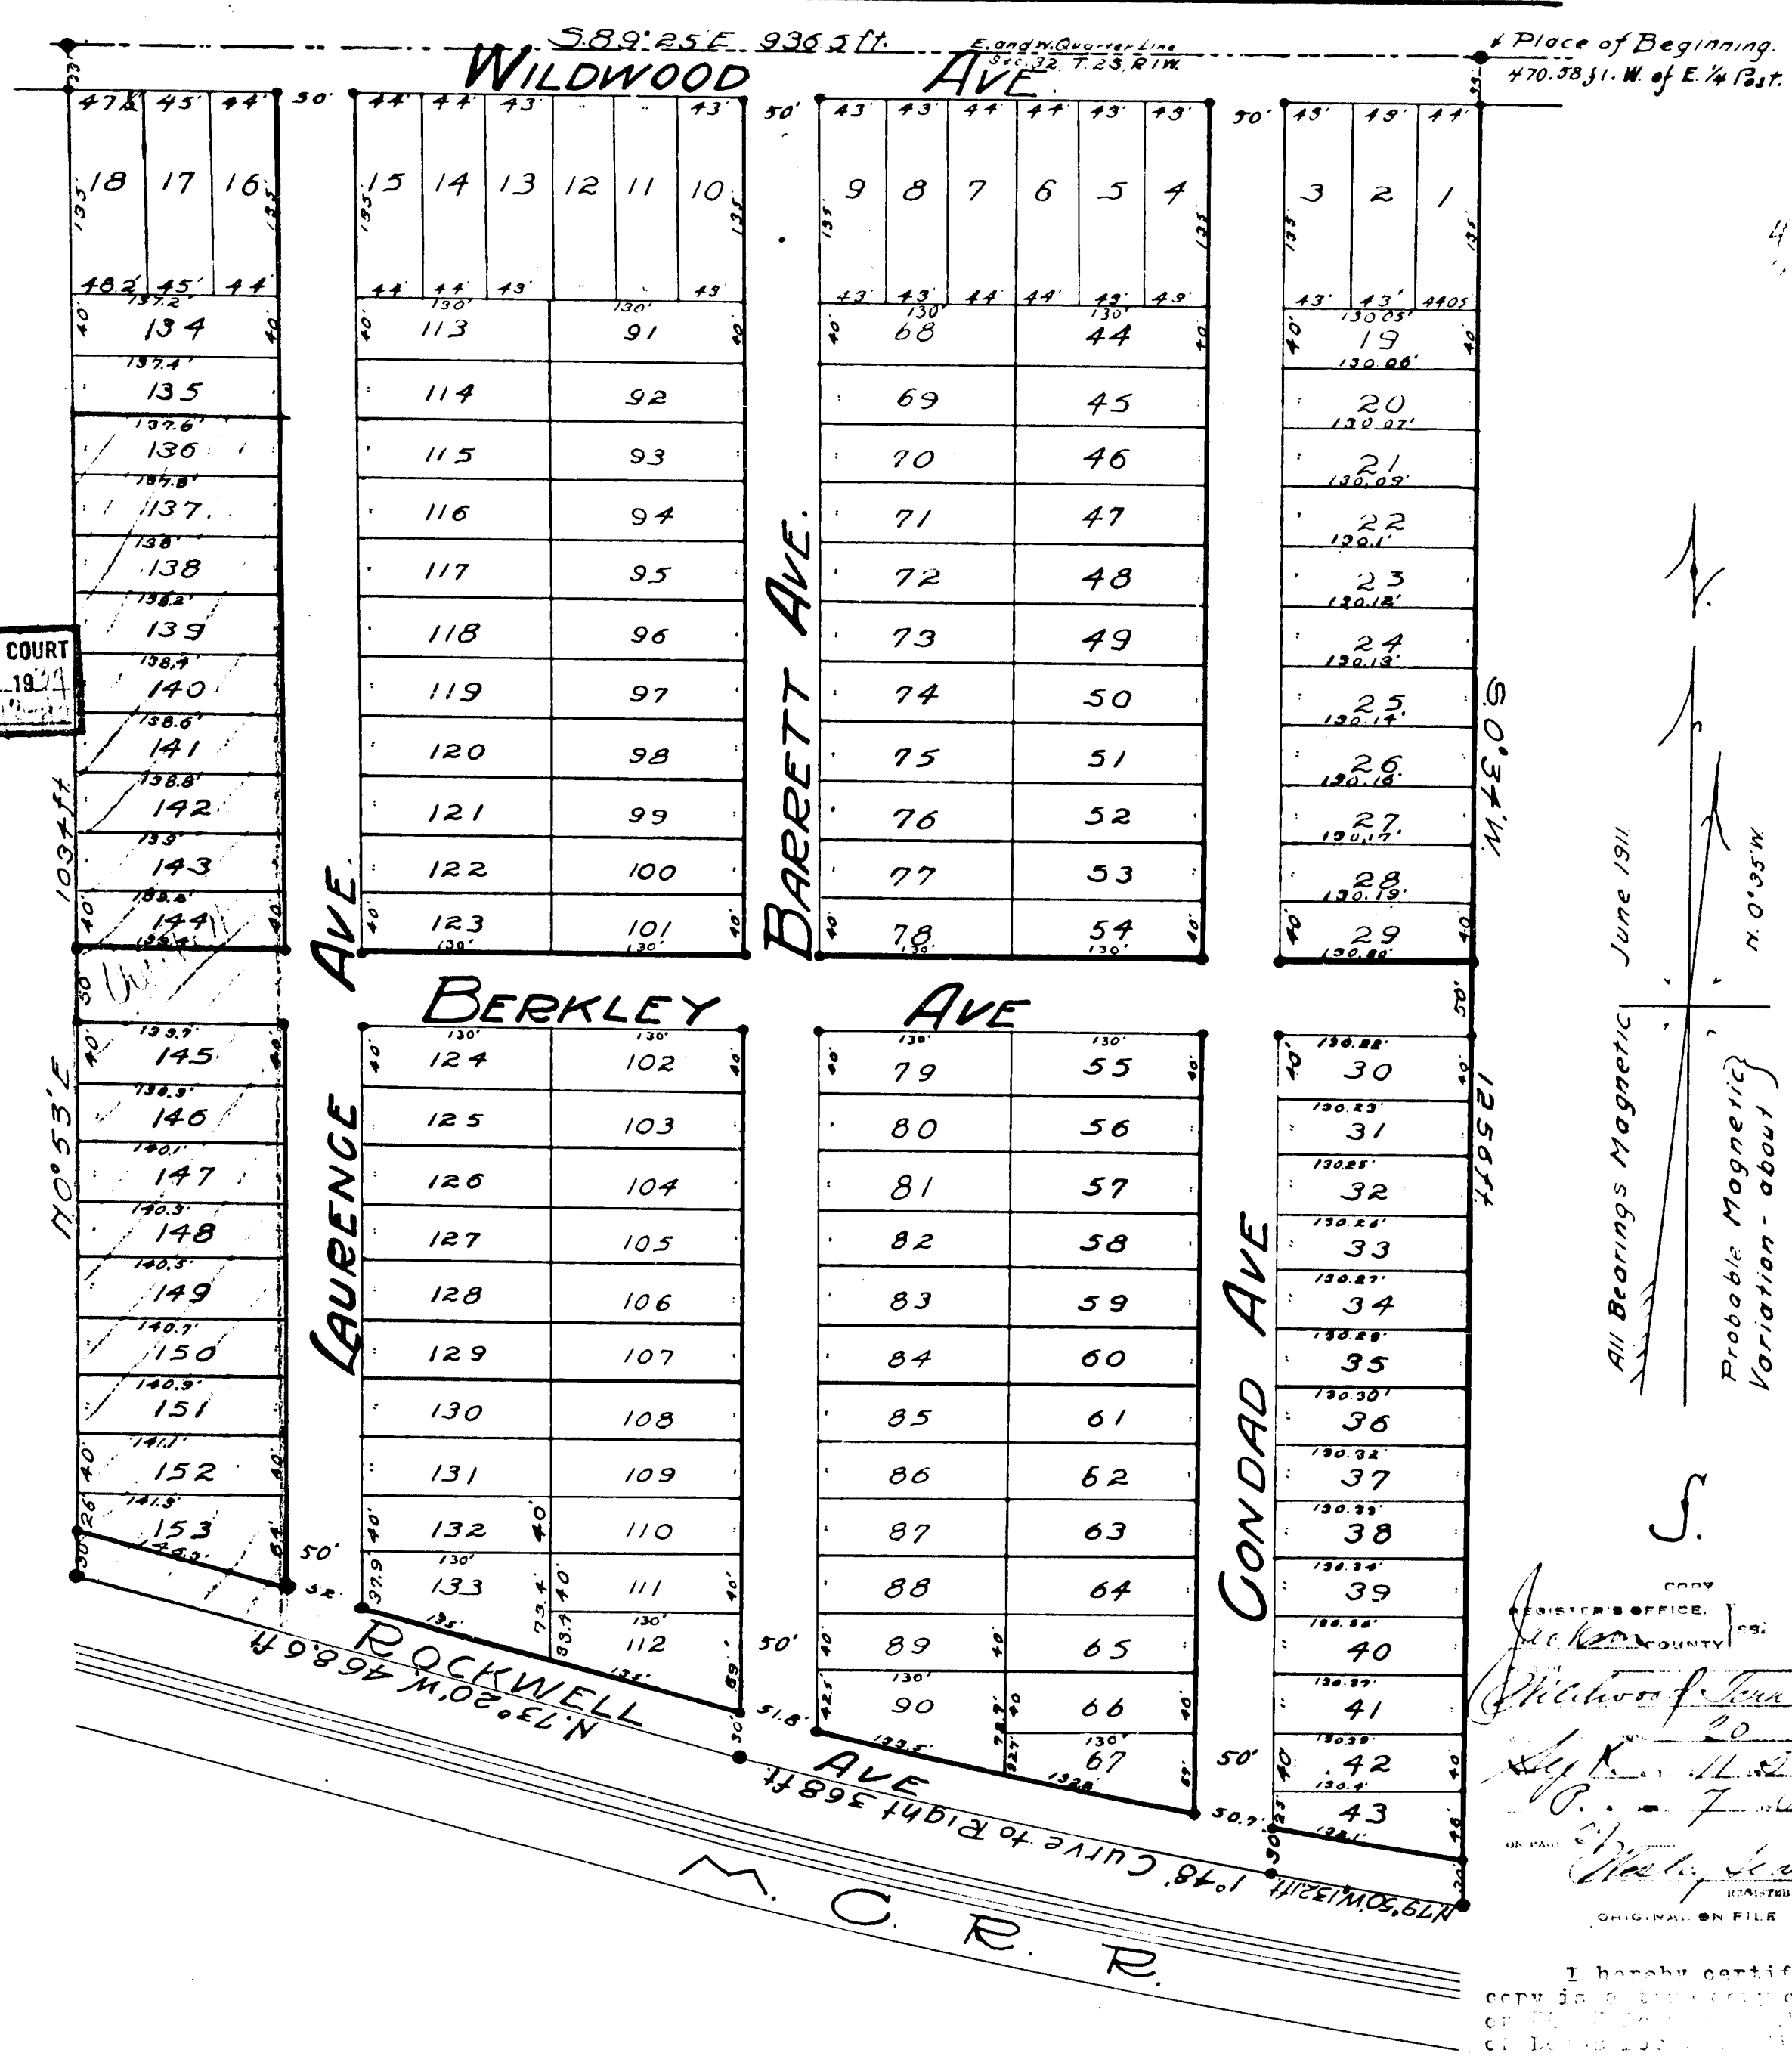


VACATED BY CIRCUIT COURT
ORDER SEP 2 1924
VOUCHER No.

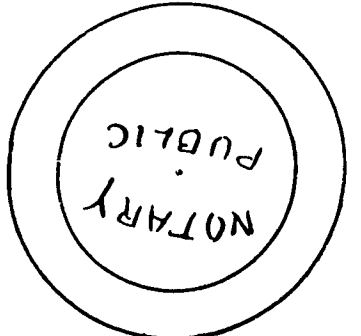

13878

8707