


# DEDICATION.

Know all men by these presents, that we, Wright H. Calkins, and Dora Calkins, his wife, as proprietors, have caused the land embraced in the annexed plat and herein after described to be surveyed, laid out and platted to be known as WRIGHT CALKINS' SUB-DIVISION of lots 27 to 30 inclusive of CHITTOCK'S ADDITION to the City of Jackson, Jackson County, Michigan; which said land so embraced in the said annexed plat is described as follows, to wit: Commencing at the northwest corner of Chittock Avenue and Rockwell Street four hundred nineteen and seventy five one thousandths (419.075) feet west and fifteen hundred eighty seven and three tenths (1587.3) feet South of the east quarter post of Section three (3) Town three (3) South, Range one (1) West, thence North along the west line of Chittock Avenue two hundred thirteen and nine tenths (213.9) feet, thence North 89°08' west one hundred sixty five and twenty five one thousandths (165.025) feet, thence South two hundred thirteen and nine tenths (213.9) feet to the North line of Rockwell Street, thence South 89°08' East one hundred sixty five and twenty five one thousandths (165.025) feet to the place of beginning.

Signed and Sealed in Presence of  
 R. P. Bryan } Wright H. Calkins (L.S.)  
 Geo J Bruck } Dora Calkins (L.S.)  
 State of Michigan } ss  
 County of Jackson }

On this Third day of November 1911 before me, a Notary Public in and for said County, personally came the above named Wright H. Calkins and Dora Calkins, his wife, known to me to be the persons named in and who executed the above dedication and acknowledged the same to be their free act and deed.

Geo H. Townsend  
 Notary Public  
 My Term Expires  
 Feb 1<sup>st</sup>, 1914

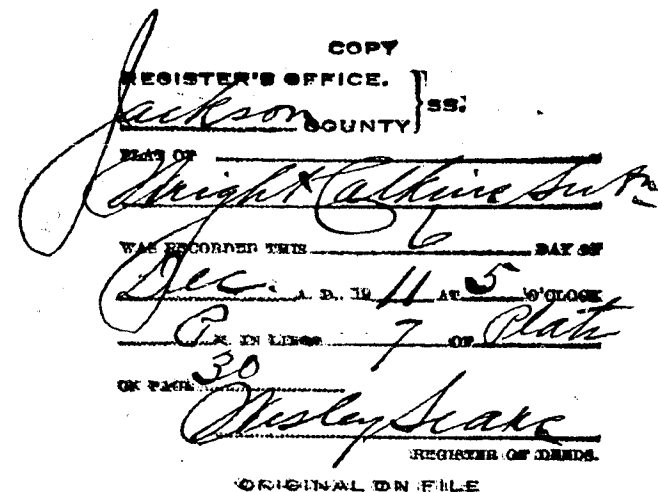


Filed in Auditor General's Dep't  
 DEC 8- 1911  
 Geo. H. Hauser  
 Deputy Auditor General.

I hereby certify that this copy is a true copy of the plat or PLAT forwarded the Register of Deeds for recording.  
 Compared DEC 6- 1911  
 Geo. H. Hauser  
 Deputy Auditor General.

## WRIGHT CALKINS' SUB-DIVISION OF LOTS 27 TO 30 INCLUSIVE OF CHITTOCK'S ADDITION TO THE CITY OF JACKSON JACKSON COUNTY, MICHIGAN.

SCALE: 1/2 inch = 50 feet - one inch.  
 ALL DIMENSIONS ARE IN FEET AND DECIMALS THEREOF.

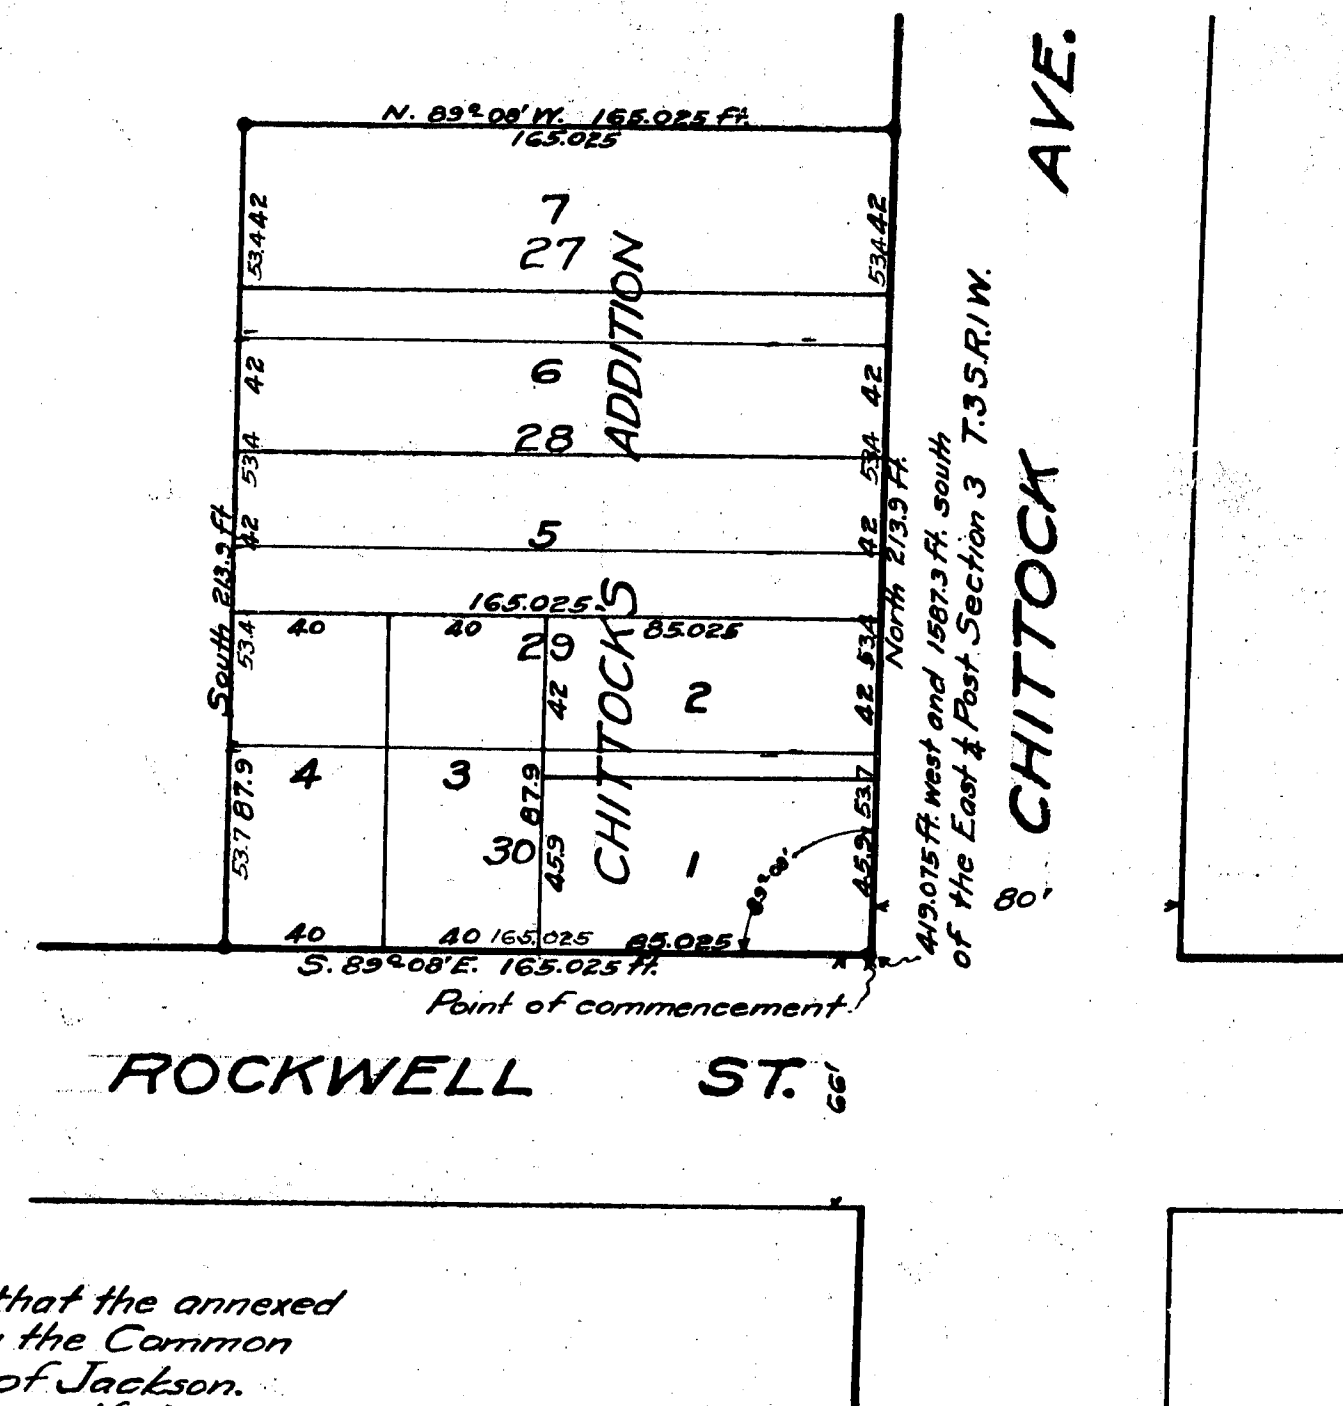

I hereby certify that the annexed plat was approved by the Common Council of the City of Jackson.  
 Nov 7, 1911.  
 Jode Harrington  
 City Recorder.

State of Michigan } ss  
 County of Jackson }  
 I hereby certify that I have examined the records of this office relating to the description of land hereon platted as WRIGHT CALKINS' SUB-DIVISION of lots 27 to 30 inclusive of CHITTOCK'S ADDITION to the City of Jackson, Jackson County, Michigan; and from such examination I find that there are no tax liens or titles held by the state, and that there are no tax liens or titles held by individuals on said lands for the five years preceding the 14 day of Nov. 1911, and that the taxes for said period of five years are paid, as shown by the records of this office.

David M. Seiguer  
 County Treasurer  
 of Jackson County.

Surveyor's Certificate.  
 I hereby certify that the plat heron delineated is a correct one and that permanent monuments, consisting of Iron pipe One inch in diameter and 24" long have been planted at points marked thus: as thereon shown at all angles in the boundaries of the land platted and at all intersections of streets.  
 James E. Riley Surveyor

# DEDICATION.


Know all men by these presents, that we, Wright H. Calkins, and Dora Calkins, his wife, as proprietors, have caused the land embraced in the annexed plat and herein after described to be surveyed, laid out and platted to be known as WRIGHT CALKINS' SUB-DIVISION of lots 27 to 30 inclusive of CHITTOCK'S ADDITION to the City of Jackson, Jackson County, Michigan; which said land so embraced in the said annexed plat is described as follows, to wit: Commencing at the northwest corner of Chittock Avenue and Rockwell Street four hundred nineteen and seventy five one thousandths (419.075) feet west and fifteen hundred eighty seven and three tenths (1587.3) feet South of the east quarter post of Section three (3) Town three (3) South, Range one (1) West, thence North along the west line of Chittock Avenue two hundred thirteen and nine tenths (213.9) feet, thence North 89°08' west one hundred sixty five and twenty five one thousandths (165.025) feet, thence South two hundred thirteen and nine tenths (213.9) feet to the North line of Rockwell Street, thence South 89°08' East one hundred sixty five and twenty five one thousandths (165.025) feet to the place of beginning.

Signed and Sealed in Presence of  
R. P. Bryar  
Jno I Bruek  
State of Michigan } ss  
County of Jackson }

Wright H. Calkins (L.S.)  
Dora Calkins (L.S.)

On this Third day of November 1911 before me, a Notary Public in and for said County, personally came the above named Wright H. Calkins and Dora Calkins, his wife, known to me to be the persons named in and who executed the above dedication and acknowledged the same to be their free act and deed.

Geo H. Townsaud  
Notary Public  
My Term Expires  
Feb 1, 1914

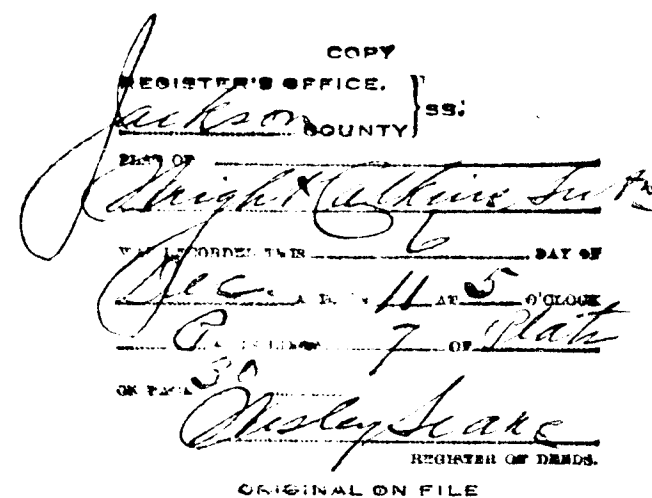


Filed in Auditor General's Dept  
DEC 8-1911  
Geo H. Townsaud  
Deputy Auditor General.

I hereby certify that this copy is a true and correct copy of the original of record.  
DEC 6-1911  
Geo H. Townsaud  
Deputy Auditor General.

## WRIGHT CALKINS' SUB-DIVISION OF LOTS 27 TO 30 INCLUSIVE OF CHITTOCK'S ADDITION TO THE CITY OF JACKSON JACKSON COUNTY, MICHIGAN.

SCALE: 1" = 50 feet - one inch.

ALL DIMENSIONS ARE IN FEET AND DECIMALS THEREOF.

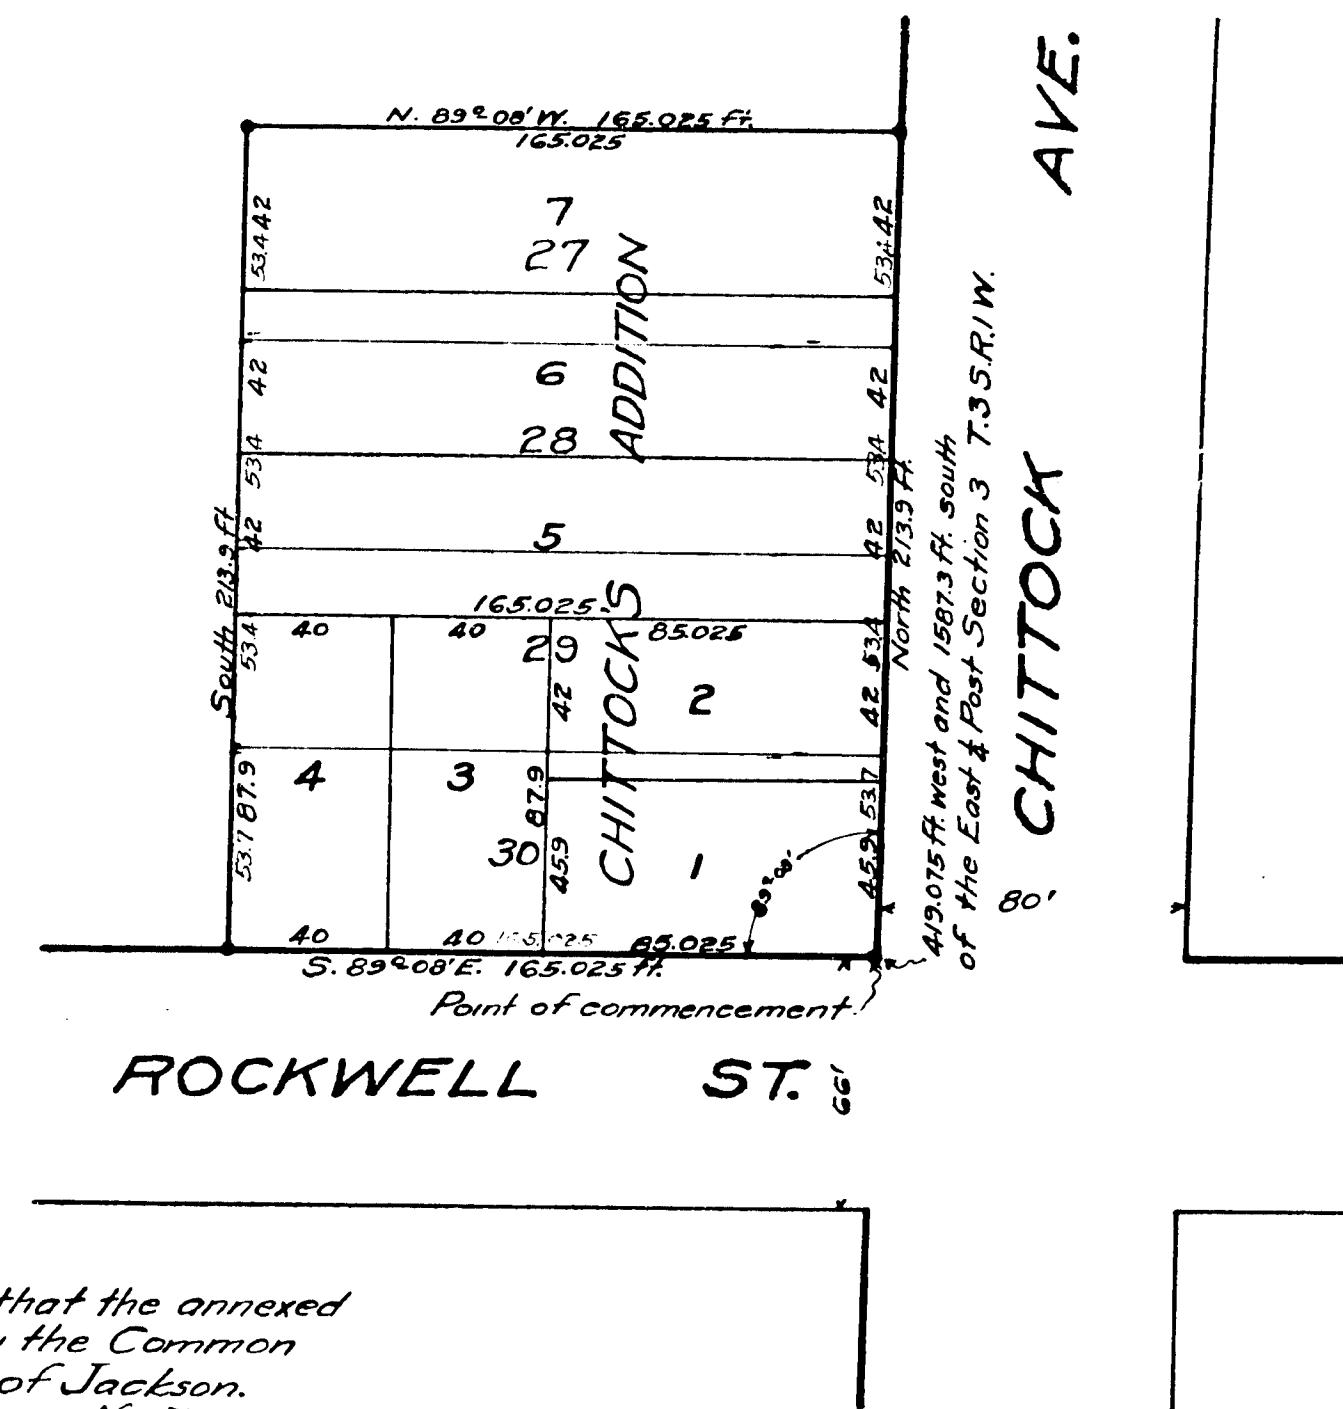

I hereby certify that the annexed plat was approved by the Common Council of the City of Jackson.  
Nov 7-1911.

Jode Harrington  
City Recorder.

State of Michigan } ss  
County of Jackson }

I hereby certify that I have examined the records of this office relating to the description of land hereon platted as WRIGHT CALKINS' SUB-DIVISION of lots 27 to 30 inclusive of CHITTOCK'S ADDITION to the City of Jackson, Jackson County, Michigan; and from such examination I find that there are no tax liens or titles held by the state, and that there are no tax liens or titles held by individuals on said lands for the five years preceding the 1<sup>st</sup> day of Nov 1911 and that the taxes for said period of five years are paid, as shown by the records of this office.

David M. Leigun  
County Treasurer  
of Jackson County.

### Surveyor's Certificate

I hereby certify that the plat hereon delineated is a correct one and that permanent monuments, consisting of Iron pipe

one inch in diameter and 24" long

have been planted at points marked thus as thereon shown at all angles in the boundaries of the land platted and at all intersections of streets.  
James C. Riley Surveyor