

DEDICATION

Know all men by these presents, that I, Robert L. Kennedy, a single man, as proprietor, has caused the land embraced in the annexed plat and hereinafter described to be surveyed, laid out and platted to be known as HALL & KENNEDY'S SUB-DIVISION of Lots 3 to 8 inclusive, Block One Carr's East Addition to the City of Jackson, Jackson County, Michigan; which said land so embraced in the said annexed plat is described as follows, to wit: Commencing on the south line of Railroad Street thirty three (33) feet south and S. 89° 43' E. one hundred Fifty eight (158) feet of the north-west corner of Section one (1) Town three (3) South, Range one (1) West, thence S. 89° 43' E. three hundred Fifty four (354) feet along the south line of said Railroad Street, thence South one hundred thirty two (132) feet, thence N. 89° 43' W. three hundred Fifty four (354) Feet, thence North one hundred thirty two (132) feet to the place of beginning

Signed and Sealed in Presence of

Margaret Ryan
Janette Corbett

Robert L. Kennedy (L.S.)

State of Michigan } ss
County of Jackson

On this 15th day of November 1911
before me, a Notary Public in and for said County personally
came the above named Robert L. Kennedy

Known to me to be the person named in and who executed
the above dedication and acknowledged the same to be his
free act and deed.

Margaret Ryan
Notary Public
My Term Expires Oct 20, 1913.

I hereby certify that the annexed
plat was approved by the Common
Council of the city of Jackson

November 14 1911.
Jodest Harrington
City Recorder.

State of Michigan } ss
County of Jackson

I hereby certify that I have
examined the records of this office relating to the
description of land hereon platted as HALL &
KENNEDY'S SUB-DIVISION of Lots 3 to 8 inclusive, Block One
Carr's East Addition to the City of Jackson, Jackson
County, Michigan, and from such examination I
find that there are no tax liens or titles held
by the state, and that there are no tax liens
or titles held by individuals on said lands,
for the five years preceding the 14 day of Nov.
1911 and the taxes for said period of five
years are paid, as shown by the records of
this office.


Land McQuinn
County Treasurer
of Jackson County.

HALL & KENNEDY'S SUB-DIVISION

OF LOTS 3 TO 8 INCLUSIVE, BLOCK 1 CARR'S EAST ADDITION
TO THE CITY OF JACKSON
JACKSON COUNTY, MICHIGAN.

0 100 200 300 feet

SCALE: - 100 FEET = ONE INCH.
Dimensions are given in feet and decimals.

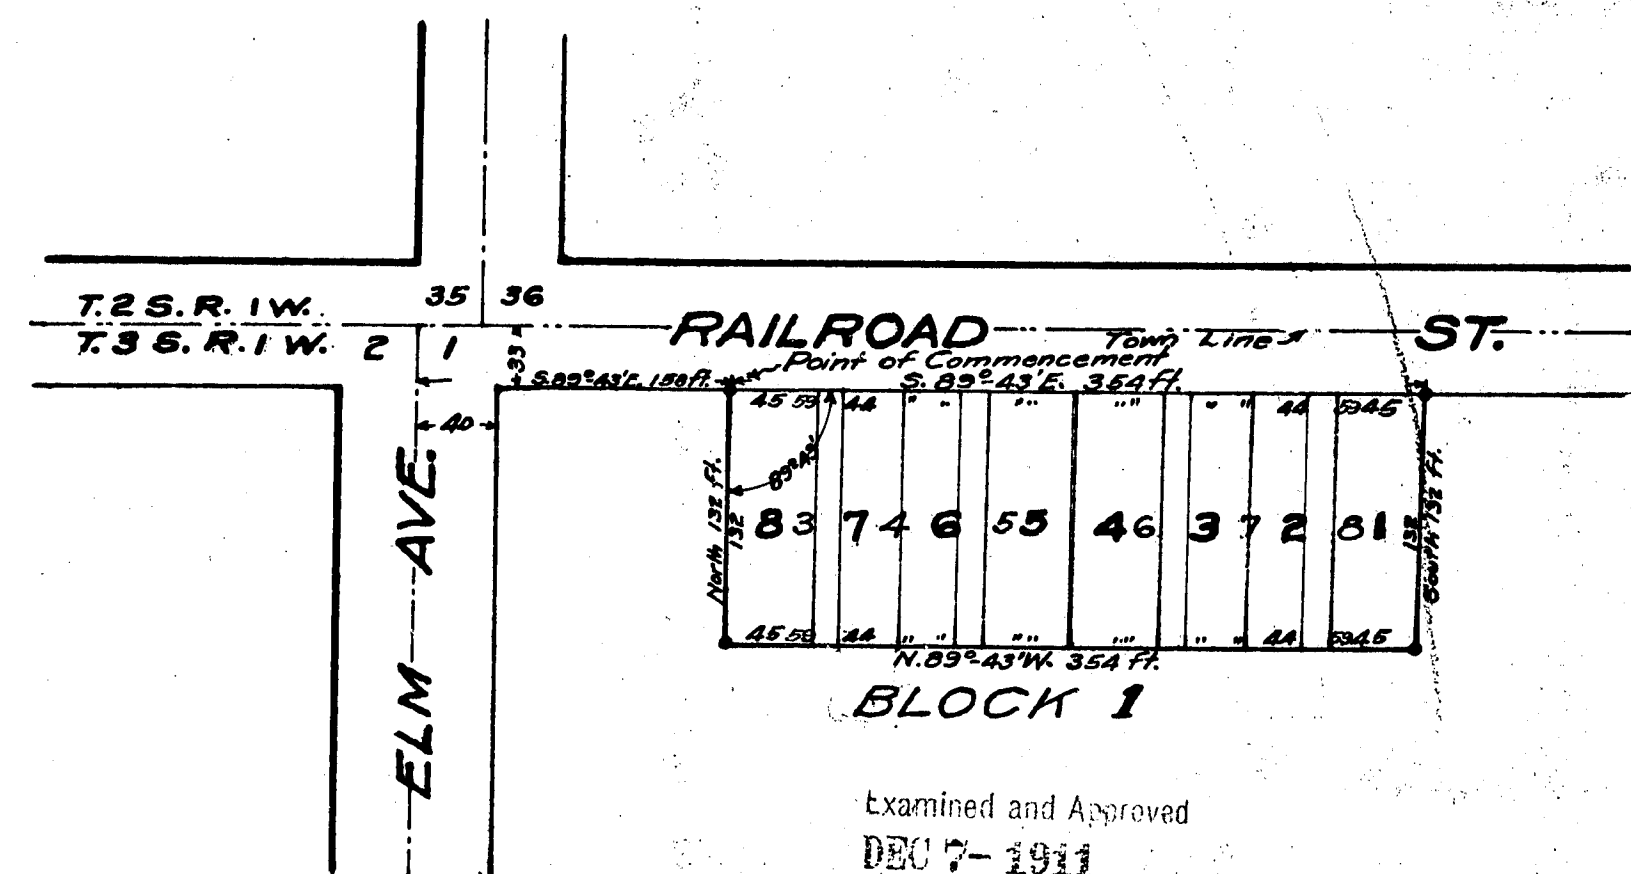

Examined and Approved
DEC 7-1911

Geo. L. Hansen
Deputy Auditor General.

COPY
REGISTER'S OFFICE, JACSON COUNTY, MI
PLAT OF
Kennedy Sub-
WAS RECORDED IN THE DAY OF
Dec 11 A. D. 1911
IN BOOK 8 OF PLATS
OR PAGE 1
ORIGINAL ON FILE

I hereby certify that this
copy is a true copy of the MAP
or PLAT forwarded the Register
of Deeds for recording.
Compared DEC 7-1911
Geo. L. Hansen
Deputy Auditor General.

Filed in Auditor General's Dep't
Dec 12-11
Geo. L. Hansen
Deputy Auditor General.

Surveyor's Certificate

I hereby certify that the plat hereon delineated is a correct one
and that permanent monuments, consisting of iron pipe
about one inch in diameter and 24" long

have been planted at points marked thus * as thereon shown
at all angles in the boundaries of the land platted and at all inter-
sections of streets.
James G. Riley, Surveyor

13880

DEDICATION

Know all men by these presents, that I, Robert L. Kennedy, a single man, as proprietor, has caused the land embraced in the annexed plat and hereinafter described to be surveyed, laid out and platted to be known as HALL & KENNEDY'S SUB-DIVISION of Lots 3 to 8 inclusive, Block One Carr's East Addition to the City of Jackson, Jackson County, Michigan; which said land so embraced in the said annexed plat is described as follows, to wit: Commencing on the south line of Railroad Street thirty three (33) feet south and S. 89° 43' E. one hundred fifty eight (158) feet of the north-west corner of Section one (1) Town three (3) South, Range one (1) West, thence S. 89° 43' E. three hundred fifty four (354) feet along the south line of said Railroad Street, thence South one hundred thirty two (132) feet, thence N. 89° 43' W. three hundred fifty four (354) feet, thence North one hundred thirty two (132) feet to the place of beginning

Signed and Sealed in Presence of

Margaret Ryan
Janette Corbett

Robert L. Kennedy (L.S.)

State of Michigan } ss
County of Jackson }

On this 15th day of November 1911
before me, a Notary Public in and for said County personally
came the above named Robert L. Kennedy

Known to me to be the person named in and who executed
the above dedication and acknowledged the same to be his
free act and deed.

Margaret Ryan
Notary Public
My Term Expires Oct 20, 1913.

I hereby certify that the annexed
plat was approved by the Common
Council of the city of Jackson

November 14, 1911.
Jode Harrington
City Recorder.

State of Michigan } ss
County of Jackson }


I hereby certify that I have
examined the records of this office relating to the
description of land hereon platted as HALL &
KENNEDY'S SUB-DIVISION of Lots 3 to 8 inclusive, Block One
Carr's East Addition to the City of Jackson, Jackson
County, Michigan, and from such examination I
find that there are no tax liens or titles held
by the state, and that there are no tax liens
or titles held by individuals on said lands,
for the five years preceding the 1st day of Nov.
1911 and the taxes for said period of five
years are paid, as shown by the records of
this office.

James B. Riley
County Treasurer
of Jackson County.

HALL & KENNEDY'S SUB-DIVISION

OF LOTS 3 TO 8 INCLUSIVE, BLOCK 1 CARR'S EAST ADDITION
TO THE CITY OF JACKSON
JACKSON COUNTY, MICHIGAN.

0 100 200 300 Feet
SCALE: - 100 FEET = ONE INCH.
Dimensions are given in feet and decimals.

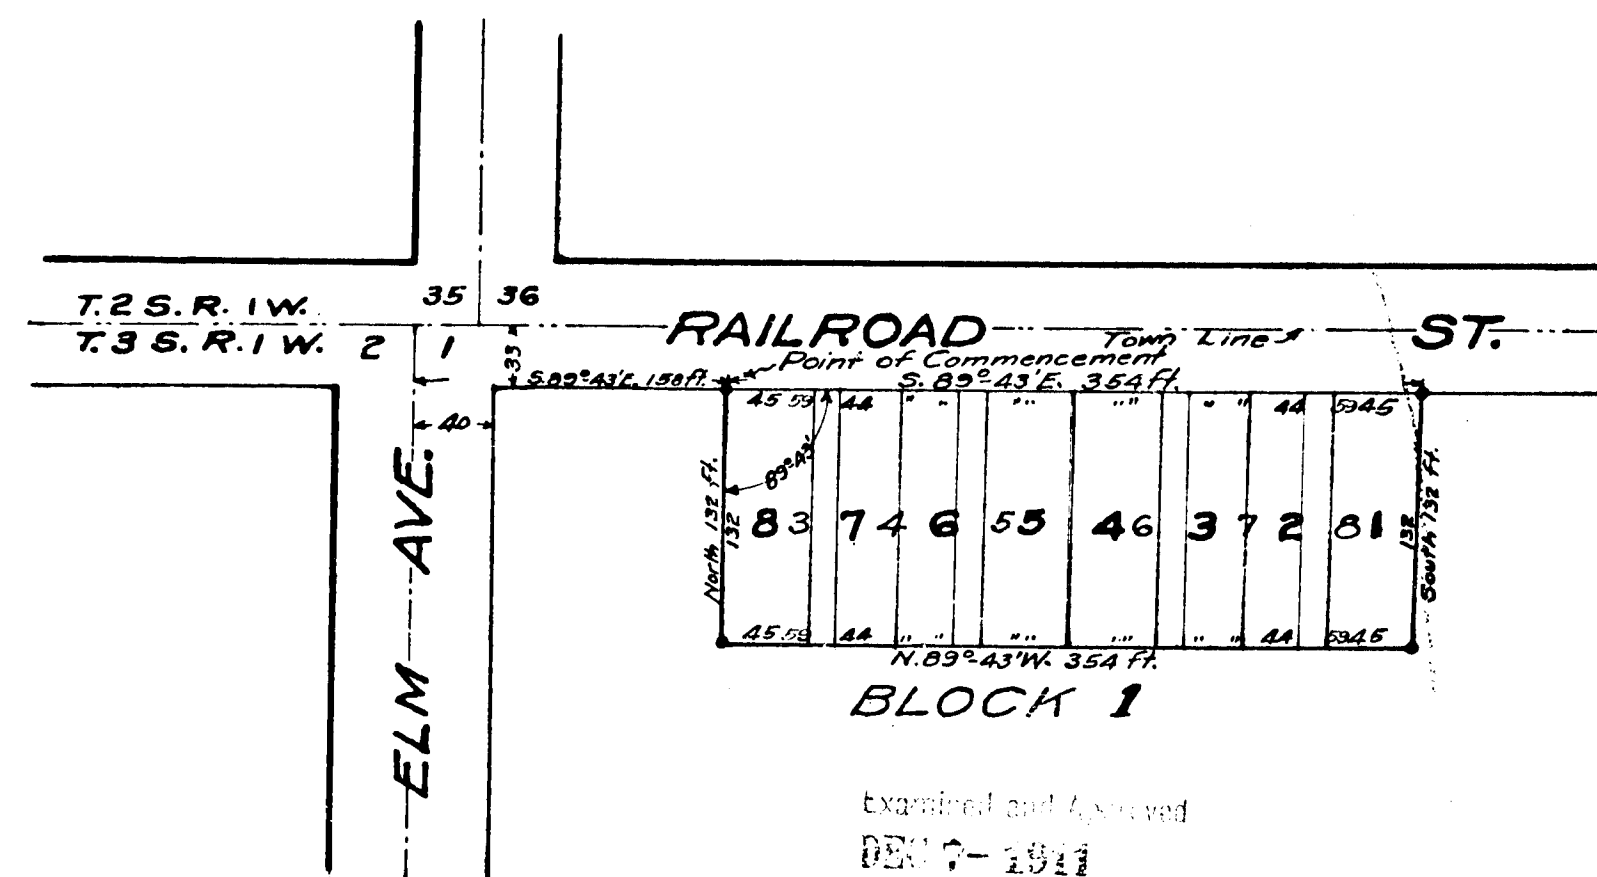

Examined and Approved
DEC 7 - 1911

Geo. L. Hauser
Deputy Auditor General.

COPY
REGISTER'S OFFICE, ss:
JACKSON COUNTY
PLAT OF
Kennedy's Sub-
DIVISION
WAS RECORDED THIS 8 DAY OF
DEC. A. D. 1911 AT 8 O'CLOCK
A. M. IN LINE 8 OF PLAT
OR PAGE 1
M. L. Hauser
REGISTER OF DEEDS
ORIGINAL ON FILE

I hereby certify that this
copy is a true copy of the M. L.
or R. L. form as registered
of Deeds for said county.
DEC 7 - 1911
Geo. L. Hauser
Deputy Auditor General.

Filed in Auditor General's Dep't
12-12-11
Geo. L. Hauser
Deputy Auditor General.

Surveyor's Certificate

I hereby certify that the plat hereon delineated is a correct one
and that permanent monuments, consisting of iron pipe
about one inch in diameter and 24" long

have been placed at points marked thus * as thereon shown
at all angles in the boundaries of the land platted and at all inter-
sections of streets.
James B. Riley, Surveyor