


VACATED BY CIRCUIT COURT
ORDER 24 J 42 1942
VOUCHER No. 856-47

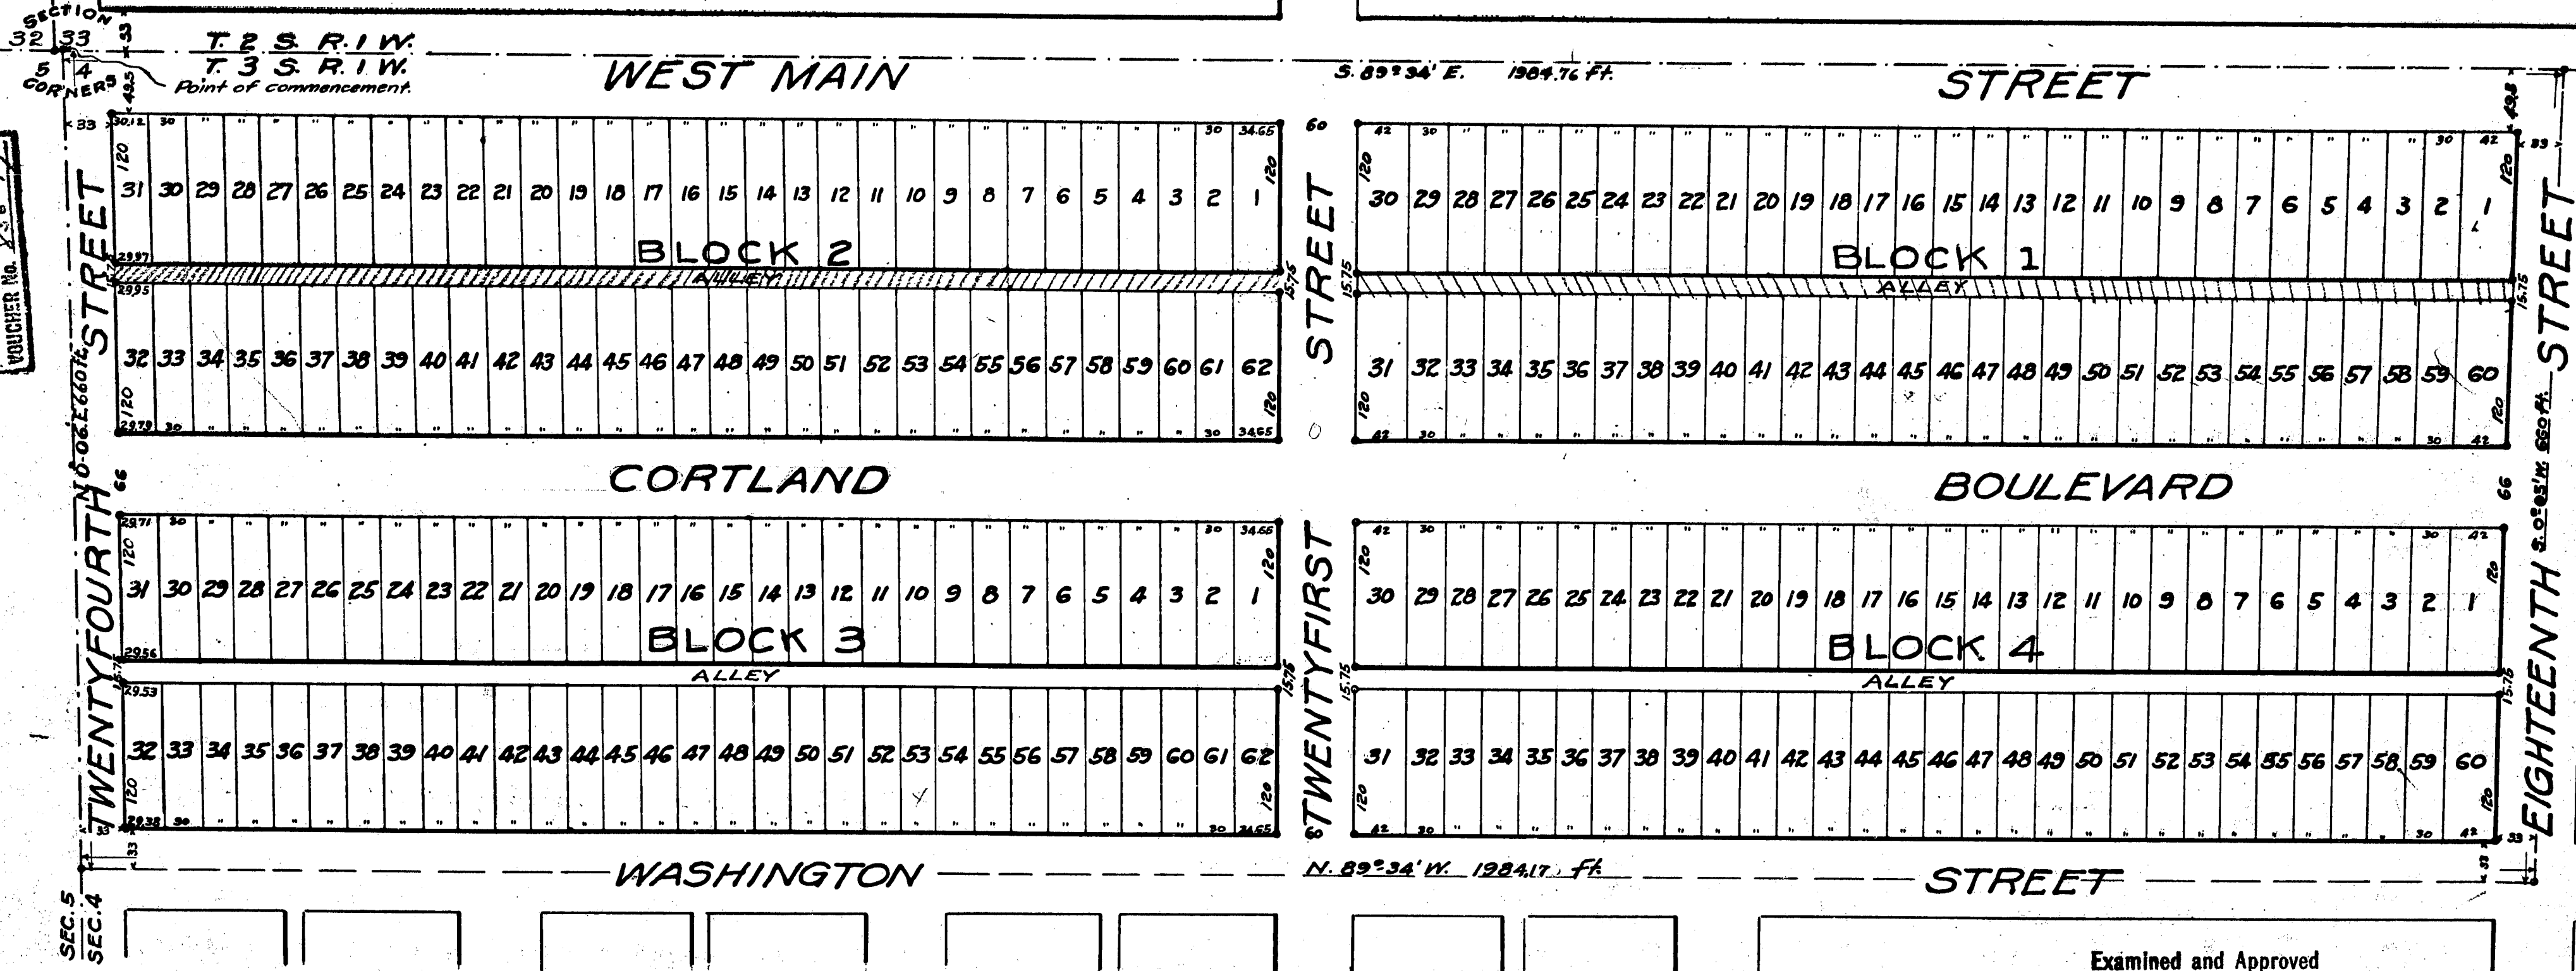

DEDICATION

Know all men by these presents, that we, The Central Realty Company, a Michigan Corporation, by John H. Meyering, President, and Harry J. Hagen, Secretary, and Eliza P. Root, as proprietors, have caused the land embraced in the annexed plat and hereinafter described to be surveyed, laid out and platted to be known as ELMWOOD PARK SUB-DIVISION of part of the N.W. 1/4 of Section four (4) Town three (3) South, Range one (1) West, Township of Summit, County of Jackson, Michigan; and that the streets and alleys as shown on said plat are hereby dedicated to the use of the public; which said land so embraced in the said annexed plat is described as follows, to wit: Commencing at the Northwest Corner of Section four (4) Town three (3) South, Range one (1) West, thence S. 89° 34' E. nineteen hundred eighty four and seventy six one hundredths (1984.76) feet along Town line, thence S. 0° 05' W. six hundred sixty (660) feet, thence N. 89° 34' W. nineteen hundred eighty four and seventy six one hundredths (1984.17) feet to west line of said section four (4), thence N. 0° 06' E. six hundred sixty (660) feet to the place of beginning.

Signed and Sealed in Presence of
Messieurs

The Central Realty Company
By John H. Meyering President
Attest Harry J. Hagen Secretary
Eliza P. Root (L.S.)

On this 5th day of March 1912 before me a Notary Public in and for said county, personally came John H. Meyering and Harry J. Hagen, who, being by me duly sworn, did say that they are respectively President and Secretary of the Central Realty Company, and that this plat was signed and sealed in behalf of said corporation by authority of its Board of Directors, and acknowledged to be the free act and deed of said corporation, and that the seal affixed to said instrument is the Corporate Seal of said corporation.
State of Michigan } ss
County of Jackson }

On this 12th day of March 1912 before me a Notary Public in and for said County personally came the above named Eliza P. Root known to me to be the person named in and who executed the above dedication and acknowledged the same to be her free act and deed.

Notary Public. My Term Expires Dec. 1st 1915

Filed in Auditor General's Dep't
APR 26 1912
Deputy Auditor General.

Examined and Approved
APR 22 1912

Deputy Auditor General.

VACATED BY CIRCUIT COURT
ORDER MARCH 12 1942
VOUCHER No. 277-49

I hereby certify that the annexed plat of ELMWOOD PARK SUB-DIVISION was approved by the Township Board of Summit Township.
March 14, 1912.
Clarence O'Brien
Township Clerk.

ELMWOOD PARK SUB-DIVISION
OF PART OF THE NW 1/4 OF SECTION 4
T. 3 S. R. 1 W.
TOWNSHIP OF SUMMIT, COUNTY OF JACKSON, MICHIGAN.

State of Michigan } ss
County of Jackson }

I hereby certify that I have examined the records of this office relating to the description of land hereon platted as ELMWOOD PARK SUB-DIVISION of part of the N.W. 1/4 of Section 4 T. 3 S. R. 1 W. Township of Summit, County of Jackson, Michigan, and from such examination I find that there are no tax liens or titles held by the state and that there are no tax liens or titles held by individuals on said lands for the five years preceding the 13th day of March 1912 and that the taxes for said period of five years are paid, as shown by the records of this office.

County Treasurer
of Jackson County.

Surveyor's Certificate.
I hereby certify that the plat hereon delineated is a correct one and that permanent monuments, consisting of iron pipe one inch in diameter and at least
have been planted at points marked thus + as thereon shown at all angles in the boundaries of the land platted and at all intersections of streets and alleys

0 50 100 200 300 400 500 feet.
SCALE: 100 FEET = ONE INCH.
ALL DIMENSIONS ARE IN FEET AND DECIMALS THEREOF

COPY
REGISTERED IN
JACKSON COUNTY
DATE OF
RECORDED
APR 24 1912
D. M. IN LIEB
ON PAGE
REGISTER OF DEEDS
ORIGINAL ON FILE

I hereby certify that this copy is a true copy of the M.P. or PLAT forwarded the Register of Deeds for recording.
APR 22 1912
Deputy Auditor General.

13881

13881