

DEDICATION.

know all men by these presents, that we, Mary A. Keena, as sole Executrix of the last will and testament of John Keena, deceased, and as trustee thereunder for E. Leo Keena, a single man, and Mary A. Keena, Elizabeth P.A. Keena, Adelaide C. Keena, Nellie B. Kehoe, John C. Keena and Lucy Keena, his wife, as proprietors, have caused the land embraced in the annexed plat and hereinafter described to be surveyed, laid out and platted to be known as KEENA'S ADDITION to the City of Jackson, Jackson County, Michigan; which said land so embraced in said annexed plat is described as follows, to wit:—

Commencing at a point on the South line of Blakely Avenue thirty three (33) feet South and N. 89° 55' E. eighty two and five tenths (82.5) feet of the Northwest Corner of Section thirty six (36) Town Two (2) South, Range One (1) West, thence N. 89° 55' E. two hundred fourteen and five tenths (214.5) feet, thence South twenty five hundred eighty five and three tenths (2585.3) feet along the west line of Orange Street, thence S. 89° 20' W. two hundred fourteen and five tenths (214.5) feet along the north line of Ganson Street, thence North twenty five hundred eighty five and eight tenths (2585.8) feet to the place of beginning.

Excepting Maguire Street described as follows, Commencing at a point N. 89° 48' E. eighty two and five tenths (82.5) feet and South seven hundred forty nine and eight tenths (749.8) feet of the Northwest Corner of Section 36 T. 2 S. R. 1 W., thence N. 89° 48' E. 214.5 feet, thence South 50 feet, thence S. 89° 48' W. 214.5 feet, thence North 50 feet to the place of beginning.

Excepting North Street described as follows, Commencing at a point N. 89° 48' E. eighty two and five tenths (82.5) feet and South ten hundred sixty seven and eight tenths (1067.8) feet of the Northwest Corner of Section 36 T. 2 S. R. 1 W., thence N. 89° 48' E. 214.5 feet, thence South 66 feet, thence S. 89° 48' W. 214.5 feet, thence North 66 feet to the place of beginning.

Excepting Leroy Street described as follows, Commencing at a point N. 89° 48' E. eighty two and five tenths (82.5) feet and South nineteen hundred fifty eight and eight tenths (1958.8) feet of the Northwest Corner of Section 36 T. 2 S. R. 1 W., thence N. 89° 48' E. 214.5 feet, thence South 66 feet, thence S. 89° 48' W. 214.5 feet, thence North 66 feet to the place of beginning.

Signed and Sealed in Presence of
Walter Mungenbroy?
G. Fanno Lawrence

A. E. Ellenthoyse
Margaret A. Ellenthoyse

State of New York
County of New York } ss

On this 3 day of July 1912 before me a Notary Public in and for said County personally came the above named Mary A. Keena as Executrix and Trustee, Mary A. Keena, Elizabeth P.A. Keena, Adelaide C. Keena known to me to be the persons named in and who executed the above dedication and acknowledged the same to be their free act and deed.

State of Michigan
County of Jackson } ss

On this 11 day of July 1912 before me a Notary Public in and for said County personally came the above named Nellie B. Kehoe, John C. Keena, Lucy Keena known to me to be the persons named in and who executed the above dedication and acknowledged the same to be their free act and deed.

A. E. Ellenthoyse
Notary Public. My Term Expires Oct 6th 1915


RECEIVED
REGISTER'S OFFICE
JACKSON COUNTY, MICH.
KEENA'S ADDITION
WAS RECORDED THIS 6 DAY OF
SEP 8 A. D. 1912 AT 8 O'CLOCK
A. M. IN LIBER 8 OF PLAT
OR PAGE 5
BY CLERK OF DEEDS
ORIGINAL ON FILE

I hereby certify that this copy is a true copy of the M.P. or PLAT forwarded the Register of Deeds for recording.

Compared SEP 5-1912
Geo. L. Hausen
Deputy Auditor General.

Filed in Auditor General's Dep't
SEP 9-1912

Geo. L. Hausen
Deputy Auditor General.

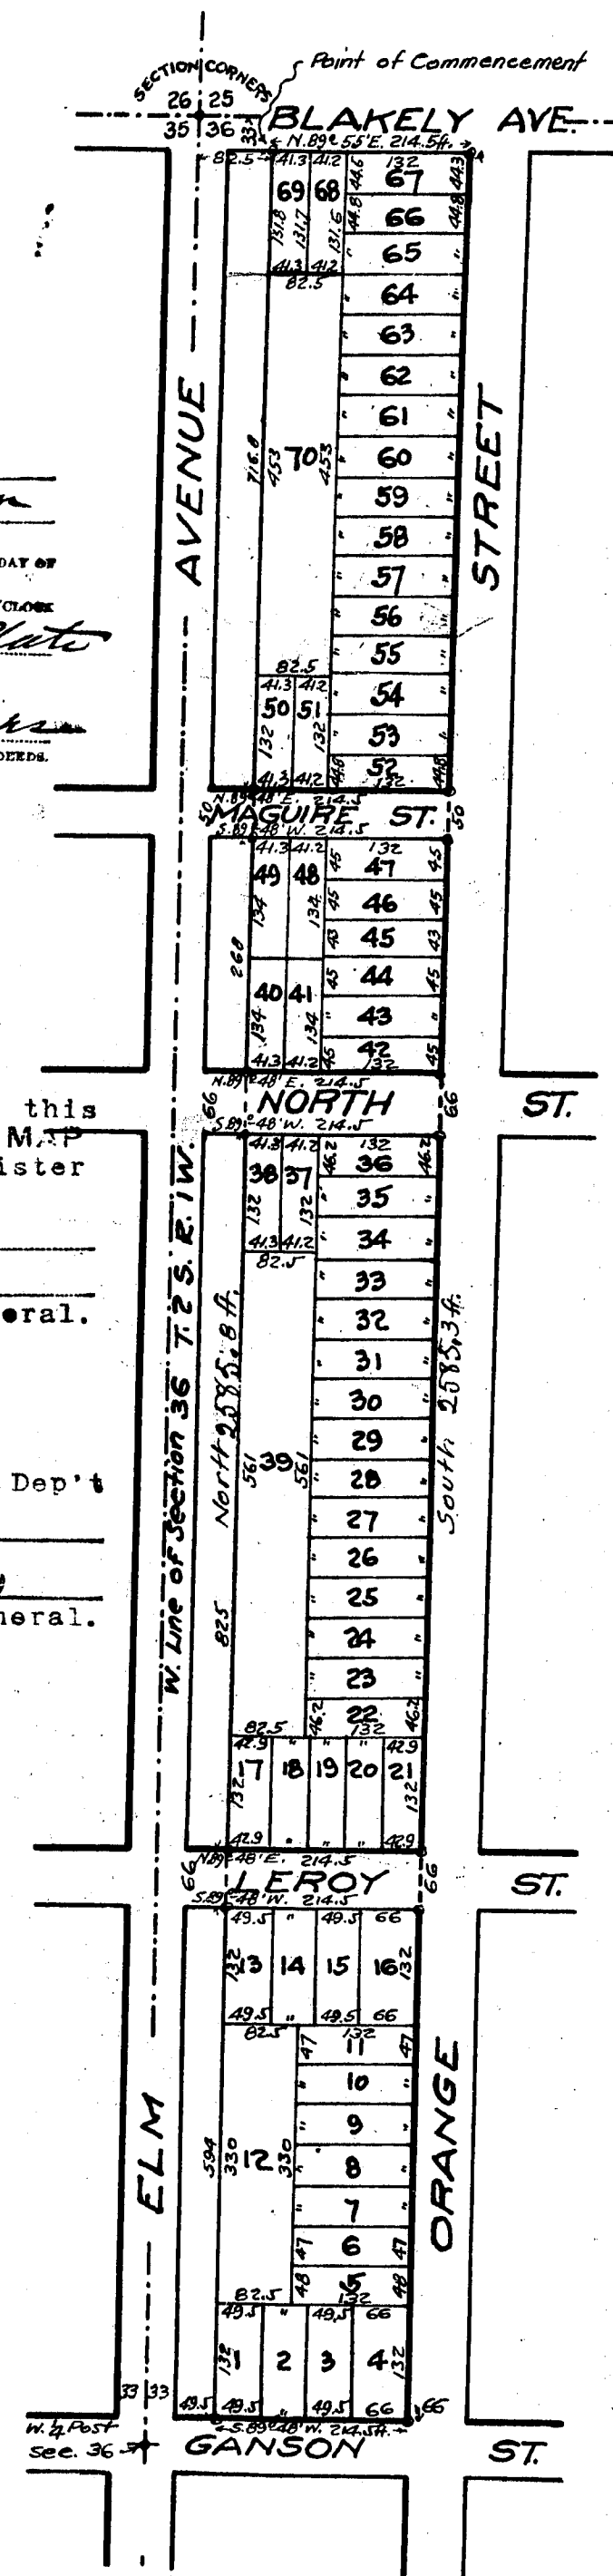

Examined and Approved

AUG 31 1912

Geo. L. Hausen
Deputy Auditor General.

KEENA'S ADDITION TO THE CITY OF JACKSON JACKSON COUNTY, MICHIGAN.

SCALE: 200 FEET = ONE INCH.
Dimensions are in feet and decimals

N

I hereby certify that the annexed plat was approved by the Common Council of the City of Jackson.

August 5 1912.

Jode Harrington
City Recorder.

State of Michigan } ss
County of Jackson

I hereby certify that I have examined the records of this office relating to the description of land hereon platted as KEENA'S ADDITION to the City of Jackson, Jackson County, Michigan, and from such examination I find that there are no tax liens or titles held by the state, and that there are no tax liens or titles held by individuals on said lands for the five years preceding the day of July 11th 1912, and that the taxes for said period of five years are paid, as shown by the records of this office.

David M. Deane, July 11th 1912
County Treasurer,
of Jackson County.

Surveyor's Certificate.

I hereby certify that the plat hereon delineated is a correct one and that permanent monuments, consisting of Iron pipe one inch in diameter and 24" long

have been planted at points marked thus +, as thereon shown at all angles in the boundaries of the land platted and at all intersections of streets.

James C. Riley
Surveyor

13884

DEDICATION.

Know all men by these presents, that we, Mary A. Keena, as sole Executrix of the last will and testament of John Keena, deceased, and as trustee thereunder for E. Leo Keena, a single man, and Mary A. Keena, Elizabeth P.A. Keena, Adelaide C. Keena, Nellie B. Kehoe, John C. Keena and Lucy Keena, his wife, as proprietors, have caused the land embraced in the annexed plat and hereinafter described to be surveyed, laid out and platted to be known as KEENA'S ADDITION to the City of Jackson, Jackson County, Michigan; which said land so embraced in said annexed plat is described as follows, to wit:-

Commencing at a point on the South line of Blakely Avenue thirty three (33) feet South and N. 89° 55' E. eighty two and five tenths (82.5) feet of the Northwest Corner of Section thirty six (36) Town Two (2) South, Range One (1) West, thence N. 89° 55' E. two hundred fourteen and five tenths (214.5) feet, thence South twenty five hundred eighty five and three tenths (2585.3) feet along the west line of Orange Street, thence S. 89° 48' W. two hundred fourteen and five tenths (214.5) feet along the north line of Ganson Street, thence North twenty five hundred eighty five and eight tenths (2585.8) feet to the place of beginning.

Excepting Maguire Street described as follows, Commencing at a point N. 89° 48' E. eighty two and five tenths (82.5) feet and South seven hundred forty nine and eight tenths (749.8) feet of the Northwest Corner of Section 36 T. 2 S. R. 1 W., thence N. 89° 48' E. 214.5 feet, thence South 56 feet, thence S. 89° 48' W. 214.5 feet, thence North 56 feet to the place of beginning.

Excepting North Street described as follows, Commencing at a point N. 89° 48' E. eighty two and five tenths (82.5) feet and South ten hundred sixty seven and eight tenths (1067.8) feet of the Northwest Corner of Section 36 T. 2 S. R. 1 W., thence N. 89° 48' E. 214.5 feet, thence South 66 feet, thence S. 89° 48' W. 214.5 feet, thence North 66 feet to the place of beginning.

Excepting Leroy Street described as follows, Commencing at a point N. 89° 48' E. eighty two and five tenths (82.5) feet and South nineteen hundred fifty eight and eight tenths (1958.8) feet of the Northwest Corner of Section 36 T. 2 S. R. 1 W., thence N. 89° 48' E. 214.5 feet, thence South 66 feet, thence S. 89° 48' W. 214.5 feet, thence North 66 feet to the place of beginning.

Signed and Sealed in Presence of
Walter Mungenbroyd?
J. Fenno Lawrence

A. E. Ellenthrope
Margaret A. Ellenthrope

State of New York
County of New York } ss

On this 3 day of July 1912 before me a Notary Public in and for said County personally came the above named Mary A. Keena as Executrix and Trustee, Mary A. Keena, Elizabeth P.A. Keena, Adelaide C. Keena, John C. Keena, Nellie B. Kehoe, Lucy Keena known to me to be the persons named in and who executed the above dedication and acknowledged the same to be their free act and deed.

State of Michigan
County of Jackson } ss

On this 11 day of July 1912 before me a Notary Public in and for said County personally came the above named Nellie B. Kehoe, John C. Keena, Lucy Keena known to me to be the persons named in and who executed the above dedication and acknowledged the same to be their free act and deed.

Edward Dodge
Notary Public. My Term Expires March 30th 1913
166 N. Y. County
Register Office, No. 3188


A. E. Ellenthrope
Notary Public. My Term Expires
Oct 6th 1915

RECEIVED
JACKSON COUNTY
SEP 5 1912
PLAT
ORIGINAL ON FILE

I hereby certify that this copy is a true copy of the M.P. or PLAT forwarded the Register of Deeds for recording.

Compared SEP 5 1912
Geo. L. Harnsey
Deputy Auditor General.

Filed in Auditor General's Dept.
SEP 9 1912
Geo. L. Harnsey
Deputy Auditor General.

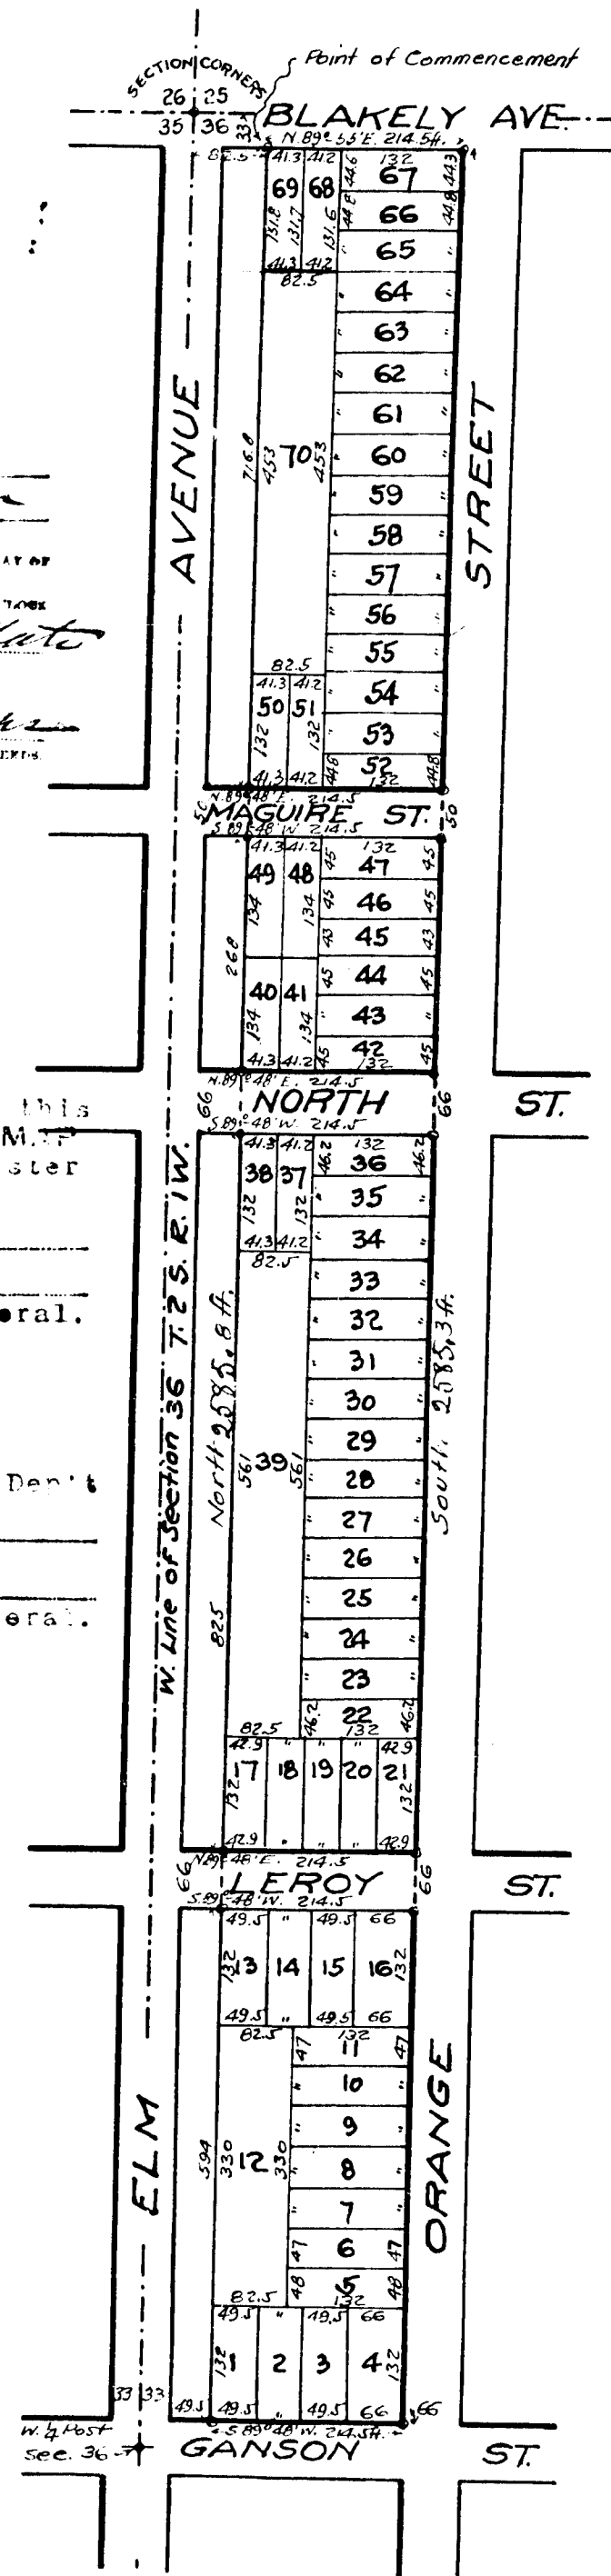

Examined and Approved

AUG 31 1912

Geo. L. Harnsey
Deputy Auditor General.

KEENA'S ADDITION TO THE CITY OF JACKSON JACKSON COUNTY, MICHIGAN.

SCALE: 200 FEET = ONE INCH.
Dimensions are in feet and decimals

I hereby certify that the annexed plat was approved by the Common Council of the City of Jackson.

August 5 1912.
Jode Harrington
City Recorder.

State of Michigan } ss
County of Jackson

I hereby certify that I have examined the records of this office, relating to the description of land hereon platted as KEENA'S ADDITION to the City of Jackson, Jackson County, Michigan; and from such examination I find that there are no tax liens or titles held by the state, and that there are no tax liens or titles held by individuals on said lands, for the five years preceding the day of July 11th 1912, and that the taxes for said period of five years are paid, as shown by the records of this office.

Quint M. Seigney, July 11th 1912
County Treasurer
of Jackson County.

Surveyor's Certificate.

I hereby certify that the plat hereon delineated is a correct one and that permanent monuments, consisting of iron pipe one inch in diameter and 24" long,

have been planted at points marked thus + as thereon shown, at all angles in the boundaries of the land platted and at all intersections of streets.

James C. Pily
Surveyor

13884