

Examined and Approved
APR 25 1913

Geo. L. Hume
Deputy Auditor General

DEDICATION.

Know all men by these presents, that I, Charles Stuart, a Single Man, as proprietor, has caused the land embraced in the annexed plat and hereinafter described to be surveyed, laid out and platted to be known as LAKE VIEW, Wamplers Lake, being a part of the North thirty acres of the South Part of the Southeast Fractional $\frac{1}{4}$ of Section thirty six (36), Town four (4) South, Range two (2) East, Norvell Township, County of Jackson, Michigan; and that the drive as shown on said plat is hereby dedicated to the use of the public; which said land so embraced in the said annexed plat is described as follows, to wit:-

Commencing at a point sixteen hundred sixty six and seven tenths (1666.7) feet West and nineteen hundred seventy one and three tenths (1971.3) feet South of the East quarter post of Section thirty six (36) Town four (4) South, Range two (2) East, thence S. 89° 27' W. two hundred eighty two and three tenths (282.3) feet, thence N. 7° 15' W. seventy four and one tenth (74.1) feet, thence N. 9° 45' W. ninety two (92) feet, thence N. 12° 45' W. two hundred fifty two and four tenths (252.4) feet, thence N. 18° 30' W. one hundred two and six tenths (102.6) feet, thence N. 20° 25' W. one hundred forty three (143) feet, thence N. 88° 17' E. two hundred eighty two and three tenths (282.3) feet, thence S. 14° 25' E. six hundred sixty eight and one tenth (668.1) feet to the place of beginning.

Signed and Sealed in Presence of

E. A. Banck
James E. Riley } *Charles Stuart*
(L.S.)

State of Michigan } ss
County of Jackson

On this 10th day of February 1913 before me, a Notary Public in and for said county personally came the above named Charles Stuart, a Single Man, known to me to be the person named in and who executed the above dedication and acknowledged the same to be his free act and deed.

Edward A. Banck
Notary Public My Term Expires March 8, 1915

I hereby certify that this copy is a true copy of the MAP or PLAT forwarded the Register of Deeds for recording.
Compared APR 25 1913
Geo. L. Hume
Deputy Auditor General.

Filed in Auditor General's Dep't
APR 30 1913
Geo. L. Hume
Deputy Auditor General.

COPY
REGISTER'S OFFICE.
JACKSON COUNTY, MI.
PLAT OF
Lake View
WAS RECORDED FEB 26 DAY OF
APRIL A. D. 1913 AT 9 O'CLOCK
A. M. IN BOOK 7 OF PLATS
THEY ARE
James M. Bodgley
REGISTER OF DEEDS
ORIGINAL ON FILE


Surveyor's Certificate.
I hereby certify that the plat hereon delineated is a correct one and that permanent monuments, consisting of iron pipe one inch in diameter and 24" long

have been planted at points marked thus + as thereon shown at all angles in the boundaries of the land platted and in all intersections of streets and drive.
James E. Riley
Surveyor.

PLAT OF LAKE VIEW

WAMPLERS LAKE
BEING A PART OF THE NORTH THIRTY ACRES OF THE SOUTH PART OF THE SOUTHEAST FRACTIONAL $\frac{1}{4}$ OF SECTION 36 T.4 S. R.2 E. NORVELL TOWNSHIP, COUNTY OF JACKSON, MICHIGAN.

SCALE: 1" = 60 FEET = ONE INCH.
All Dimensions are in Feet and Decimals thereof.

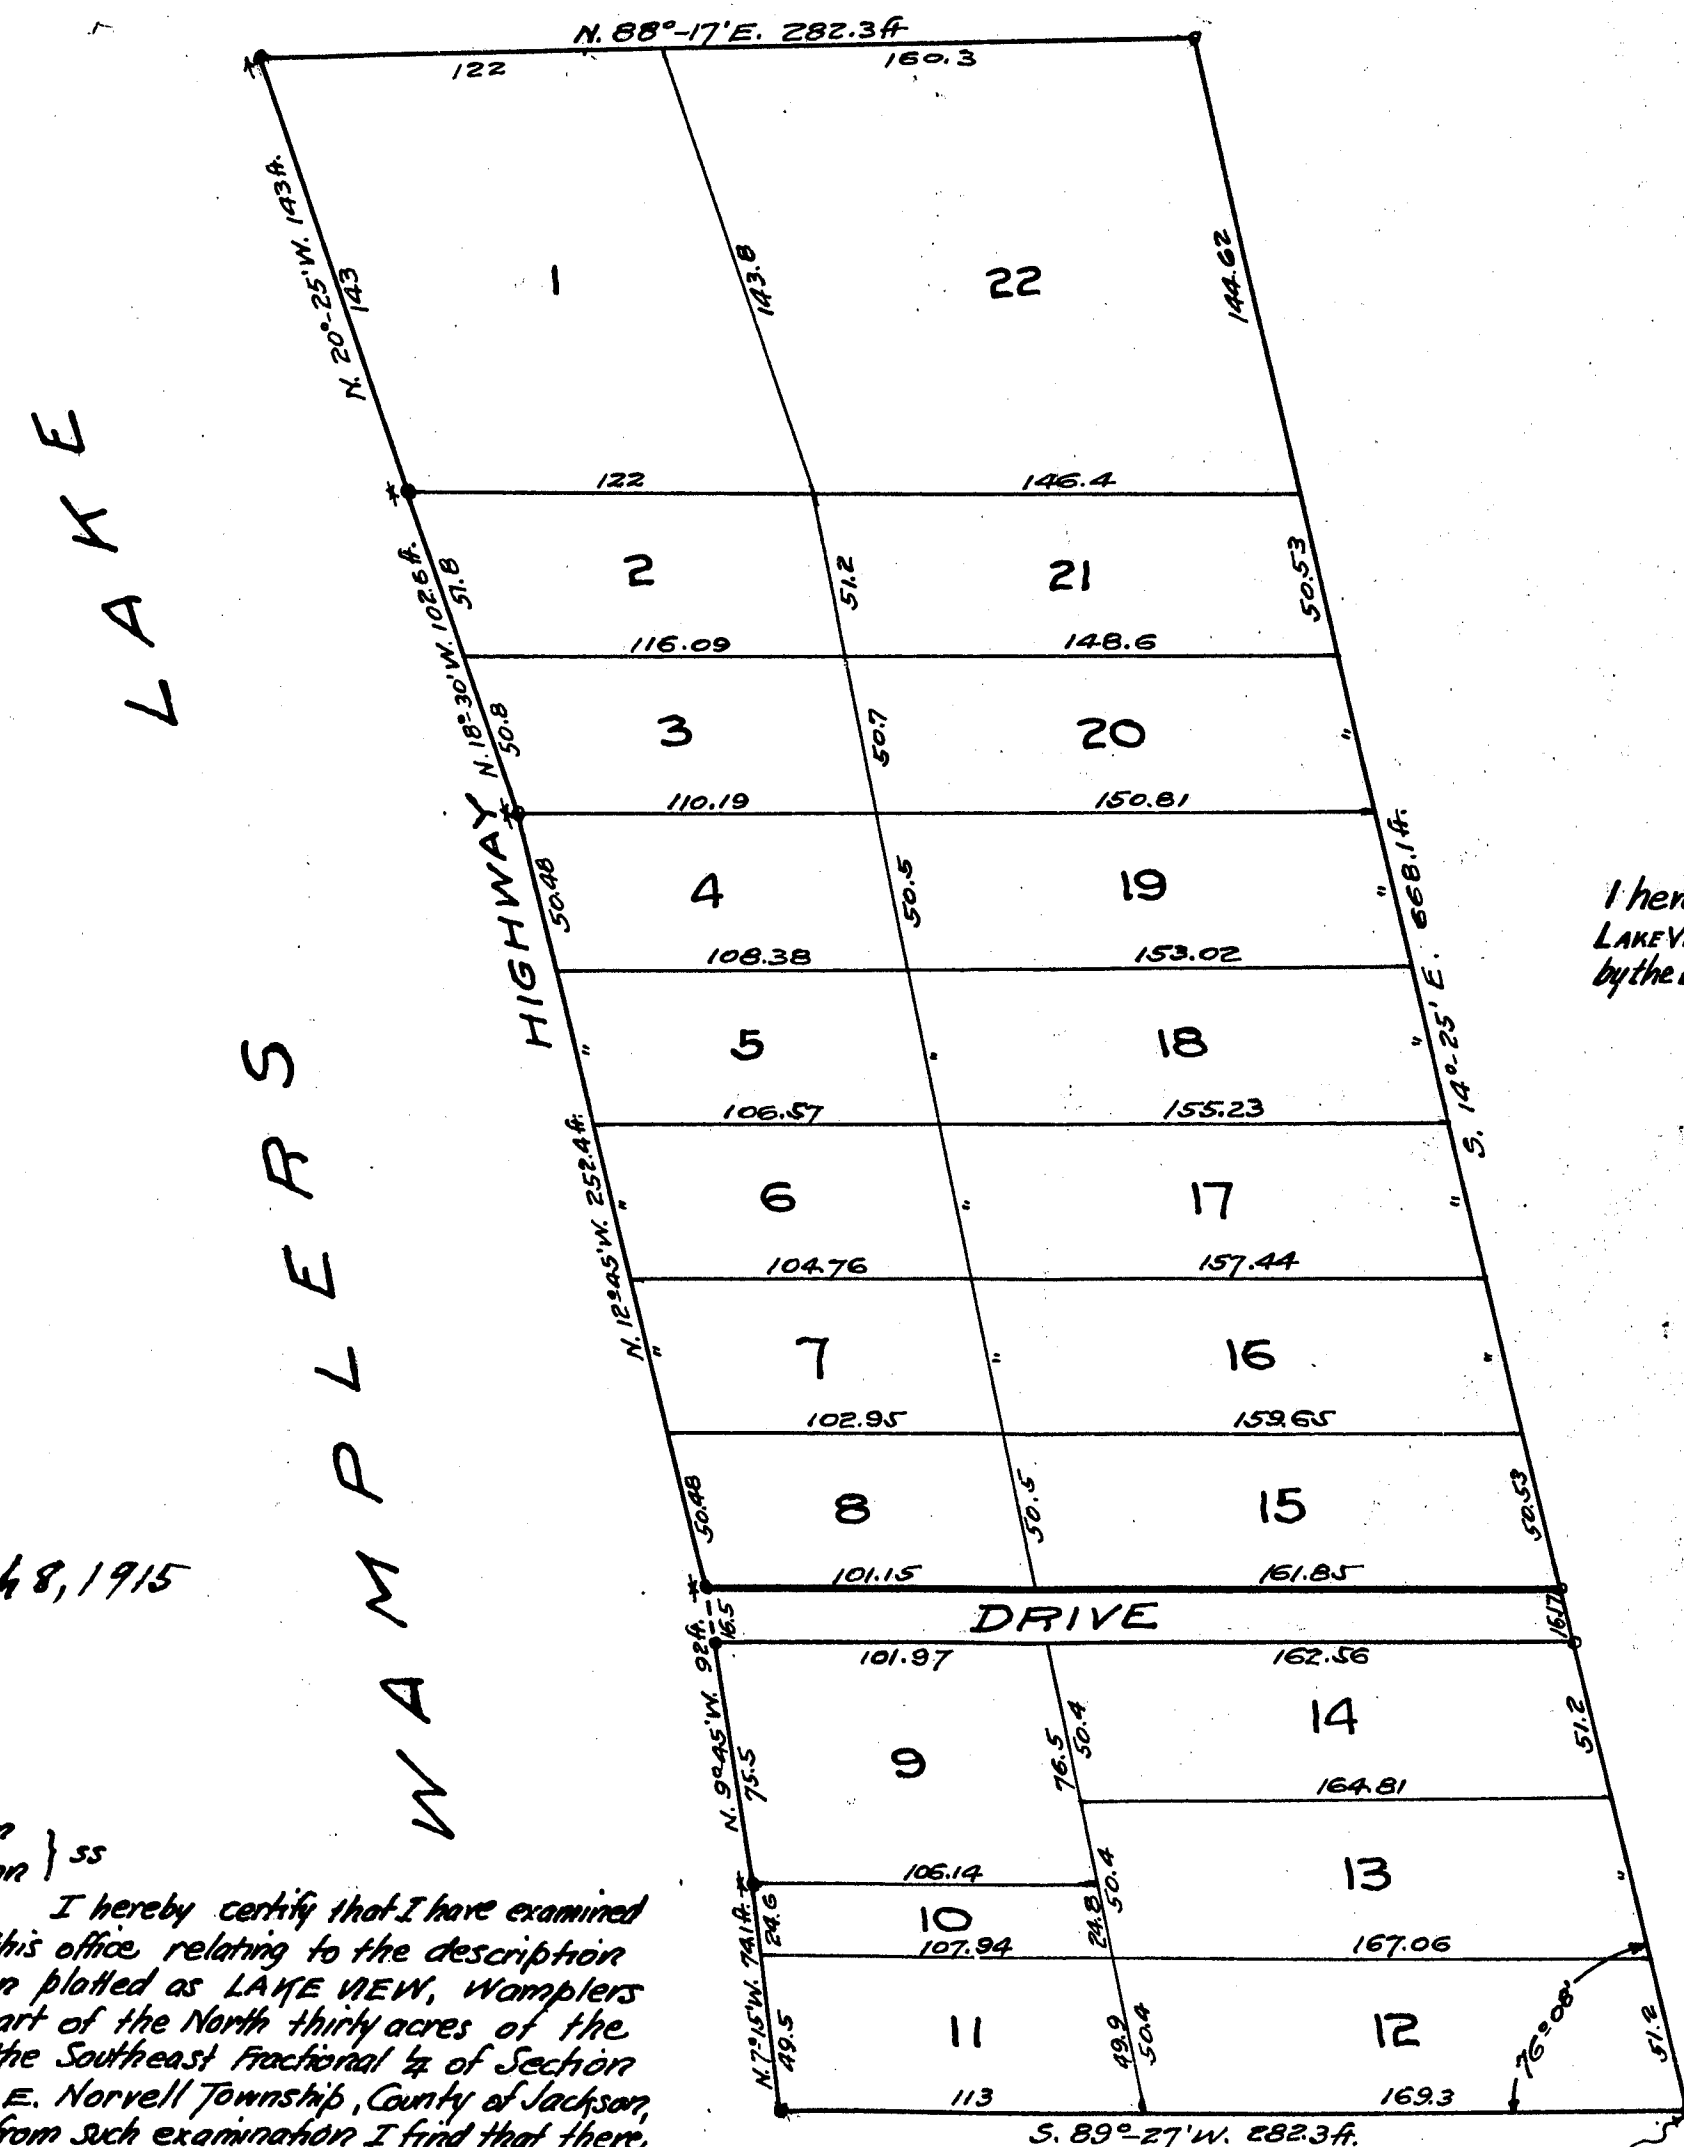

I hereby certify that the annexed plat of LAKE VIEW Wamplers Lake was approved by the Board of Supervisors of Jackson County Michigan April 19, 1913
J. A. Palmer
County Clerk.

State of Michigan } ss
County of Jackson

I hereby certify that I have examined the records of this office, relating to the description of land hereon platted as LAKE VIEW, Wamplers Lake, being a part of the North thirty acres of the South Part of the Southeast Fractional $\frac{1}{4}$ of Section 36, T. 4 S. R. 2 E. Norvell Township, County of Jackson, Michigan, and from such examination I find that there are no tax liens or titles held by the State and that there are no tax liens or titles held by individuals on said lands, for the five years preceding the 1st day of Feb. 1913 and that the taxes for said period of five years are paid, as shown by the records of this office.

Feb. 8th 1913

David M. Leigim
County Treasurer
of Jackson County.

I hereby certify that the annexed plat of LAKE VIEW, Wamplers Lake, was approved by the Township Board of Norvell Township January 15th 1913
Dr. A. Palmer
Township Clerk.

Point of Commencement
1666.7 ft. West and 1971.3 ft. South
of the East $\frac{1}{4}$ Post Section 36
T. 4 S. R. 2 E.

13886

Examined and Approved
APR 25 1913

Edw. A. Banek
Deputy Auditor General

DEDICATION

Know all men by these presents, that I, Charles Stuart, a Single Man, as proprietor, has caused the land embraced in the annexed plat and hereinafter described to be surveyed, laid out and platted to be known as LAKE VIEW, Wamplers Lake, being a part of the North thirty acres of the South Part of the Southeast Fractional $\frac{1}{4}$ of Section thirty six (36), Town four (4) South, Range two (2) East, Norvell Township, County of Jackson, Michigan; and that the drive as shown on said plat is hereby dedicated to the use of the public; which said land so embraced in the said annexed plat is described as follows, to wit:-

Commencing at a point sixteen hundred sixty six and seven tenths (1666.7) feet West and nineteen hundred seventy one and three tenths (1971.3) feet South of the East quarter post of Section thirty six (36) Town four (4) South, Range two (2) East, thence S. 89° 27' W. two hundred eighty two and three tenths (282.3) feet, thence N. 7° 15' W. seventy four and one tenth (74.1) feet, thence N. 9° 45' W. ninety two (92) feet, thence N. 12° 45' W. two hundred fifty two and four tenths (252.4) feet, thence N. 18° 30' W. one hundred two and six tenths (102.6) feet, thence N. 20° 25' W. one hundred forty three (143) feet, thence N. 88° 17' E. two hundred eighty two and three tenths (282.3) feet, thence S. 14° 25' E. six hundred sixty eight and one tenth (668.1) feet to the place of beginning.

Signed and Sealed in Presence of

E. A. Banek
James B. Riley


Charles Stuart

(L.S.)

State of Michigan }
County of Jackson } ss

On this 10th day of February 1913 before me, a Notary Public in and for said county personally came the above named Charles Stuart, a Single Man, known to me to be the person named in and who executed the above dedication and acknowledged the same to be his free act and deed.

Edward A. Banek
Notary Public My Term Expires March 8, 1915

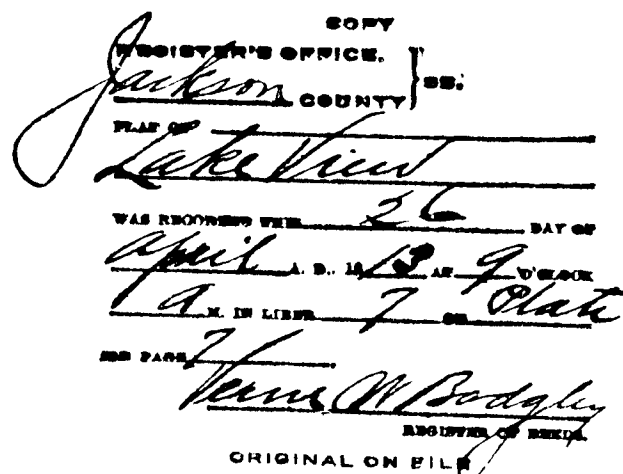

I hereby certify that this copy is a true copy of the MAP or PLAT forwarded the Register of Deeds for recording.
Compl'd APR 25 1913
Edw. A. Banek
Deputy Auditor General.

Filed in Auditor General's Dep't
APR 30 1913
Edw. A. Banek
Deputy Auditor General.


Surveyor's Certificate.
I hereby certify that the plat hereon drawn and set out and that permanent monuments, consisting of iron pipe one inch in diameter and 24 long

have been planted at points marked thus * as there shown at all angles in the boundaries of the land to be surveyed and inter-sections of streets, and drive.
James B. Riley
Surveyor.

PLAT OF LAKE VIEW

WAMPLERS LAKE
BEING A PART OF THE NORTH THIRTY ACRES OF THE SOUTH PART OF THE SOUTHEAST FRACTIONAL $\frac{1}{4}$ OF SECTION 36 T.4 S. R.2 E. NORVELL TOWNSHIP, COUNTY OF JACKSON, MICHIGAN.

SCALE: - 60 FEET = ONE INCH.
All Dimensions are in Feet and Decimals thereof.

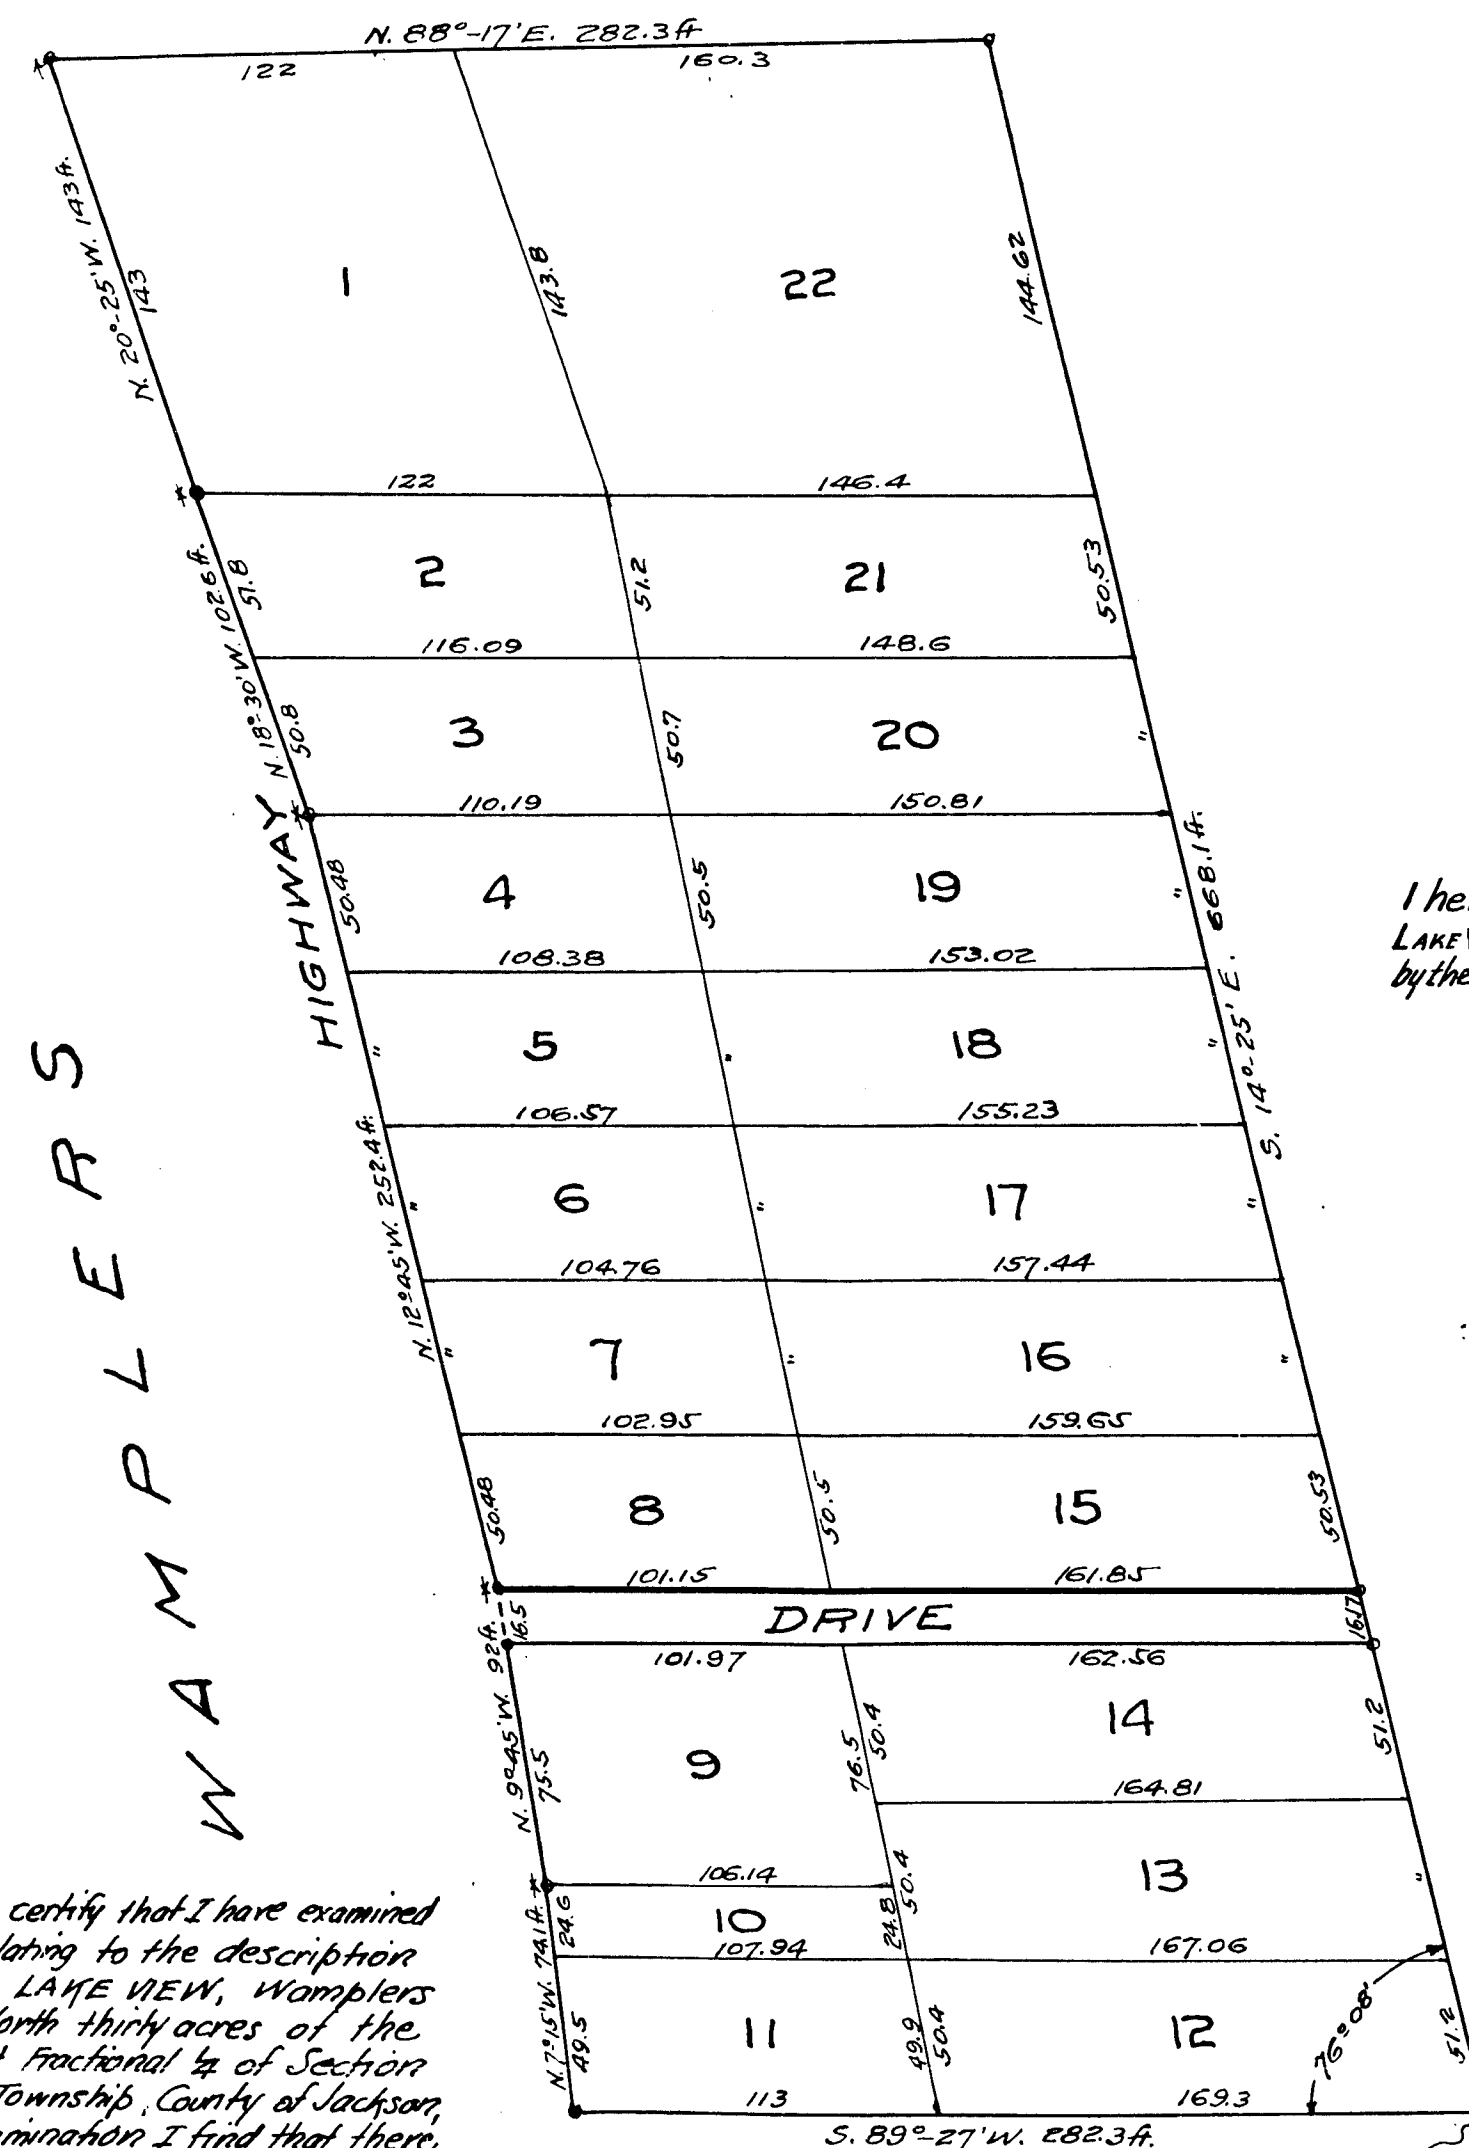

I hereby certify that the annexed plat of LAKE VIEW Wamplers Lake was approved by the Board of Supervisors of Jackson County Michigan April 19, 1913
J. A. Palmer
County Clerk.

State of Michigan }
County of Jackson } ss

I hereby certify that I have examined the records of this office, relating to the description of land hereon platted as LAKE VIEW, Wamplers Lake, being a part of the North thirty acres of the South Part of the Southeast Fractional $\frac{1}{4}$ of Section 36 T.4 S. R.2 E. Norvell Township, County of Jackson, Michigan, and from such examination I find that there are no tax liens or titles held by the State and that there are no tax liens or titles held by individuals on said lands, for the five years preceding the 8th day of Feb. 1913 and that the taxes for said period of five years are paid, as shown by the records of this office.

Feb. 8th 1913

County Treasurer of Jackson County.

I hereby certify that the annexed plat of LAKE VIEW, Wamplers Lake, was approved by the Township Board of Norvell Township January, 18th 1913
Township Clerk.

Point of Commencement
1666.7 ft. West and 1971.3 ft. South
of the East $\frac{1}{4}$ Post of Section 36
T.4 S. R.2 E.

13886