

I hereby certify that this copy is a true copy of the MAP or PLAT forwarded the Register of Deeds for recording.

Recorded AUG 20 1913
Geo. L. Hansen
Deputy Auditor General.

Filed in Auditor General's Dep't
AUG 23 1913

Do L. Hansen
Deputy Auditor General.

COPY
REGISTER'S OFFICE.
JACKSON COUNTY, MICH.
PLAT NO. 21
WAS RECORDED THIS 21 DAY OF
Aug. 1913
A. S. L. 1913
IN NAME OF
James M. Badgley
DEPUTY REGISTER
ORIGINAL ON FILE

PERRIN'S ADDITION TO THE CITY OF JACKSON JACKSON COUNTY, MICHIGAN.

Scale: 100 ft. = one inch.
DIMENSIONS ARE IN FEET AND DECIMALS.

Examined and Approved
AUG 20 1913

Geo. L. Hansen
Deputy Auditor General.

DEDICATION.

Know all men by these presents, that we Henry V. Perrin as proprietor and Charlotte Perrin his wife have caused the land embraced in the annexed plat and hereinafter described to be surveyed, laid out and platted to be known as PERRIN'S ADDITION to the City of Jackson, Jackson County, Michigan; and that the street as shown on said plat is hereby dedicated to the use of the public; which said land so embraced in the said annexed plat is described as follows, to wit:-

Commencing at a point on the East line of Fourth Street five hundred fifty five and four tenths (555.4) feet North and thirty three (33) feet East of the Southwest Corner of the East half of the Southwest quarter of Section three (3) Town three (3) South, Range one (1) West, thence North two hundred thirty four and five tenths (234.5) feet, thence S. 89° 34' E. one hundred thirty two (132) feet, thence North three hundred thirty (330) feet to the South line of Garfield Street, thence S. 89° 34' E. two hundred fifty eight and five tenths (258.5) feet along said street line, thence South one hundred thirty two (132) feet, thence S. 89° 34' E. three hundred seventy five and five tenths (375.5) feet, thence S. 1° 03' W. one hundred thirty two (132) feet, thence N. 89° 34' W. one hundred eleven and thirty six one hundredths (111.36) feet, thence S. 1° 03' W. three hundred six and five tenths (306.5) feet, thence N. 89° 02' W. six hundred forty four and three tenths (644.3) feet to the place of beginning.

Excepting the following streets heretofore dedicated to the use of the public: Third Street recorded in Liber 181 page 491 and McNeal Street recorded in Liber 142 page 535.

Signed and Sealed in Presence of

Notary Public
M. J. Rice

State of Michigan ss
County of Jackson

Henry V. Perrin (L.S.)
Charlotte Perrin (L.S.)

On this 18th day of November 1912 before me, a Notary Public in and for said County personally came the above named Henry V. Perrin and Charlotte Perrin his wife known to me to be the persons named in and who executed the above dedication and acknowledged the same to be their free act and deed.

Notary Public
My Term Expires
Feb. 21. 1914


I hereby certify that the annexed plat was approved by the Common Council of the City of Jackson

July 21 1913
City Recorder.

State of Michigan ss
County of Jackson

I hereby certify that I have examined the records of this office relating to the description of land hereon platted as PERRIN'S ADDITION to the City of Jackson, Jackson County, Michigan, and from such examination I find that there are no tax liens or titles held by the State, and that there are no tax liens or titles held by individuals on said lands for the five years preceding the 18th day of November 1912, and that the taxes for said period or five years are paid as shown by the records of this office.

County Treasurer
of Jackson County.

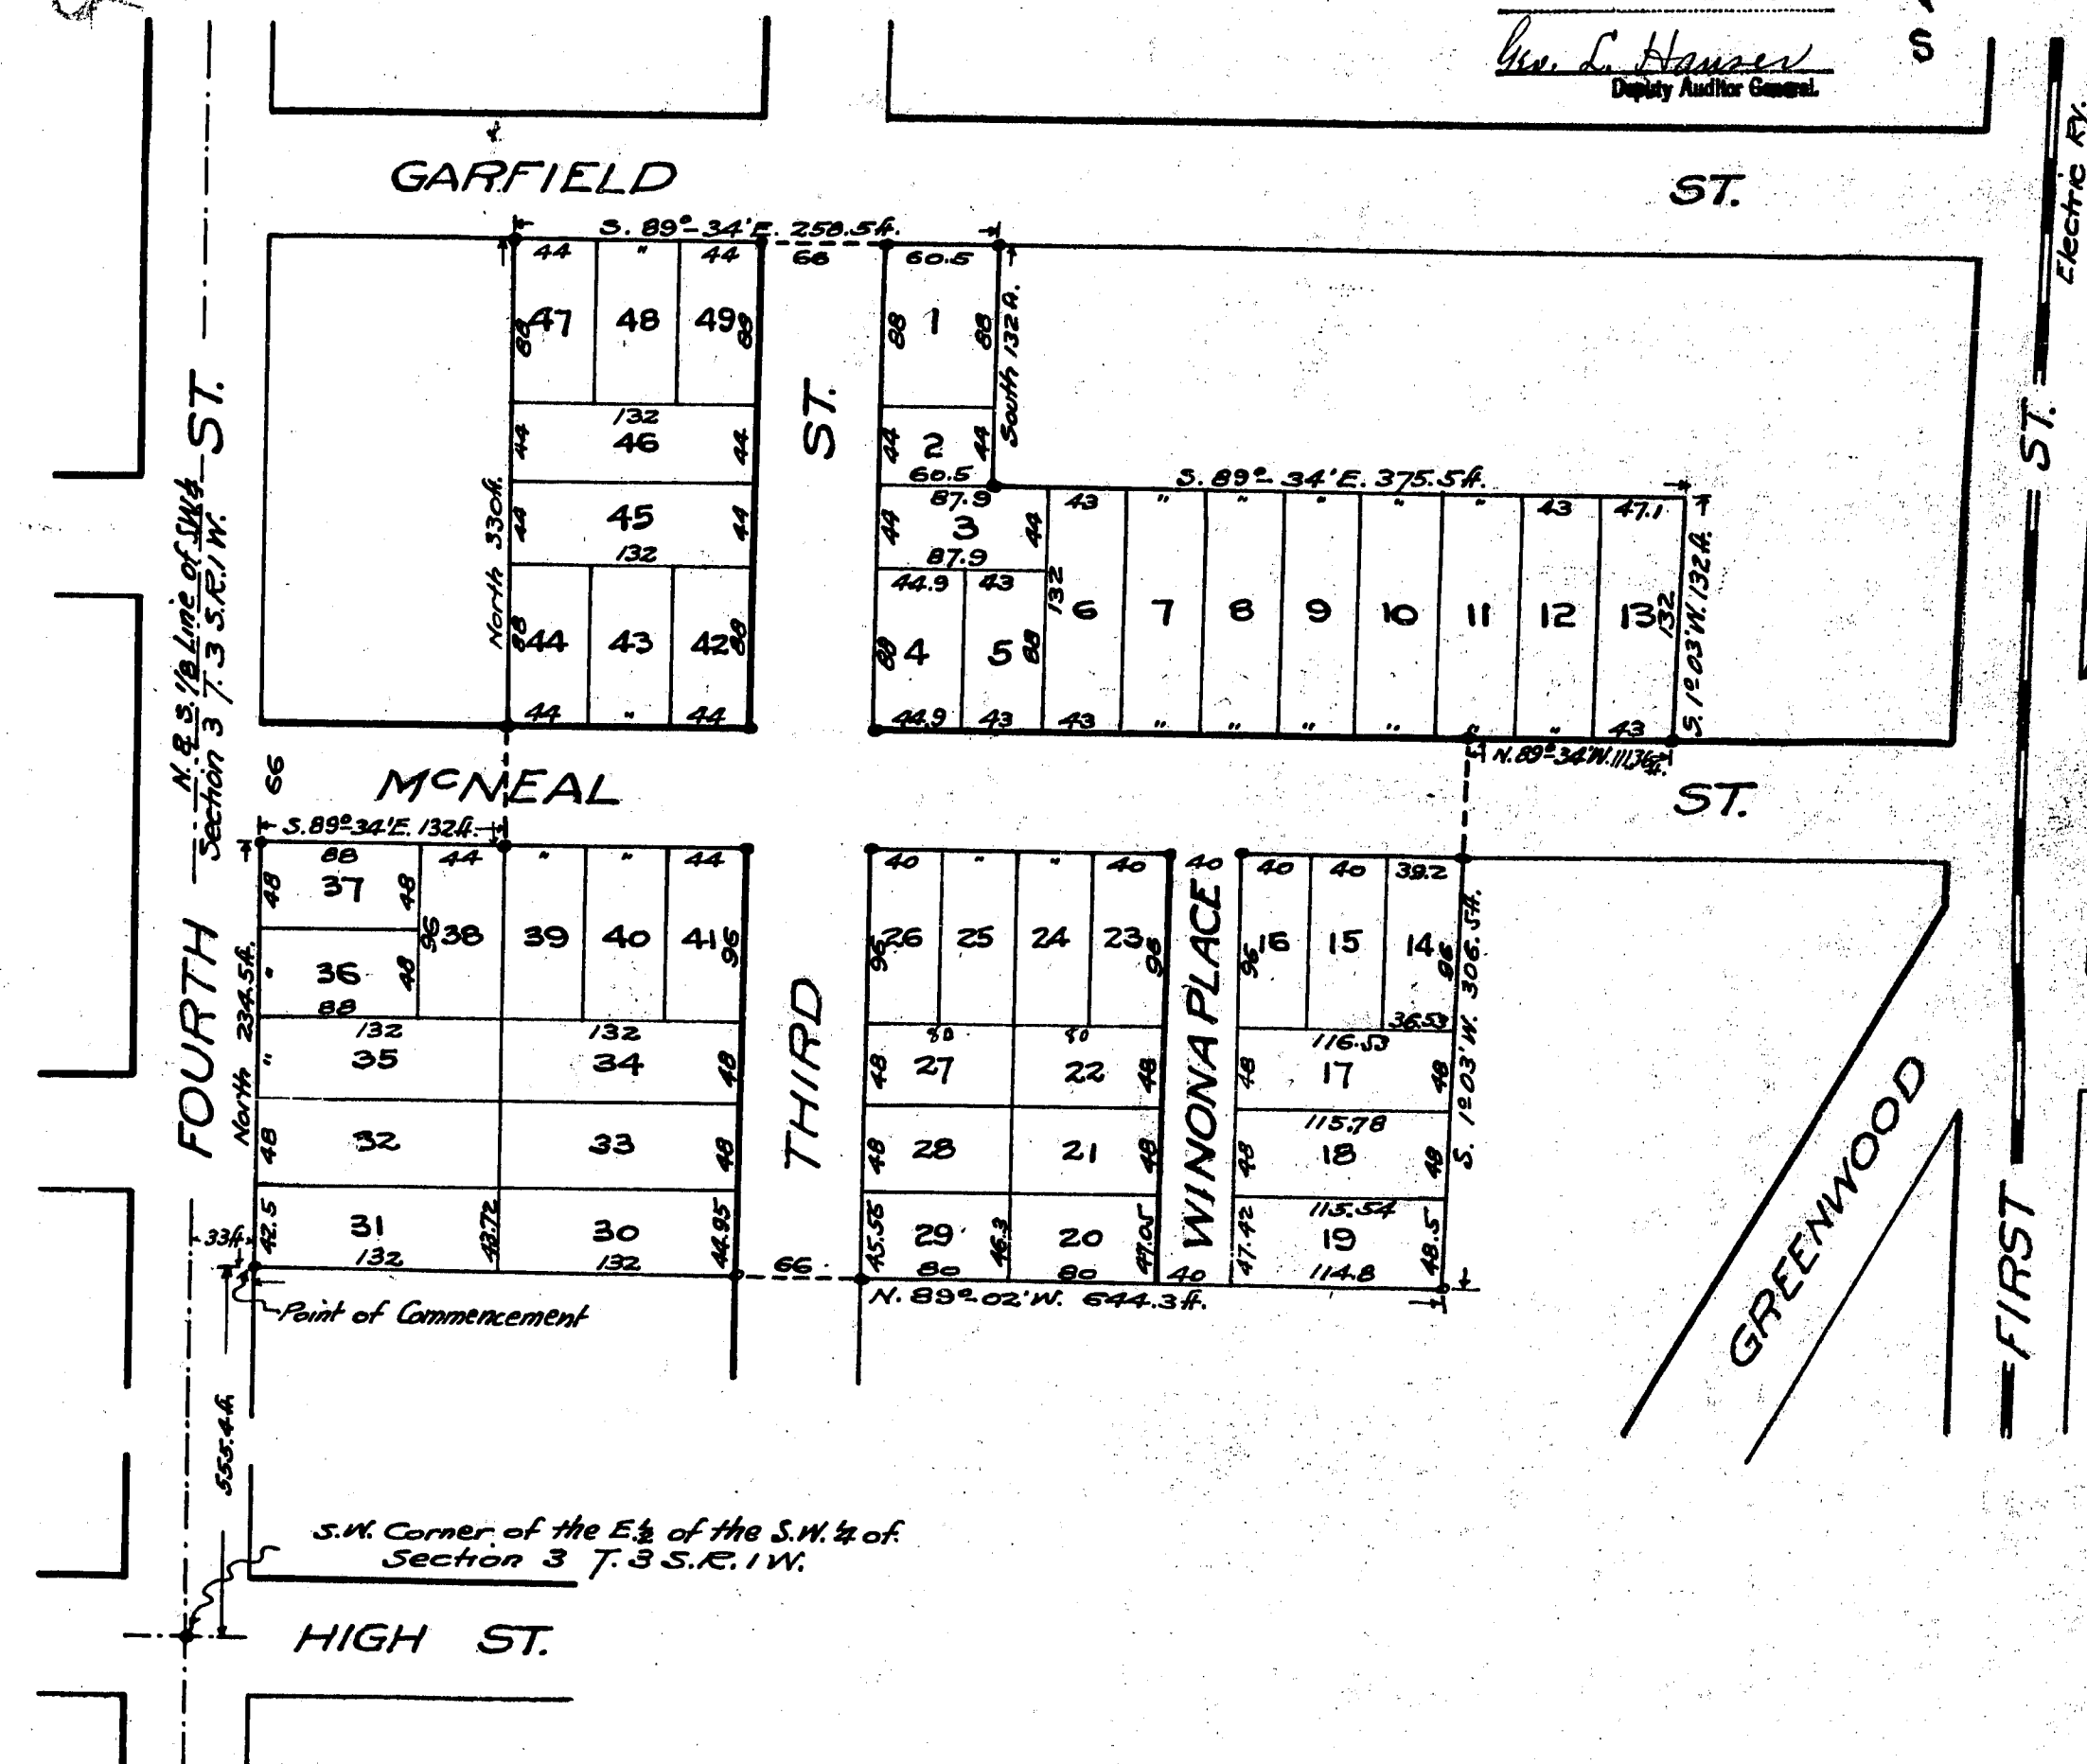

Surveyor's Certificate.

I hereby certify that the plat hereon delineated is a correct one

and that permanent monuments, consisting of iron pipe one inch in diameter and 24" long

have been planted at points marked thus + as thereon shown at all angles in the boundaries of the land platted and at all intersections of streets.

James B. Riley, Surveyor

13888

I hereby certify that this copy is a true copy of the M.P. or P.L. T forwarded the Register of Deeds for recording.

Recorded AUG 20 1913
Geo. L. Hansen
Deputy Auditor General.

Filed in Auditor General's Dep't
AUG 25 1913

Dr. L. Hansen

JACKSON COUNTY
Recorder's Office
Main Add.
Aug. 21 1913
A. B. L. 8. Plat
H. M. Dodge
ORIGINAL ON FILE

PERRIN'S ADDITION TO THE CITY OF JACKSON JACKSON COUNTY, MICHIGAN.

Scale: 100 ft. = one inch.
DIMENSIONS ARE IN FEET AND DECIMALS.

Examined and Approved
AUG 20 1913

Geo. L. Hansen
Deputy Auditor General.

DEDICATION.

Know all men by these presents, that we Henry V. Perrin as proprietor and Charlotte Perrin his wife, have caused the land embraced in the annexed plat and hereinafter described to be surveyed, laid out and platted to be known as PERRIN'S ADDITION to the City of Jackson, Jackson County, Michigan; and that the street as shown on said plat is hereby dedicated to the use of the public; which said land so embraced in the said annexed plat is described as follows, to wit:-

Commencing at a point on the East line of Fourth Street five hundred fifty five and four tenths (555.4) feet North and thirty three (33) feet East of the Southwest corner of the East half of the Southwest quarter of Section three (3) Town three (3) South, Range one (1) West, thence North two hundred thirty four and five tenths (234.5) feet, thence S. 89° 34' E. one hundred thirty two (132) feet, thence North three hundred thirty (330) feet to the South line of Garfield Street, thence S. 89° 34' E. two hundred fifty eight and five tenths (258.5) feet along said street line, thence South one hundred thirty two (132) feet, thence S. 89° 34' E. three hundred seventy five and five tenths (375.5) feet, thence S. 1° 03' W. one hundred thirty two (132) feet, thence N. 89° 34' W. one hundred eleven and thirty six one hundredths (111.36) feet, thence S. 1° 03' W. three hundred six and five tenths (306.5) feet, thence N. 89° 02' W. six hundred forty four and three tenths (644.3) feet to the place of beginning.

Excepting the following streets heretofore dedicated to the use of the public: Third Street recorded in Liber 181 page 491 and McNeal Street recorded in Liber 142 page 535.

Signed and Sealed in Presence of

Notary Public
M. T. V. V. V.

State of Michigan } ss
County of Jackson }

Henry V. Perrin (L.S.)
Charlotte Perrin (L.S.)

On this 18th day of November 1912 before me, a Notary Public in and for said County personally came the above named Henry V. Perrin and Charlotte Perrin his wife known to me to be the persons named in and who executed the above dedication and acknowledged the same to be their free act and deed.

Notary Public
My Term Expires
Feb. 21 1914


I hereby certify that the annexed plat was approved by the Common Council of the City of Jackson

July 21 1913
John Harrison
City Recorder.

State of Michigan } ss
County of Jackson }

I hereby certify that I have examined the records of this office relating to the description of land hereon platted as PERRIN'S ADDITION to the City of Jackson, Jackson County, Michigan, and from such examination I find that there are no tax liens or titles held by the state, and that there are no tax liens or titles held by individuals on said lands for the five years preceding the 18th day of November 1912, and that the taxes for said period or five years are paid as shown by the records of this office.

County Treasurer
of Jackson County.

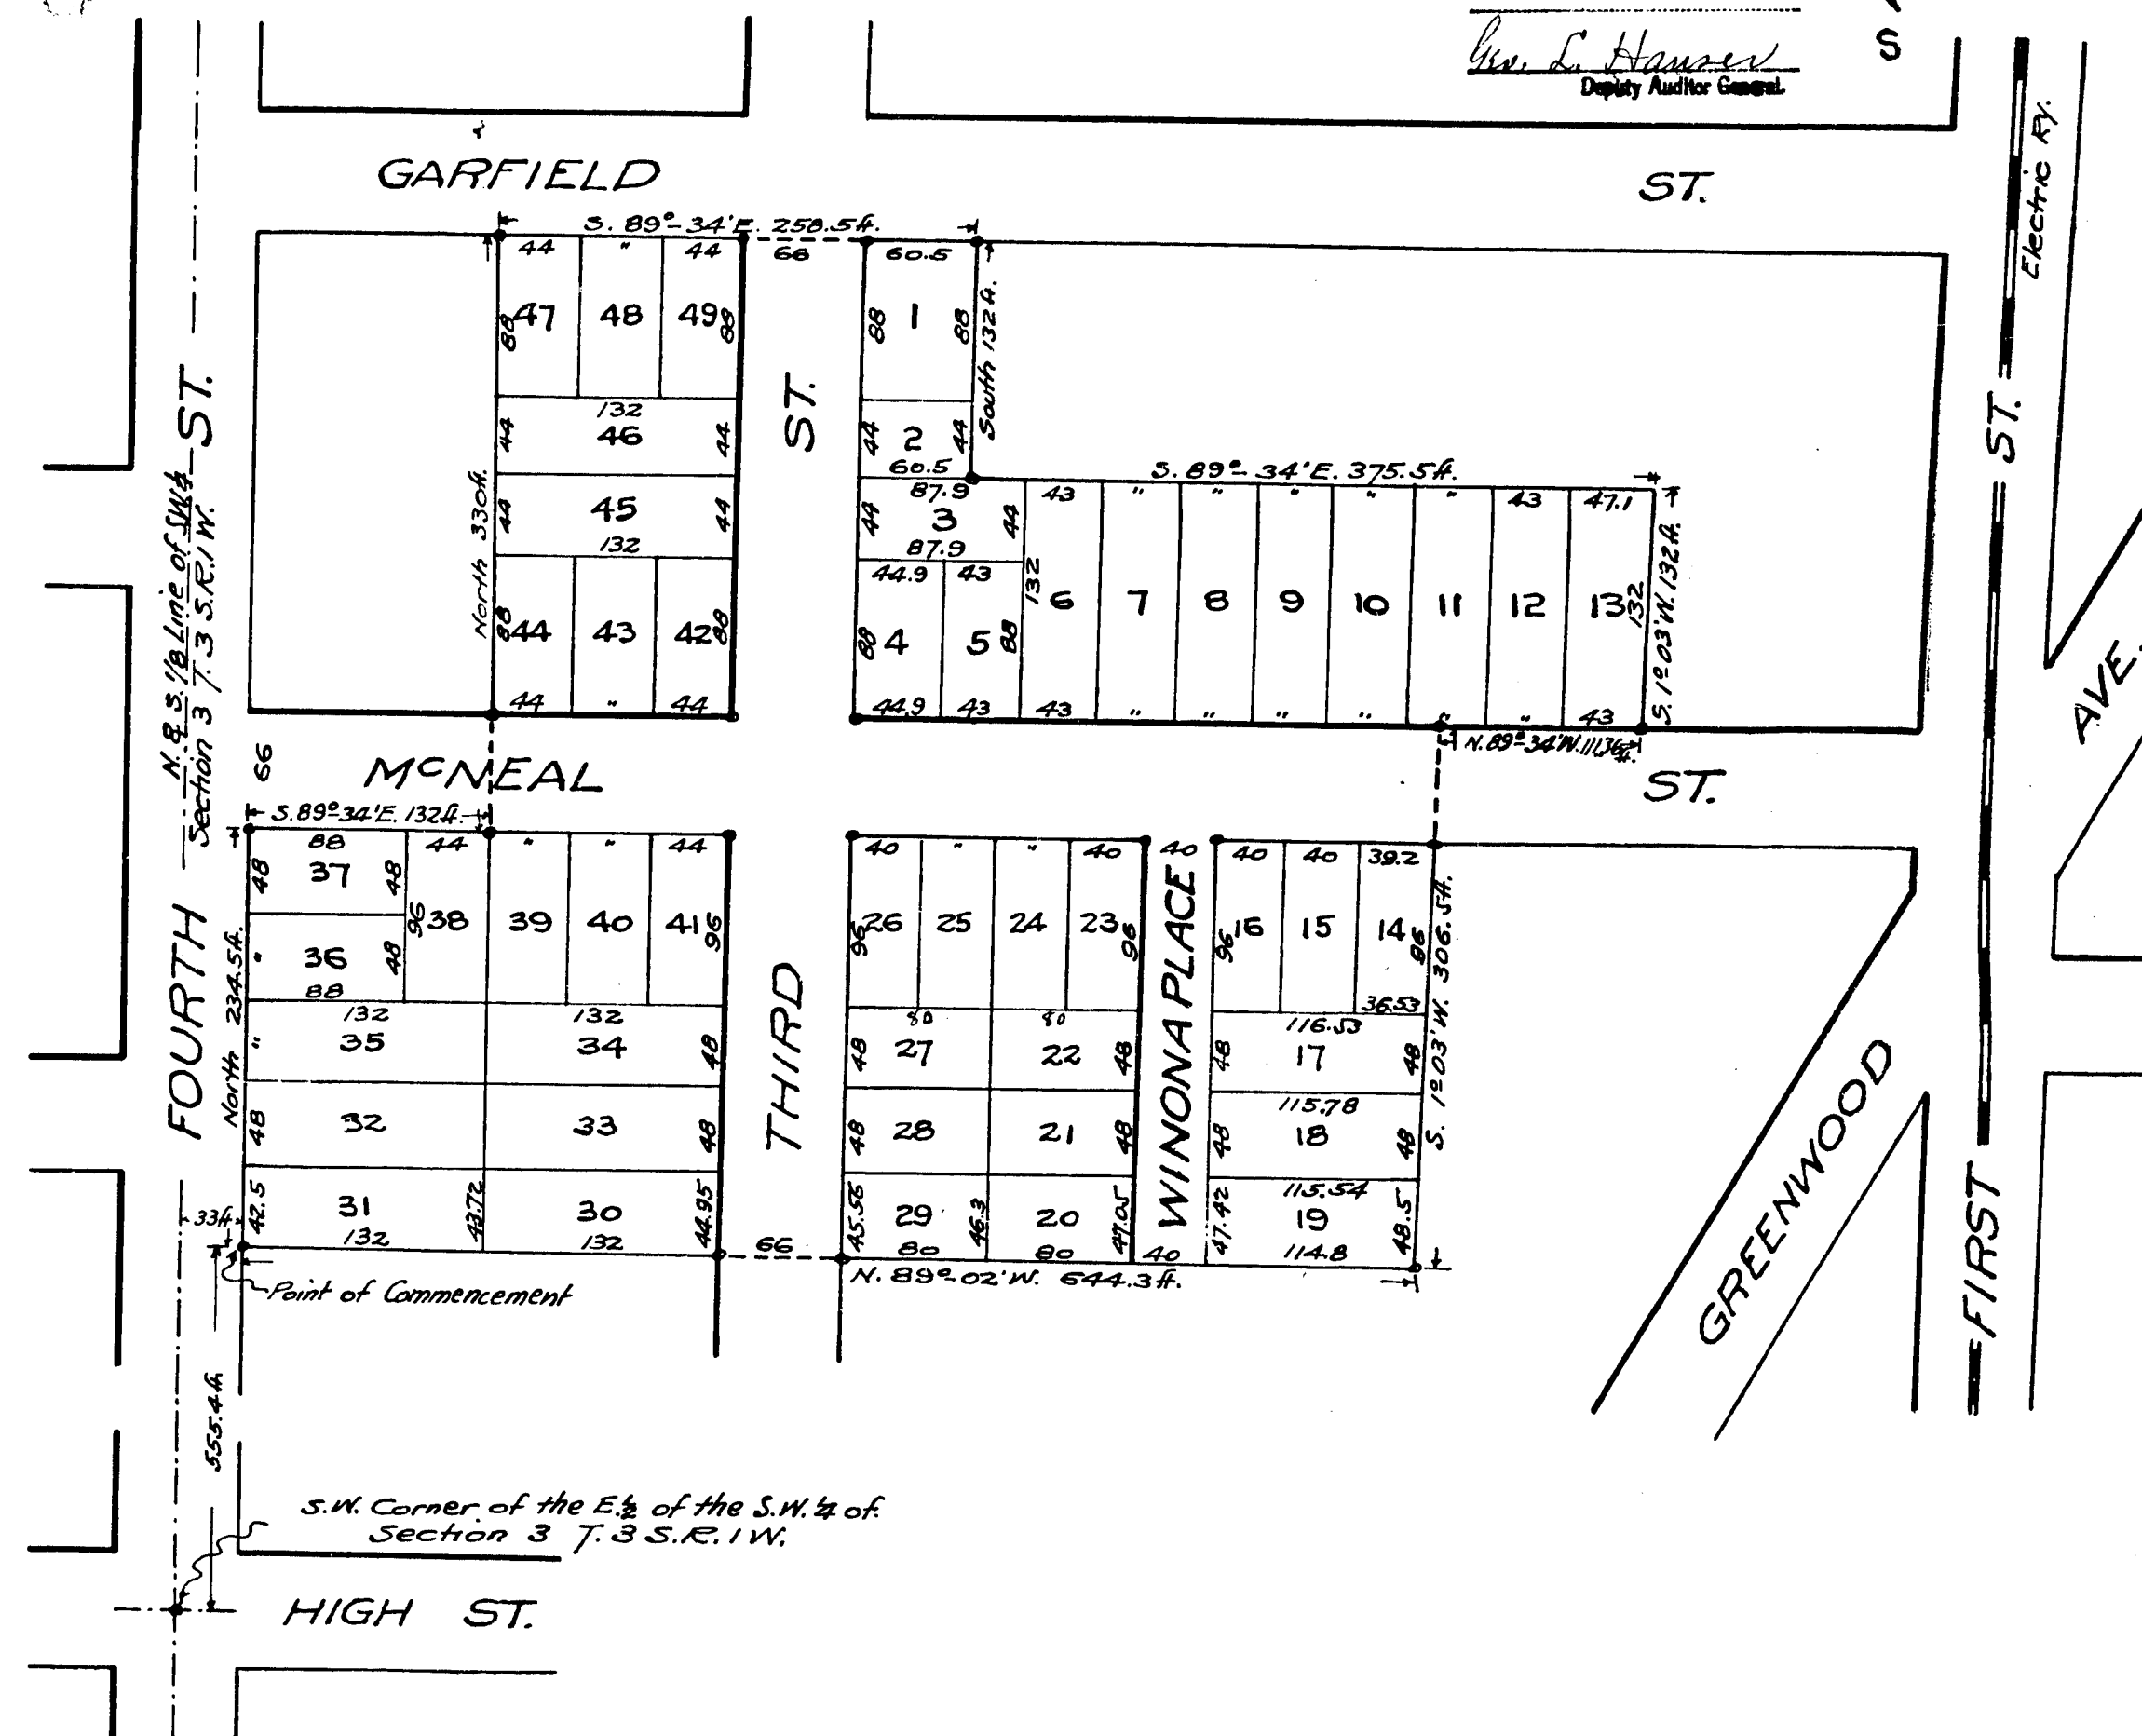

Surveyor's Certificate.

I hereby certify that the plat hereon delineated is a correct one

and that permanent monuments, consisting of iron pipe

one inch in diameter and 24" long

have been placed at points marked thus + as thereon shown at all angles in the boundaries of the land platted and at all intersections of streets.

James B. Riley Surveyor

13888