

Examined and Approved

Pro. C. H. Haines
Deputy Auditor General.

DEDICATION

Know all men by these presents, that we, Joseph A. Wright and Ida M. Wright his wife, and the Upstate Realty Company, a New York State Corporation, by Bird S. Coler, President, and Eugene Bird Coler, Secretary and Treasurer, as proprietors, have caused the land embraced in the annexed plat and hereinafter described to be surveyed laid out and platted to be known as J.A. WRIGHT'S SUB-DIVISION OF LOTS 4 TO 9 INCLUSIVE, AND LOTS 18 TO 29 INCLUSIVE, OF FAIRVIEW PARK No. 2, ON THE S.E. 1/4 OF THE N.W. 1/4 OF SECTION 14, T. 3, S. R. 1, W. SUMMIT TOWNSHIP, JACKSON COUNTY, MICHIGAN; and that the street and alley as shown on said annexed plat is hereby dedicated to the use of the public; which said land so embraced in the said annexed plat is described as follows, to-wit:- Commencing at a point on the north and south 1/4 line three hundred sixtyone and three tenths (361.3) feet, north of the center of section fourteen (14) Town Three (3) South, Range One (1) West, thence S. 89-22 W. parallel with the 1/4 line eleven hundred seventyone and fortyeight one hundredths (1171.48) feet, thence N. 5-37 W. five hundred ninety six (596) feet, thence N. 89-18 E. twelve hundred thirtythree and eighty eight one hundredths (1233.88) feet, to the north and south quarter line, and thence S. 8-10 W. on the quarter line five hundred ninety four (594) feet to the place of beginning.

Signed and Sealed in Presence of

Emmett Bunker
Fred Riley
A. G. Lusk
E. C. Schmitt

Joseph A. Wright (L.S.)
Ida M. Wright (L.S.)
By *Bird S. Coler*, President (L.S.)
By *Eugene Bird Coler*, Secretary and Treasurer (L.S.)

State of New York } ss
County of Kings }

On this twenty-fifth day of February, 1914, before me a Notary Public in and for said County personally, came the above named Bird S. Coler, President of the Upstate Realty Company, a New York State Corporation, and Eugene Bird Coler, Secretary and Treasurer of said Company, who each for himself did depose and say, that he is respectively President and Secretary and Treasurer of said Company, known to me to be the persons named in, and who executed the above dedication and acknowledged the same to be their free act and deed, and the free act and deed of said Corporation, E. C. Schmitt

State of Michigan } ss
County of Jackson }

On this twenty-seventh day of February, 1914, before me a Notary Public in and for said County personally, came the above named Joseph A. Wright and Ida M. Wright his wife, known to me to be the persons named in and who executed the above dedication and acknowledged the same to be their free act and deed.

J. E. Riley Notary Public
My Term expires
March 31, 1915

Surveyor's Certificate.

I hereby certify that the plat hereon delineated is a correct one

and that permanent monuments, consisting of iron pipe


one inch in diameter and 24" long

have been planted at points marked thus $\star$ as thereon shown at all angles in the boundaries of the land platted and at all intersections of streets and alley.

J. E. Riley Surveyor.

J. A. WRIGHT'S SUB-DIVISION
OF
LOTS 4 TO 9 INCLUSIVE, AND LOTS 18 TO 29 INCLUSIVE
OF FAIRVIEW PARK No. 2
ON S.E. 1/4 OF N.W. 1/4 SECTION 14, T. 3, S. R. 1, W.
SUMMIT TOWNSHIP, JACKSON COUNTY, MICHIGAN.

SCALE 200 FEET = 1 INCH.
DIMENSIONS ARE IN FEET AND DECIMALS.

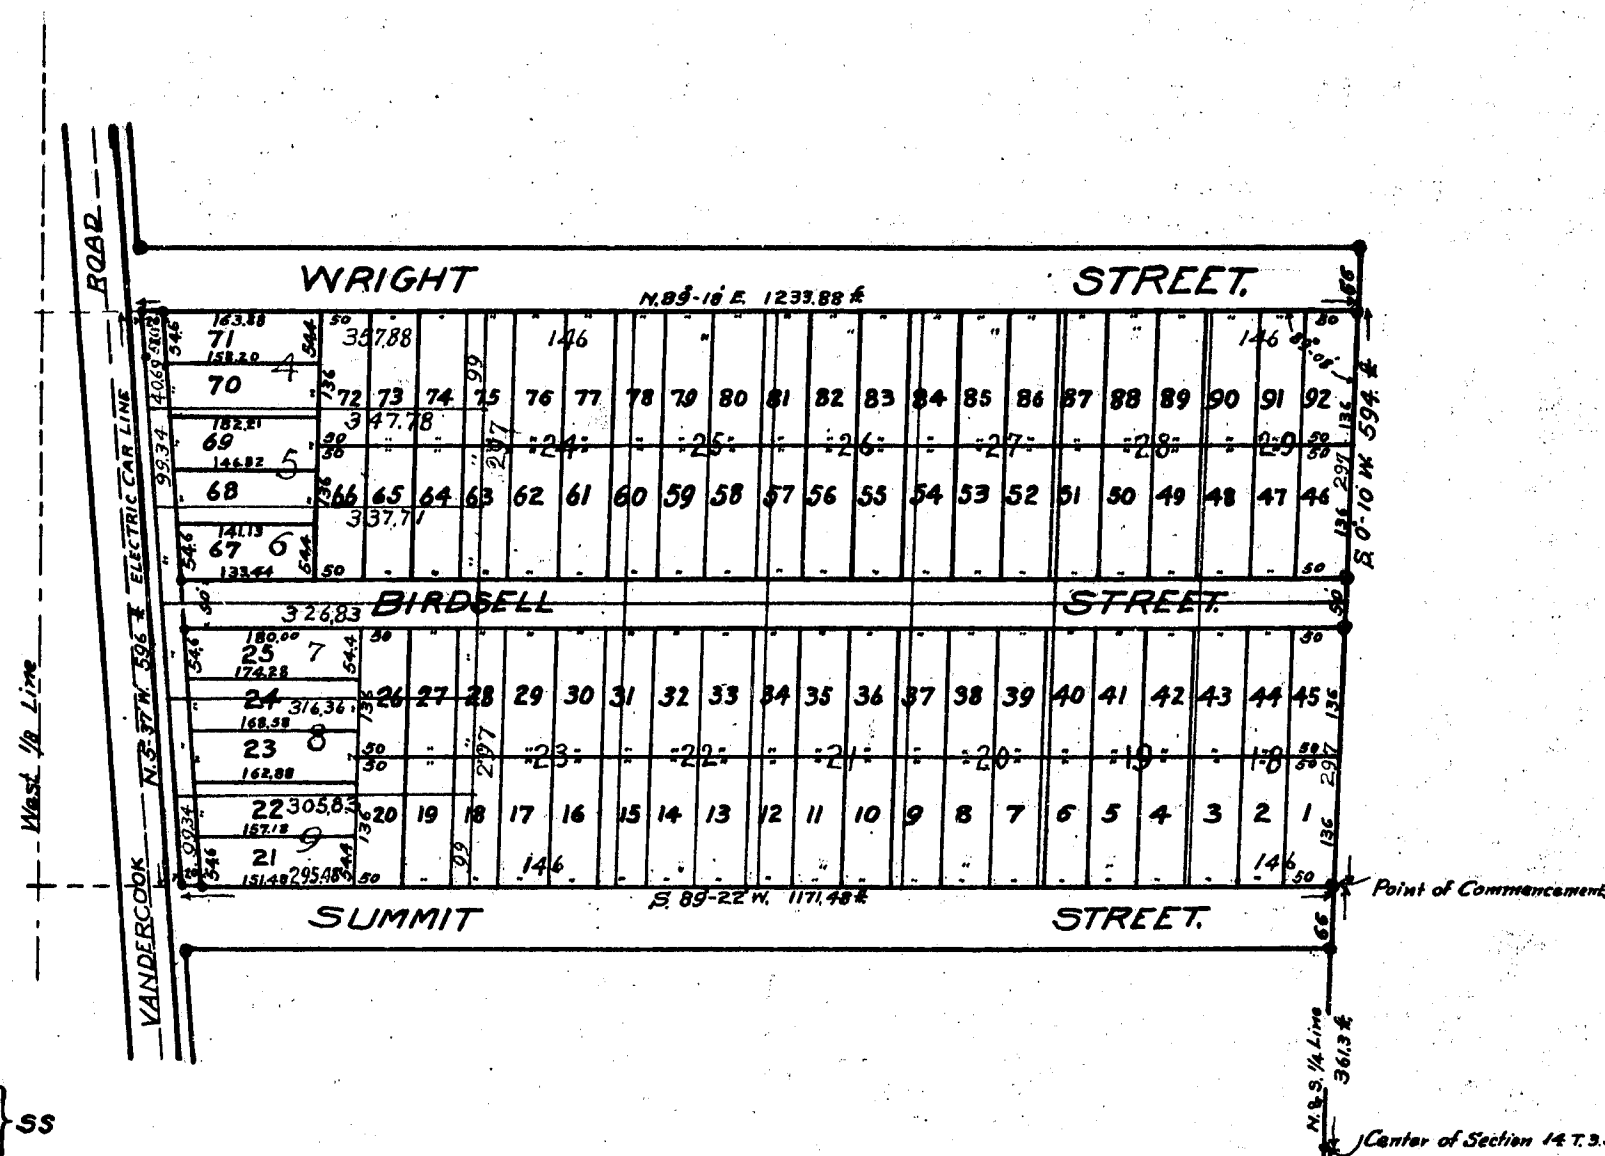

State of Michigan } ss
County of Jackson }

I hereby certify that I have examined the records of this office relating to the description of land hereon platted as J.A. WRIGHT'S SUB-DIVISION OF FAIRVIEW PARK No. 2 on section 14, T. 3, S. R. 1, W. Summit Township, Jackson County, Michigan; and from such examination I find that there are no tax liens or titles held by the state, and that there are no tax liens or titles held by individuals on said lands, for five years preceding the 27th day of February, 1914 and that the taxes for said period of five years are paid as shown by the records of this office.

Daniel M. Seeger
County Treasurer
of Jackson County.

I hereby certify that the annexed plat of J.A. WRIGHT'S SUB-DIVISION OF FAIRVIEW PARK No. 2 was approved by the Township Board of Summit Township, February 22nd 1914.

Howard H. Purdy Township Clerk.

I hereby certify that this copy is a true copy of the plat or PLAT forwarded the Registrar of Deeds for recording.

Pro. C. H. Haines
Deputy Auditor General.

Filed in Auditor General's Dep't
MAR 27 1914

Pro. C. H. Haines
Deputy Auditor General.

Examined and Approved

DEDICATION

Know all men by these presents, that we, Joseph A. Wright and Ida M. Wright his wife, and the Upstate Realty Company, a New York State Corporation, by Bird S. Coler, President, and Eugene Bird Coler, Secretary and Treasurer as proprietors, have caused the land embraced in the annexed plat and hereinafter described to be surveyed laid out and platted

to be known as J.A. WRIGHT'S SUB-DIVISION OF LOTS 4 TO 9 INCLUSIVE, AND LOTS 18 TO 29 INCLUSIVE, OF FAIRVIEW PARK No 2, ON THE S.E. 1/4 OF THE N.W. 1/4 OF SECTION 14, T. 3. S. R. 1. W. SUMMIT TOWNSHIP, JACKSON COUNTY, MICHIGAN; and that the street and alley as shown on said annexed plat is hereby dedicated to the use of the public; which said land so embraced in the said annexed plat is described as follows, to-wit:- Commencing at a point on the north and south 1/4 line three hundred sixtyone and three eighths (361.3) feet, north of the center of section fourteen (14) Town Three (3) South, Range One (1) West, thence S. 89-22 W. parallel with the 1/4 line eleven hundred seventyone and fortyeight one hundredths (1171.48) feet, thence N. 5-37 W. five hundred ninety six (596) feet, thence N. 89-18 E. twelve hundred thirtythree and eighty eight one hundredths (1233.88) feet, to the north and south quarter line, and thence S. 6-10 W. on the quarter line five hundred ninetyfour (594) feet to the place of beginning.

Signed and Sealed in Presence of

Emoch Panohu
Fred Riley
A. G. Lusk
E. C. Schmitt

Joseph A. Wright (L.S.)
Ida M. Wright (L.S.)
Upstate Realty Improvement Company (L.S.)
By Bird S. Coler, President (L.S.)
By Eugene Bird Coler, Secretary and Treasurer (L.S.)

State of New York } ss
County of Kings }

On this twentyfifth day of February, 1914 before me a Notary Public in and for said County personally, came the above named Bird S. Coler President of the Upstate Realty Company, a New York State Corporation, and Eugene Bird Coler Secretary and Treasurer of said Company, who each for himself did depose and say, that he is respectively President, and Secretary and Treasurer of said Company, known to me to be the persons named in, and who executed the above dedication and acknowledged the same to be their free act and deed, and the free act and deed of said Corporation, E. C. Schmitt

State of Michigan } ss
County of Jackson }

On this twentyseventh day of February, 1914 before me a Notary Public in and for said County personally, came the above named Joseph A. Wright and Ida M. Wright his wife, known to me to be the persons named in and who executed the above dedication and acknowledged the same to be their free act and deed,

J. C. Riley Notary Public
My Term expires
March 30, 1915

Surveyor's Certificate.

I hereby certify that the plat hereon delineated is correct and that permanent monuments, consisting of iron pipe one inch in diameter and 24" long


have been planted at points marked thereon as shown on the plat at all angles in the boundaries of the area surveyed and at all corners of streets and alley.

J. C. Riley Surveyor.

J. A. WRIGHT'S SUB-DIVISION OF LOTS 4 TO 9 INCLUSIVE, AND LOTS 18 TO 29 INCLUSIVE OF FAIRVIEW PARK No 2

ON S.E. 1/4 OF N.W. 1/4 SECTION 14, T. 3. S. R. 1. W.
SUMMIT TOWNSHIP, JACKSON COUNTY, MICHIGAN.

SCALE 200 FEET = 1 INCH.
DIMENSIONS ARE IN FEET AND DECIMALS.

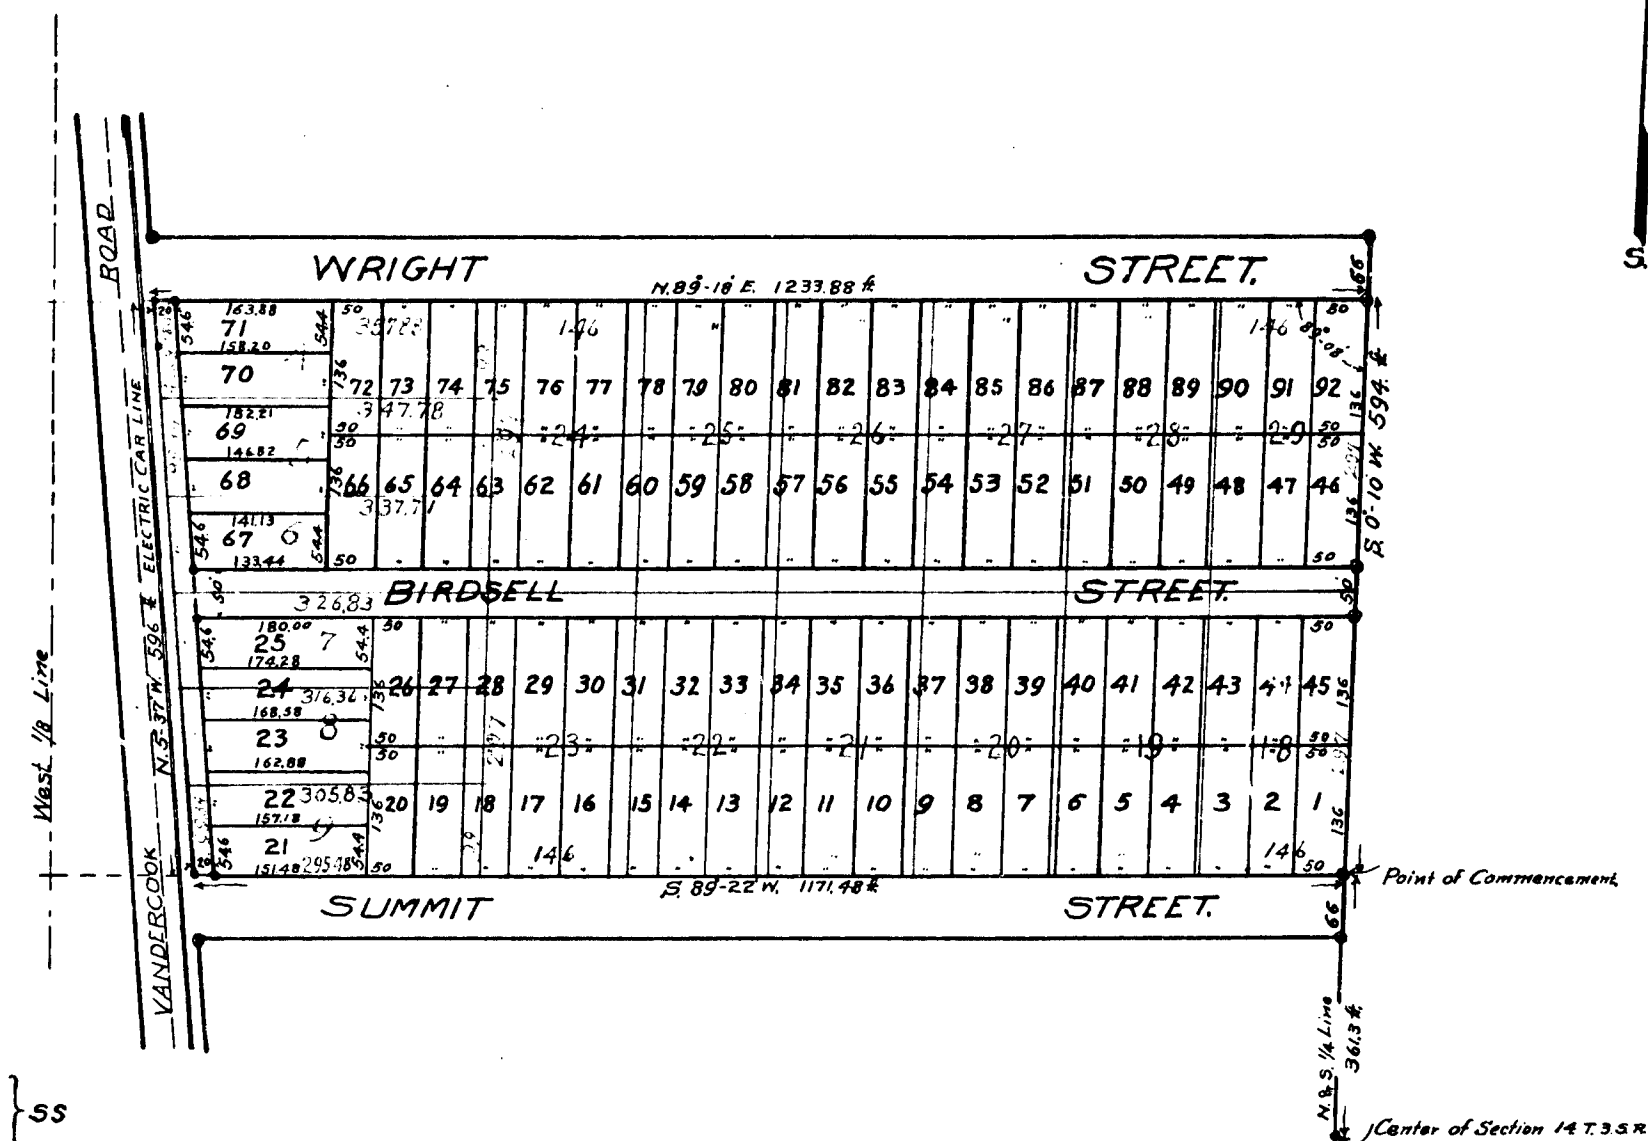

State of Michigan } ss
County of Jackson }

I hereby certify that I have examined the records of this office relating to the description of land hereon platted as J.A. WRIGHT'S SUB-DIVISION OF FAIRVIEW PARK No 2 on section 14, T. 3. S. R. 1. W. Summit Township, Jackson County, Michigan; and from such examination I find that there are no tax liens or titles held by the state, and that there are no tax liens or titles held by individuals on said lands, for five years preceding the 27th day of February, 1914 and that the taxes for said period of five years are paid as shown by the records of this office.

Mar. 3-1914

Daniel H. Giesse
County Treasurer
of Jackson County.

I hereby certify that the annexed plat of J.A. WRIGHT'S SUB-DIVISION OF FAIRVIEW PARK No 2 was approved by the Township Board of Summit Township, Michigan, February 1914.

Howard H. Purdy, Township Clerk.

Filed for Record in Jackson County, Michigan
March 3, 1914

Pro. G. H. Giesse
County Treasurer