

160.20
JACKSON
Long's Subd
May 1914
A. 8. Plate
Verne W. Badgley

MAY 27 1914
Pro. B. H. Houser

JUN 1 1914
Pro. B. H. Houser

Examined and Approved
MAY 27 1914
Mrs. S. S. Houser
Deputy Auditor General

LONG'S SUB-DIVISION

OF A PART OF THE SOUTHEAST QUARTER OF SECTION 5, TOWN 3 S. R. 1 E.
JACKSON COUNTY, MICHIGAN.

0 100 200 400 600 FEET.
SCALE - 200 FT. = ONE INCH.
DIMENSIONS ARE IN FEET AND DECIMALS.

DEDICATION.

Know all men by these presents, that we, John H. Long, and Carrie M. Long, his wife, as proprietors, have caused the land embraced in the annexed plat, and hereinafter described to be surveyed, laid out and platted, to be known as LONG'S SUB-DIVISION of a part of the Southeast quarter of Section 5, Town 3, South, Range 1 East, Jackson County, Michigan; and that the streets as shown on said plat are hereby dedicated to the use of the public; which said land so embraced in said annexed plat is described as follows, to wit:-

Commencing at a point seven hundred ten and five tenths (710.5) feet, South, and four hundred ninety five (495) feet West of the East quarter post of Section five (5) Town three (3) South, Range one (1) East, thence South parallel with the East line of Section five (5) eighteen hundred fifty seven and nine tenths (1857.9) feet, thence N. 67°-08' W. fifteen hundred three and six tenths (1503.6) feet, thence North thirteen hundred fifteen (1315) feet, thence S. 88°-07' E. thirteen hundred eighty six (1386) feet to the place of beginning.

Signed and Sealed in the presence of
Fred J. Hall John H. Long (L.S.)
Norman C. Lyons Carrie M. Long (L.S.)


State of Michigan } ss
County of Jackson }

On this 22nd day of May 1914,
before me, a Notary Public in and for said County, personally came the above named John H. Long and Carrie M. Long his wife known to me to be the persons named in and who executed the above dedication, and acknowledged the same to be their free act and deed.

Fred J. Hall
Notary Public
My Term Expires
July 24th 1916

I hereby certify that the annexed plat was approved by the Township Board of Leoni Township, County of Jackson, Michigan.
May 22nd 1914.
Burr W. Hendetta
Township Clerk.

Surveyor's Certificate.
I hereby certify that the plat hereon delineated is a correct one and that permanent monuments, consisting of iron pipe about one inch in diameter and 24" long have been planted at points marked thus * as thereon shown at all angles in the boundaries of the land platted and at all intersections of streets.
James B. Riley Surveyor.

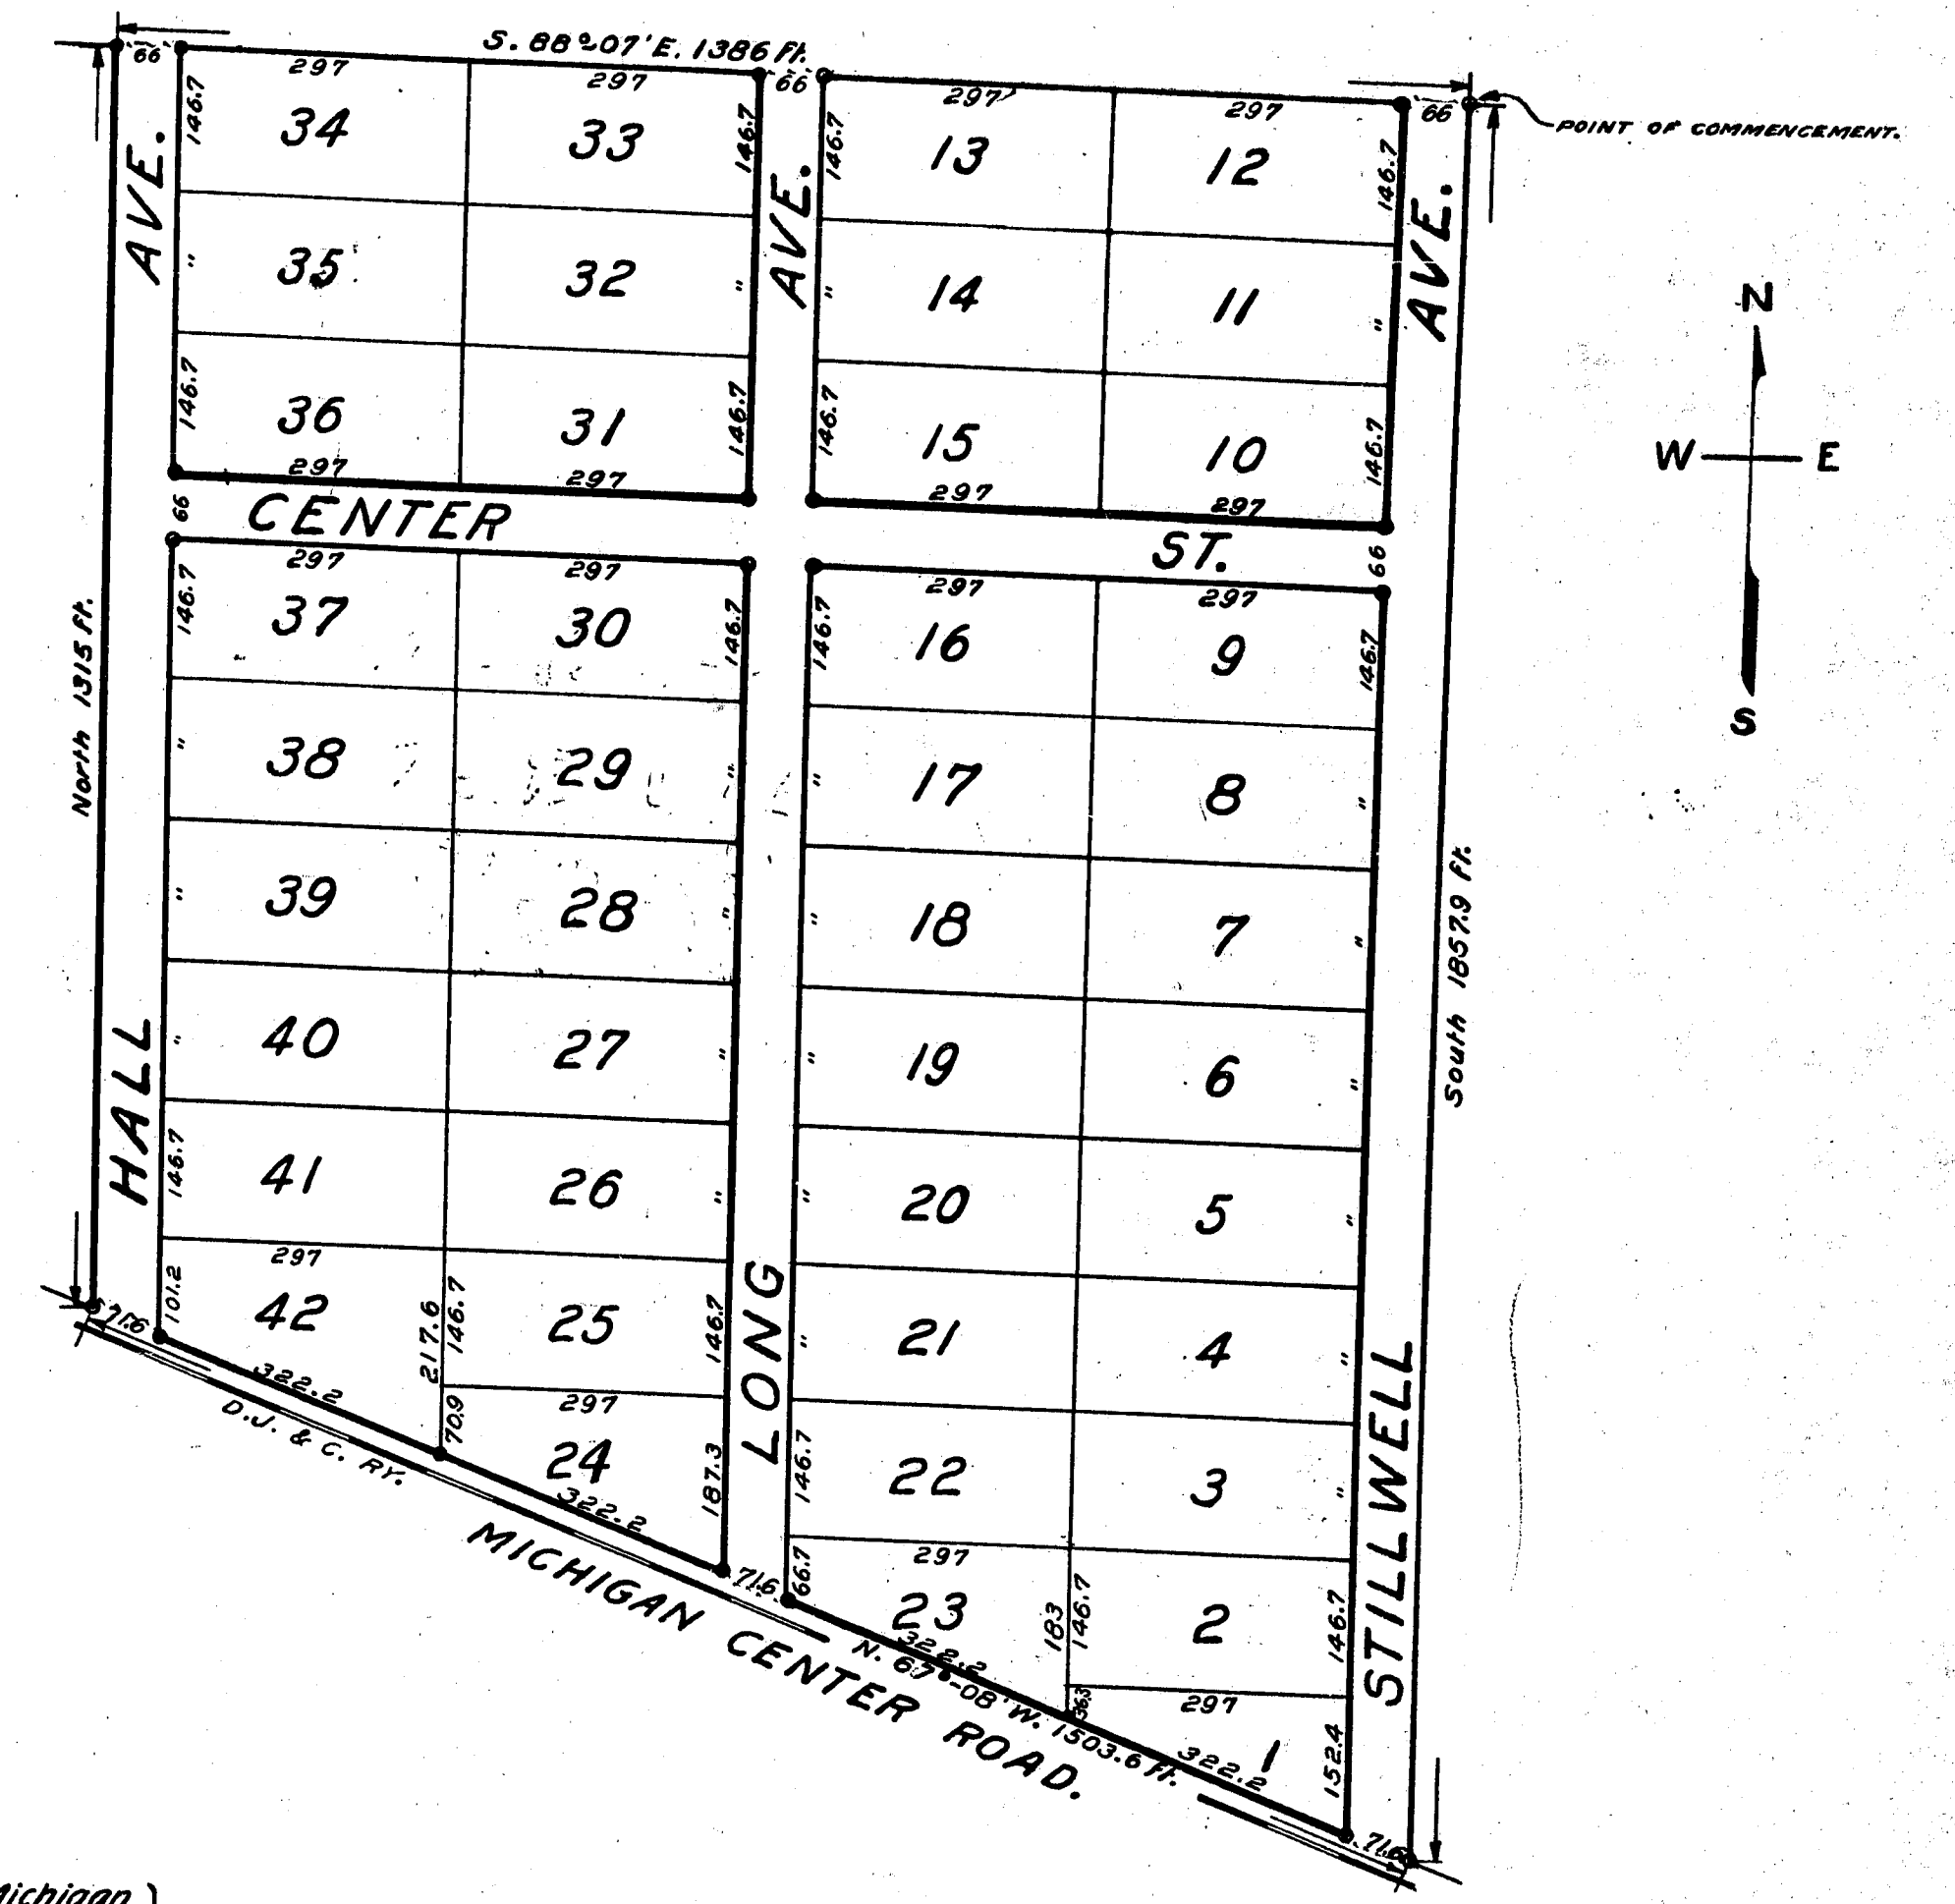

State of Michigan } ss
County of Jackson }

I hereby certify that I have examined the records of this office relating to the description of land hereon platted as LONG'S SUB-DIVISION of a part of the Southeast quarter of Section 5, Town 3 South, Range 1 East, Jackson County, Michigan, and from such examination I find that there are no tax liens or titles, held by the State, and that there are no tax liens or titles, held by individuals, on said lands, for the five years preceding the 22nd day of May 1914, and that the taxes for said period are paid, as shown by the records of this office.

Ed. Manly Deputy
County Treasurer of
Jackson County, Michigan.
May 22nd 1914

Jackson
Long's Subd
28th
May 14 8 30
A 8 Plate
24
Bernie W. Badgley

Pro. B. H. Haines

Pro. B. H. Haines

DEDICATION.

Know all men by these presents, that we, John H. Long, and Carrie M. Long, his wife, as proprietors, have caused the land embraced in the annexed plat, and hereinafter described to be surveyed, laid out and platted, to be known as LONG'S SUB-DIVISION of a part of the Southeast quarter of Section 5, Town 3, South, Range 1 East, Jackson County, Michigan; and that the streets as shown on said plat are hereby dedicated to the use of the public; which said land so embraced in said annexed plat is described as follows, to wit:-

Commencing at a point seven hundred ten and five tenths (710.5) feet, South, and four hundred ninety five (495) feet West of the East quarter post of Section five (5) Town three (3) South, Range one (1) East, thence South parallel with the East line of Section five (5) eighteen hundred fifty seven and nine tenths (1857.9) feet, thence N. 67°-08' W. fifteen hundred three and six tenths (1503.6) feet, thence North thirteen hundred fifteen (1315) feet, thence S. 88°-07' E. thirteen hundred eighty six (1386) feet to the place of beginning.

Signed and Sealed in the presence of

Fred J. Hall } John H. Long (L.S.)
Norman C. Lyons } Carrie M. Long (L.S.)

State of Michigan } SS
County of Jackson }

On this 22nd day of May 1914,
before me, a Notary Public in and for said County, personally came the above named John H. Long and Carrie M. Long his wife known to me to be the persons named in and who executed the above dedication, and acknowledged the same to be their free act and deed.

Fred J. Hall

Notary Public
My Term Expires
July 24th 1916

I hereby certify that the annexed plat was approved by the Township Board of Leoni Township, County of Jackson, Michigan.

May 22nd 1914.

Burr M. Hewlett
Township Clerk.

Surveyor's Certificate.
I hereby certify that the plat hereon delineated is a correct one and that permanent monuments, consisting of iron pipe about one inch in diameter and 24" long have been planted at points marked thus * as thereon shown at all angles in the boundaries of the land platted and at all intersections of streets.
James B. Riley, Surveyor.

Record and Return
1914
Geo. L. Haines


LONG'S SUB-DIVISION

OF A PART OF THE SOUTHEAST QUARTER OF SECTION 5, TOWN 3 S. R. 1 E.
JACKSON COUNTY, MICHIGAN.

0 100 200 400 600 FEET.

SCALE - 200 FT. = ONE INCH.

DIMENSIONS ARE IN FEET AND DECIMALS.

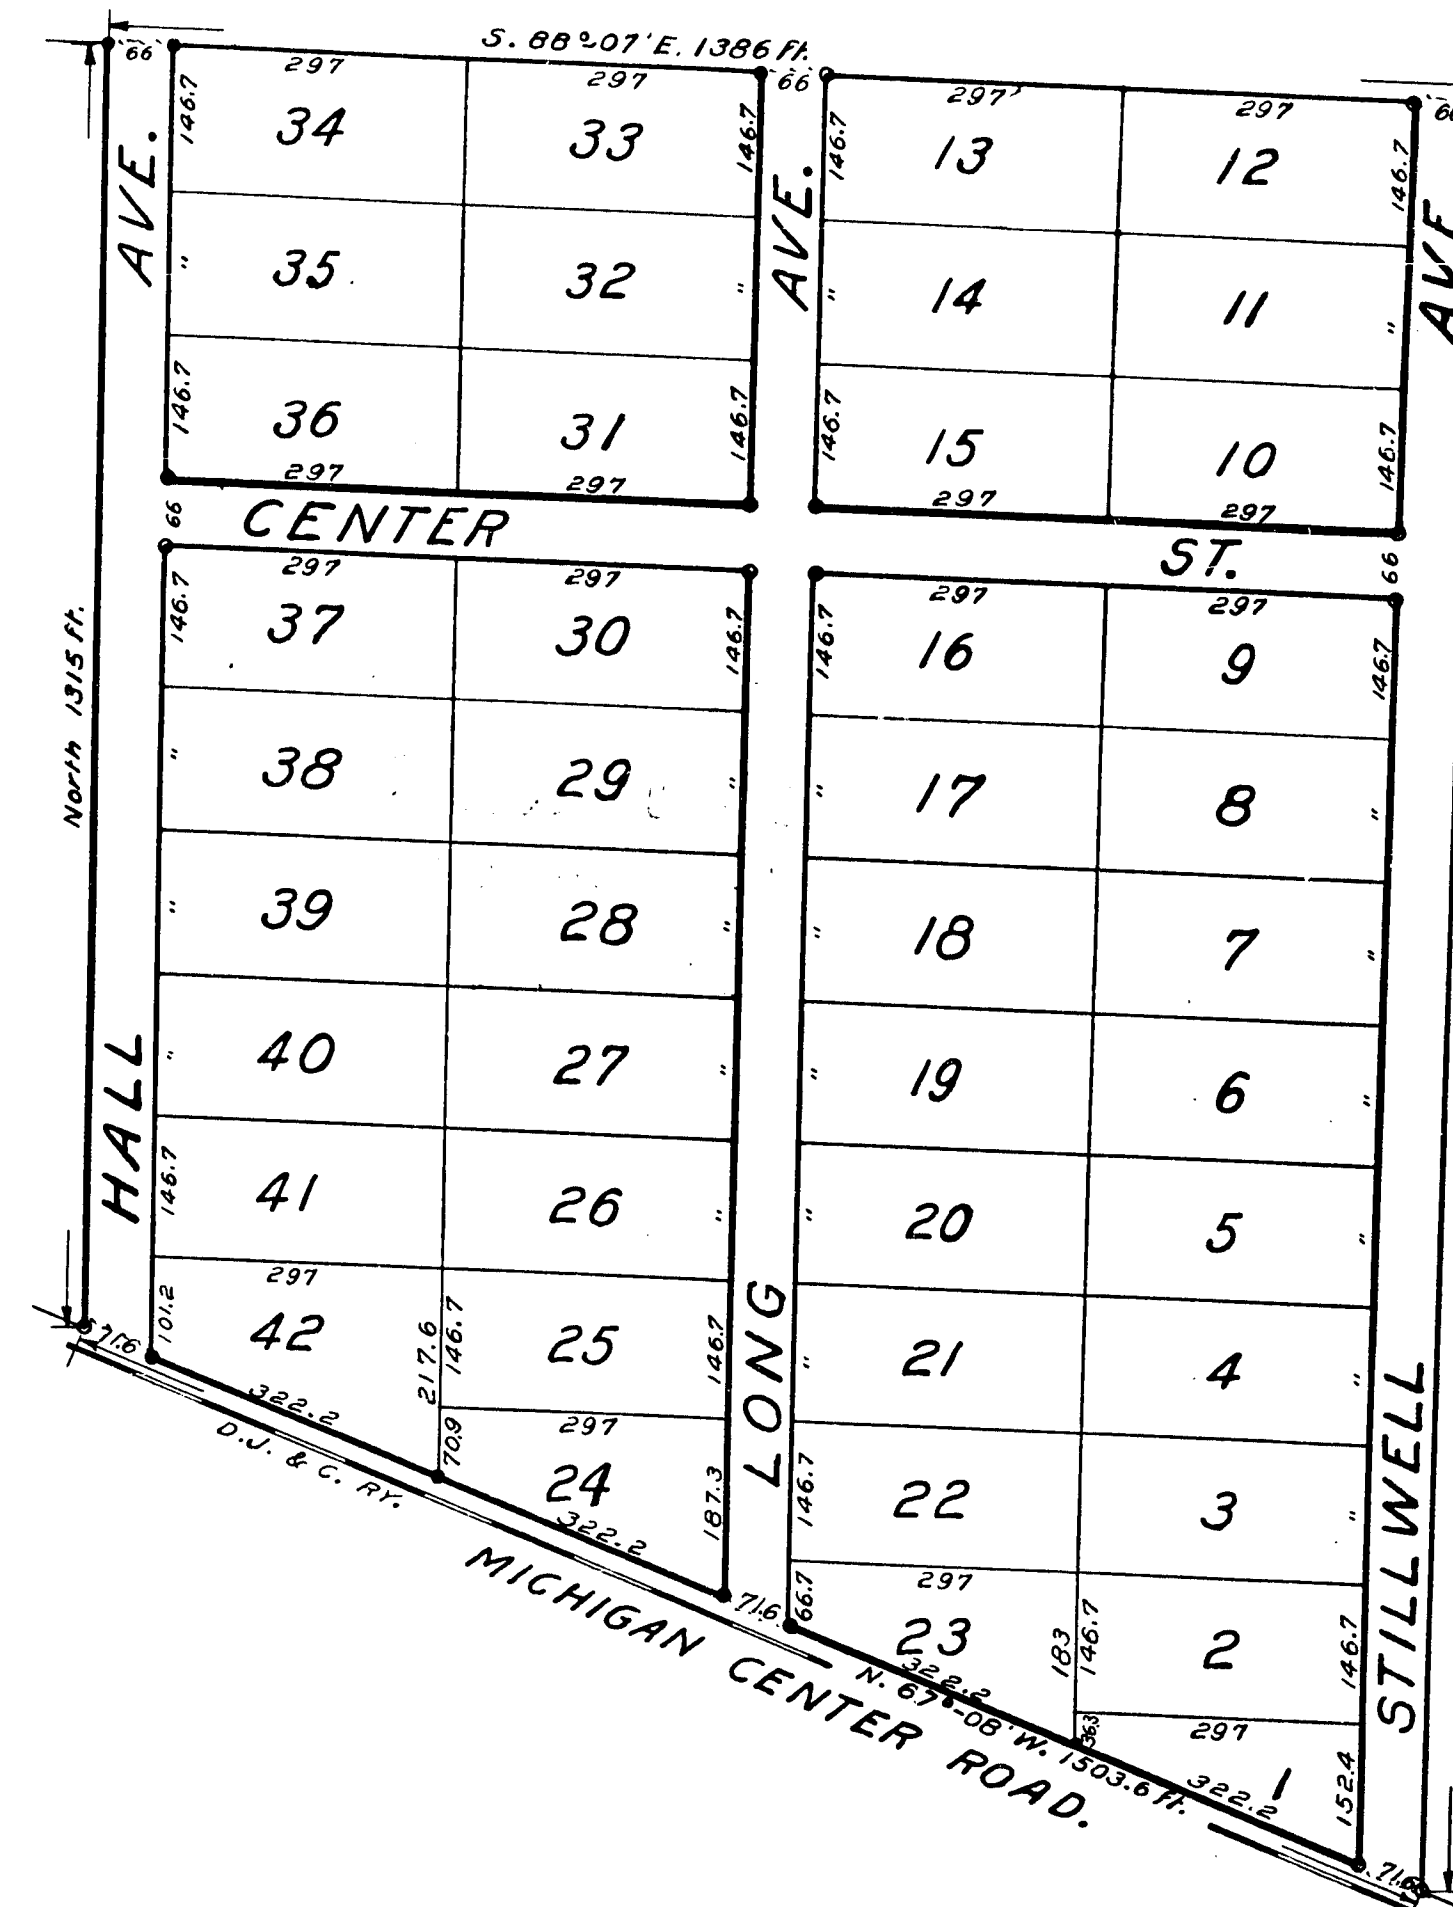

State of Michigan } SS
County of Jackson }

I hereby certify that I have examined the records of this office relating to the description of land hereon platted as LONG'S SUB-DIVISION of a part of the Southeast quarter of Section 5, Town 3 South, Range 1 East, Jackson County, Michigan, and from such examination I find that there are no tax liens or titles, held by the State, and that there are no tax liens or titles, held by individuals, on said lands, for the five years preceding the 22nd day of May 1914, and that the taxes for said period are paid, as shown by the records of this office.

E. H. Manly Deputy
County Treasurer of
Jackson County, Michigan.

May 22nd 1914