

JACKSON COUNTY, MI.
SWEET SUBD
JUNE 12th
JUNE 14th 8:30
A. M. IN LIT. 8 OF PLAT
ON PAGE 15

Verne W. Badgley
ORIGINAL ON FILE


Filed in Auditor General's Dept
JAN 23 1914
Geo. L. Hauser
Deputy Auditor General.

Examined and Approved
JUN 12 1914
Geo. L. Hauser
Deputy Auditor General.

NELSON M. SWEET'S SUB-DIVISION
OF A PART OF THE WEST 1/2 OF THE
S.E. 1/4 OF SEC. 36 T. 2 S. R. 1 W.
JACKSON COUNTY, MICHIGAN.

0 50 100 200 300 FEET.
SCALE: 150 FT. = ONE INCH.

DIMENSIONS ARE IN FEET AND DECIMALS.

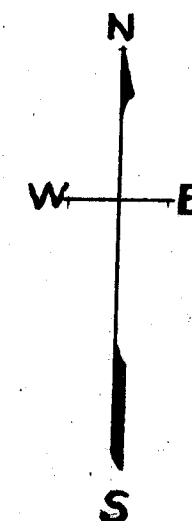

DEDICATION.

Know all men by these presents, that I, Lois E. Sweet as proprietor, have caused the land embraced in the annexed plat and hereinafter described, to be surveyed, laid out and platted, to be known as NELSON M. SWEET'S SUB-DIVISION of a part of the West half of the Southeast quarter of Section 36, Town 2 South, Range 1 West, Jackson County, Michigan; and that the streets as shown on said plat are hereby dedicated to the use of the public; which said land so embraced in said annexed plat is described as follows, to wit:-

Commencing at a point one hundred sixty three and seven tenths (163.7) feet South of the Northeast corner of the West half of the Southeast quarter of Section thirty six (36), Town two (2) South, Range one (1) West, thence South one thousand one hundred fifty seven and eight tenths (1157.8) feet, thence S. 89°-35' W. three hundred twenty nine (329) feet, thence N. 0°-06' W. one thousand forty seven and two tenths (1047.2) feet, thence N. 71°-01' E. three hundred forty five and seven tenths (345.7) feet to the place of beginning.

Signed and Sealed in Presence of
Ida M. Kennedy } Lois E. Sweet (L.S.)
Arthur M. Gilman } (L.S.)

State of Michigan } SS
County of Jackson }

On this 1st day of June 1914, before me, a Notary Public in and for said County, personally came the above named Lois E. Sweet known to me to be the person named in and who executed the above dedication, and acknowledged the same to be her free act and deed.

Arthur M. Gilman
Notary Public in and for Jackson County, Mich.
My Term Expires April 10th. 1917


State of Michigan } SS
County of Jackson }

I hereby certify that the annexed plat was approved by the Township Board of Blackman Township, Jackson County, Michigan.

June 3 1914
Wright Goodall
Township Clerk.

I hereby certify that I have examined the records of this office relating to the description of land hereon platted as NELSON M. SWEET'S SUB-DIVISION of a part of the West half of the Southeast quarter of Section 36, Town 2 South, Range 1 West, Jackson County, Michigan, and from such examination I find that there are no tax liens or titles held by the State, and that there are no tax liens or titles held by individuals, on said lands for the five years preceding the 1st day of June 1914, and that the taxes for said period of five years are paid, as shown by the records of this office.

June 1st 1914
County Treasurer
of Jackson County.

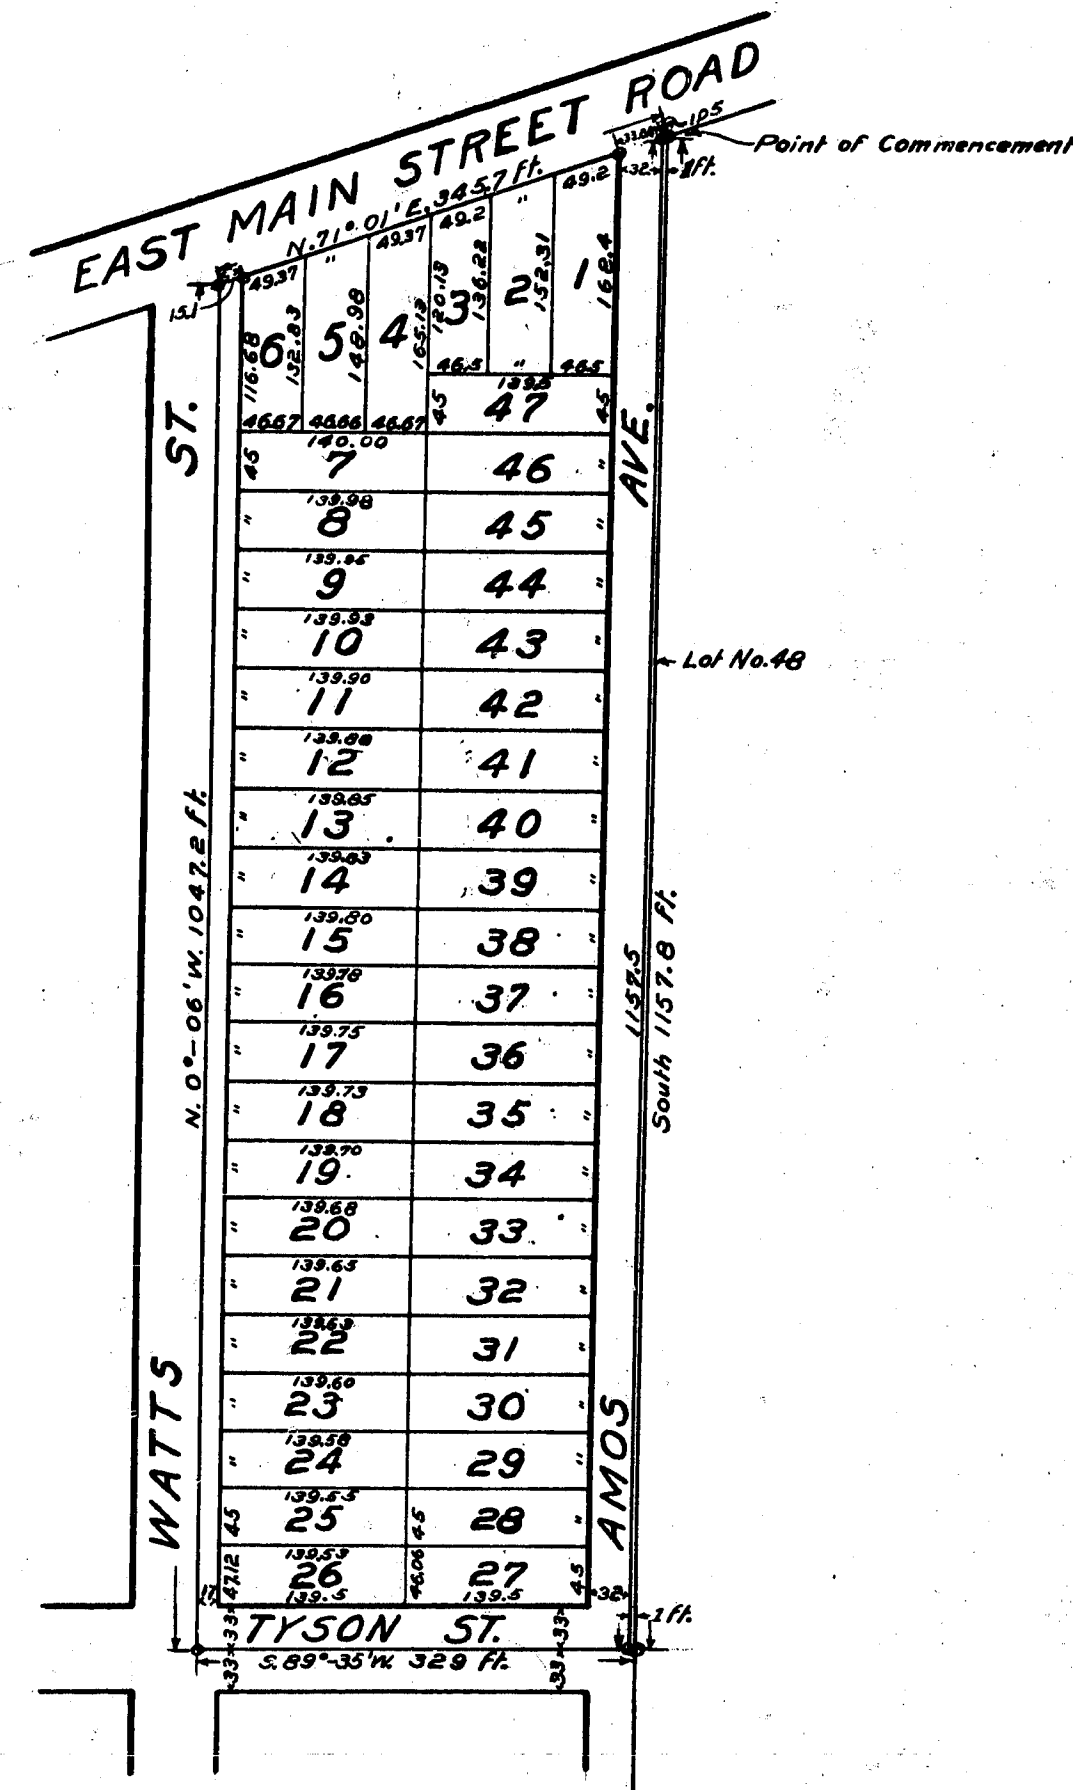

Surveyors Certificate.

I hereby certify that the plat herein delineated is a correct one

and that permanent monuments, consisting of iron pipe

One inch in diameter and 24" long

have been planted at points marked thereon as shown on the plat and at all intersections of streets.
James C. Riley, Surveyor.

13894

Jackson
Nelson M. Sweet
June 12th
1914
Verne W. Badgley

Robt. L. Hansen

Robt. L. Hansen

Examined and Approved

Robt. L. Hansen


NELSON M. SWEET'S SUB-DIVISION

OF A PART OF THE WEST 1/2 OF THE
S.E. 1/4 OF SEC. 36 T. 2 S. R. 1 W.
JACKSON COUNTY, MICHIGAN.

0 50 100 200 300 FEET.

SCALE: 150 FT. = ONE INCH.

DIMENSIONS ARE IN FEET AND DECIMALS.

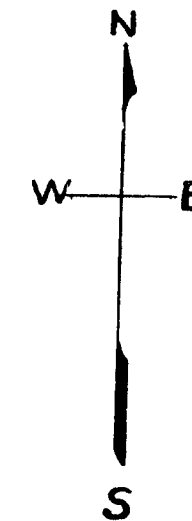

DEDICATION.

Know all men by these presents, that I, Lois E. Sweet as proprietor, have caused the land embraced in the annexed plat and hereinafter described, to be surveyed, laid out and platted, to be known as NELSON M. SWEET'S SUB-DIVISION of a part of the West half of the Southeast quarter of Section 36, Town 2 South, Range 1 West, Jackson County, Michigan; and that the streets as shown on said plat are hereby dedicated to the use of the public; which said land so embraced in said annexed plat is described as follows, to wit:-

Commencing at a point one hundred sixty three and seven tenths (163.7) feet South of the Northeast corner of the West half of the Southeast quarter of Section thirty six (36), Town two (2) South, Range one (1) West, thence South one thousand one hundred fifty seven and eight tenths (1157.8) feet, thence S. 89°-35' W. three hundred twenty nine (329) feet, thence N. 0°-06' W. one thousand forty seven and two tenths (1047.2) feet, thence N. 71°-01' E. three hundred forty five and seven tenths (345.7) feet to the place of beginning.

Signed and Sealed in Presence of

Ida M. Kennedy } Lois E. Sweet (L.S.)
Arthur M. Gilman } (L.S.)

State of Michigan } SS
County of Jackson }

On this 1st day of June 1914, before me, a Notary Public in and for said County, personally came the above named Lois E. Sweet known to me to be the person named in and who executed the above dedication, and acknowledged the same to be her free act and deed.

Arthur M. Gilman
Notary Public in and for Jackson County, Mich.
My Term Expires April 10th. 1917


State of Michigan } SS
County of Jackson }

I hereby certify that the annexed plat was approved by the Township Board of Blackman Township, Jackson County, Michigan.

June 3 1914
Wright Cordall
Township Clerk.

I hereby certify that I have examined the records of this office relating to the description of land hereon platted as NELSON M. SWEET'S SUB-DIVISION of a part of the West half of the Southeast quarter of Section 36, Town 2 South, Range 1 West, Jackson County, Michigan, and from such examination I find that there are no tax liens or titles held by the State, and that there are no tax liens or titles held by individuals, on said lands for the five years preceding the 1st day of June 1914, and that the taxes for said period of five years are paid, as shown by the records of this office.

June 1st 1914
County Treasurer
of Jackson County.

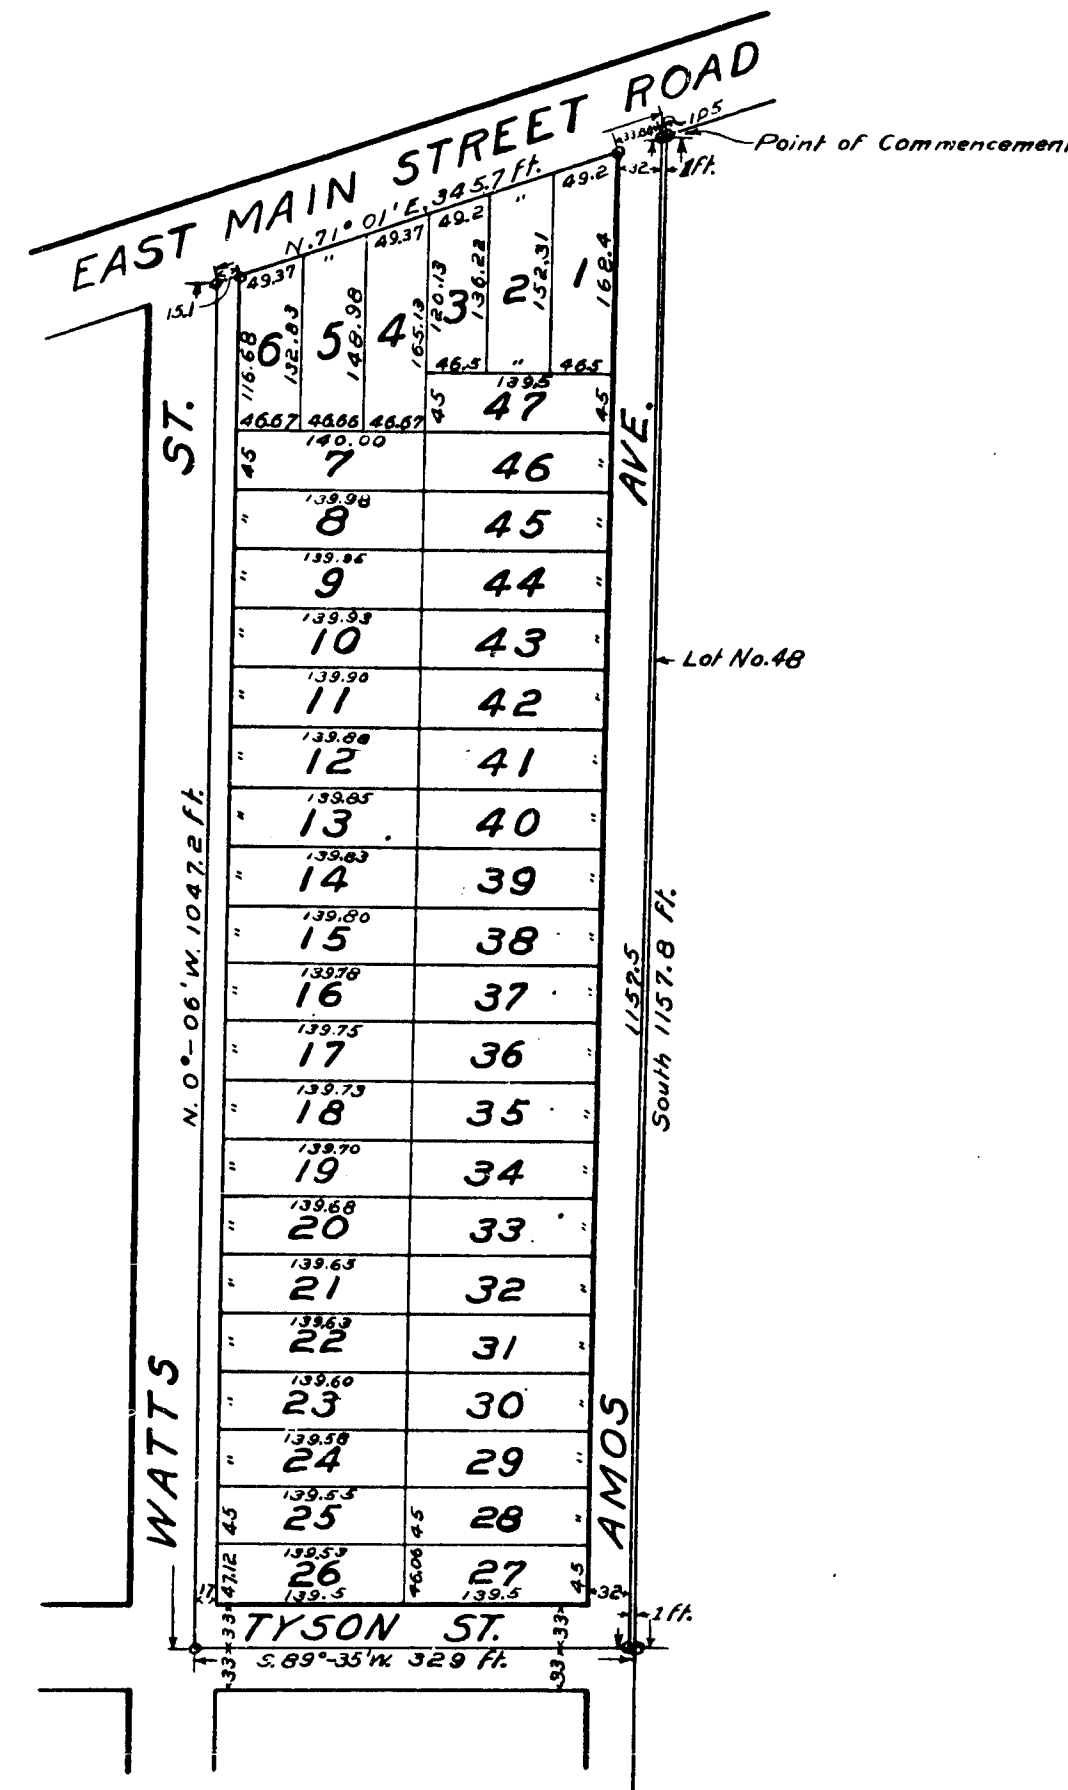

Surveyor's Certificate.

I hereby certify that the plat hereon delineated is a correct one

and that permanent monuments, consisting of iron pipe

one inch in diameter and 24' long

have been planted at points marked thus + as thereon shown at all angles in the boundaries of the land platted and at all intersections of streets.
James C. Riley, Surveyor.

13894