

Frederick N. Lewis



Examined and Approved
Jan 5-1915
Frederick N. Lewis
Deputy Auditor General.

DEDICATION.

Know all men by these presents, that we, Frederick N. Lewis and Alma A. Lewis, his wife, as proprietors, have caused the land embraced in the annexed plat and hereinafter described, to be surveyed, laid out and platted, to be known as LEWIS' SUB-DIVISION of part of the N.E. $\frac{1}{4}$ of the S.E. $\frac{1}{4}$ of Section 33, T.2S.R.1W., City of Jackson, Jackson County, Michigan; and that the street as shown on said plat is hereby dedicated to the use of the public; which said land so embraced in said annexed plat is described as follows, to wit:

Commencing at a point in the South line of Ganson Street two hundred ninety five and twenty nine hundredths (295.29) feet West, and thirty three (33) feet South of the East quarter post of Section thirty three (33) Town two (2) South, Range one (1) West; thence S. 0°-25' E. one hundred twenty (120) feet, thence East sixty (60) feet, thence S. 0°-25' E. one hundred ninety seven and eight tenths (197.8) feet, thence N. 88°-38' W. ninety three and six tenths (93.6) feet, thence N. 85°-30' W. thirty three (33) feet, thence N. 85°-0' W. eighty five and eighty six one hundredths (85.86) feet, thence N. 0°-18' W. one hundred ninety two and four tenths (192.4) feet, thence East forty three (43) feet, thence N. 0°-18' W. one hundred twenty (120) feet to the South line of Ganson Street, and thence East on the South line of Ganson Street one hundred eight and eighty six one hundredths (108.86) feet to the place of beginning.

Signed and Sealed in Presence of

Vernell W. Badgley } *Frederick N. Lewis* (L.S.)
Ellen M. Murphy } *Alma A. Lewis* (L.S.)

State of Michigan } SS.
County of Jackson }

On this 9th day of December 1914 before me, a Notary Public in and for said County personally came the above named *Frederick N. Lewis and Alma A. Lewis his wife* known to me to be the persons named in and who executed the above dedication, and acknowledged the same to be their free act and deed.

Vernell W. Badgley
Notary Public Jackson County Michigan
My Term Expires March 12th 1916


I hereby certify that the annexed plat was approved by the Common Council of the City of Jackson.

Dec. 10th 1914.
C. H. Vedder
City Recorder.

REGISTER'S OFFICE
JACKSON COUNTY
Plat of
Lewis' Sub-division
WAS RECORDED THIS 6th DAY OF
JAN AT 9
A. P. 1915
BY THE CLERK
Albert P. Lincoln

LEWIS' SUB-DIVISION OF PART OF THE N.E. $\frac{1}{4}$ OF THE S.E. $\frac{1}{4}$ OF SECTION 33, T.2S.R.1W. CITY OF JACKSON JACKSON COUNTY, MICHIGAN.

0 50 100 200 300 FEET.
SCALE: 100 FEET = 1 INCH.
ALL DIMENSIONS ARE IN FEET AND DECIMALS.

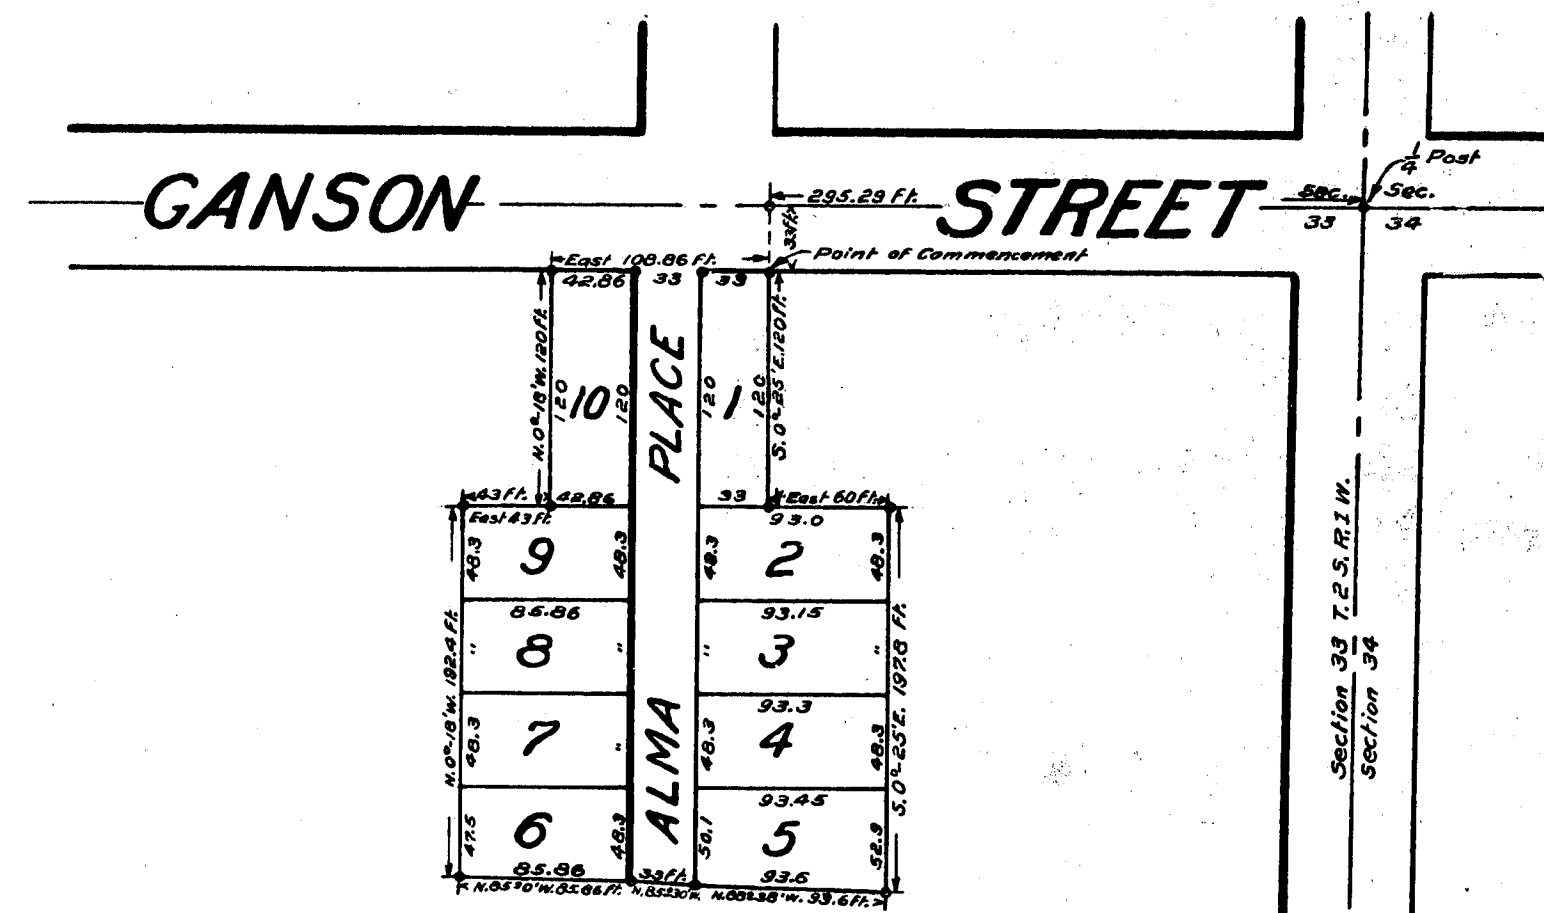


State of Michigan } SS.
County of Jackson }

I hereby certify that I have examined the records of this office relating to the description of land hereon platted as LEWIS' SUB-DIVISION in the City of Jackson, Jackson County, Michigan, and from such examination I find that there are no tax liens or titles held by the State, and that there are no tax liens or titles held by individuals on said lands, for the five years preceding the 9 day of Dec. 1914, and that the taxes for said period of five years are paid, as shown by the records of this office.

Dec. 9 1914
Daniel M. Gergen
County Treasurer
of Jackson County.

Surveyor's Certificate.
I hereby certify that the plat hereon delineated is a correct one and that permanent monuments, consisting of iron pipe about one inch in diameter and 24" long have been planted at points marked thus * as thereon shown at all angles in the boundaries of the land platted and at all intersections of streets.
James E. Riley Surveyor.

Frederick N. Lewis

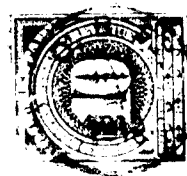

Jan 5-1915
Frederick N. Lewis

DEDICATION.

Know all men by these presents, that we, Frederick N. Lewis and Alma A. Lewis, his wife, as proprietors, have caused the land embraced in the annexed plat and hereinafter described, to be surveyed, laid out and platted, to be known as LEWIS' SUB-DIVISION of part of the N.E. $\frac{1}{4}$ of the S.E. $\frac{1}{4}$ of Section 33, T.2S.R.1W., City of Jackson, Jackson County, Michigan; and that the street as shown on said plat is hereby dedicated to the use of the public; which said land so embraced in said annexed plat is described as follows, to wit:

Commencing at a point in the South line of Ganson Street two hundred ninety five and twenty nine hundredths (295.29) feet West, and thirty three (33) feet South of the East quarter post of Section thirty three (33) Town two (2) South, Range one (1) West; thence S. 0°-25' E. one hundred twenty (120) feet, thence East sixty (60) feet, thence S. 0°-25' E. one hundred ninety seven and eight tenths (197.8) feet, thence N. 88°-38' W. ninety three and six tenths (93.6) feet, thence N. 85°-30' W. thirty three (33) feet, thence N. 85°-0' W. eighty five and eighty six one hundredths (85.86) feet, thence N. 0°-18' W. one hundred ninety two and four tenths (192.4) feet, thence East forty three (43) feet, thence N. 0°-18' W. one hundred twenty (120) feet to the South line of Ganson Street, and thence East on the South line of Ganson Street one hundred eight and eighty six one hundredths (108.86) feet to the place of beginning.

Signed and Sealed in Presence of

Vernell W. Badgley

Elmer M. Murphy

Frederick N. Lewis (L.S.)

Alma A. Lewis (L.S.)

State of Michigan } SS.
County of Jackson

On this 9th day of December 1914 before me, a Notary Public in and for said County personally came the above named Frederick N. Lewis and Alma A. Lewis his wife known to me to be the persons named in and who executed the above dedication, and acknowledged the same to be their free act and deed.

Vernell W. Badgley

Notary Public Jackson County Michigan
My Term Expires March 12th 1916

I hereby certify that the annexed plat was approved by the Common Council of the City of Jackson.

Dec. 10th 1914.

C. H. Vedder
City Recorder.

REGISTERED OFFICE
JACKSON COUNTY
Lewis' Subdivision
at 15 9
at 8 Plate
Albert P. Lincoln

LEWIS' SUB-DIVISION

Part of the N.E. $\frac{1}{4}$ of the S.E. $\frac{1}{4}$ of Section 33, T.2S.R.1W.


CITY OF JACKSON

JACKSON COUNTY, MICHIGAN.

0 50 100 200 300 FEET.

SCALE: 100 FEET = 1 INCH.

ALL DIMENSIONS ARE IN FEET AND DECIMALS.

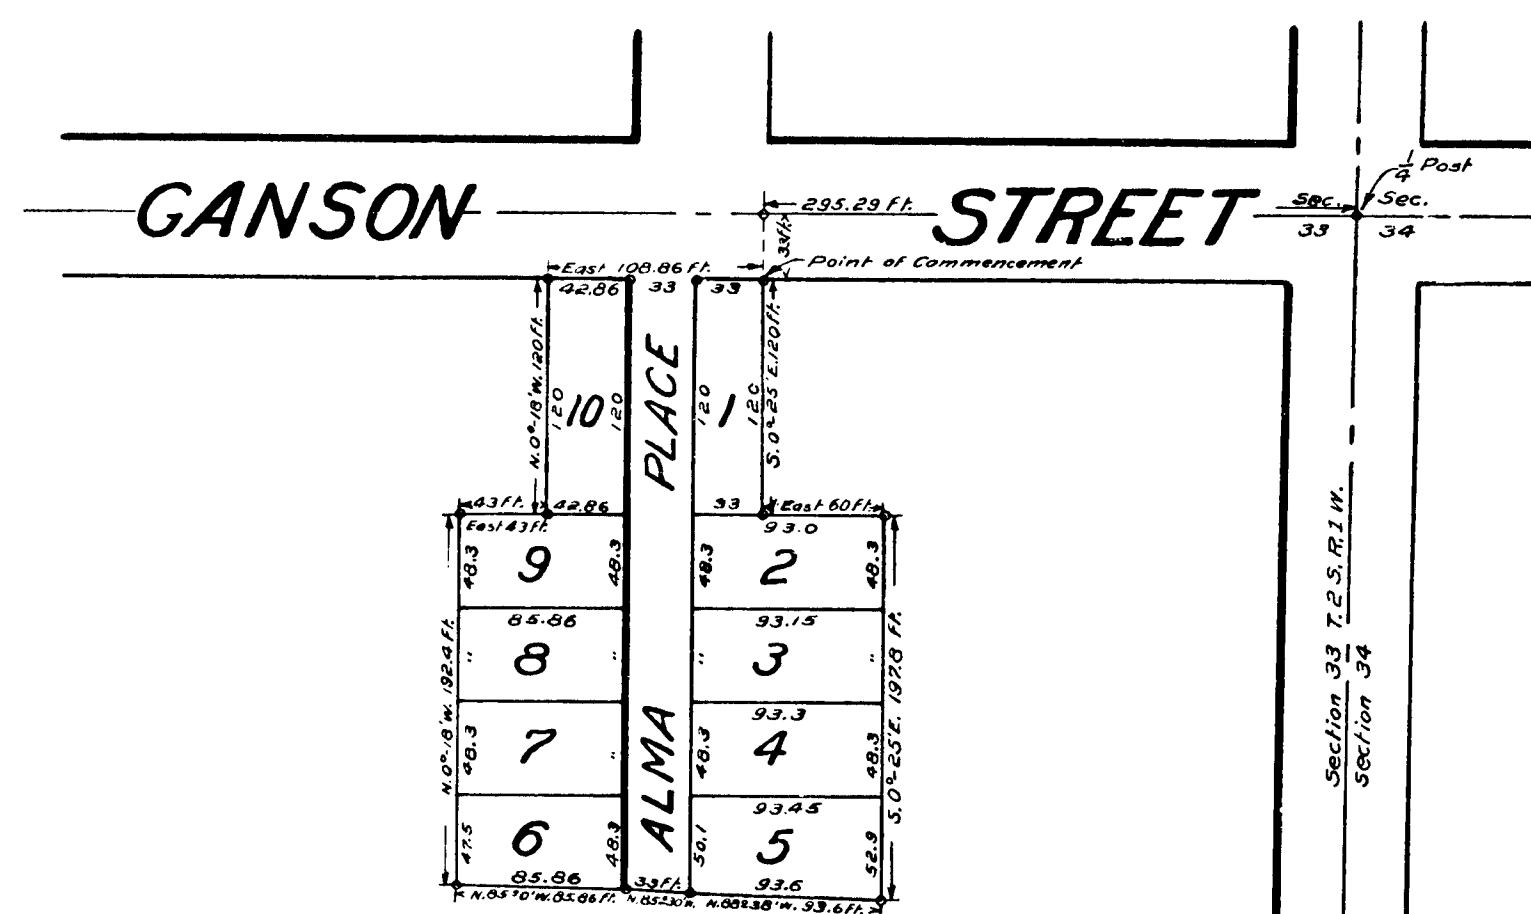

State of Michigan } SS.
County of Jackson

I hereby certify that I have examined the records of this office relating to the description of land hereon platted as LEWIS' SUB-DIVISION in the City of Jackson, Jackson County, Michigan, and from such examination I find that there are no tax liens or titles held by the State, and that there are no tax liens or titles held by individuals on said lands, for the five years preceding the 9 day of Dec. 1914, and that the taxes for said period of five years are paid, as shown by the records of this office.

Dec 7 1914
County Treasurer
of Jackson County.

Surveyor's Certificate

I hereby certify that the plat hereon submitted is a correct one

and that permanent monuments, consisting of iron pipe

about one inch in diameter and 24" long

have been planted at points marked thus + as thereon shown at all angles to the boundaries of the land platted and at all intersections of streets.

James E. Riley Surveyor.

13899