

DEDICATION.

Know all men by these presents, that we, Gardener B. Gunnison and Genevieve I. Gunnison, his wife, as proprietors, have caused the land embraced in the annexed plat and hereinafter described, to be surveyed, laid out and platted, to be known as LINCOLN COURT, on the N.W. $\frac{1}{4}$ of the S.W. $\frac{1}{4}$ of Section 11, T.35.R.1W. Summit Township, Jackson County, Michigan; and that the street, ^{and alley,} as shown on said plat is hereby dedicated to the use of the public; which said land so embraced in said annexed plat is described as follows, to wit:-

Commencing at a point on the East line of the Francis Street road thirty three (33) feet East and two hundred ninety seven (297) feet South of the West quarter post of Section eleven (11), Town three (3) South, Range one (1) West, thence N. 88°-54' E. three hundred seventy (370) feet, thence South two hundred sixty four (264) feet, thence S. 88°-54' W. one hundred seventy two (172) feet, thence North one hundred thirty two (132) feet, thence S. 88°-54' W. one hundred ninety eight (198) feet, thence North one hundred thirty two (132) feet to the place of beginning.

Signed and Sealed in Presence of

A.P. Hough } Gardener B. Gunnison (L.S.)
L. Bird } Genevieve I. Gunnison (L.S.)

State of Michigan } SS
County of Jackson

On this 28 day of Dec, 1914, before me, a Notary Public in and for said County, personally came the above named Gardener B. Gunnison and Genevieve I. Gunnison his wife known to me to be the persons named in and who executed the above dedication, and acknowledged the same to be their free act and deed.

A.P. Hough
Notary Public
My Term Expires Mar 25 1918

I hereby certify that the annexed plat was approved by the Township Board of Summit Township, Jackson County, Michigan.


DEC 29-1914

Ralph A. Lee
Township Clerk.

LINCOLN COURT

ON THE N.W. $\frac{1}{4}$ OF THE S.W. $\frac{1}{4}$ OF
SECTION 11, T.35.R.1W.
SUMMIT TOWNSHIP
JACKSON COUNTY, MICHIGAN.

0 50 100 150 FEET.
SCALE - 50 FT. = 1 INCH.

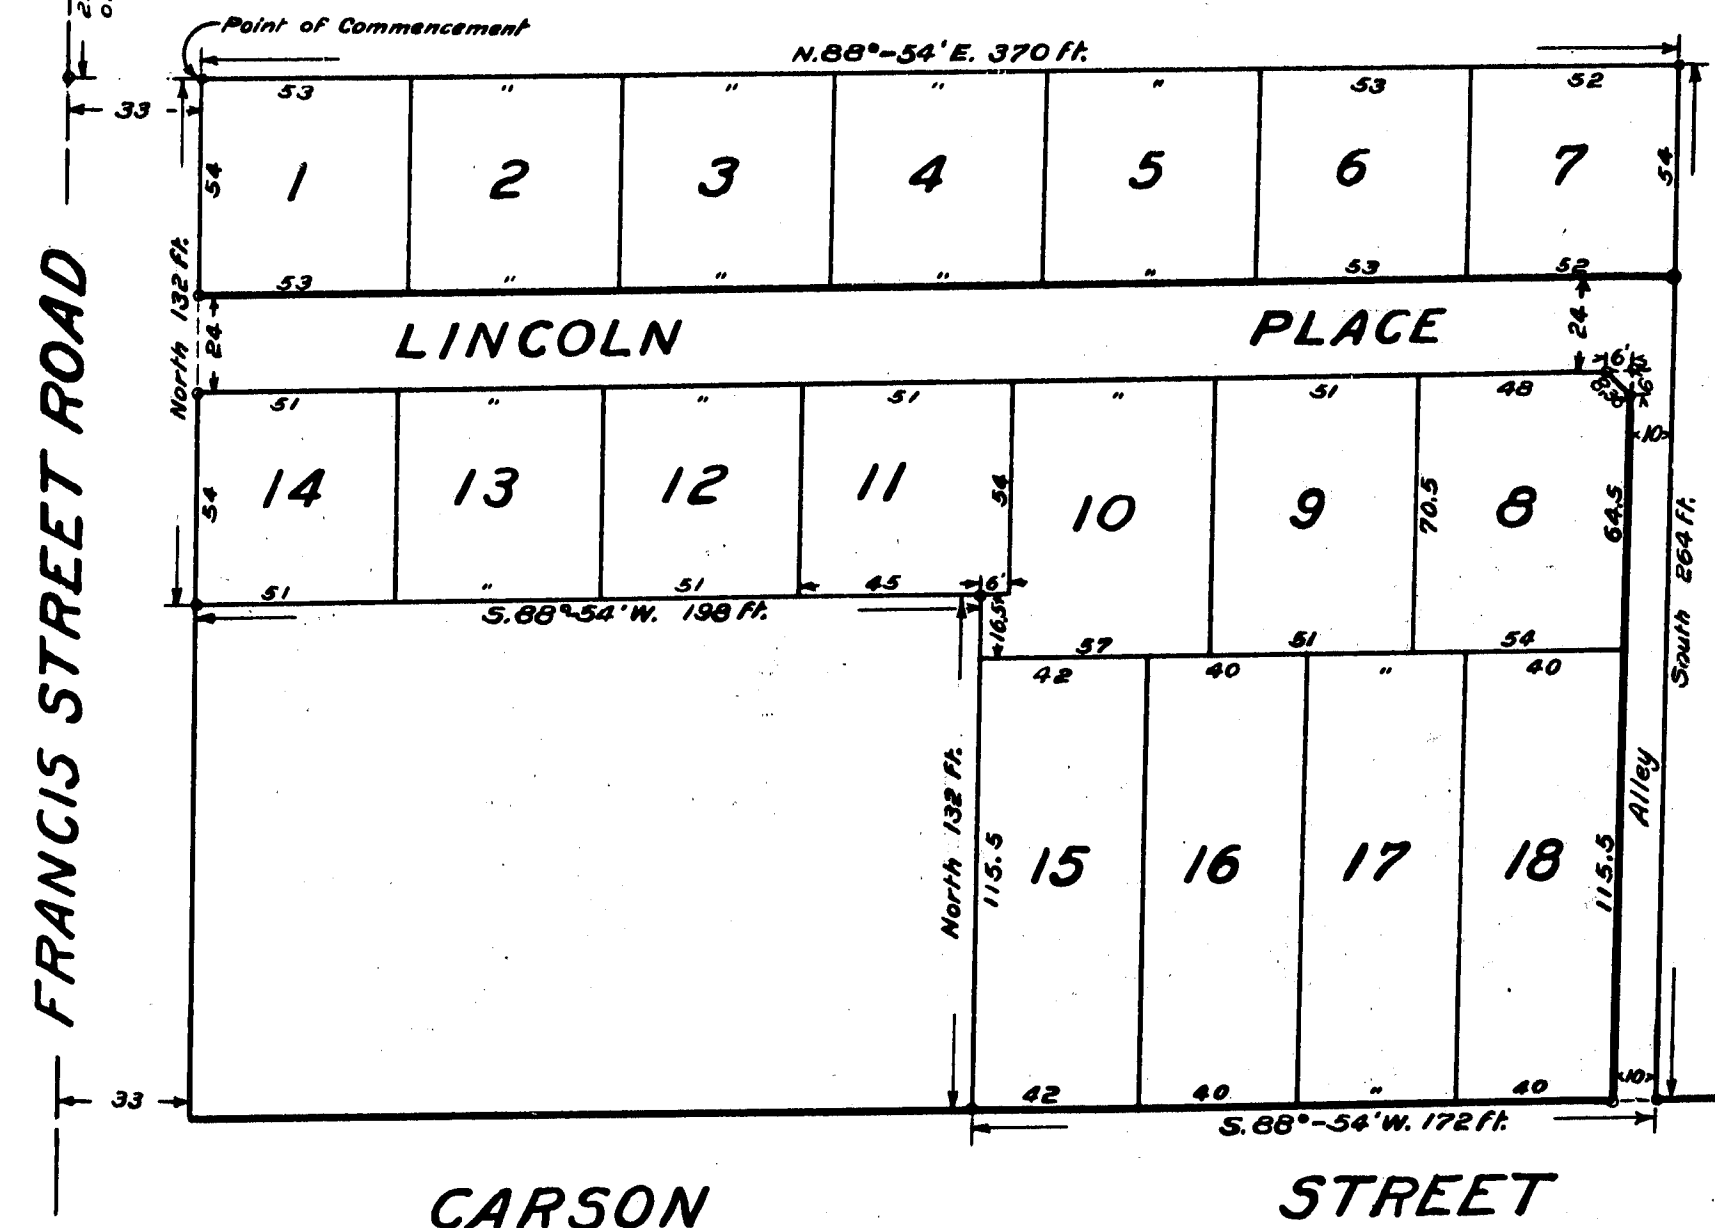

State of Michigan } SS
County of Jackson

I hereby certify that I have examined the records of this office relating to the description of land hereon platted as LINCOLN COURT, on the N.W. $\frac{1}{4}$ of the S.W. $\frac{1}{4}$ of Section 11, T.35.R.1W. Summit Township, Jackson County, Michigan, and from such examination I find that there are no tax liens or titles held by the State, and that there are no tax liens or titles held by individuals, on said lands, for the five years preceding the 28 day of December 1914, and that the taxes for said period of five years are paid, as shown by the records of this office.

Dec 29 1914 Daniel M. Quinn
County Treasurer
of Jackson County.

JACKSON COUNTY OFFICE, SS.
Lincoln Court
RECORDED 2614 DATE OF
Jan A. D. 15 AS 10 O'CLOCK
A. M. IN 8 OF Plate
OR PAGE 21
Albert B. Lincoln



I hereby certify that the copy is a true copy of the MAP or PLAT forwarded the Register of Deeds for recording.
Compared Jan 20 1915
Chas. L. Hume
Deputy Auditor General.

Filed in Auditor General's Dep't

Chas. L. Hume

Surveyor's Certificate.
I hereby certify that the plat hereon delineated is a correct

and that permanent monuments, consisting of iron pipe
one inch in diameter and 24" long

have been planted at points marked thus + as thereon shown at all angles in the boundaries of the land platted and at all intersections of streets, and alley. James L. Riley Surveyor.

13900

DEDICATION.

Know all men by these presents, that we, Gardener B. Gunnison and Genevieve I. Gunnison, his wife, as proprietors, have caused the land embraced in the annexed plat and hereinafter described, to be surveyed, laid out and platted, to be known as LINCOLN COURT, on the N.W. $\frac{1}{4}$ of the S.W. $\frac{1}{4}$ of Section 11, T.35.R.1W. Summit Township, Jackson County, Michigan; and that the street, ^{and alley} as shown on said plat is hereby dedicated to the use of the public; which said land so embraced in said annexed plat is described as follows, to wit:-

Commencing at a point on the East line of the Francis Street road thirty three (33) feet East and two hundred ninety seven (297) feet South of the West quarter post of Section eleven (11), Town three (3) South, Range one (1) West, thence N. 88°-54' E. three hundred seventy (370) feet, thence South two hundred sixty four (264) feet, thence S. 88°-54' W. one hundred seventy two (172) feet, thence North one hundred thirty two (132) feet, thence S. 88°-54' W. one hundred ninety eight (198) feet, thence North one hundred thirty two (132) feet to the place of beginning.

Signed and Sealed in Presence of

A.P. Hough } Gardener B. Gunnison (L.S.)
L. Bird } Genevieve I. Gunnison (L.S.)

State of Michigan }
County of Jackson } SS

On this 28 day of Dec 1914, before me, a Notary Public in and for said County, personally came the above named Gardener B. Gunnison and Genevieve I. Gunnison his wife known to me to be the persons named in and who executed the above dedication, and acknowledged the same to be their free act and deed.

A.P. Hough
Notary Public
My Term Expires Year 25 1918

I hereby certify that the annexed plat was approved by the Township Board of Summit Township, Jackson County, Michigan.


DEC 29-1914

Ralph A. Lee
Township Clerk.

LINCOLN COURT

ON THE N.W. $\frac{1}{4}$ OF THE S.W. $\frac{1}{4}$ OF
SECTION 11, T.35.R.1W.
SUMMIT TOWNSHIP
JACKSON COUNTY, MICHIGAN.

0 50 100 150 FEET.
SCALE - 50 FT. = 1 INCH.

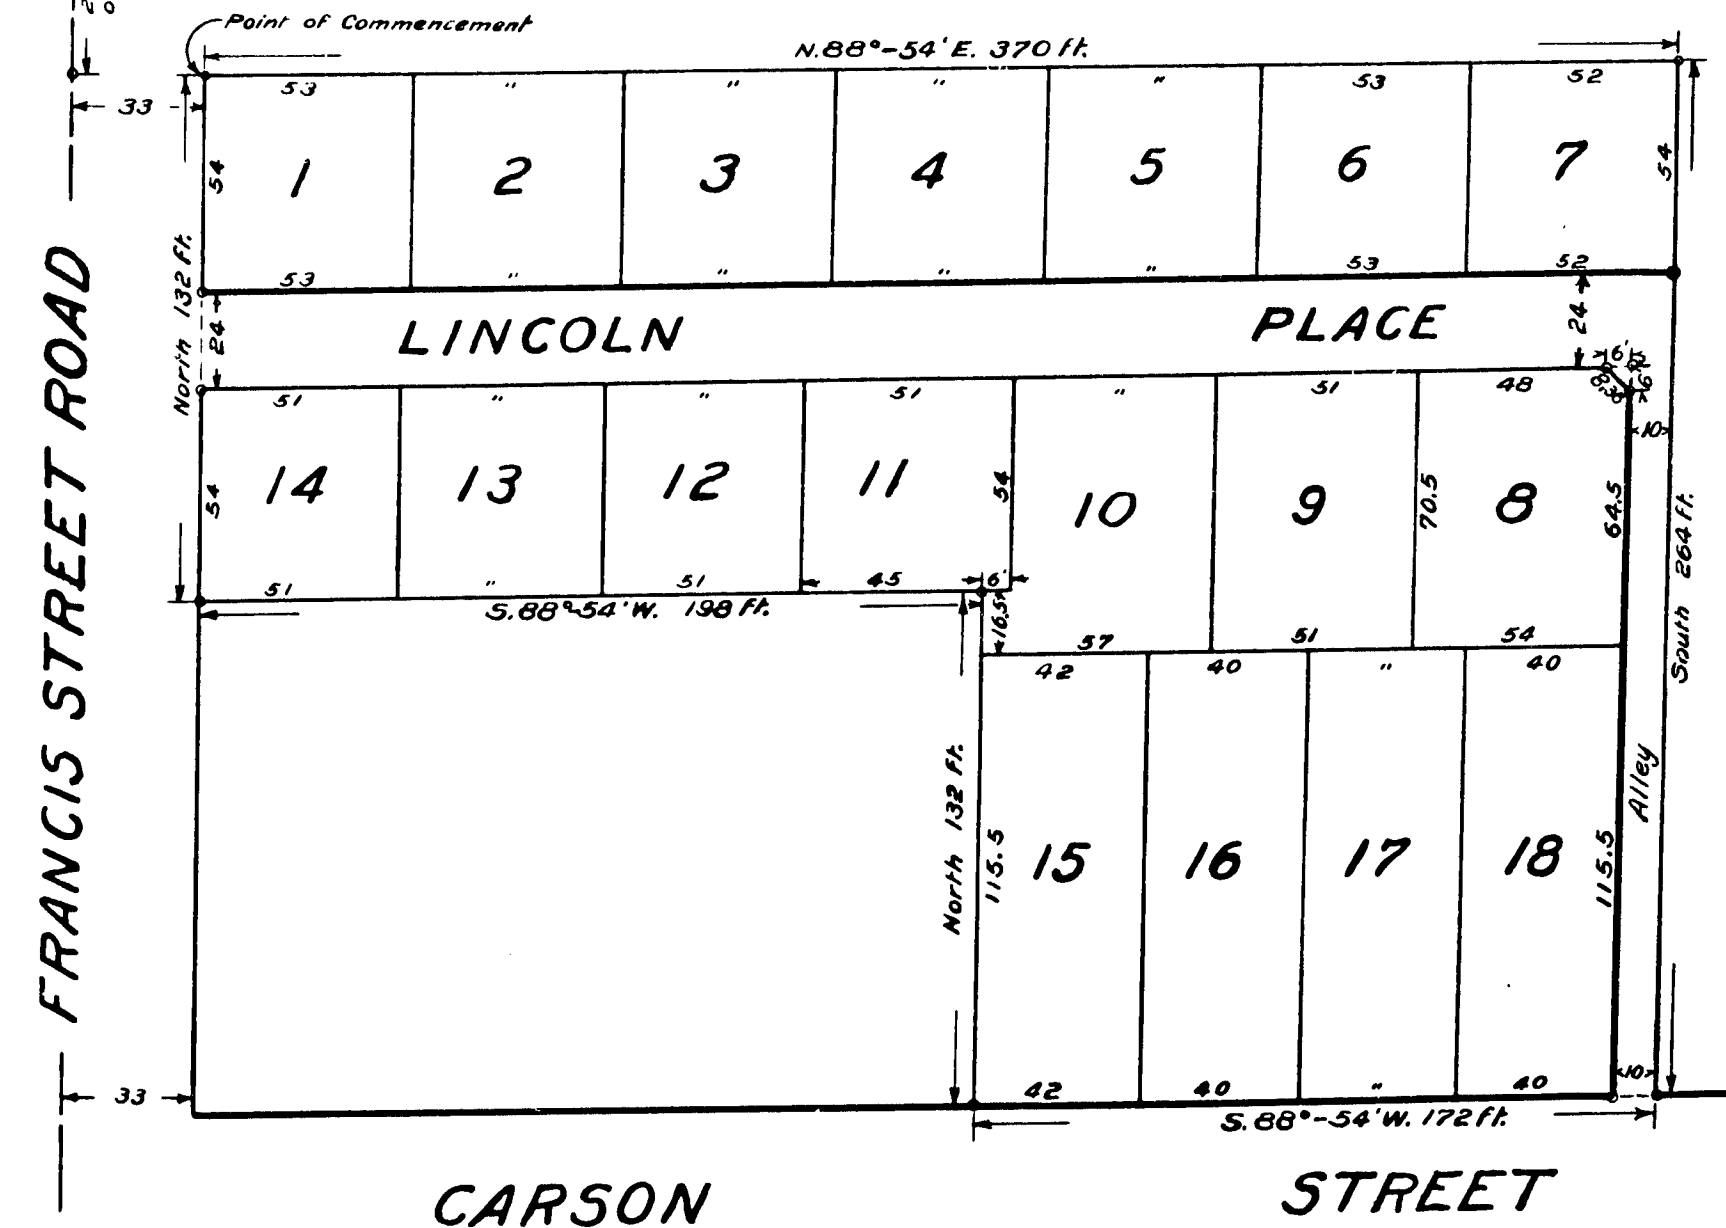

State of Michigan }
County of Jackson } SS

I hereby certify that I have examined the records of this office relating to the description of land hereon platted as LINCOLN COURT, on the N.W. $\frac{1}{4}$ of the S.W. $\frac{1}{4}$ of Section 11, T.35.R.1W. Summit Township, Jackson County, Michigan, and from such examination I find that there are no tax liens or titles held by the State, and that there are no tax liens or titles held by individuals, on said lands, for the five years preceding the 28 day of December 1914, and that the taxes for said period of five years are paid, as shown by the records of this office.

Dec 29 1914 Daniel M. Quinn
County Treasurer
of Jackson County.

JACKSON COUNTY OFFICE
FILED
Lincoln Court
RECORDED WITH 26th DAY OF
Jan 1915
BY A. B. L. Smith
OR PAID 21
Albert B. L. Smith



I hereby certify that this copy is a true copy of the Map or PLAT forwarded the Register of Deeds for recording.
Chas. L. J. J. J.
County Auditor General.

Filed in Auditor General's Dept.

Chas. L. J. J. J.

Surveyor's Certificate.
I hereby certify that the plat hereon delineated is a correct

and that permanent monuments, consisting of iron pipe
one inch in diameter and 24" long

have been planted at points marked thus + as therein shown at all angles in the boundaries of the said plat and at all corners of streets and Alley. James A. Riley Surveyor.

13900