

DEDICATION.

Know all men by these presents, that we, Frank R. Parmelee and Alice Parmelee, his wife, as proprietors, have caused the land embraced in the annexed plat and hereinafter described, to be surveyed, laid out and platted, to be known as LAKE VIEW TERRACE SUBDIVISION of part of the S.W. $\frac{1}{4}$ of Section 14, T.3.S.R.1.W., Summit Township, Jackson County, Michigan, and that the road and alley as shown on said plat is hereby dedicated to the use of the public; which said land so embraced in said annexed plat is described as follows, to-wit:-

Commencing at a point eleven hundred thirty one and fifty two hundredths (1131.52) feet South, and eleven hundred seventy three and forty five hundredths (1173.45) feet East of the West $\frac{1}{2}$ post of Section fourteen (14) Town three (3) South, Range one (1) West, thence S. 70°33'E. five hundred sixty one and sixty eight hundredths (561.68) feet, thence S. 20°26'W. three hundred eighty three (383) feet, thence N. 80°0'W. five hundred fifty four and nine tenths (554.9) feet, thence N. 18°33'E. four hundred seventy five and twenty five hundredths (475.25) feet to the place of beginning.

Signed and Sealed in Presence of

Frank R. Parmelee (L.S.)
Alice Parmelee (L.S.)

State of Michigan } ss
County of Jackson }

On this 10th day of April 1915 before me a Notary Public in and for said County, personally came the above named Frank R. Parmelee and Alice Parmelee his wife, known to me to be the persons named in and who executed the above dedication, and acknowledged the same to be their free act and deed.

Royal B. Stemm
Notary Public, Jackson County, Michigan.
My Term Expires Jan. 22 1917

I hereby certify that the annexed plat was approved by the Township Board of Summit Township, Jackson County, Michigan.

April 22 1915.
Ralph A. Lees
Township Clerk.

I hereby certify that this copy is a true copy of the map or PLAT forwarded the Register of Deeds for recording.

Witness my hand and seal this May 19 1915.
Geo. L. Hansen
Deputy Auditor General.




REGISTERED OFFICE.
JACKSON COUNTY, MICHIGAN.

May 19 1915
Albert B. Lincoln

Examined and Approved
May 19 1915
Geo. L. Hansen
Deputy Auditor General.

LAKE VIEW TERRACE SUBDIVISION OF PART OF THE S.W. $\frac{1}{4}$ OF SECTION 14, T.3.S.R.1.W. SUMMIT TOWNSHIP, JACKSON COUNTY, MICHIGAN.

0 50 100 200 300 400 FEET.
SCALE: 100 FEET = 1 INCH.
ALL DIMENSIONS ARE IN FEET AND DECIMALS.

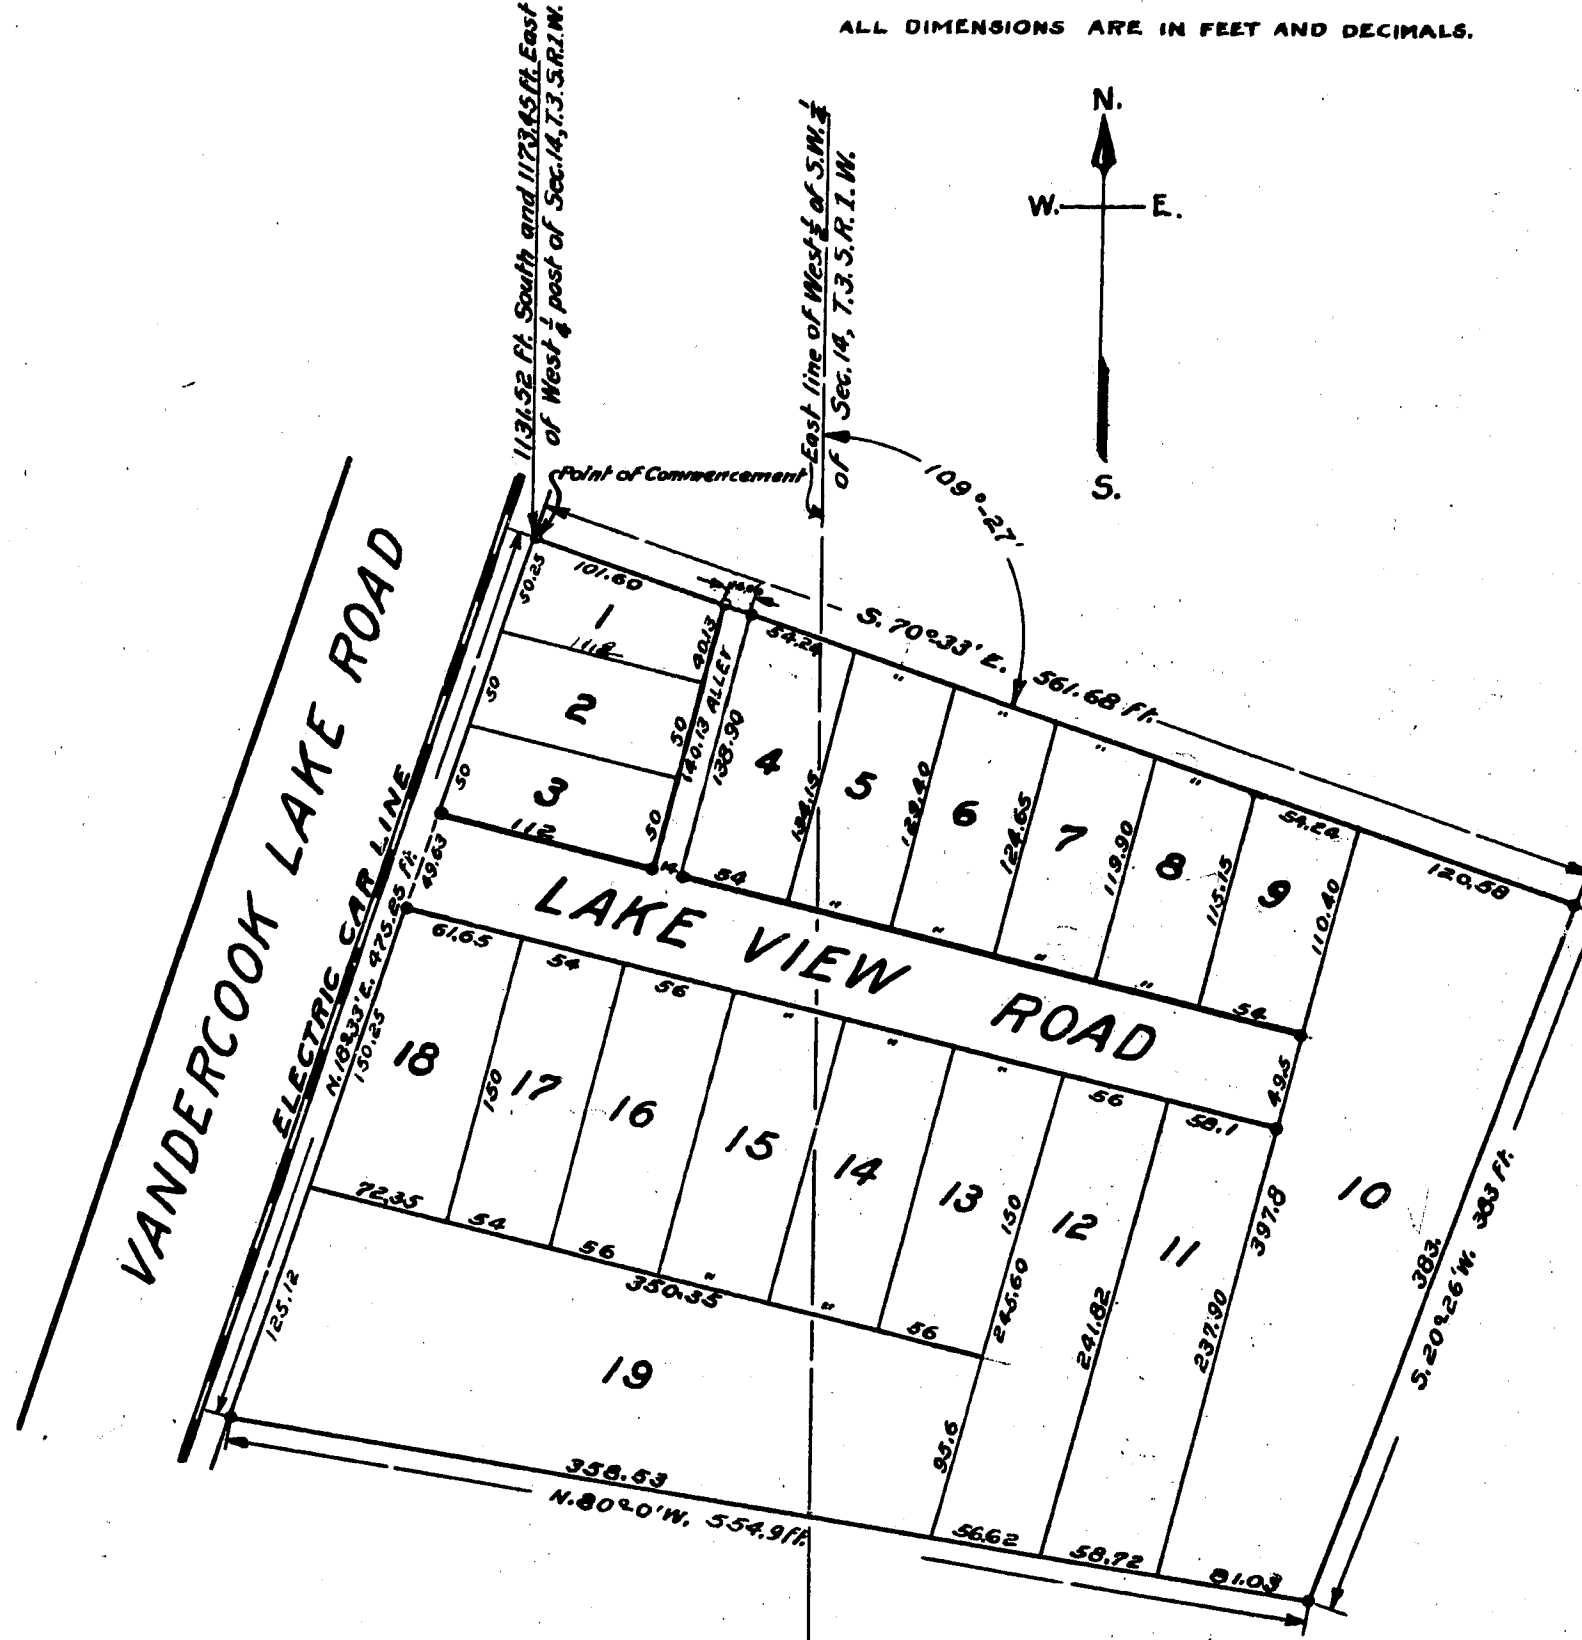

State of Michigan } ss
County of Jackson }

I hereby certify that I have examined the records of this office relating to the description of land hereon platted as LAKE VIEW TERRACE SUBDIVISION of part of the S.W. $\frac{1}{4}$ of Section 14, T.3.S.R.1.W., Summit Township, Jackson County, Michigan, and from such examination I find that there are no tax liens or titles held by the State, and that there are no tax liens or titles held by individuals on said lands, for the five years preceding the 10th day of April 1915, and that the taxes for said period of five years are paid, as shown by the records of this office.

April 10 1915.
James B. Dickler
County Treasurer
of Jackson County.

Surveyor's Certificate

I hereby certify that the plat hereon delineated is a correct one and that permanent monuments, consisting of iron pipe

one inch in diameter and 24" long have been planted at points marked thus as shown above at all angles in the boundaries of the land platted and at all intersections of streets, and Alley, James L. Riley Surveyor.

13901

Filed in Auditor General's Dept.
May 22 1915
Geo. L. Hansen
Deputy Auditor General.

DEDICATION.

Know all men by these presents, that we, Frank R. Parmelee and Alice Parmelee, his wife, as proprietors, have caused the land embraced in the annexed plat and hereinafter described, to be surveyed, laid out and platted, to be known as LAKE VIEW TERRACE SUBDIVISION of part of the S.W. $\frac{1}{4}$ of Section 14, T.3.S.R.1.W., Summit Township, Jackson County, Michigan, and that the road and alley as shown on said plat is hereby dedicated to the use of the public; which said land so embraced in said annexed plat is described as follows, to wit:-

Commencing at a point eleven hundred thirty one and fifty two hundredths (1131.52) feet South, and eleven hundred seventy three and forty five hundredths (1173.45) feet East of the West $\frac{1}{4}$ post of Section fourteen (14) Town three (3) South, Range one (1) West, thence S. 70° 33' E. five hundred sixty one and sixty eight hundredths (561.68) feet, thence S. 20° 26' W. three hundred eighty three (383) feet, thence N. 80° 0' W. five hundred fifty four and nine tenths (554.9) feet, thence N. 18° 33' E. four hundred seventy five and twenty five hundredths (475.25) feet to the place of beginning.

Signed and Sealed in Presence of

Frank R. Parmelee (L.S.)
Alice Parmelee (L.S.)

State of Michigan } ss
County of Jackson }

On this 10th day of April 1915 before me a Notary Public in and for said County, personally came the above named Frank R. Parmelee and Alice Parmelee his wife, known to me to be the persons named in and who executed the above dedication, and acknowledged the same to be their free act and deed.

Royal A. Stemm
Notary Public, Jackson County, Michigan.
My Term Expires Jan. 22 1917

I hereby certify that the annexed plat was approved by the Township Board of Summit Township, Jackson County, Michigan.

April 22 1915.
Ralph A. Leis
Township Clerk.

Filed in Auditor General's Office
May 22 1915
Geo. L. Hauer


May 19-1915
Geo. L. Hauer



May 19-1915
Geo. L. Hauer
Superior Terrace Subd
20th
May 15 11
22
Albert B. Lincoln

LAKE VIEW TERRACE SUBDIVISION OF PART OF THE S.W. $\frac{1}{4}$ OF SECTION 14, T.3.S.R.1.W. SUMMIT TOWNSHIP, JACKSON COUNTY, MICHIGAN.

0 50 100 200 300 400 FEET.
SCALE: 100 FEET = 1 INCH.
ALL DIMENSIONS ARE IN FEET AND DECIMALS.

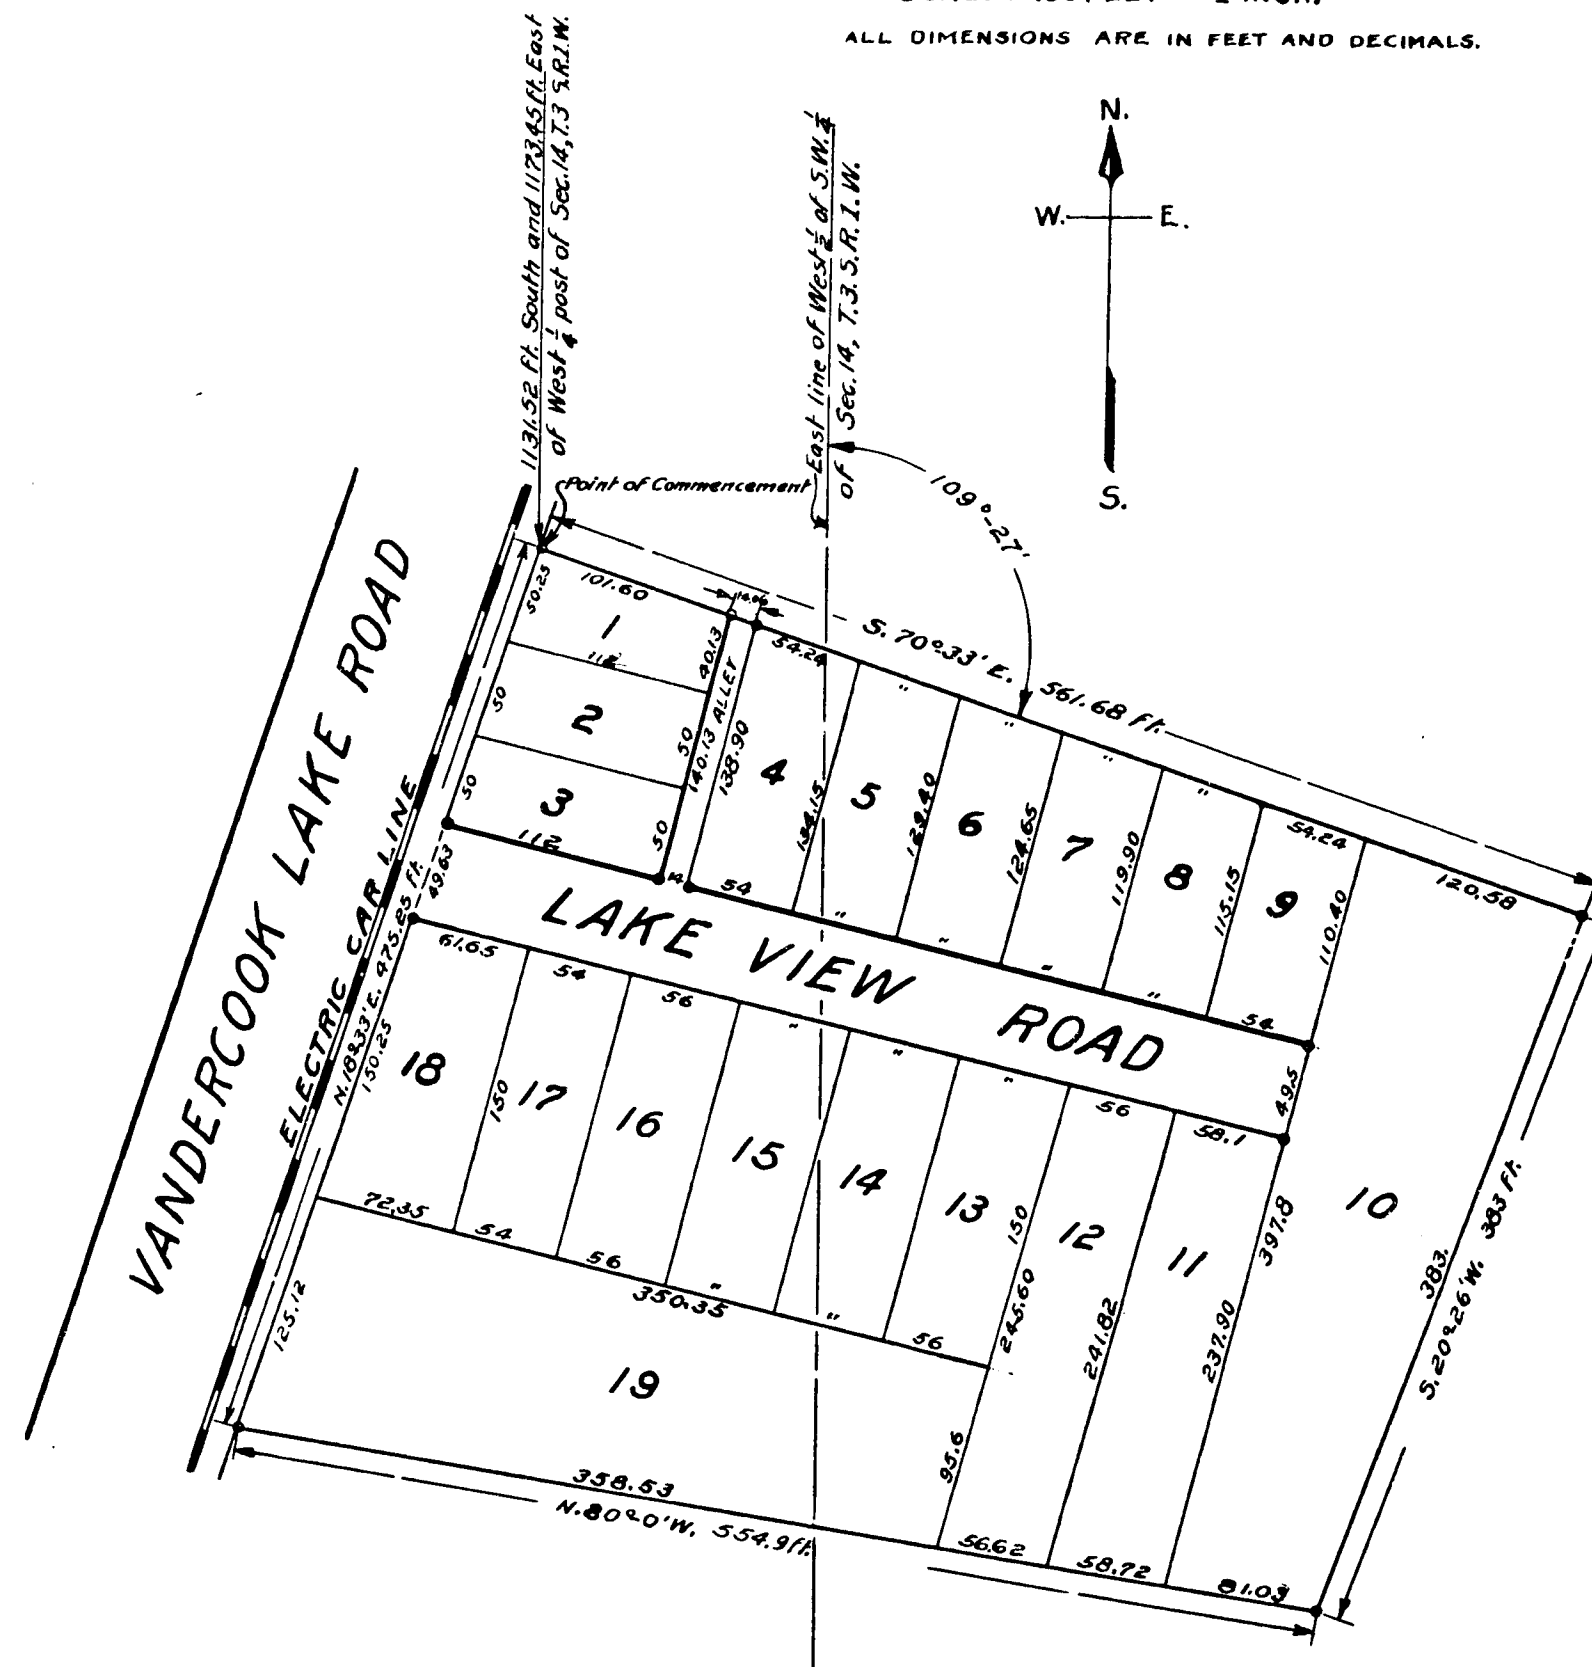

State of Michigan } ss
County of Jackson }

I hereby certify that I have examined the records of this office relating to the description of land hereon platted as LAKE VIEW TERRACE SUBDIVISION of part of the S.W. $\frac{1}{4}$ of Section 14, T.3.S.R.1.W., Summit Township, Jackson County, Michigan, and from such examination I find that there are no tax liens or titles held by the State, and that there are no tax liens or titles held by individuals on said lands, for the five years preceding the 10th day of April 1915, and that the taxes for said period of five years are paid, as shown by the records of this office.

April 10 1915.
James B. Micker
County Treasurer
of Jackson County.

Surveyor's Certificate.

I hereby certify that the plat hereon delineated is a correct

and that permanent monuments, consisting of iron pipe

one inch in diameter and 28" long

have been planted at points marked thus $\ast$ on the plat, and at all angles in the boundaries of the land platted and at intersections of streets and Alley. James B. Micker Surveyor.

13901