

NORTON RAY'S SUBDIVISION
OF PART OF THE N.E. $\frac{1}{4}$ OF THE N.W. $\frac{1}{4}$
OF SECTION 34, T.3.S.R.3.W.
IN THE
VILLAGE OF CONCORD, JACKSON COUNTY, MICHIGAN.

Examined and Approved
July 13-1915
Geo. L. Hauer

0 50 100 200 300 400 FEET.
SCALE: - ONE INCH = 100 FEET
Dimensions are in feet and decimals.

DEDICATION.

Know all men by these presents, that we, J. Norton Ray and Almeda L. Ray, his wife, as proprietors, have caused the land embraced in the annexed plat and hereinafter described to be surveyed, laid out and plotted, to be known as NORTON RAY'S SUBDIVISION of part of the N.E. $\frac{1}{4}$ of the N.W. $\frac{1}{4}$ of Section 34, T.3.S.R.3.W. in the Village of Concord, County of Jackson, State of Michigan; and that the Streets and alleys as shown on said plat are hereby dedicated to the use of the public, which said land so embraced in said annexed plat is described as follows, to wit:-

Commencing at a point in the North line of Section thirty four (34) Town three (3) South, Range (3) West, thirty three (33) feet West of the North quarter post of said Section thirty four (34) thence South parallel with the North and South quarter line of Section thirty four (34) seven hundred one and twenty five hundredths (701.25) feet, thence N. 89° 35' W. six hundred twenty nine and three tenths (629.3) feet, thence North seven hundred thirteen and three tenths (713.3) feet and thence S. 88° 29' E. six hundred twenty nine and three tenths (629.3) feet to the place of beginning.

Signed and sealed in presence of

Carrie V. Cutting } J. Norton Ray (L.S.)
Viola Keeler } Almeda L. Ray (L.S.)

State of Michigan } ss
County of Jackson }

On this 8th day of July, 1915, before me a Notary Public in and for said County, personally came the above named J. Norton Ray and Almeda L. Ray his wife, known to me to be the persons named in and who executed the above dedication and acknowledged the same to be their free act and deed.

Carrie V. Cutting
Notary Public, Jackson County, Michigan.
My Term Expires July 6, 1918

I hereby certify that the annexed plat was approved by the Common Council of the village of Concord, Jackson County, Michigan.

June 28th 1915.
James E. Anderson
Village Clerk.

I hereby certify that this copy is a true copy of the plat or plat forwarded the Register of Deeds for recording.
July 13-1915
Geo. L. Hauer
County Auditor General

Filed in Auditor General's Dept.




July 13-1915
Geo. L. Hauer
County Auditor General

State of Michigan } ss
County of Jackson }

I hereby certify that I have examined the records of this office relating to the description of land hereon platted as NORTON RAY'S SUBDIVISION of part of the N.E. $\frac{1}{4}$ of the N.W. $\frac{1}{4}$ of Section 34, T.3.S.R.3.W., Concord Township, Jackson County, Michigan; and from such examination I find that there are no tax liens or titles held by the State, and that there are no tax liens or titles held by individuals on said lands for the five years preceding the 7th day of July, 1915, and that the taxes for said period of five years are paid as shown by the records of this office.

July 7th 1915.

Geo. L. Hauer
County Treasurer
of Jackson County.

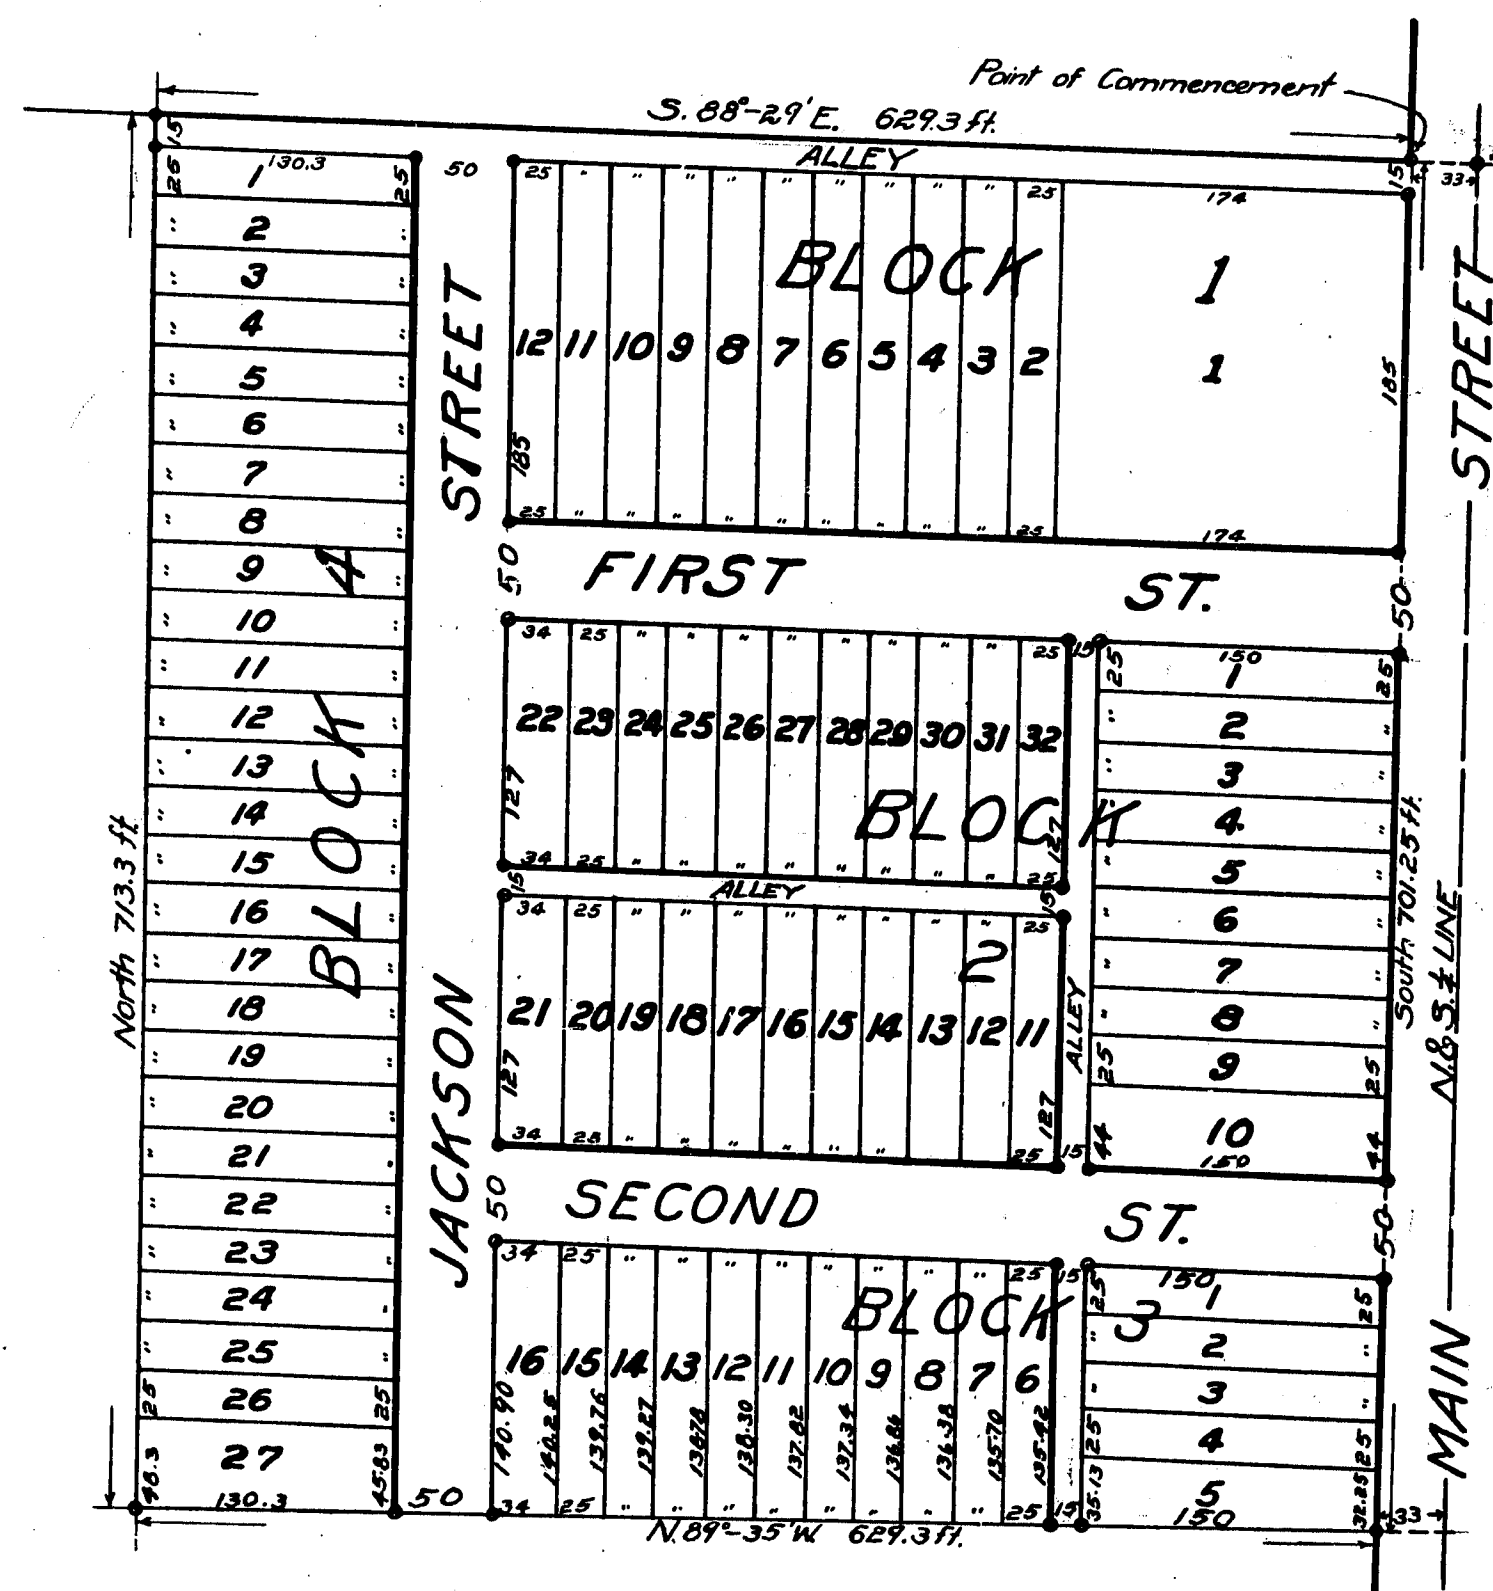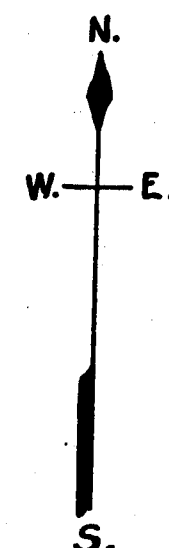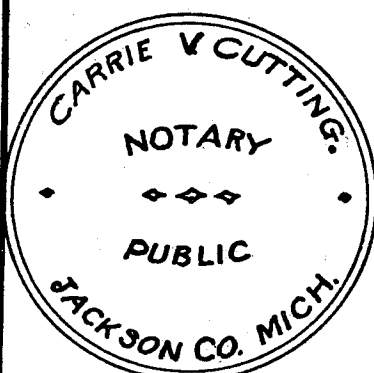

Jackson
Norton Ray's Subd
July 14th
July 15-1915
Albert B. Lincoln
Recorder in Michigan



13902

Surveyor's Certificate
I hereby certify that the plat hereon delineated is a correct one and that permanent monuments, consisting of iron pipe one inch in diameter and 24" long have been planted at points marked thus + as thereon shown at all angles in the boundaries of the land platted and at all intersections of streets and alleys.

NORTON RAY'S SUBDIVISION
OF PART OF THE N.E. $\frac{1}{4}$ OF THE N.W. $\frac{1}{4}$
OF SECTION 34, T.3.S.R.3.W.
IN THE
VILLAGE OF CONCORD, JACKSON COUNTY, MICHIGAN.

0 50 100 200 300 400 FEET.
SCALE: - ONE INCH = 100 FEET
Dimensions are in feet and decimals.

DEDICATION.

Know all men by these presents, that we, J. Norton Ray and Almada L. Ray, his wife, as proprietors, have caused the land embraced in the annexed plat and hereinafter described to be surveyed, laid out and platted, to be known as NORTON RAY'S SUBDIVISION of part of the N.E. $\frac{1}{4}$ of the N.W. $\frac{1}{4}$ of Section 34, T.3.S.R.3.W. in the Village of Concord, County of Jackson, State of Michigan; and that the Streets and alleys as shown on said plat are hereby dedicated to the use of the public, which said land so embraced in said annexed plat is described as follows, to wit:-

Commencing at a point in the North line of Section thirty four (34) Town three (3) South, Range (3) West, thirty three (33) feet West of the North quarter post of said Section thirty four (34) thence South parallel with the North and South quarter line of Section thirty four (34) seven hundred one and twenty five hundredths (701.25) feet, thence N.89°35'W. six hundred twenty nine and three tenths (629.3) feet, thence North seven hundred thirteen and three tenths (713.3) feet and thence S.88°29'E. six hundred twenty nine and three tenths (629.3) feet to the place of beginning.

Signed and sealed in presence of

Carrie V. Cutting } J. Norton Ray (LS)
Viola Taylor } Almada L. Ray (LS)

State of Michigan } ss
County of Jackson }

On this 8th day of July, 1915, before me a Notary Public in and for said County, personally came the above named J. Norton Ray and Almada L. Ray his wife, known to me to be the persons named in and who executed the above dedication and acknowledged the same to be their free act and deed.

Carrie V. Cutting
Notary Public, Jackson County, Michigan.

My Term Expires July 6, 1918



I hereby certify that the annexed plat was approved by the Common Council of the village of Concord, Jackson County, Michigan.

June 28th 1915.

James F. Henderson
Village Clerk.

Jackson
Norton Ray's Subd.
July 15, 1915
Alfred B. Lincoln

July 13, 1915
L. H. H. H.

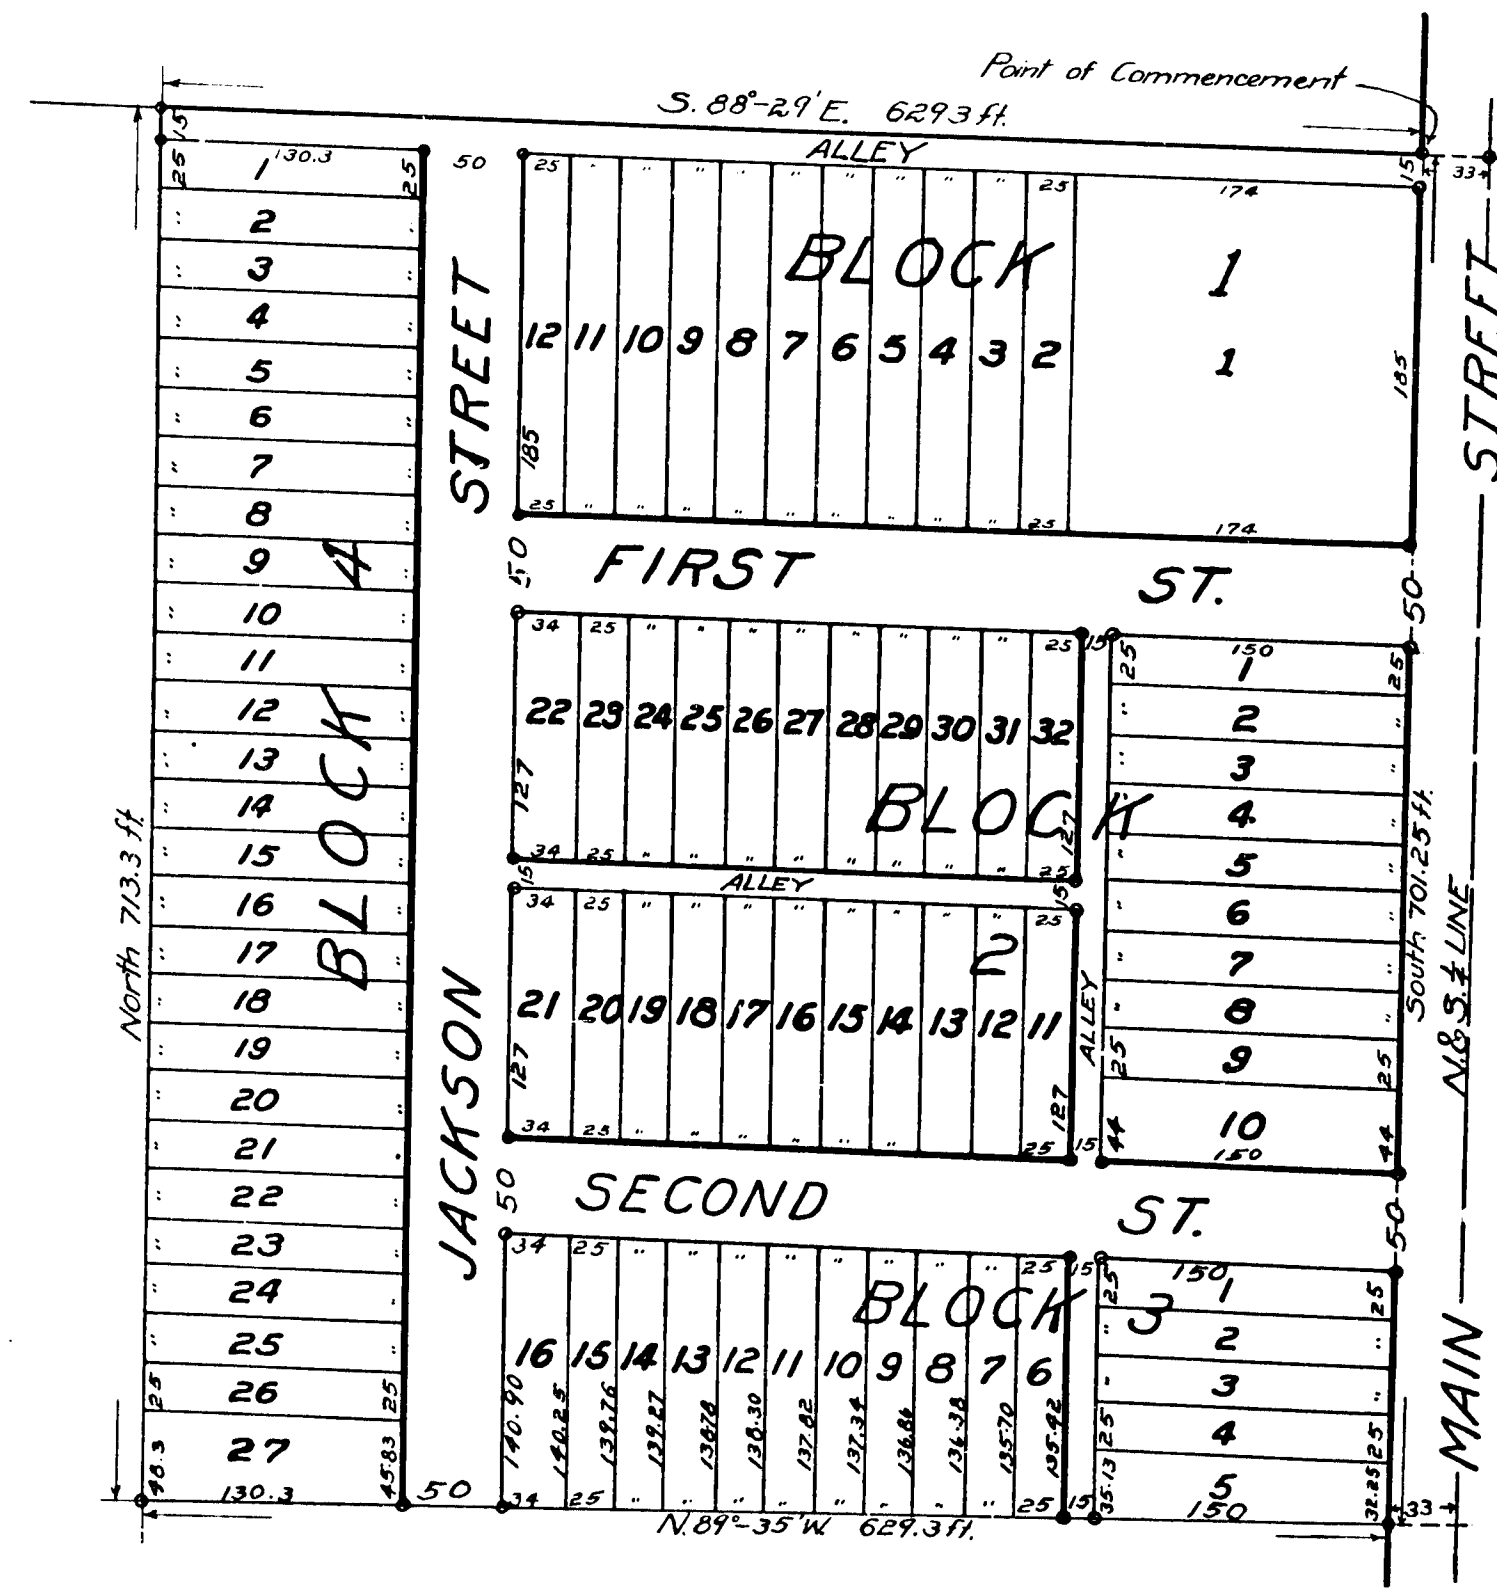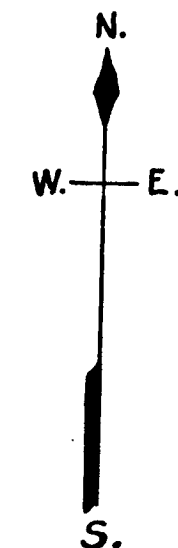

State of Michigan } ss
County of Jackson }

I hereby certify that I have examined the records of this office relating to the description of land hereon platted as NORTON RAY'S SUBDIVISION of part of the N.E. $\frac{1}{4}$ of the N.W. $\frac{1}{4}$ of Section 34, T.3.S.R.3.W., Concord Township, Jackson County, Michigan; and from such examination I find that there are no tax liens or titles held by the State, and that there are no tax liens or titles held by individuals on said lands for the five years preceding the 7th day of July, 1915, and that the taxes for said period of five years are paid as shown by the records of this office.

July 7th 1915.

W. H. Palmer
County Treasurer
of Jackson County.

Surveyor's Certificate

I hereby certify that the plat hereon delineated is a correct and that permanent monuments, consisting of iron pipe one inch in diameter and 24" long have been planted at points marked thus $\perp$ as shown shown at all angles in the boundaries of the land platted and at all intersections of streets and alleys.

13902

MAR 14 1986

VILLAGE OF CONCORD
JACKSON COUNTY, MICHIGAN
RESOLUTION OF VACATING
AND/OR ABANDONING AN ALLEY

Resolution No.: #6
Effective: March 11, 1986

WHEREAS, the original plat of Norton Ray's subdivision has been examined and it has been determined that the below described land was dedicated for public use as an alley;

AND WHEREAS, 1967 PA 288, as amended, authorizes a municipality to vacate an alley by resolution;

NOW THEREFORE, BE IT RESOLVED that the Village of Concord hereby vacates and abandons the following described alley, which it is the owner of by was of a Public Use dedication:

An alley located between Lot 6 of Block 3, and Lots 1,2,3,4, and 5 of Block 3 in Norton Ray's Subdivision of part of the NE 1/4 of the NW 1/4 of Section 34, T3S, R3W in the Village of Concord, Jackson County, Michigan.

BE IT FURTHER RESOLVED, it is the understanding and intent of the Village of Concord that the land owner of said Lot 6 and said Lots 1,2,3,4, and 5 of Block 3 will hereafter be the lawful owner of said alley.

BE IT FURTHER RESOLVED, that the Village clerk shall record a certified copy of this resolution with the Jackson County Register of Deeds and shall send a copy to the state treasurer, all within 30 days hereof.

The foregoing Resolution No. #6 was offered by WHITING and supported by MILLER. Upon roll call vote, the following voted Aye: WHITING, MILLER, MURDOCK, HAKES, Cecil, Jenks. The following voted Nay: None.

The President declared the Resolution adopted.

Sheryl Dishaw
Sheryl Dishaw, Clerk.

CERTIFICATE

I, Sheryl Dishaw, the duly elected and acting Clerk of the Village of Concord, hereby certify that the foregoing Resolution was adopted by the Village Board of said Village at a regular meeting of said Board held on Tuesday, March 11, 1986, at which meeting a quorum was present by a roll call vote of said members hereinbefore set forth; that said Resolution was ordered to take immediate effect.

Sheryl Dishaw
Sheryl Dishaw, Clerk

I certify that a certified copy of this Resolution No. #6 was recorded with the Jackson County Register of Deeds and a copy was sent to the state treasurer on March 12, 1986.

Sheryl Dishaw
Sheryl Dishaw, Clerk.

Prepared by:
Michael L. Clore
Attorney at Law
P.O.Box 248
Concord, MI 49237