

Examined and Approved

DEC-15-1915

Geo. L. Hansen
Deputy Auditor General.


KARASEK SUBDIVISION

OF PART OF THE S.E. $\frac{1}{4}$ OF THE N.W. $\frac{1}{4}$ OF SECTION 1,
T.3S.R.1W., IN THE CITY OF JACKSON, JACKSON COUNTY,
MICHIGAN.

0 50 100 150 200 FEET.

SCALE: 50 FEET = ONE INCH.

ALL DIMENSIONS ARE IN FEET AND DECIMALS.

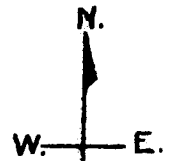

DEDICATION.

Know all men by these presents, that we, Anthony Karasek and Alexandra Karasek, his wife, as proprietors, have caused the land embraced in the annexed plat and hereinafter described, to be surveyed, laid out and platted, to be known as KARASEK SUBDIVISION of part of the S.E. $\frac{1}{4}$ of the N.W. $\frac{1}{4}$ of Section 1, T.3S.R.1W., in the City of Jackson, Jackson County, Michigan; which said land so embraced in said annexed plat is described as follows, to wit:-

Commencing at a point forty (40) feet East of the Northwest corner of the Southeast quarter of the Northwest quarter of Section one (1), Town three (3) South, Range one (1) West, thence East one hundred seventy seven and five tenths (177.5) feet, thence South three hundred twenty four (324) feet, thence West one hundred seventy seven and five tenths (177.5) feet, thence North three hundred twenty four (324) feet to the place of beginning.

Signed and Sealed in Presence of

Julius J. Best
Edward E. Keyes

Anthony Karasek (L.S.)
Alexandra Karasek (L.S.)
mark

State of Michigan } ss.
County of Jackson }

On this 13th day of November 1915, before me, a Notary Public in and for said County, personally came the above named Anthony Karasek and Alexandra Karasek his wife, known to me to be the persons named in and who executed the above dedication, and acknowledged the same to be their free act and deed.

Julius J. Best
Notary Public

My Term Expires Sept 23 1916

I hereby certify that the annexed plat was approved by the City Commission of the City of Jackson.

November 22 1915.

Clifton H. Vedder
City Clerk.

Surveyor's Certificate


I hereby certify that the plat hereon delineated is a correct one

and that permanent monuments, consisting of iron pipe

one inch in diameter and 24" long

have been planted at points marked thus $\star$ as thereon shown at all angles in the boundaries of the land platted and at all intersections of streets.
James E. Tilly Surveyor.

N.W. cor. of S.E. $\frac{1}{4}$ of N.W. $\frac{1}{4}$
of Sec. 1, T.3S.R.1W.

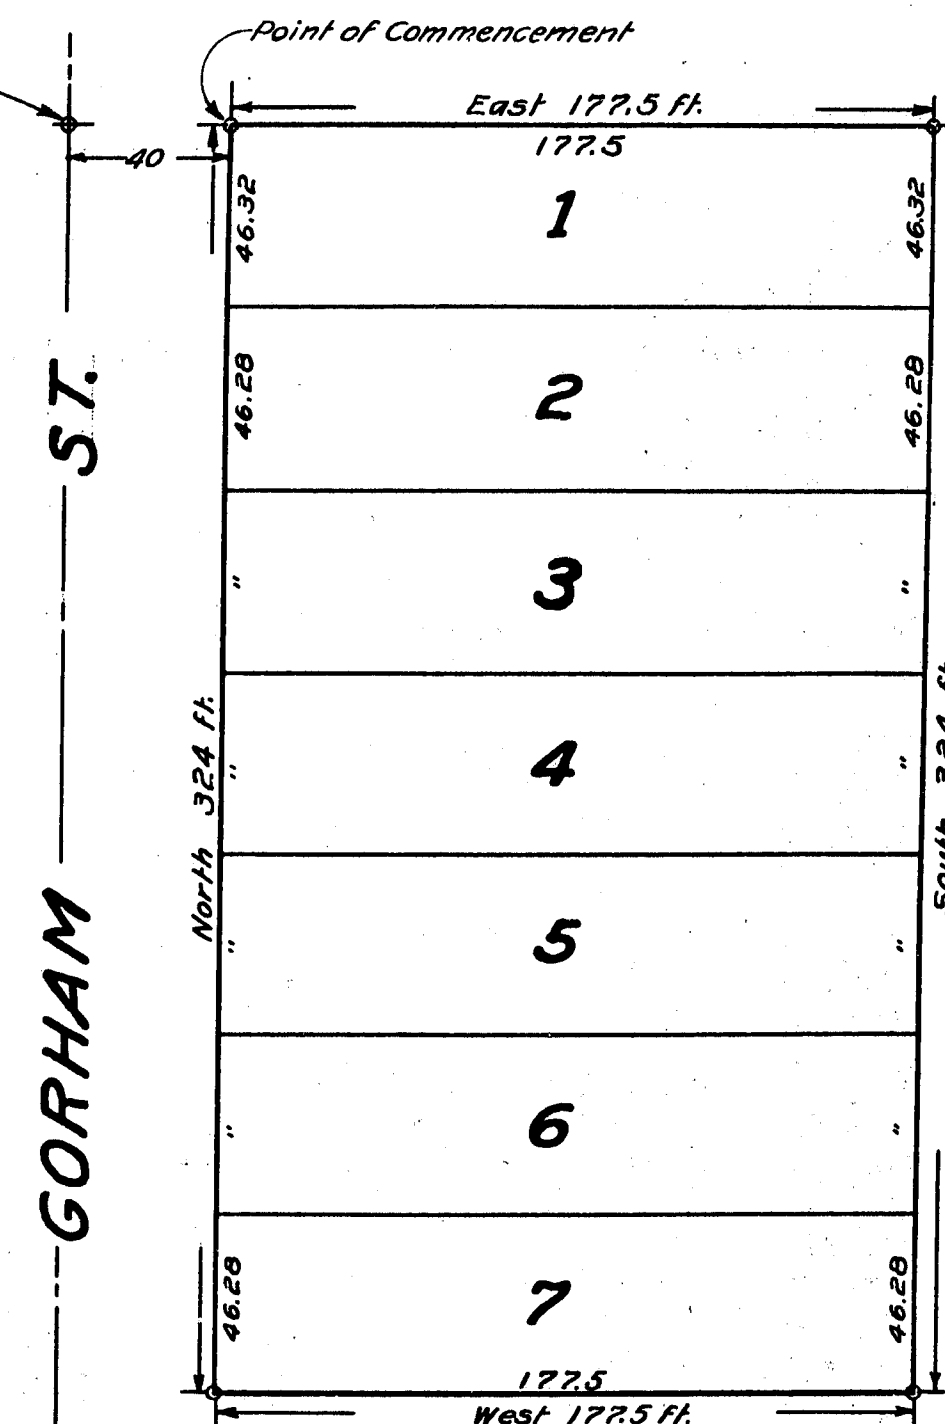

Filed in Auditor General's Dept
Dec. 17-1915
Geo. L. Hansen
Deputy Auditor General.

I hereby certify that this copy is a true copy of the map or plat forwarded the Registrar of Deeds for recording.
Geo. L. Hansen
Deputy Auditor General.

State of Michigan } ss.
County of Jackson }

I hereby certify that I have examined the records of this office relating to the description of land hereon platted as KARASEK SUBDIVISION of part of the S.E. $\frac{1}{4}$ of the N.W. $\frac{1}{4}$ of Section 1, T.3S.R.1W., in the City of Jackson, Jackson County, Michigan, and from such examination I find that there are no tax liens or titles held by the State, and that there are no tax liens or titles held by individuals on said lands, for the five years preceding the 13 day of Nov 1915, and that the taxes for said period of five years are paid, as shown by the records of this office.

November 13 1915. James B. Dickens
County Treasurer
of Jackson County.

This plat was approved on the 30th day of November 1915.

Charles M. Russell
Judge of Probate.

Jay B. Binning
County Clerk.

James B. Dickens
County Treasurer.

JACKSON COUNTY

Karasek Subd.

16

Dec 2 1915

8

Plat

26

Albert B. Lincoln

13905


DEC-15-1915

Geo. L. Hawley

KARASEK SUBDIVISION

OF PART OF THE S.E. $\frac{1}{4}$ OF THE N.W. $\frac{1}{4}$ OF SECTION 1,
T.3 S. R.1 W., IN THE CITY OF JACKSON, JACKSON COUNTY,
MICHIGAN.

0 50 100 150 200 FEET.
SCALE: 50 FEET = ONE INCH.
ALL DIMENSIONS ARE IN FEET AND DECIMALS.

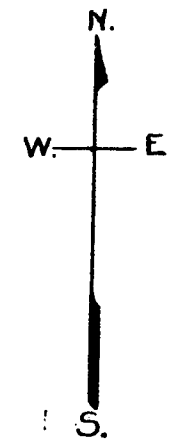

DEDICATION.

Know all men by these presents, that we, Anthony Karasek and Alexandra Karasek, his wife, as proprietors, have caused the land embraced in the annexed plat and hereinafter described, to be surveyed, laid out and platted, to be known as KARASEK SUBDIVISION of part of the S.E. $\frac{1}{4}$ of the N.W. $\frac{1}{4}$ of Section 1, T.3 S. R.1 W., in the City of Jackson, Jackson County, Michigan; which said land so embraced in said annexed plat is described as follows, to wit:-

Commencing at a point forty (40) feet East of the Northwest corner of the Southeast quarter of the Northwest quarter of Section one (1), Town three (3) South, Range one (1) West, thence East one hundred seventy seven and five tenths (177.5) feet, thence South three hundred twenty four (324) feet, thence West one hundred seventy seven and five tenths (177.5) feet, thence North three hundred twenty four (324) feet to the place of beginning.

Signed and Sealed in Presence of

Julius J. Best *Anthony Karasek (L.S.)*
Edward E. Keyes *Alexandra Karasek (L.S.)*
mark

State of Michigan } ss.
County of Jackson }

On this 13th day of November 1915, before me, a Notary Public in and for said County, personally came the above named *Anthony Karasek* and *Alexandra Karasek* his wife, known to me to be the persons named in and who executed the above dedication, and acknowledged the same to be their free act and deed.

Julius J. Best
Notary Public
My Term Expires Sept 23rd 1916

I hereby certify that the annexed plat was approved by the City Commission of the City of Jackson.

November 22, 1915.


Clifton H. Vedder
City Clerk.

Surveyor's Certificate

I hereby certify that the plat hereon delineated is correct and that permanent monuments, consisting of iron pipe one inch in diameter and 24" long

have been planted at points marked thus * and thereon shown at all angles in the boundaries of the plat and at all intersections of streets.
James E. Kelly Surveyor.

NW. cor. of S.E. $\frac{1}{4}$ of N.W. $\frac{1}{4}$ of Sec. 1, T.3 S. R.1 W.

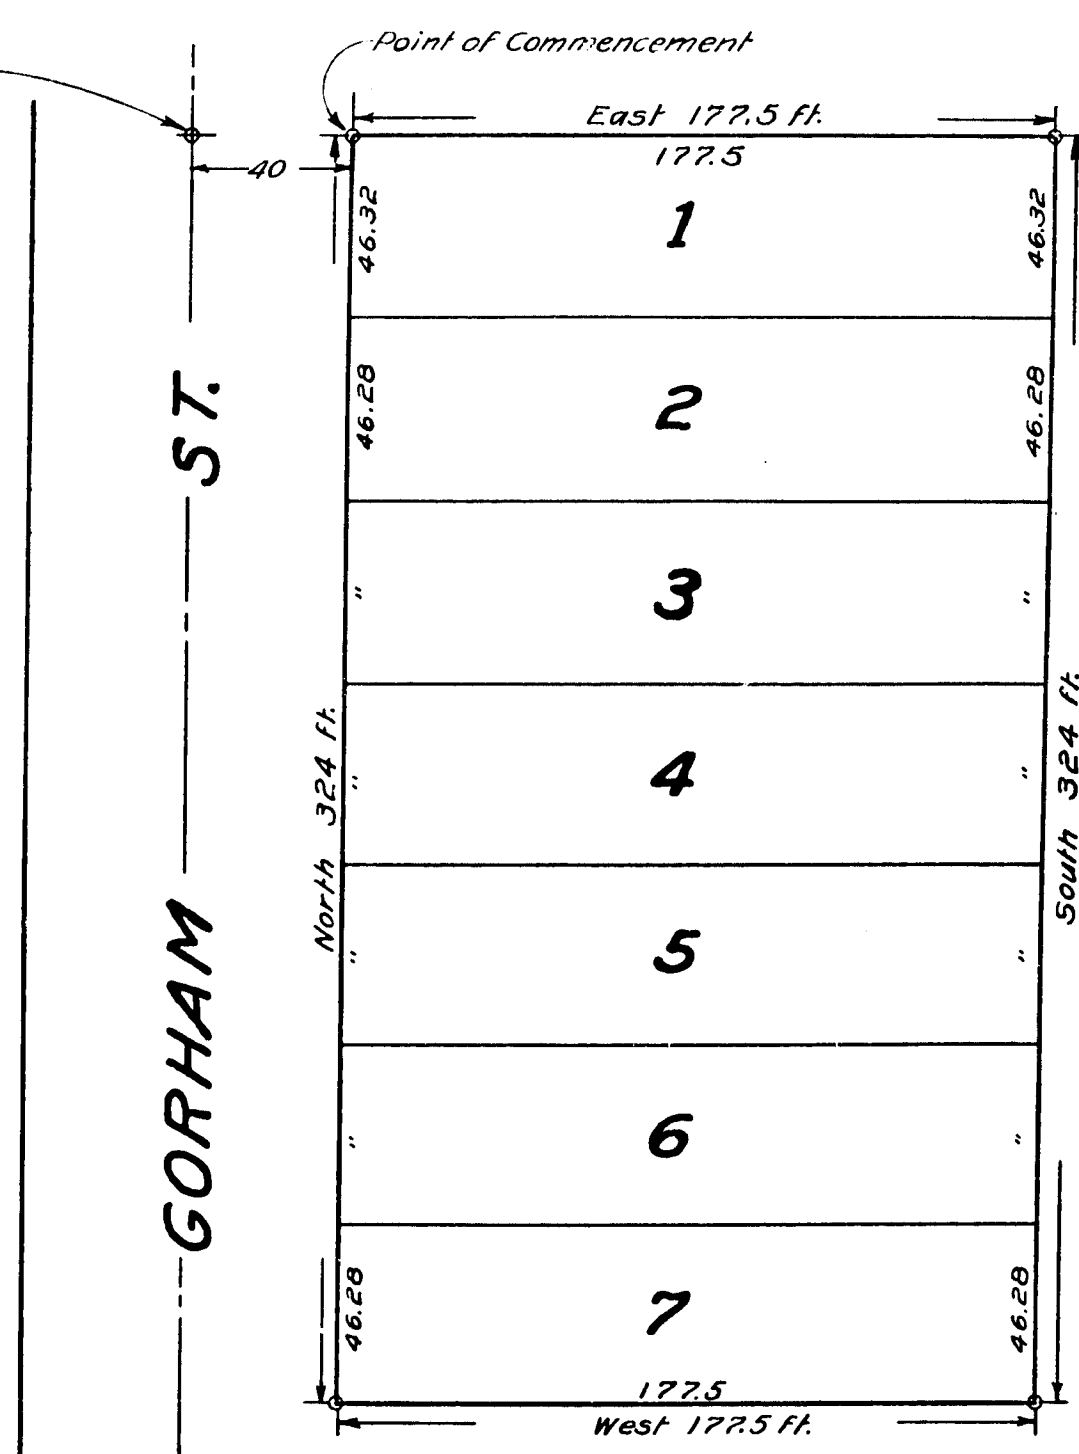

Filed for Record in Jackson County, Michigan
Dec. 17-1915
Geo. L. Hawley
Dec. 15-1915
Geo. L. Hawley

State of Michigan } ss.
County of Jackson }

I hereby certify that I have examined the records of this office relating to the description of land hereon platted as KARASEK SUBDIVISION of part of the S.E. $\frac{1}{4}$ of the N.W. $\frac{1}{4}$ of Section 1, T.3 S. R.1 W., in the City of Jackson, Jackson County, Michigan, and from such examination I find that there are no tax liens or titles held by the State, and that there are no tax liens or titles held by individuals on said lands, for the five years preceding the 13th day of Nov. 1915, and that the taxes for said period of five years are paid, as shown by the records of this office.

November 13, 1915. *James B. Dicker*
County Treasurer of Jackson County.

This plat was approved on the 30th day of November 1915.

Charles M. Russell
Judge of Probate.
Ray B. Dicker
County Clerk.
James B. Dicker
County Treasurer.
Albert B. Lincoln

13905