

HOMECAST ROAD SUBDIVISION
OF PART OF THE S.E. $\frac{1}{4}$ OF THE S.W. $\frac{1}{4}$ OF SECTION 34, T.25.S. R.1.W.
CITY OF JACKSON, JACKSON COUNTY, MICHIGAN.

Examined and Approved:
Mar 21-1916
Geo. L. Hays
Special Agent in Charge.

0 50 100 200 300 400 FEET

SCALE 1" = 100 FEET.

ALL DIMENSIONS ARE IN FEET AND DECIMALS.

VANBUREN STREET

McClure-Reynolds Co.

By Wiley K. Reynolds President (L.S.)

Ernest McCuen Sec. (L.S.)

West Church of Christ, Scientist, Jackson (L.S.) Michigan
 Leonard H. Field, Jr., Chmn., William E. (L.S.) Manager, Clerk of the Board of Directors.

Chas. E. Townsend	(L.S.)
Rena, Townsend	(L.S.)

Harvey T. Woodfield (L.S.)

Louise M Woodfield (L.S.)

Thomas Woodfield	(L.S.)
Thomas Woodfield	(L.S.)

Carl C. Wilcox (L.S.)

Hazel Wilcox (L.S.)

Wiley R. Reynolds	(L.S.)
W. H. R. R.	(L.S.)

Mark Meriman (L.S.)

Priscilla M. Murrinon (L.S.)

John H. Collins (L.S.)
M. H. Collins (L.S.)

Margaret Collins (L23)

State of Michigan } 55
County of Jackson }

On this 3rd day of December, 1915, before me, a Notary Public in and for said County, personally came the above named Wiley R. Reynolds, President of The McCuen-Reynolds Company, a Maine State Corporation, and Earnest I. McCuen, Secretary of said Company, Leonard H. Field, Junior, Chairman of the Board of Directors of First Church of Christ Scientist, a Michigan State Corporation, and William E. Munger, Clerk of the Board of Directors of said Corporation, who each for himself did depose and say that he is respectively President and Secretary of said Company, and Chairman and Clerk of said Corporation, Charles E. Townsend and Rena Townsend, his wife, Harvey T. Woodfield and Louise M. Woodfield, his wife, Thomas Woodfield and Hannah Woodfield, his wife, Carl C. Wilcox and Hazel Wilcox, his wife, Wiley R. Reynolds and Nettie H. Reynolds, his wife, Mark Merriman and Priscilla^{MA} Merriman, his wife, John F. Collins and Margaret Collins, his wife, known to me to be the persons named in and who executed the above dedication, and acknowledged the same to be their free act and deed, and the free act and deed of said Company and of said Corporation. The seal affixed to said instrument is the corporate seal of the McCuen-Reynolds Company. Effie M. Laycock
Notary Public
My Term Expires March 31 1917

Notary Public
My Term Expires March 31 1917

State of Michigan } ss
County of Jackson }

I hereby certify that I have examined the records of this office relating to the description of land hereon platted as HOMEGREST ROAD SUBDIVISION of part of the S.E. $\frac{1}{4}$ of the S.W. $\frac{1}{4}$ of Section 34, T.2.S.R.1.W., in the City of Jackson, County of Jackson, State of Michigan, and from such examination I find that there are no tax liens or titles held by the State, and that there are no tax liens or titles held by individuals on said lands, for the five years preceding the 3rd day of Dec. 1913, and that the taxes for said period of five years are paid, as shown by the records of this office.

Dec. 6th 1915. James B. Ricker
County Treasurer
of Jackson County.

I hereby certify that the annexed plat was approved by the City Commission of the City of Jackson.

Jan. 3rd 1916
C. H. Veeder
City Clerk.

Surveyor's Certificate.
I hereby certify that the plat hereon delineated is a correct
and that permanent monuments, consisting of IRON PIPE
one inch in diameter and 24" long

have been planted at points marked thus ; as thereon shown at all angles in the boundaries of the land planted and at all other sections of streets.

James C. Riley Surveyor

20681

Filed in Auditor General's Report
 June 23, 1916
 J. L. Hunter
 Deputy Auditor General



May 21-1916
Albert B. Lincoln

DEDICATION.

Know all men by these presents, that we, The M^cCuen-Reynolds Company, a Maine State Corporation, by Wiley R. Reynolds, President, and Earnest I. M^cCuen, Secretary, of said Company, the First Church of Christ Scientist, Jackson, Michigan, a Michigan State Corporation, by Leonard H. Field, Junior, Chairman of the Board of Directors, and William E. Munger, Clerk of the Board of Directors of said Corporation, Charles E. Townsend and Rena Townsend, his wife, Harvey T. Woodfield and Louise M. Woodfield, his wife, Thomas Woodfield and Hannah Woodfield, his wife, Carl C. Wilcox and Hazel Wilcox, his wife, Wiley R. Reynolds and Nettie Reynolds, his wife, Mark Merriman and Priscilla Merriman, his wife, John F. Collins and Margaret Collins, his wife, as proprietors, have caused the land embraced in the annexed plat and hereinafter described, to be surveyed, laid out and platted, to be known as HOMECREST ROAD SUBDIVISION of part of the S.E. $\frac{1}{4}$ of the S.W. $\frac{1}{4}$ of Section 34, T.2.S.R.1.W., in the City of Jackson, County of Jackson, State of Michigan, and that the Street as shown on said plat is hereby dedicated to the use of the public; which said land so embraced in said annexed plat is described as follows, to wit:-

Commencing at a point in the North line of Wildwood Avenue two thousand two hundred two (2202) feet East, and two hundred seven and three tenths (207.3) feet North of the Southwest corner of Section thirty four (34) Town two (2) South, Range one (1) West, thence N.10°-56'E. two hundred eighty (280) feet, thence N.0°-08'E. four hundred eighty one and three tenths (481.3) feet, thence N.89°-08'E. one hundred ninety two and seven tenths (192.7) feet, thence S.0°-08'W. eight hundred fifty two and five tenths (852.5) feet, thence N.69°-03'W. two hundred sixty one and forty five hundredths (261.45) feet to the place of beginning.

Signed and Sealed in Presence of

Effie M. Laycock	Wiley R. Reynolds President (L.S.)
J. Lynn Shwartz	Earnest I. M ^c Cuen Sec. (L.S.)
Effie M. Laycock	First Church of Christ Scientist, Jackson (L.S.) Michigan
W. E. Munger	by Leonard H. Field Jr. Chair. William E. (L.S.) Munger Clerk of the Board of Directors.
Effie M. Laycock	Charles E. Townsend (L.S.)
J. Lynn Shwartz	Rena Townsend (L.S.)
Effie M. Laycock	Harvey T. Woodfield (L.S.)
J. Lynn Shwartz	Louise M. Woodfield (L.S.)
Effie M. Laycock	Thomas Woodfield (L.S.)
J. Lynn Shwartz	Hannah Woodfield (L.S.)
Effie M. Laycock	Carl C. Wilcox (L.S.)
J. Lynn Shwartz	Hazel Wilcox (L.S.)
Effie M. Laycock	Wiley R. Reynolds (L.S.)
J. Lynn Shwartz	Nettie H. Reynolds (L.S.)
Effie M. Laycock	Mark Merriman (L.S.)
J. Lynn Shwartz	Priscilla M. Merriman (L.S.)
Effie M. Laycock	John F. Collins (L.S.)
J. Lynn Shwartz	Margaret Collins (L.S.)


State of Michigan } ss
County of Jackson }

On this 3rd day of December 1915, before me, a Notary Public in and for said County, personally came the above named Wiley R. Reynolds, President of The M^cCuen-Reynolds Company, a Maine State Corporation, and Earnest I. M^cCuen, Secretary of said Company, Leonard H. Field, Junior, Chairman of the Board of Directors of First Church of Christ Scientist, a Michigan State Corporation, and William E. Munger, Clerk of the Board of Directors of said Corporation, who each for himself did depose and say that he is respectively President and Secretary of said Company, and Chairman and Clerk of said Corporation, Charles E. Townsend and Rena Townsend, his wife, Harvey T. Woodfield and Louise M. Woodfield, his wife, Thomas Woodfield and Hannah Woodfield, his wife, Carl C. Wilcox and Hazel Wilcox, his wife, Wiley R. Reynolds and Nettie H. Reynolds, his wife, Mark Merriman and Priscilla Merriman, his wife, John F. Collins and Margaret Collins, his wife, known to me to be the persons named in and who executed the above dedication, and acknowledged the same to be their free act and deed, and the free act and deed of said Company and of said Corporation. The seal affixed to said instrument is the Corporate seal of the M^cCuen-Reynolds Company. Effie M. Laycock The First Church of Christ Scientist Corporation has no Seal. Notary Public My Term Expires March 31 1917

HOMECREST ROAD SUBDIVISION

OF PART OF THE S.E. $\frac{1}{4}$ OF THE S.W. $\frac{1}{4}$ OF SECTION 34, T.2.S.R.1.W.
CITY OF JACKSON, JACKSON COUNTY, MICHIGAN.

0 50 100 200 300 400 FEET.
SCALE: ONE INCH = 100 FEET.
ALL DIMENSIONS ARE IN FEET AND DECIMALS.

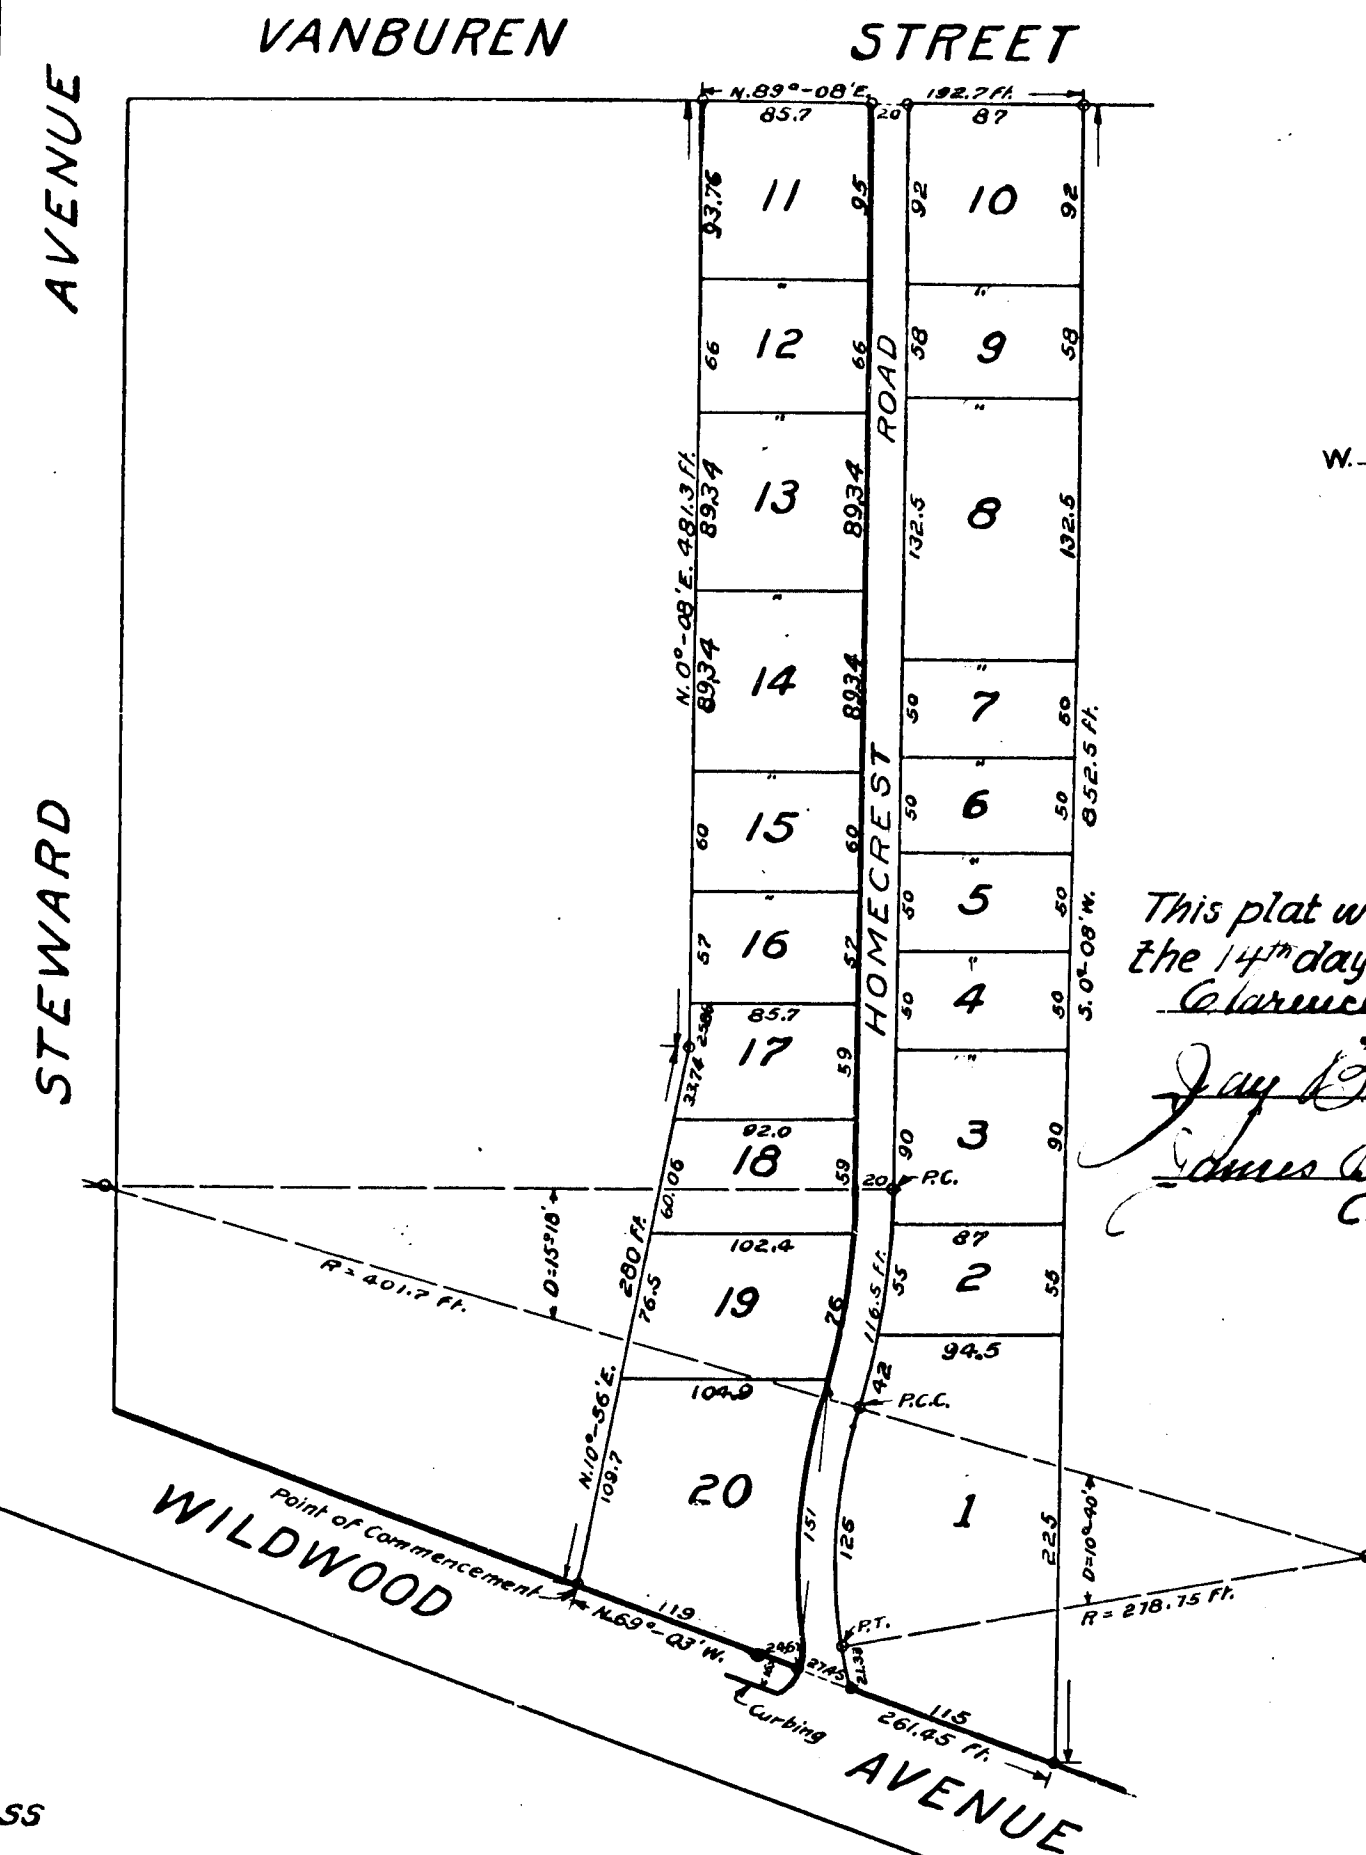

This plat was approved on the 14th day of March 1916.
Clarence M. Russell
Judge of Probate.
Jay B. Bickel
County Clerk.
James B. Dicker
County Treasurer.

State of Michigan } ss
County of Jackson }

I hereby certify that I have examined the records of this office relating to the description of land hereon platted as HOMECREST ROAD SUBDIVISION of part of the S.E. $\frac{1}{4}$ of the S.W. $\frac{1}{4}$ of Section 34, T.2.S.R.1.W., in the City of Jackson, County of Jackson, State of Michigan, and from such examination I find that there are no tax liens or titles held by the State, and that there are no tax liens or titles held by individuals on said lands, for the five years preceding the 3rd day of Dec. 1915, and that the taxes for said period of five years are paid, as shown by the records of this office.

James B. Dicker
County Treasurer
of Jackson County.
Dec. 6th 1915.

I hereby certify that the annexed plat was approved by the City Commission of the City of Jackson.

Jan. 3rd 1916.
C. H. Vedder
City Clerk.

Surveyor's Certificate.
I hereby certify that the plat hereon submitted is a correct and that permanent monuments, consisting of iron pipe one inch in diameter and 24 long have been placed at points marked on the plat and thereon shown at all angles in the boundaries of the lots and at the sections of streets.
James B. Riley Surveyor.

13907