Part of P.C. Re subdivided
Lee vol 2-16 P-16764

DEDICATION

Know all men by these presents, that I Charles Crary, Assessor of the City of Jackson, Jackson County, Michigan; being duly authorized by the City Commission of the City of Jackson, by resolution dated August 25th 1915, in accordance with section one, Act number 251 of the Public Acts of 1915, have caused the land embraced in the annexed plat and hereinafter described, to be surveyed, laid out and platted, to be known as "ASSESSOR CRARY'S PLAT," being on the E. 1/2 of the N.E. 1/4 of section 35, T. 2 S. R. 1 W., and formerly known as Maguires unrecorded plat of the City of Jackson, Michigan; which said land so embraced in said annexed plat is described as follows, to wit:-

Commencing at a point in the north line of Ganson street two hundred and sixty four (264) feet west and thirty three (33) feet north of the east 1/4 post of section thirty five (35) Town two (2) South, Range one (1) west, thence S. 89-47 W. ten hundred and twenty three (1023) feet, thence N. 0-02 W. twenty one hundred seventeen and six tenths (2117.6) feet, thence S. 89-47 W. thirty three (33) feet, thence N. 0-02 W. five hundred and five tenths (500.5) feet, thence N. 89-44 E. nine hundred sixty six and fifty five hundredths (966.55) feet, thence South thirty three (33) feet, thence N. 89-44 E. three hundred twenty two and twenty five hundredths (322.25) feet, thence South nineteen hundred fifty nine and six tenths (1959.6) feet, thence S. 89-47 W. two hundred thirty one and twenty five hundredths (231.25) feet, and thence South Six hundred and sixty (660) feet to the place of beginning.

Signed and sealed in Presence of
Eva M Blakeman
Alvin Trumbull

Charles Crary (L.S.)
City Assessor (L.S.)

24,158

State of Michigan } ss
County of Jackson }

On this 11th day of March 1916,
before me a Notary Public in and for said County personally came the above named Charles Crary Assessor of the City of Jackson, known to me to be the person named in and who executed the above dedication, and acknowledged the same to be his free act and deed, as City Assessor.

Eva M. Blakeman
Notary Public
My Term Expires August 8th 1916.

I hereby Certify that the annexed Plat was approved by the City Commission of the City of Jackson, This 13th day of March 1916.

Clifton H. Hedden
City Clerk.

Surveyor's Certificate.

I hereby certify that the plat hereon delineated is a correct one and that permanent monuments, consisting of iron pipe one inch in diameter and 24 long have been planted at points marked thus ✦ ; as thereon shown at all angles in the boundaries of the land platted and at all intersections of streets and alleys.

James B. Riley
Surveyor.

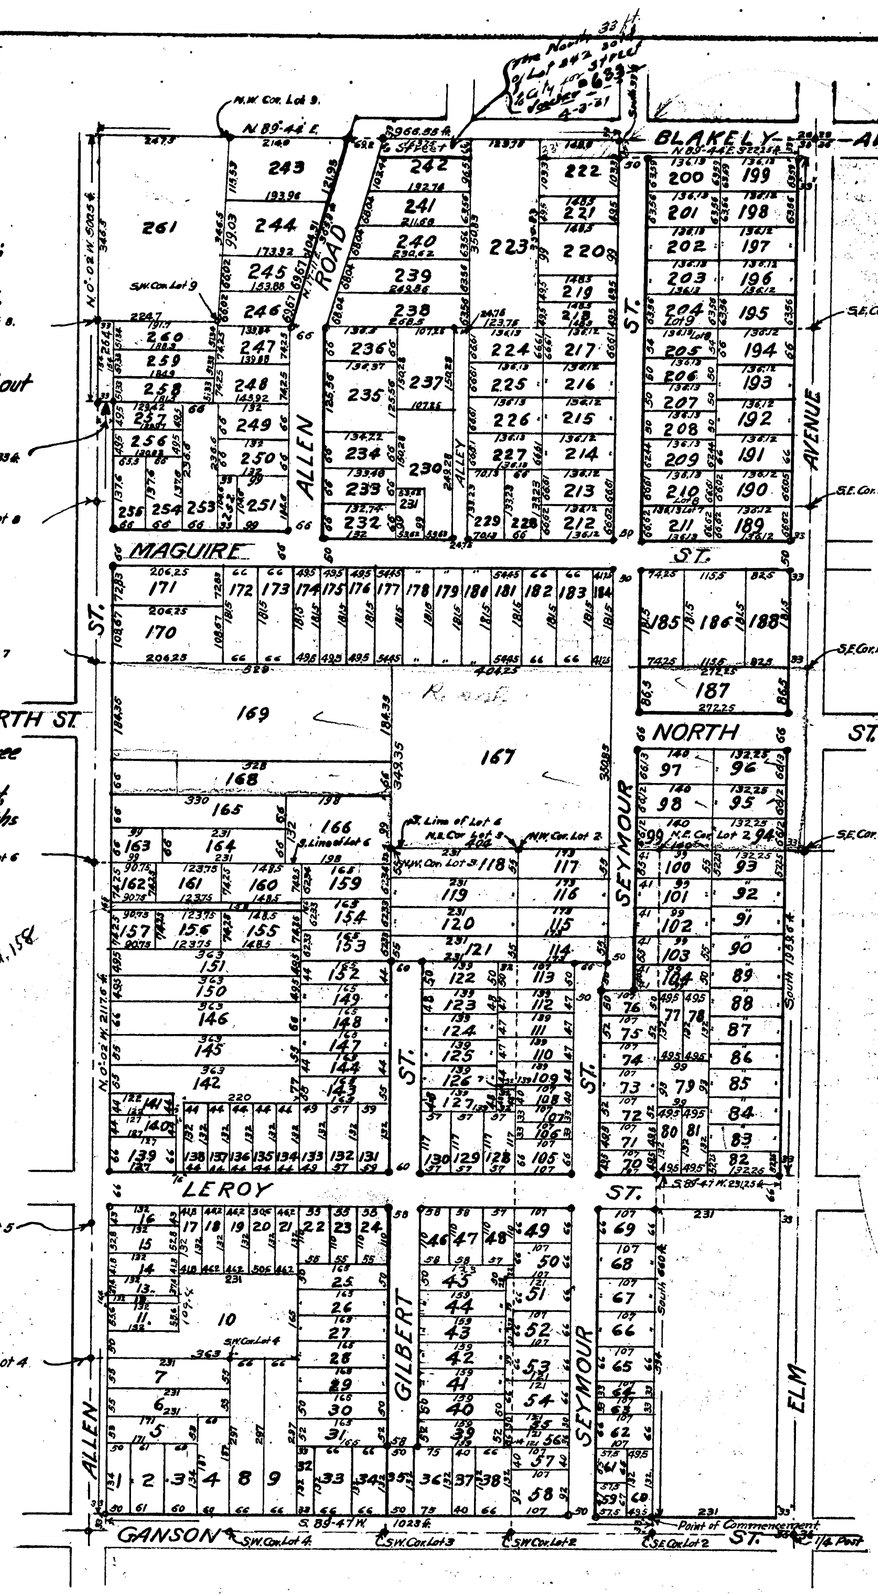

Examined and Approved
Jan 28-1916
Geo. L. Hauser
County Auditor General.

VACATED BY RESOLUTION
OF City Commission
Dec. 3, 1957
VOUCHER No. 1070-53

"ASSESSOR CRARY'S PLAT"

BEING ON THE E. 1/2 OF THE N.E. 1/4 OF SEC. 35, T. 2 S. R. 1 W.
AND FORMERLY KNOWN AS
MAGUIRES UNRECORDED PLAT
OF THE
CITY OF JACKSON, JACKSON COUNTY, MICHIGAN.

SCALE:- ONE INCH = 200 FEET.

DIMENSIONS ARE IN FEET AND DECIMALS.

This Plat was approved on the 18 day of March 1916.

Clarence M. Russell
Judge of Probate.

Jay Dunning
County Clerk.

James B. Dicker
County Treasurer.

Note:- Lot No. 262 is described as follows:-
Commencing at the northwest Corner of Lot 108 of the annexed Plat, thence west thirty two (32) feet, thence South seven (7) feet, thence east thirty two (32) feet, and thence north seven (7) feet to beginning.

Lot No. 263 is described as follows:-
Commencing at the northeast corner of Lot No. 128 of the annexed Plat, thence north forty eight (48) feet, thence (west) thirty two (32) feet, thence south forty eight (48) feet, and thence east thirty two (32) feet to beginning.

Filed in Auditor General's Dep't
Mar 30-1916
Geo. L. Hauser
Deputy Auditor Gen'l.

I hereby certify that the foregoing is a true copy of the Plat as filed for record in the Register of Deeds for Jackson Co.
Mar 28-1916
Geo. L. Hauser
Deputy Auditor General.

13908

Liber 216 P-16764

DEDICATION

Know all men by these presents, that I Charles Crary, Assessor of the City of Jackson, Jackson County, Michigan; being duly authorized by the City Commission of the City of Jackson, by resolution dated August 25th 1915, in accordance with section one, Act number 251 of the Public Acts of 1915, have caused the land embraced in the annexed plat and hereinafter described, to be surveyed, laid out and platted, to be known as "ASSESSOR CRARY'S PLAT," being on the E. 1/2 of the N.E. 1/4 of section 35, T. 2 S. R. 1 W., and formerly known as Maguires unrecorded plat of the City of Jackson, Michigan; which said land so embraced in said annexed plat is described as follows, to wit:-

Commencing at a point in the north line of Ganson street two hundred and sixty four (264) feet west and thirty three (33) feet north of the east 1/4 post of section thirty five (35) Town two (2) South, Range one (1) west; thence S. 89-47 W. ten hundred and twenty three (1023) feet, thence N. 0-02 W. twenty one hundred seventeen and six tenths (2117.6) feet, thence S. 89-47 W. thirty three (33) feet, thence N. 0-02 W. five hundred and five tenths (500.5) feet, thence N. 89-44 E. nine hundred sixty six and fifty five hundredths (966.55) feet, thence South thirty three (33) feet, thence N. 89-44 E. three hundred twenty two and twenty five hundredths (322.25) feet, thence South nineteen hundred fifty nine and six tenths (1959.6) feet, thence S. 89-47 W. two hundred thirty one and twenty five hundredths (231.25) feet, and thence South Six hundred and sixty (660) feet to the place of beginning.

Signed and sealed in Presence of
Eva M Blakeman
Alvin Trumbull

Charles Crary (L.S.)
City Assessor (L.S.)

State of Michigan } ss
County of Jackson }

On this 11th day of March 1916,
before me a Notary Public in and for said County personally came the above named Charles Crary, Assessor of the City of Jackson, known to me to be the person named in and who executed the above dedication, and acknowledged the same to be his free act and deed, as City Assessor.

Eva M. Blakeman
Notary Public
My Term Expires August 8th 1916.

I hereby certify that the annexed Plat was approved by the City Commission of the City of Jackson, This 13th day of March 1916.
Clifton H. Wedder
City Clerk.

Surveyor's Certificate.

I hereby certify that the plat hereon delineated is a correct one and that permanent monuments, consisting of Iron pipe one inch in diameter and 24 long have been planted at points marked thus ✝, as thereon shown at all angles in the boundaries of the said plat and at all other points of intersection of streets and alleys.

James B. Riley
Surveyor.

Filed Mar 30-1916
Jas L. Hamm

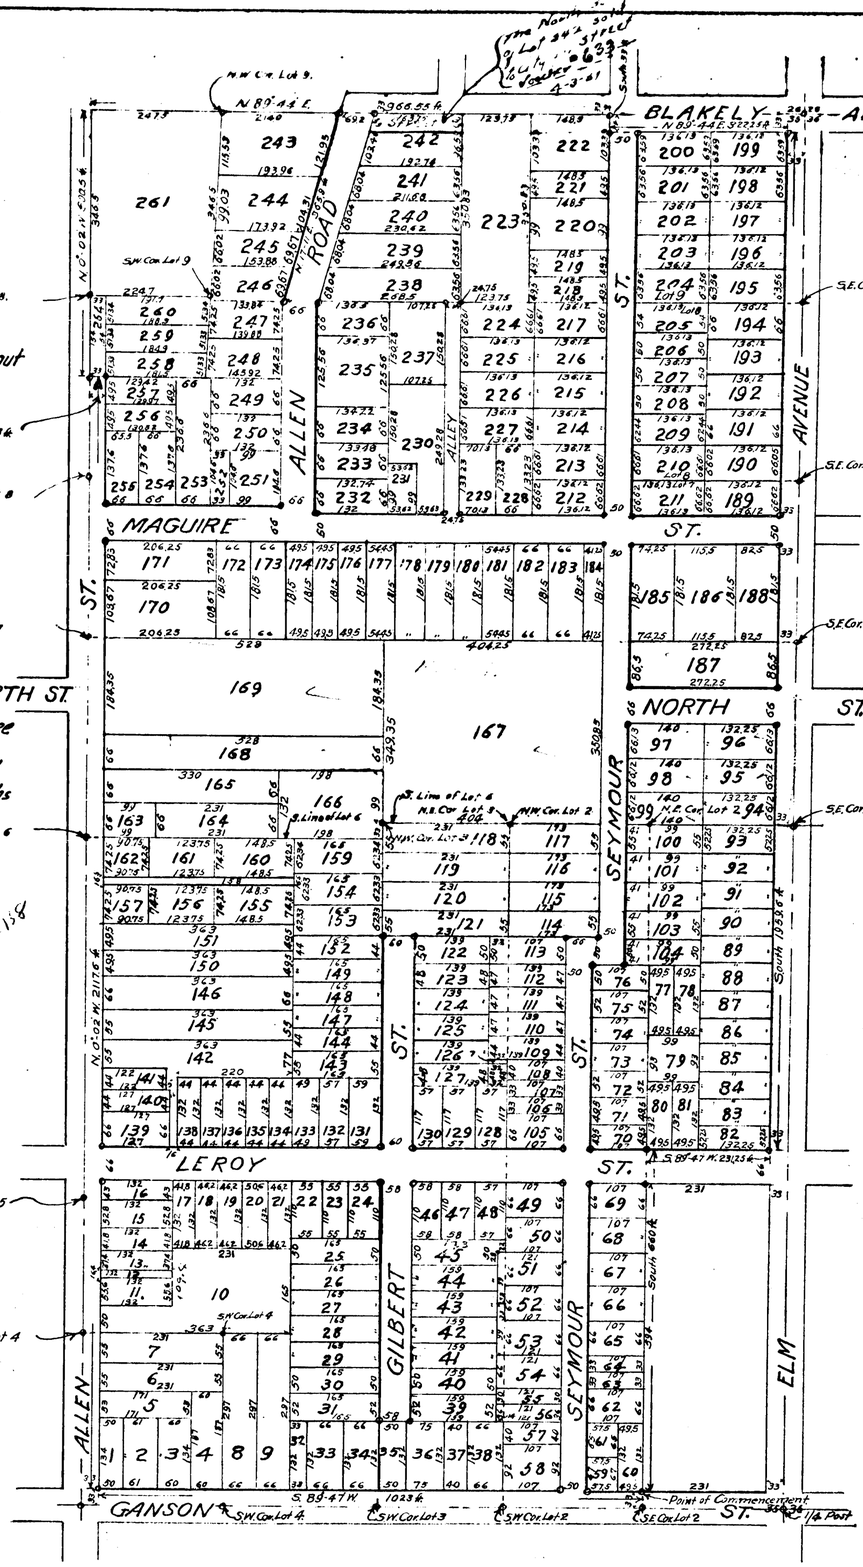

VACATED BY RESOLUTION OF ____
VOUCHER No. ____

N
W — E
S.

"ASSESSOR CRARY'S PLAT"

BEING ON THE E. 1/2 OF THE N.E. 1/4 OF SEC. 35, T. 2 S. R. 1 W.
AND FORMERLY KNOWN AS
MAGUIRES UNRECORDED PLAT
OF THE
CITY OF JACKSON, JACKSON COUNTY, MICHIGAN.

SCALE:- ONE INCH = 200 FEET.
0 100 200 400 600 ft.

DIMENSIONS ARE IN FEET AND DECIMALS.

This Plat was approved on the 18 day of March 1916.
Clarence M. Russell
Judge of Probate.
Jay Fleming
County Clerk.
James B. Dicker
County Treasurer.

Note:- Lot No 262 is described as follows:-
Commencing at the northwest Corner of Lot 108 of the annexed Plat; thence west thirty two (32) feet, thence south seven (7) feet, thence east thirty two (32) feet, and thence north seven (7) feet to beginning.

Lot No 263 is described as follows:-
Commencing at the northeast corner of Lot No 128 of the annexed Plat, thence north forty eight (48) feet, thence west thirty two (32) feet, thence south forty eight (48) feet, and thence east thirty two (32) feet to beginning.

Filed Mar 28-1916
Jas L. Hamm

Clifton H. Wedder
City Clerk

Assessor's County Plat
Jackson
Liber 8 Page 16
Plat 29

13908