

HACKETT PARK

13911

T. 25, E. 1 W.

JACKSON COUNTY

MICHIGAN

BLACKMAN TOWNSHIP

ON PART OF N.E. 1/4 OF SECTION 32.

NOTE... ALL DIMENSIONS ARE IN FEET, OR DECIMALS THEREOF.

DESCRIPTION.

The land embraced in the annexed plat of "Hackett Park" is described as follows:-

Beginning at the E. 1/2 post of Sec. 32, T. 25 E. W. Blackman Twp., Jackson Co., Mich.; and running thence N. 0° 46' 15" E., 2653.14 feet, to the N.E. corner of Sec. 32, thence N. 89° 24' 45" W., 1293.50 feet, along the N. line of Sec. 32, to a point, thence S. 0° 50' 30" W., 2653.30 feet, to the E. end of a line of Sec. 32, thence S. 89° 25' E., 1297.33 feet, to the place of beginning.

AND ALL MEN BY THESE PRESENTS, that we,

Lloyd Latta as joint proprietor, and Martha Latta, his wife and Mansell Hackett as joint proprietor and Mabel Hackett his wife, have caused the land embraced in the annexed plat to be surveyed, laid out and plotted to be known as "Hackett Park" or "Part of Section 32, Blackman Township, Jackson County, Michigan" and that the streets and alleys as shown on said plat are hereby dedicated to the use of the public.

SIGNED AND SEALED IN THE PRESENCE OF

Notary Public
Notary Public
Notary Public

STATE OF MICHIGAN

County of Jackson

On this 10th day of July A.D. 1916, before me, Mabel L. Duce a Notary Public, in and for said county, personally came the above named Lloyd Latta and Martha Latta his wife, and Mansell Hackett and Mabel Hackett his wife, known to me to be the persons who executed the above dedication, and acknowledged the same to be their free act and deed.

Mabel L. Duce
NOTARY PUBLIC
JACKSON COUNTY MICH.


MY COMMISSION EXPIRES Sept. 16, 1918.

I hereby certify that the plat hereon delineated is a correct one, and that permanent monuments, consisting of 3/4" iron pipes have been planted at points marked thus 0 as hereon shown, at all angles of the boundaries of the land plotted, and at all intersection of streets or streets and alleys.

Martha Latta SURVEYOR.

This plat was approved on the 11th day of July A.D. 1916

James B. Diller JUDGE OF PROBATE
My Commission COUNTY CLERK
James B. Diller COUNTY TREASURER.

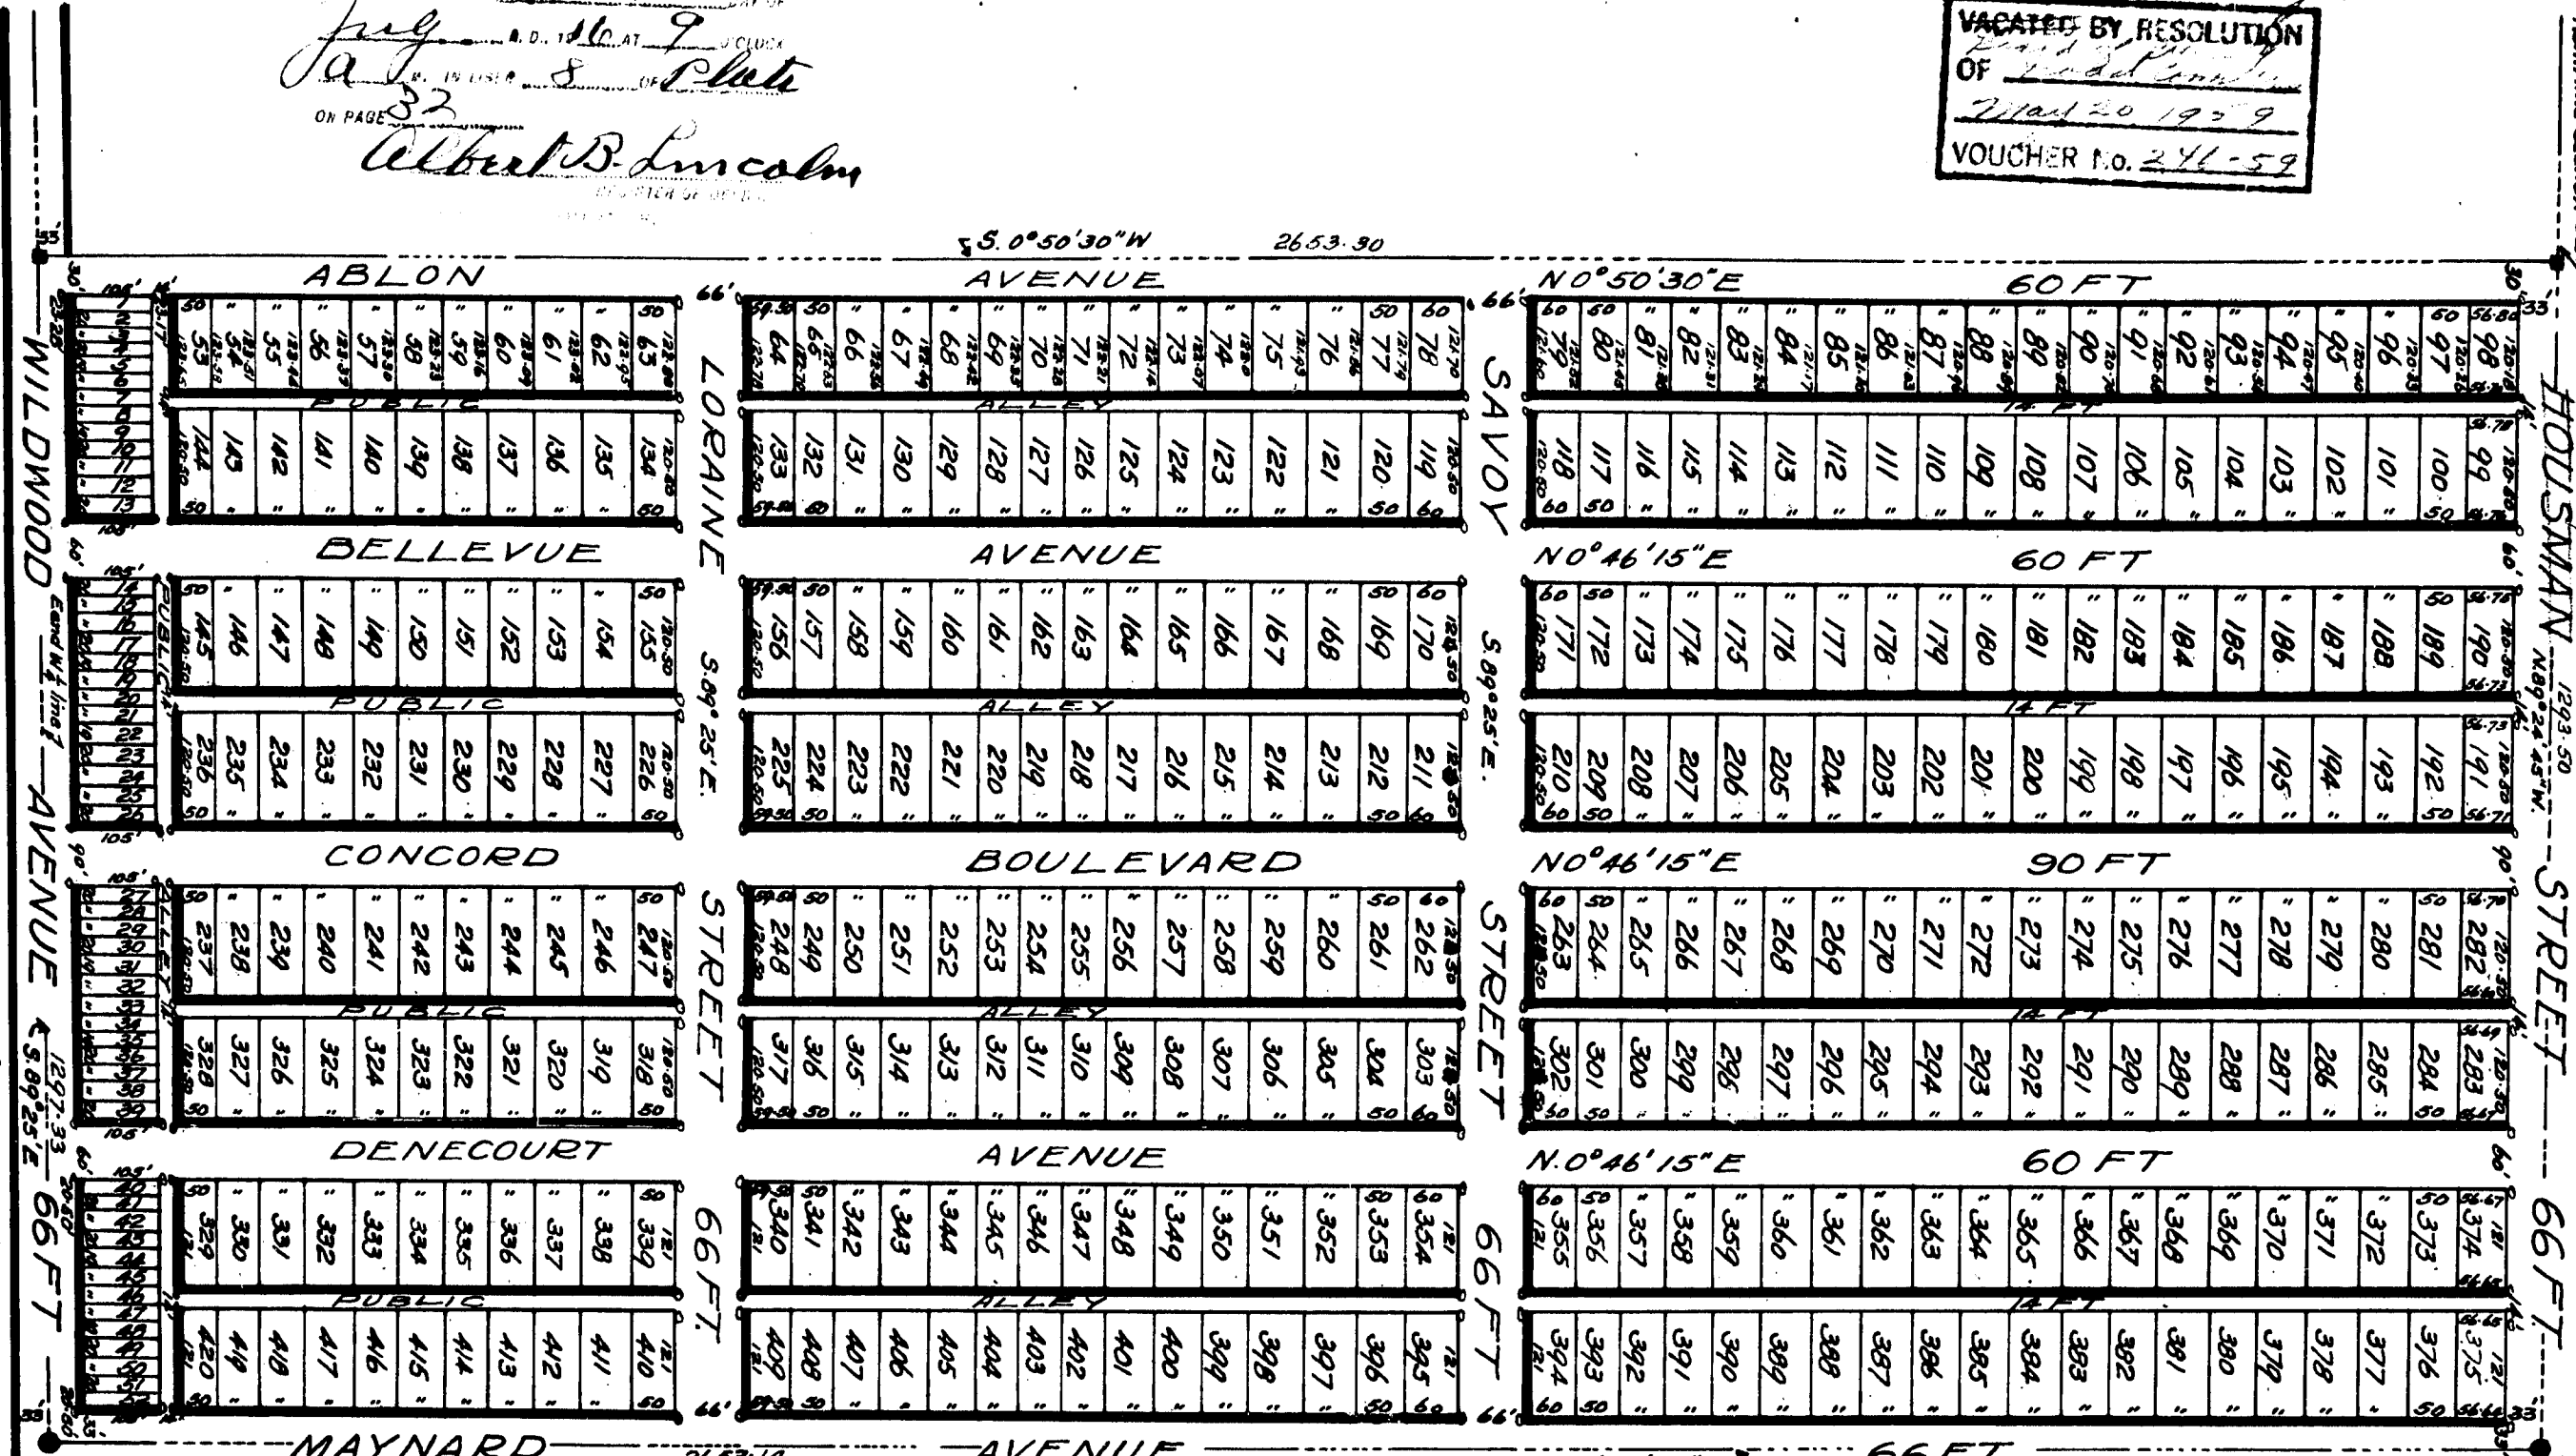

SCALE 200 FT. = 1 IN.

I hereby certify that this copy is a true copy of the MAP on file in the Register of Deeds for Jackson Co., Mich.

July 24, 1916
Notary Public

State of Michigan

County of Jackson

July 11-1916

Approved and Approved

James B. Diller

James B. Diller

James B. Diller

