

64 04
9/1/16

A. P. HOUGH
REAL ESTATE
JACKSON, MICH.

Aug 2-1916
J. L. Houser
County Auditor General

"ARDON SUBDIVISION"
BEING PART OF THE W. 1/2 OF THE S.W. 1/4 OF SECTION 33, AND
PART OF THE E. 1/2 OF THE SE. 1/4 OF SECTION 32, T.2S.R.1W,
BLACKMAN TOWNSHIP, JACKSON COUNTY, MICHIGAN.

0 100 200 400 600 800 FEET.
SCALE - ONE INCH = 200 FEET.

ALL DIMENSIONS ARE IN FEET AND DECIMALS.

DEDICATION.

Know all men by these presents, that we, Levi Robinson, as proprietor, and Millie Robinson, his wife, have caused the land embraced in the annexed plat and hereinafter described, to be surveyed, laid out and platted, to be known as "ARDON SUBDIVISION," being part of the W. 1/2 of the S.W. 1/4 of Section 33, and part of the E. 1/2 of the SE. 1/4 of Section 32, T.2 S.R.1W, Blackman Township, Jackson County, Michigan; and that the streets and alleys shown on said plat are hereby dedicated to the use of the public; which said land so embraced in said annexed plat is described as follows, to wit:—

Commencing at a point thirty three (33) feet South and seventeen (17) feet West of the West quarter post of Section thirty three (33), Town two (2) South, Range one (1) West, thence East six hundred eighty five (685) feet, thence S. 0°-15' W. one thousand two hundred fifty eight (1258) feet, thence S. 89°-51' W. along the North line of the Michigan Central Railroad Company's right of way seven hundred ninety seven and thirty six hundredths (797.36) feet, thence N. 0°-15' E. one thousand two hundred sixty (1260) feet, thence East one hundred twelve and thirty six hundredths (123.36) feet, to the place of beginning.

Signed and sealed in presence of

Th. S. Cobb } Levi Robinson (L.S.)

W. Elizabeth Hammond } Millie Robinson (L.S.)

State of Michigan } ss
County of Jackson }

On this 20th day of July, 1916, before me, a Notary Public in and for said County, personally came the above named Levi Robinson and Millie Robinson, his wife, known to me to be the persons named in and who executed the above dedication, and acknowledged the same to be their free act and deed.

W. Elizabeth Hammond
Notary Public
My term expires Sept. 5th, 1918.

I hereby certify that the annexed plat was approved by the Township Board of Blackman Township, Jackson County, Michigan.

July 29 1916.
M. S. Abbey
Township Clerk.

I hereby certify that this copy is a true copy of the MAP or PLAN forwarded the Register of Deeds for recording.

Compared Aug 2-1916
J. L. Houser
County Auditor General

Surveyors Certificate.
I hereby certify that the plat herein delineated is a correct one, and that permanent monuments, consisting of iron pipe one inch in diameter and 24" long

have been planted at points marked thus $\times$ as therein shown at all angles in the boundaries of the land platted and at all intersections of streets.
James B. Riley Surveyor.

COPY
REGISTER'S OFFICE, JACKSON COUNTY, MICH.
PLAT OF
Ardon Subdivision
MADE PUBLIC THIS 21st DAY OF
Aug 1916
P. J. LIBER 8th OF
ON PAGE 33
Albert B. Lincoln
REGISTER OF DEEDS.
ORIGINAL ON FILE.



State of Michigan } ss
County of Jackson }

Thereby certify that I have examined the records of this office relating to the description of land hereon platted as "ARDON SUBDIVISION," and from such examination I find that there are no tax liens or titles held by the State, and that there are no tax liens or titles held by individuals, on said lands for the five years preceding the 21st day of July, 1916, and that the taxes for said period of five years are paid, as shown by the records of this office.

July 21 1916
James B. Disher
County Treasurer
of Jackson County.

Filed in Auditor General's Dept.

Aug 4-1916
J. L. Houser
Deputy Auditor General.

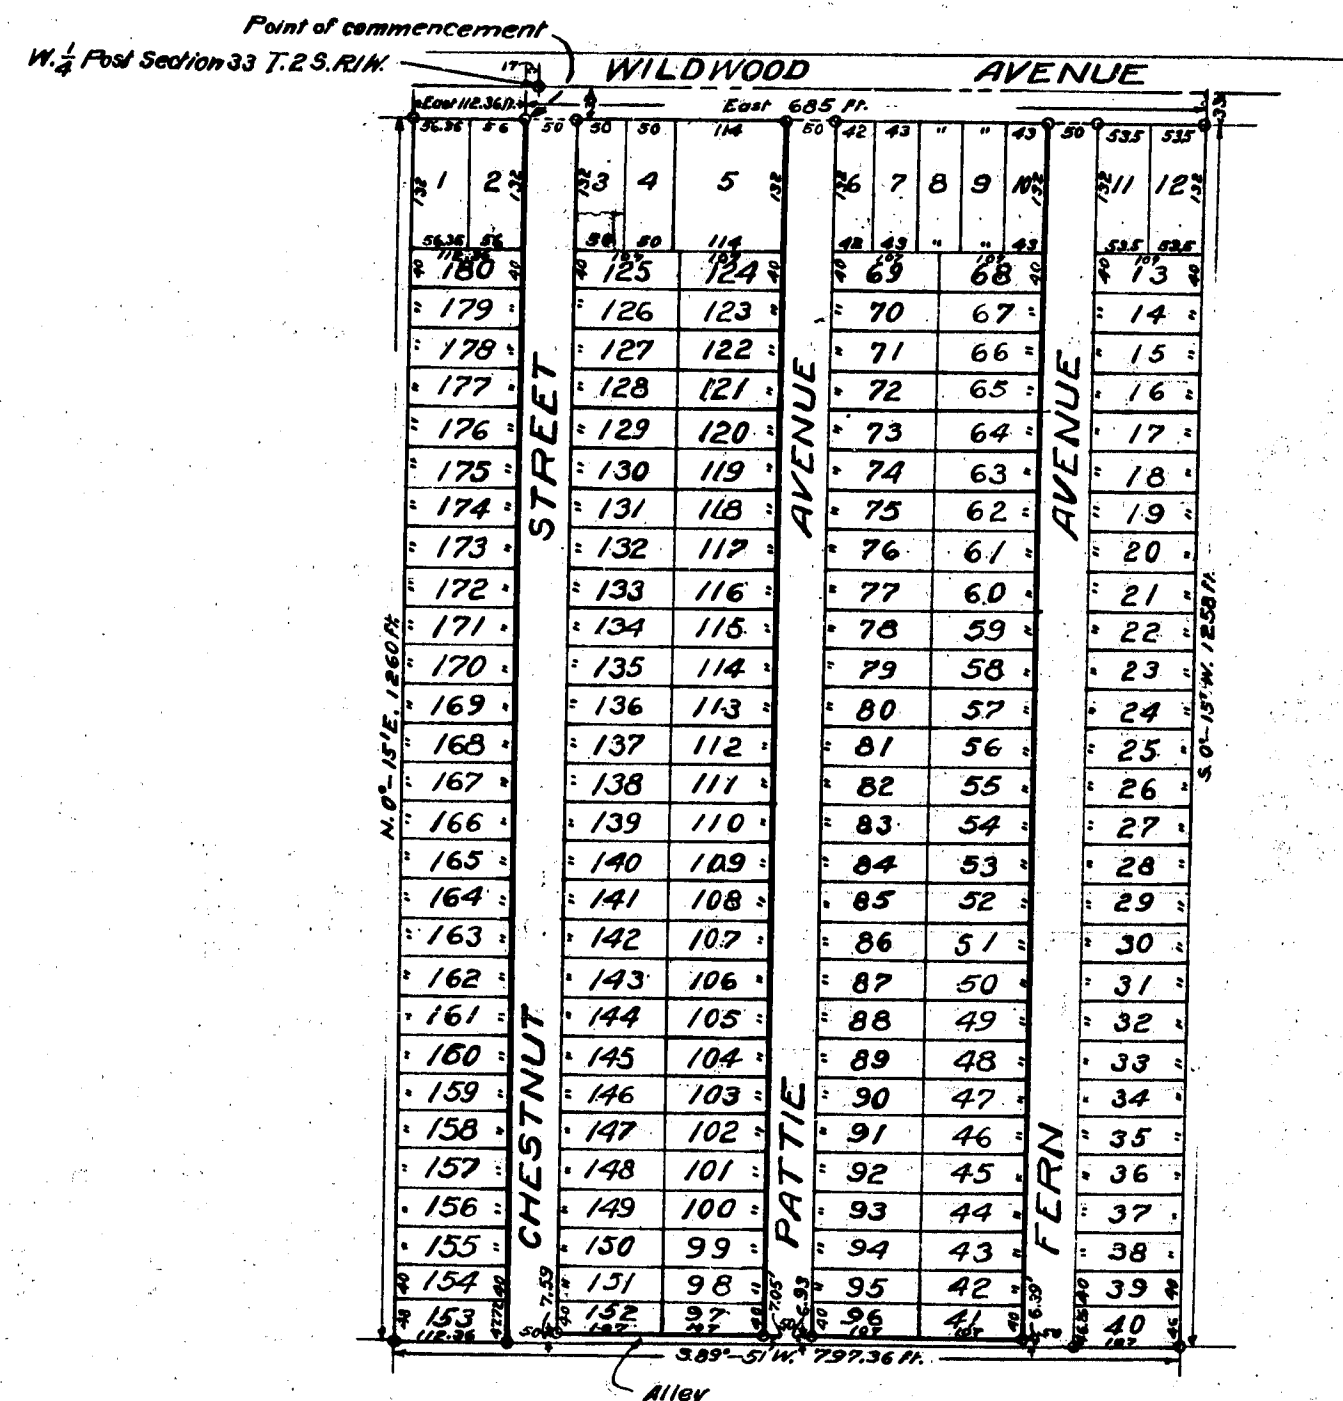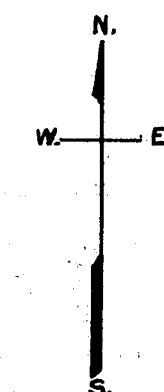

13912

Aug 2-1916
J. L. Haines

" ARDON SUBDIVISION "

BEING PART OF THE W. 1/2 OF THE S.W. 1/4 OF SECTION 33, AND
PART OF THE E. 1/2 OF THE SE. 1/4 OF SECTION 32, T.2 S. R. 1 W.,
BLACKMAN TOWNSHIP, JACKSON COUNTY, MICHIGAN.

0 100 200 400 600 800 FEET.
SCALE - ONE INCH = 200 FEET.

ALL DIMENSIONS ARE IN FEET AND DECIMALS.

DEDICATION.

Know all men by these presents, that we, Levi Robinson, as proprietor, and Millie Robinson, his wife, have caused the land embraced in the annexed plat and hereinafter described, to be surveyed, laid out and platted, to be known as "ARDON SUBDIVISION," being part of the W. 1/2 of the S.W. 1/4 of Section 33, and part of the E. 1/2 of the SE. 1/4 of Section 32, T.2 S. R. 1 W., Blackman Township, Jackson County, Michigan; and that the streets and alleys shown on said plat are hereby dedicated to the use of the public; which said land so embraced in said annexed plat is described as follows, to wit:-

Commencing at a point thirty three (33) feet South and seventeen (17) feet West of the West quarter post of Section thirty three (33), Town two (2) South, Range one (1) West, thence East six hundred eighty five (685) feet, thence S. 0°-15' W. one thousand two hundred fifty eight (1258) feet, thence S. 89°-51' W. along the North line of the Michigan Central Railroad Company's right of way seven hundred ninety seven and thirty six hundredths (797.36) feet, thence N. 0°-15' E. one thousand two hundred sixty (1260) feet, thence East one hundred twelve and thirty six hundredths (112.36) feet, to the place of beginning.

Signed and sealed in presence of

Th. J. Cobb Levi Robinson (L.S.)
W. Elizabeth Hummel Millie Robinson (L.S.)

State of Michigan } ss
County of Jackson }

On this 20th day of July, 1916, before me, a Notary Public in and for said County, personally came the above named Levi Robinson and Millie Robinson, his wife, known to me to be the persons named in and who executed the above dedication, and acknowledged the same to be their free act and deed.

W. Elizabeth Hummel
Notary Public
My term expires Sept. 5th, 1918.

I hereby certify that the annexed plat was approved by the Township Board of Blackman Township, Jackson County, Michigan.

July 24 1916.
M. S. Abner
Township Clerk.

Aug 2-1916
J. L. Haines

Surveyor's Certificate.
I hereby certify that the plat hereon delineated is a correct one and that permanent monuments, consisting of iron pipe one inch in diameter and 24" long

have been planted at points marked this + on thereon shown at all angles in the boundaries of the land platted and at all intersections of streets.
James B. Riley Surveyor.


JACKSON COUNTY, MICH.
Ardon Subd
Aug 16 2
P. 8
Albert B. Lincoln
ORIGINAL ON FILE.

State of Michigan } ss
County of Jackson }

Thereby certify that I have examined the records of this office relating to the description of land hereon platted as "ARDON SUBDIVISION," and from such examination I find that there are no tax liens or titles held by the State, and that there are no tax liens or titles held by individuals, on said lands for the five years preceding the 21st day of July, 1916, and that the taxes for said period of five years are paid, as shown by the records of this office.

July 21 1916
James B. Riley
County Treasurer of Jackson County.

Aug 4-1916
J. L. Haines

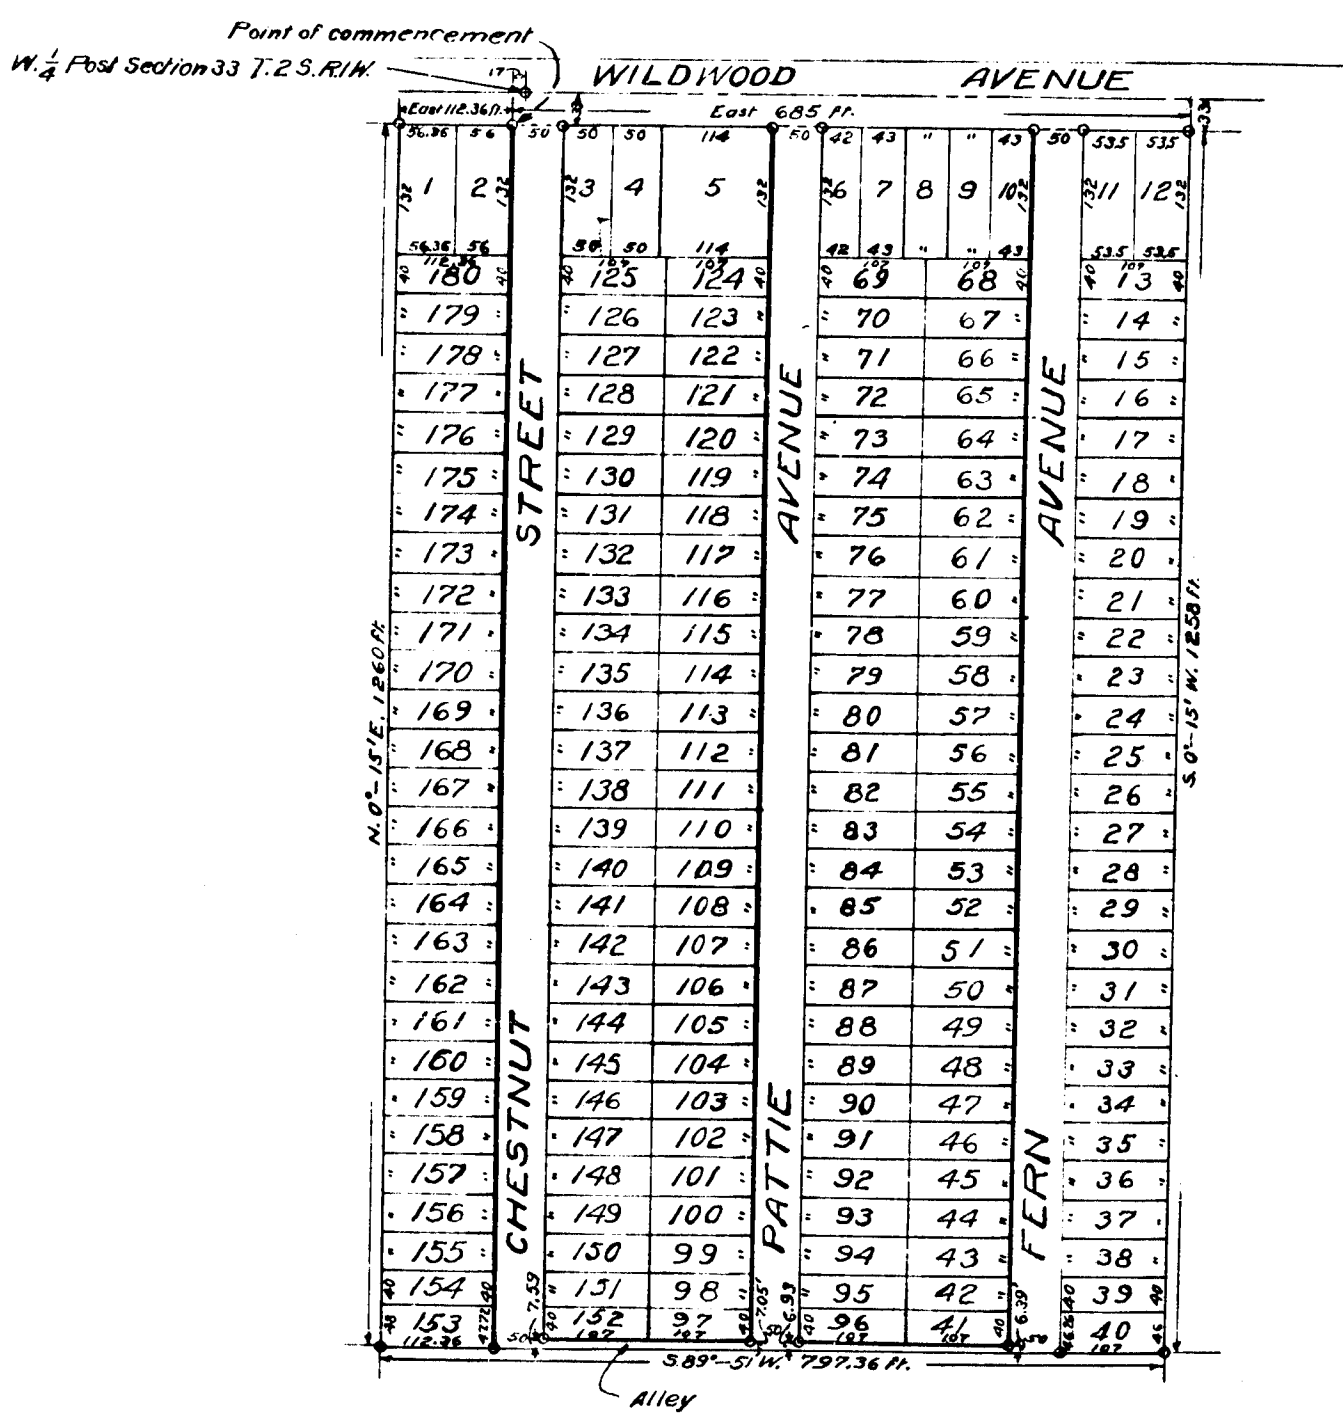

This plat was approved on the 24 day of July 1916.
W. Elizabeth Hummel
Judge of Probate
James B. Riley
County Clerk
James B. Riley
County Treasurer.