


15342
City 23-1916
J. H. Haver

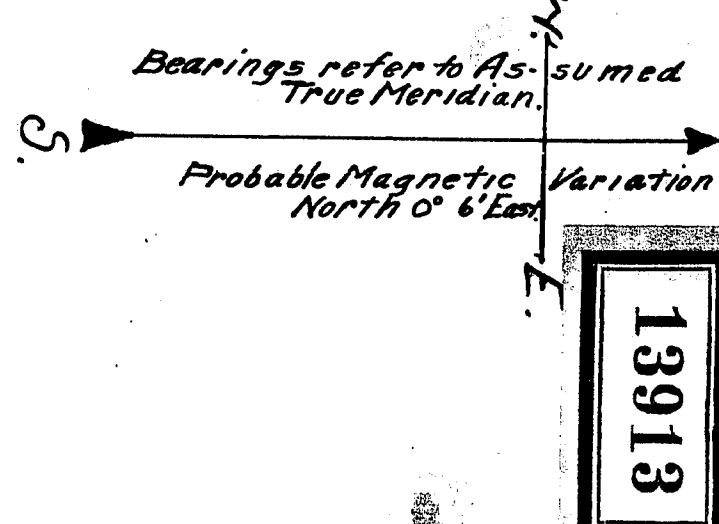

Scale - 1 inch = 140 feet

Warranted by Resolution of Board of Civil Service
Voucher No. 36-59

VACATED BY CIRCUIT CLERK
ORDER 1916
Voucher No. 36-59

I hereby certify that this copy is true copy of the map of Jackson County, Michigan, as shown on said plat, and that the streets and alleys as shown on said plat are here by dedicated to the use of the public.

Filed in Auditor General's Dept.
Aug 28-1916
J. H. Haver
Deputy Auditor General.

BROOKLINE

AN ADDITION TO JACKSON, MICHIGAN.
BEING IN WEST 1/2 OF SECTION 4, T. 35, R. 15E, S. 1W, JACKSON COUNTY.

KNOW ALL MEN BY THESE PRESENTS, That me, N. P. Dodge, Jr., as Proprietor, and LAURA N. DODGE, his wife, have caused the land embraced in the annexed plat to be surveyed, laid out and plat- ted, to be known as "Brookline", an addition to Jackson, Michigan, and that the streets and alleys as shown on said plat are here by dedicated to the use of the public.

Signed and sealed in the presence of
J. P. Dodge, Jr. (N.S.)
Laura N. Dodge (N.S.)
State of Michigan
County of Jackson

On this 28th day of July, A.D. 1916, before me a Notary Public in and for said County personally ap- peared the above named N. P. Dodge, Jr., and Laura N. Dodge, his wife, known to me to be the persons who executed the above dedication, and severally acknowledged the same to be their free act and deed.

My Commission expires May 31, 1918.
Notary Public.
I hereby certify that the plat hereon delineated is a correct one, and that permanent monuments, consisting of iron pipe stakes, have been planted at points marked thus, as thereon shown at all angles of the boundaries of the land platted, and at all intersections of streets or streets and alleys.

The land embraced in the annexed plat of "Brookline" is described as follows: Commencing at a point in the West line of Section four (4) Township three (3) South, Range one West, thirty- three (33) feet south of the West 1/4 post of said Section four (4) Thence North 0° 0' East on the Section line, thirteen hundred and seventy (1370) feet to the South line of Franklin Street; thence South 89° 40' East, eighteen hundred and eleven and ninety-six hundredths (1811.96) feet, thence South 0° 5' West sixteen hundred and forty

four and nine tenths (164.9) feet; thence South 88° 35' West one hundred and ninety-two and seven hundredths (192.77) feet; thence North 73° 34' West fourteen hundred and twenty-four and seven tenth (1424.77) feet; thence North 89° 34' West two hundred and eighty-five (285) feet, to the place of beginning.

(Sec. 135 Act 206, 1893, as amended - Sec. 3967, C.L. 1897)
Office of County Treasurer - Jackson County - tax liens or titles held by the State on the lands described above, and that there are no tax liens or titles held by individuals on said lands, for the five years preceding the 8th day of August, 1916, and that the taxes for said period of five years are paid, as shown by the records of this office.

This certificate does not apply to taxes, if any, now in process of collection by township, city or village collecting officers.

Approved by the Board of Jackson County, Michigan, this 28th day of August, 1916.
J. H. Haver
County Treasurer.

Approved by the Board of Jackson County, Michigan, this 28th day of August, 1916.
J. H. Haver
County Treasurer.

City of Jackson
and its Successors

13913

Bearings refer to Assumed True Meridian.
Probable Magnetic Variation North 0° 6' East

Scale - 1 inch = 140 feet

VACATED BY CIRCUIT CLERK
ORDER
VOUCHER NO. 19

WITNESSED BY
OF Jackson
VOUCHER NO. 16-5-1

City of Jackson
and its Successors

BROOKLINE

AN ADDITION TO JACKSON, MICHIGAN.
BEING IN WEST 1/2 OF SECTION 2, T35, R14E, S1E, SUMMIT TOWNSHIP,
JACKSON COUNTY.

KNOW ALL MEN BY THESE PRESENTS, That me, N. P. Dodge, Jr., as
Proprietor, and LAURA M. DODGE, his wife, have caused the land
embraced in the annexed plat to be surveyed, laid out and plat-
ted, to be known as "BROOKLINE", an addition to Jackson, Michigan,
and that the streets and alleys as shown on said plat are here-
by dedicated to the use of the public.

Signed and sealed in the presence of
A. P. Dodge, Jr. (15)
A. D. Brown
STATE OF Michigan
COUNTY OF Jackson

On this 28 day of July, AD 1916,
before me a Notary Public in and for said County personally ap-
peared the above named N. P. Dodge, Jr., and Laura M. Dodge,
his wife, known to me to be the persons who executed the above
dedication and severally acknowledged the same to be their
free act and deed.

My Commission expires May 31, 1918
Notary Public
I hereby certify that the plat herein delineated is a
correct one, and that permanent monuments, consisting of
iron pipe stakes, have been planted at points marked
thus on the section shown at all angles of the boundaries of the land
platted, and at all intersections of streets or streets and alleys.
August, 1916.

The land embraced in the annexed plat of "Brookline"
is described as follows: Commencing at a point in the West line
of Section four (4) Township three (3) South, Range one West, thirty-
three (33) feet South of the West 1/4 post of said Section four (4) Town-
ship North 0° 0' East on the Section line, thence South 89°
North 130 feet to the South line of Franklin Street; thence South 89°
40' East, eighteen hundred and eleven and ninety-six hundredths
feet; thence South 0° 5' West sixteen hundred and forty

four and nine tenths (16449) feet; thence South 88° 35' West one
hundred and ninety-two and seven hundredths (19207) feet; thence
North 73° 34' West fourteen hundred and twenty-four and seven
tenths (14247) feet; thence North 89° 34' West two hundred and
eighty-five (285) feet, to the place of beginning.

(Sec. 135 Act 206, 1893, as amended - Sec. 3957, C.L. 1897)
Office of County Treasurer - Jackson County.
I hereby certify that there are no tax liens on the lands described above, and
that there are no tax liens on titles held by individuals on
said lands, for the five years preceding the 28 day
of August, 1916, and that the taxes for said period
of five years are paid, as shown by the records
of this office.

This certificate does not apply to taxes, if any, now in
process of collection by Township, City or Village collecting
officers.

Approved by the Board of Jackson County, Michigan, this 28 day
of August, 1916

Approved by the Board of Jackson County, Michigan, this 28 day
of August, 1916