



8408
826115

PLAT OF
CARRETT O. WRIGHT'S SUBDIVISION

OF LOTS 1, 2, 3 & 35 OF

FAIRVIEW PARK NO. 2

SUMMIT TWP. JACKSON CO. MICHIGAN.

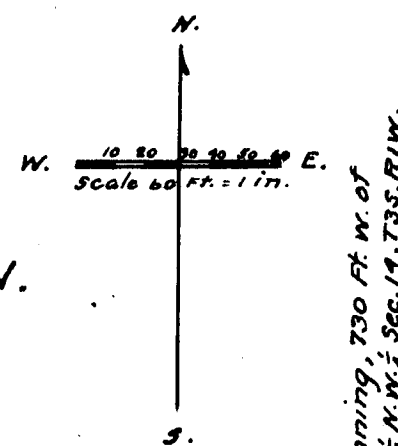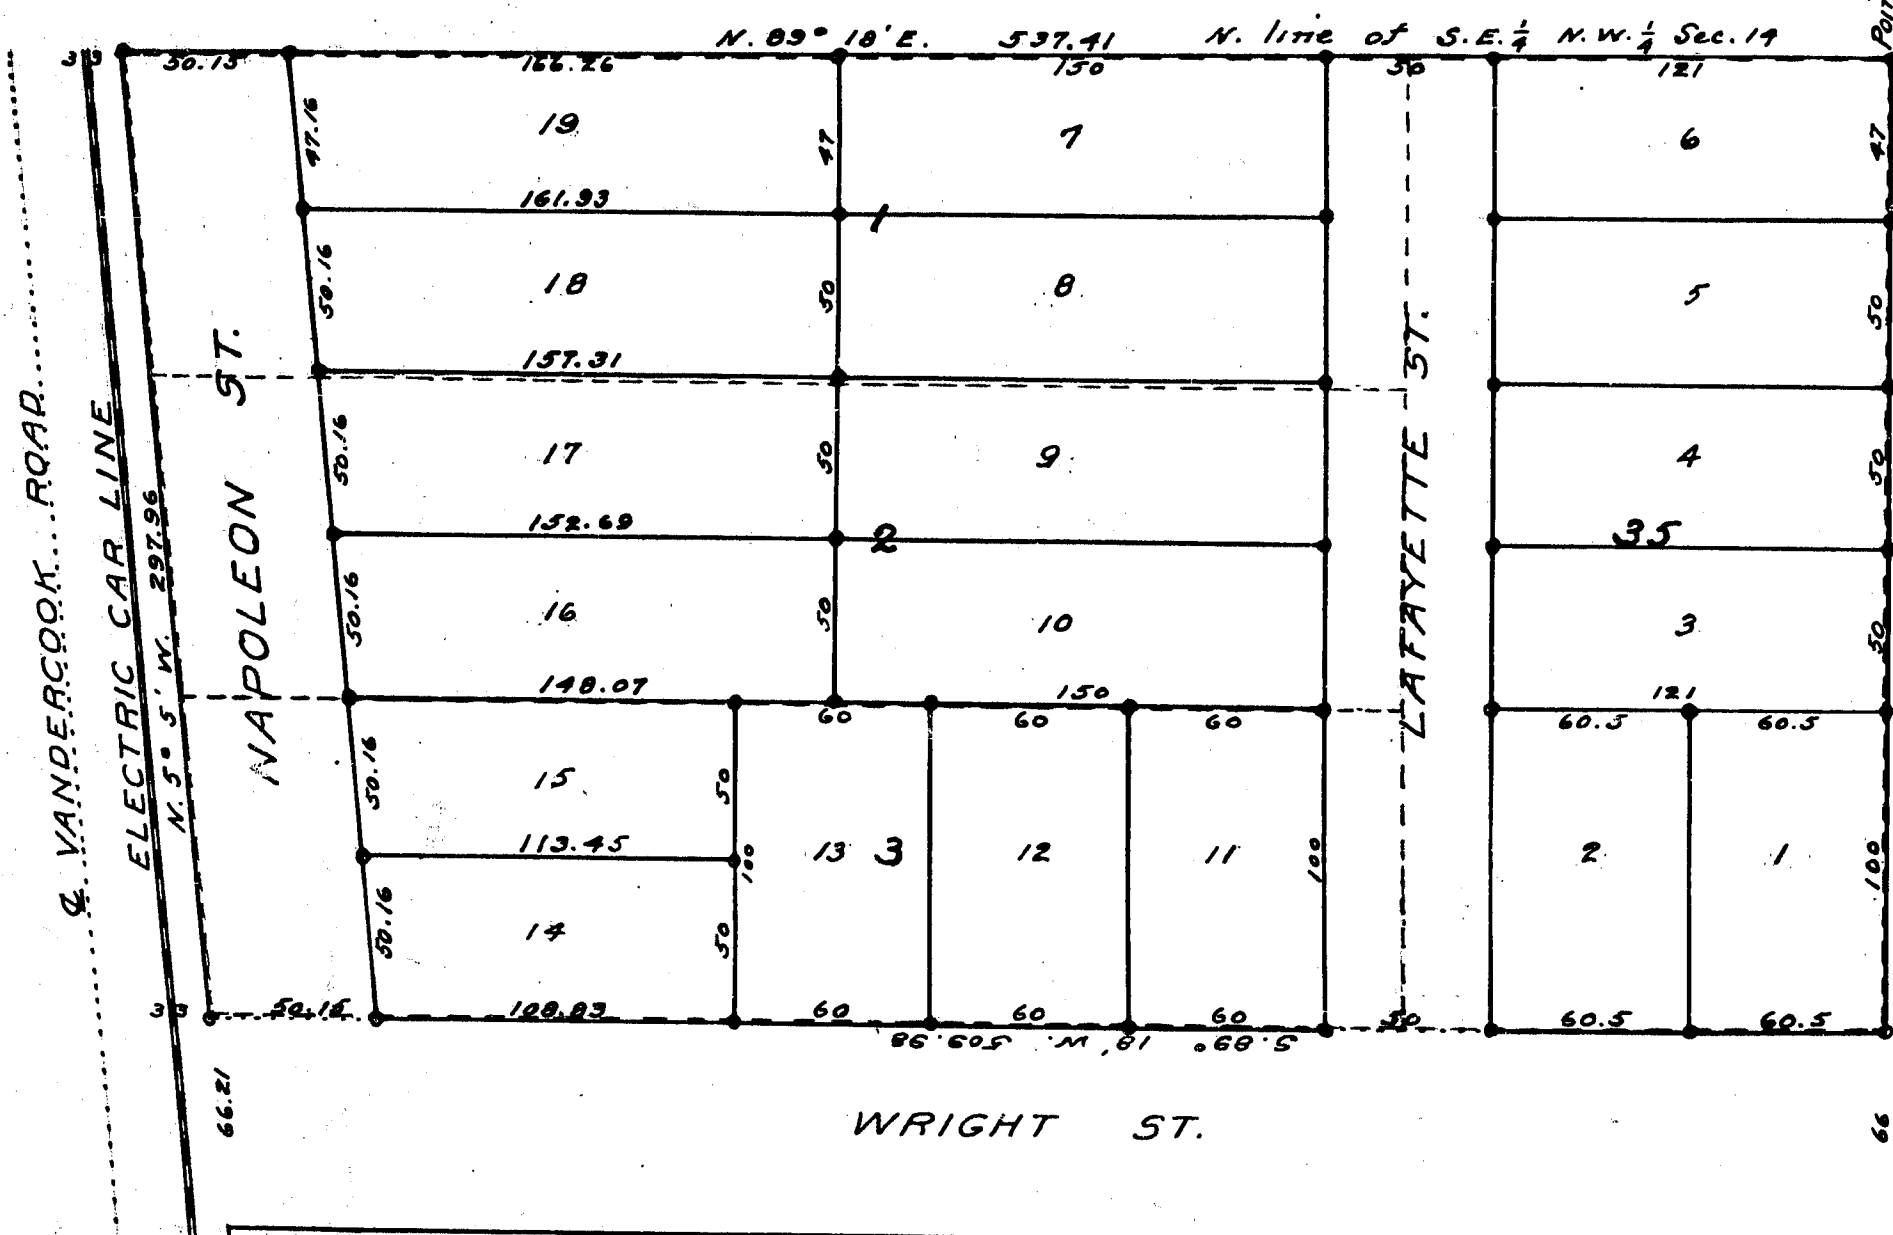

All distances in feet and decimals thereof.

Boundaries of lots 1, 2, 3 & 35 of Fairview Park No 2, in red dotted lines.

Filed in Auditor General's Dep't
Aug 30-1916
W. L. Haines
Deputy Auditor General.

I hereby certify that this
copy is a true and correct copy of the
original as filed with the Register
of Deeds for recording.
Witness my hand and seal this
Aug 28-1916
W. L. Haines
Deputy Auditor General.

COPY
REGISTER'S OFFICE,
JACKSON COUNTY, MICH.
PLAT OF Carrett O. Wright's Subd.
WAS RECORDED THIS 29 DAY OF
Aug A. D. 1916 AT 9 O'CLOCK
P. M. IN LIBER 29 OF Plat
ON PAGE 2
Albert B. Lincoln
REGISTER OF DEEDS.
ORIGINAL ON FILE.

Aug 28-1916
W. L. Haines

DEDICATION

KNOW ALL MEN by these Presents: That we Garrett O. Wright and Florence C. Wright... husband and wife, as proprietors, have caused the land embraced in the annexed plat, to be surveyed, laid out and platted, to be known as GARRETT O. WRIGHT'S SUBDIVISION OF LOTS 1, 2, 3 & 35 OF FAIRVIEW PARK NO. 2, SUMMIT TWP. JACKSON CO. MICHIGAN, and that the streets as shown on said plat are here by dedicated to the use of the public.

SIGNED AND SEALED IN PRESENCE OF

..... M. C. Hengst }
..... Floyd Carpenter }
STATE OF MICHIGAN } S.S.
County of Lenawee }
On this 30th day of June 1916, before me, a Notary Public, in and for said county, personally came the above named Garrett O. Wright and Florence C. Wright, his wife, known to me to be the persons who executed the above dedication and acknowledged the same to be their free act and deed.

John L. Richard

My commission expires January 30, 1917.

Notary Public Lenawee Co. Mich.

DESCRIPTION OF LAND PLATTED

The land embraced in the annexed plat of GARRETT O. WRIGHT'S SUBDIVISION OF LOTS 1, 2, 3 & 35, OF FAIRVIEW PARK NO. 2, SUMMIT TWP. JACKSON CO. MICHIGAN, is described as follows: A part of the S.E. 1/4 N.W. 1/4 of Section 14, T.35, R.1W., bounded as follows: - Commencing at the N.E. corner of lot 35 of Plat of Fairview Park No. 2, said point being located in the north line of the S.E. 1/4 N.W. 1/4 Section 14, 730 feet west from the N.E. corner of said S.E. 1/4 N.W. 1/4 Sec. 14, and running thence S. 0° 10' W. along the east line of lot 35, 297 feet to the S.E. corner of said lot, thence S. 89° 18' W. along the south line of lots 35 and 3 of Fairview Park No. 2, 503.98 feet to the S.W. corner of lot 3, thence N. 5° 5' W. 297.96 feet along the west line of lots 3, 2 and 1, of Fairview Park No. 2, to the northwest corner of lot No. 1, thence N. 89° 18' E. along the north line of lots 1 and 35, said line being in the north line of the S.E. 1/4 N.W. 1/4 of Section 14, 537.41 feet to the place of beginning.

SURVEYOR'S CERTIFICATE

I hereby certify that the plat hereon delineated is a correct one, and that permanent monuments, consisting of iron pipes 1 inch in diameter and 2 feet long have been planted at points marked thus (o) as thereon shown at all angles in the boundaries of the land platted, and at all intersections of streets and corners of lots.

John L. Richard

COUNTY TREASURER'S CERTIFICATE

Surveyor.

August 10 1916.

Office of County Treasurer, Jackson County.

I hereby certify that there are no tax liens or titles held by the State on the lands described above, and that there are no tax liens or titles held by individuals on said lands, for the five years preceding the 30th day of June 1916, and that the taxes for said period of five years are paid, as shown by the records of this office.

James B. Dicker
County Treasurer.

TOWNSHIP BOARD'S CERTIFICATE

This plat was approved by the Township Board of the Township of Summit at a meeting held

Aug. 9 1916.

Ralph A. Orr
Clerk.

CERTIFICATE OF APPROVAL BY COUNTY BOARD.

This plat was approved on the 10th day of August 1916.

..... Clarence M. Russell
Judge of Probate
..... Jay Bunning
County Clerk
..... James B. Dicker
County Treasurer


13914

PLAT OF GARRETT O. WRIGHT'S SUBDIVISION

OF LOTS 1, 2, 3 & 35 OF

FAIRVIEW PARK NO. 2

SUMMIT TWP. JACKSON CO. MICHIGAN.

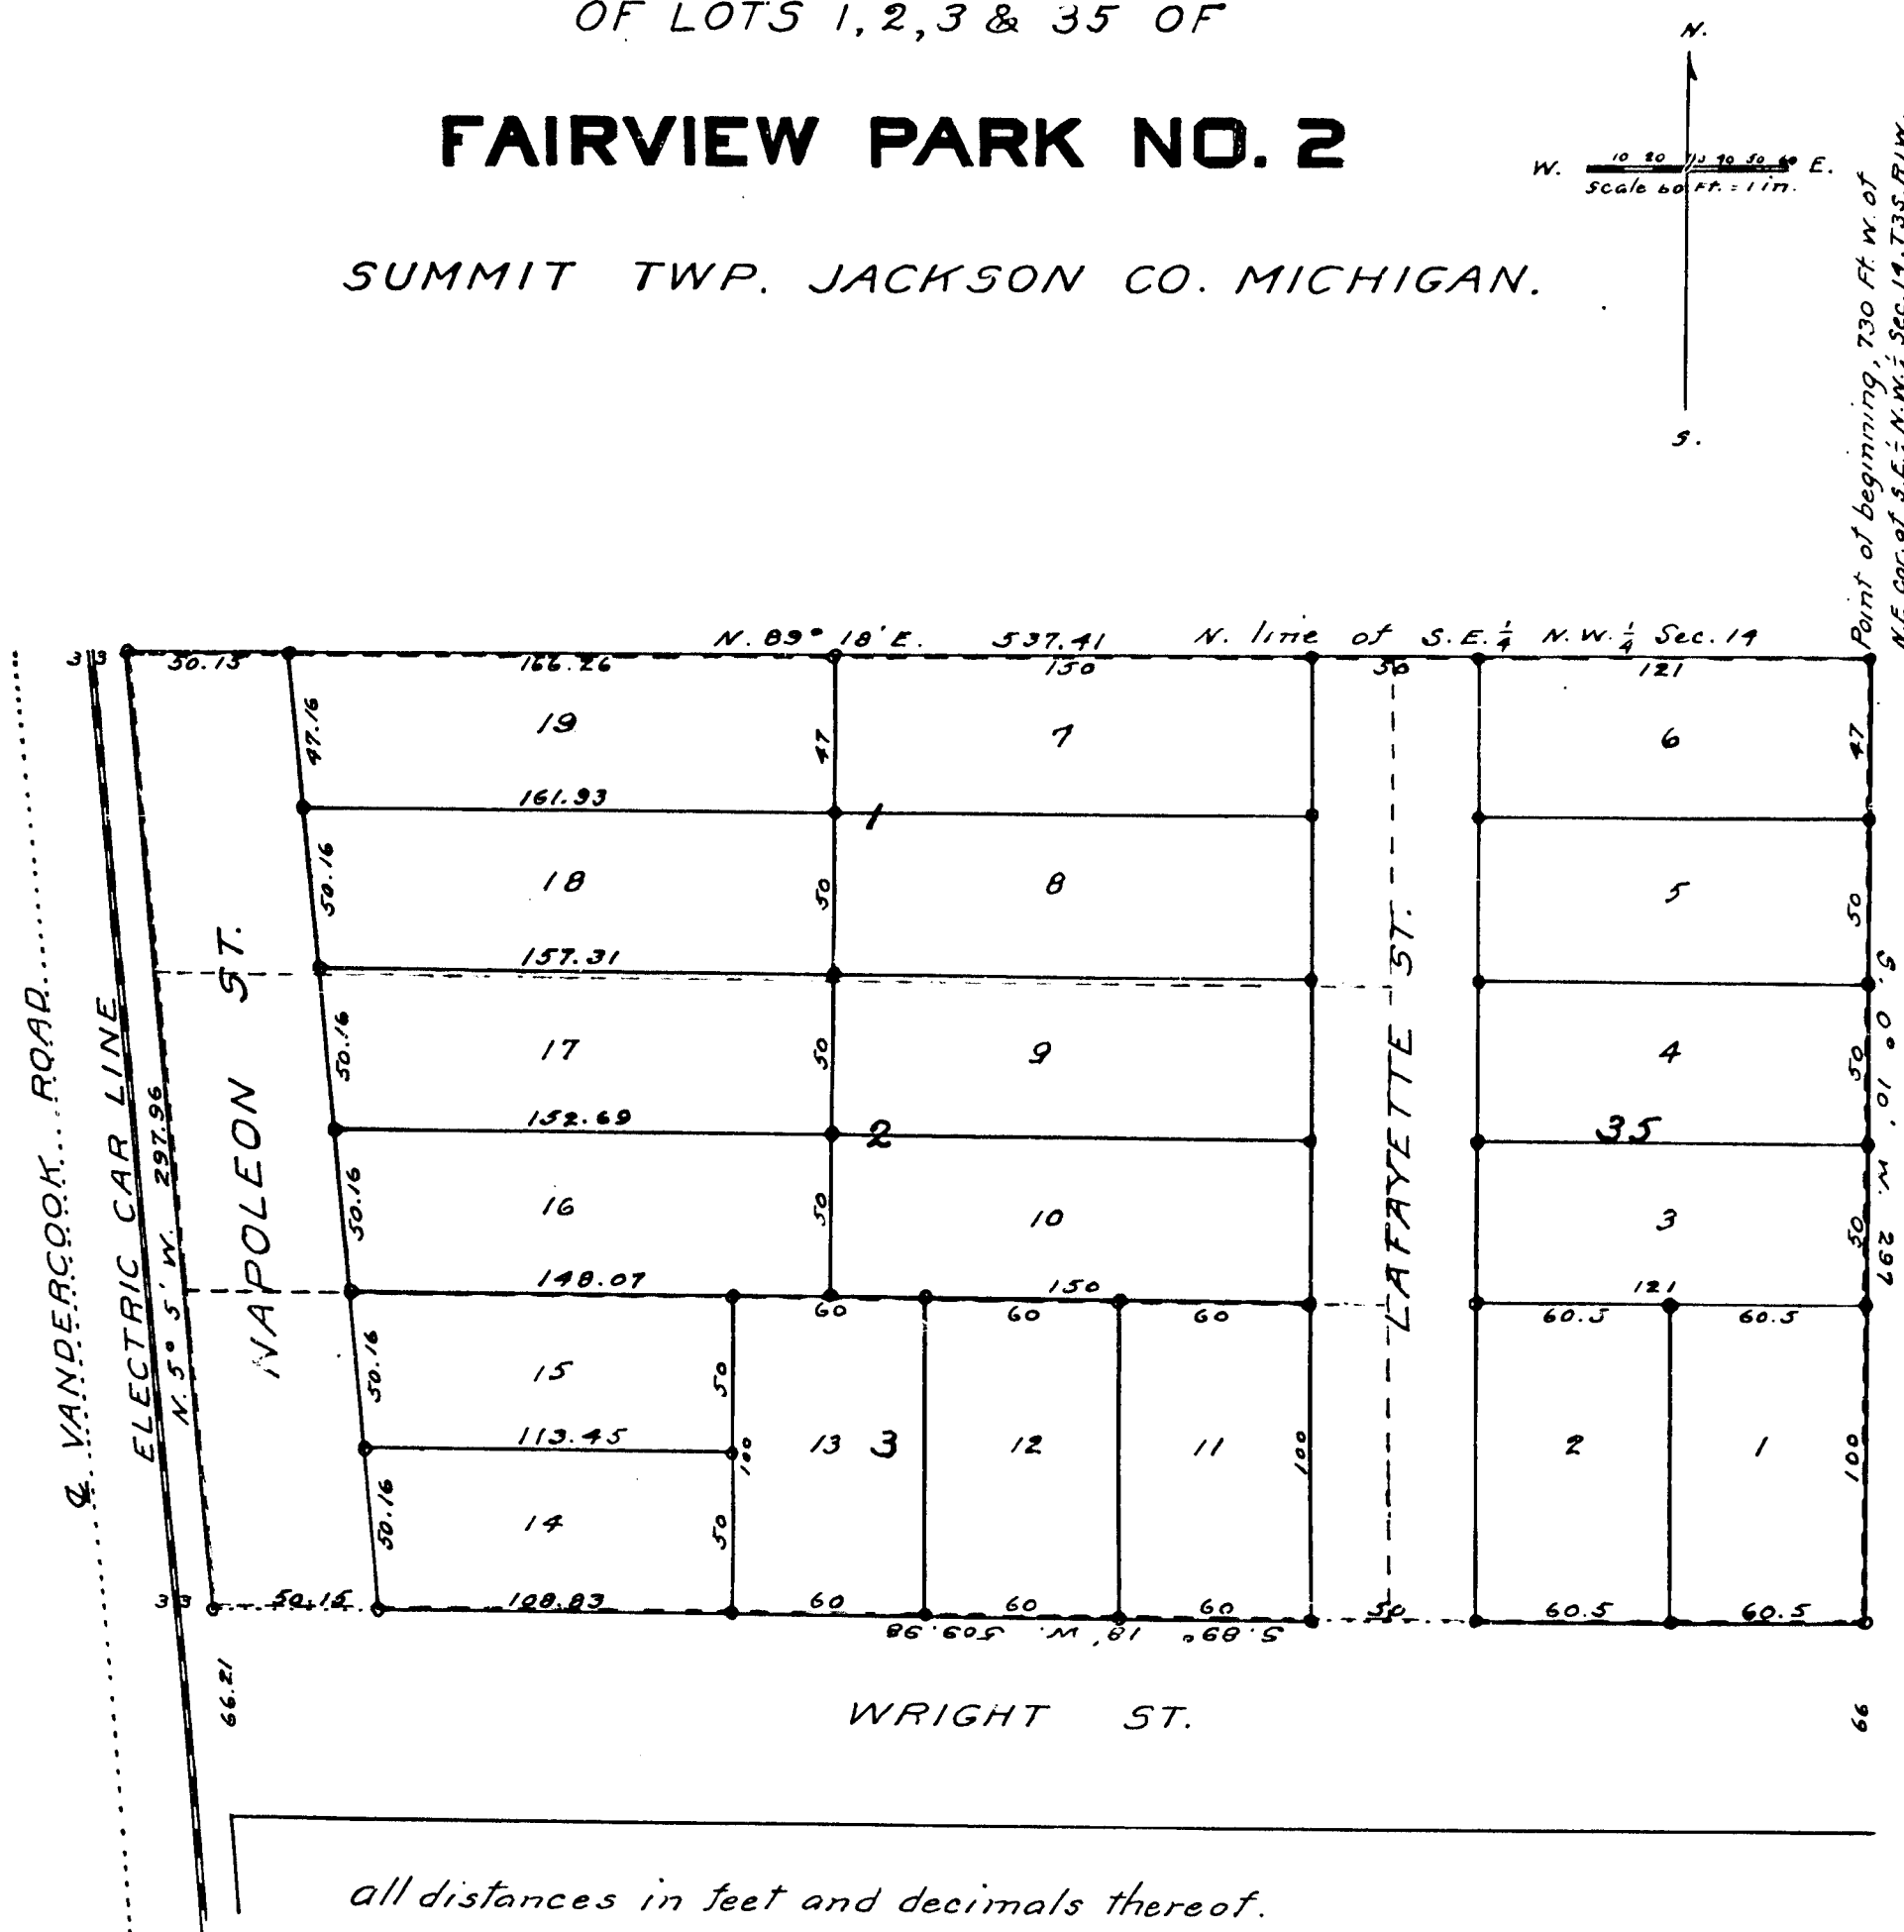

All distances in feet and decimals thereof.

Boundaries of lots 1, 2, 3 & 35 of Fairview Park No. 2, in red dotted lines.

DEDICATION

KNOW ALL MEN by these Presents: That we Garrett O. Wright and Florence C. Wright... husband and wife, as proprietors, have caused the land embraced in the annexed plat, to be surveyed, laid out and platted, to be known as GARRETT O. WRIGHT'S SUBDIVISION OF LOTS 1, 2, 3 & 35 OF FAIRVIEW PARK NO. 2, SUMMIT TWP. JACKSON CO. MICHIGAN, and that the streets as shown on said plat are here by dedicated to the use of the public.

SIGNED AND SEALED IN PRESENCE OF

..... M. C. Hengst }
..... Floyd Carpenter }
STATE OF MICHIGAN } S.S.
County of Lenawee }

On this 30th day of June 1916, before me, a Notary Public, in and for said county, personally came the above named Garrett O. Wright and Florence C. Wright, his wife, known to me to be the persons who executed the above dedication and acknowledged the same to be their free act and deed.

John L. Richard

Notary Public Lenawee Co. Mich.

My commission expires January 30, 1917.

DESCRIPTION OF LAND PLATTED

The land embraced in the annexed plat of GARRETT O. WRIGHT'S SUBDIVISION OF LOTS 1, 2, 3 & 35, OF FAIRVIEW PARK NO. 2, SUMMIT TWP. JACKSON CO. MICHIGAN, is described as follows: A part of the S.E. 1/4 N.W. 1/4 of Section 14, T.35. R.1W., bounded as follows: - Commencing at the N.E. corner of lot 35 of Plat of Fairview Park No. 2, said point being located in the north line of the S.E. 1/4 N.W. 1/4 Section 14, 730 feet west from the N.E. corner of said S.E. 1/4 N.W. 1/4 Sec. 14, and running thence S. 0° 10' W. along the east line of lot 35, 297 feet to the S.E. corner of said lot, thence S. 89° 18' W. along the south line of lots 35 and 3 of Fairview Park No. 2, 509.98 feet to the S.W. corner of lot 3, thence N. 5° 5' W. 297.96 feet along the west line of lots 3, 2 and 1, of Fairview Park No. 2, to the northwest corner of lot No. 1, thence N. 89° 18' E. along the north line of lots 1 and 35, said line being in the north line of the S.E. 1/4 N.W. 1/4 of section 14, 537.41 feet to the place of beginning.

SURVEYOR'S CERTIFICATE

I hereby certify that the plat hereon delineated is a correct one, and that permanent monuments, consisting of iron pipes 1 inch in diameter and 2 feet long have been planted at points marked thus (o) as thereon shown at all angles in the boundaries of the land platted, and at all intersections of streets and corners of lots.

John L. Richard

COUNTY TREASURER'S CERTIFICATE

Surveyor.

August 10, 1916.

Office of County Treasurer, Jackson County.

I hereby certify, that there are no tax liens or titles held by the State on the lands described above, and that there are no tax liens or titles held by individuals on said lands, for the five years preceding the 30th day of June, 1916, and that the taxes for said period of five years are paid, as shown by the records of this office.

James B. Dickson
County Treasurer.

TOWNSHIP BOARD'S CERTIFICATE

This plat was approved by the Township Board of the Township of Summit at a meeting held

Aug. 9, 1916.

Ralph A. Orr
Clerk.

CERTIFICATE OF APPROVAL BY COUNTY BOARD

This plat was approved on the 10th day of August, 1916.

Charles M. Russell
Judge of Probate
Jay Bunning
County Clerk
James B. Dickson
County Treasurer

13914

Filed in Auditor General's Office

Aug 30-1916

John L. Richard

Aug 28-1916
John L. Richard
Notary Public

COPY
JACKSON
Garrett O. Wright
Florence C. Wright
Aug 28-1916
Plat
Albert B. Lincoln