


SUMMIT TWP. JACKSON CO. MICHIGAN.

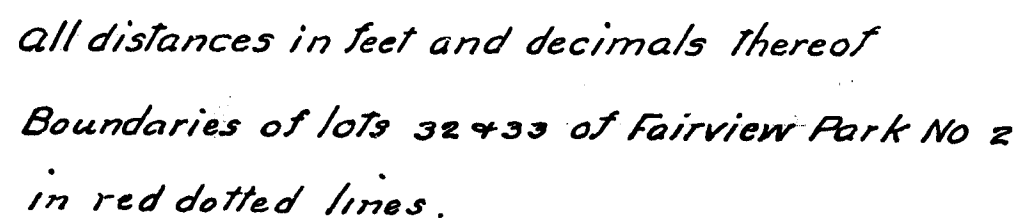

JACKSON COUNTY, MS.
 DEPUTY'S OFFICE.
 188.
 PLAT OF Jeff A. Wright
Wright
 WAS RECORDED THIS 29th DAY OF
Aug A. D. 1897 AT 9 O'CLOCK
AM P. M. LIBER 9 OF 10 10
 ON PAGE 10
Albert B. Lincoln
 REGISTER OF DEEDS.

I hereby certify that this copy is a true copy of the MAP or PLAT forwarded the Register of Deeds for recording.

Compared Aug 28-1916
Geo. D. Haines
Deputy Auditor General.

Filed in Auditor General's Dep't
Aug 30 1916
Geo L. Hunter
 Deputy Auditor

KNOW ALL MEN by these Presents, That we, Joseph A. Wright, and Ida M. Wright, husband and wife, as proprietors, and Charles F. Marshall, as proprietor, and Math. Marshall, his wife, have caused the land embraced in the annexed plat to be surveyed, laid out and platted, to be known as JOSEPH A. WRIGHT'S SUBDIVISION OF LOTS 32 & 33 OF FAIRVIEW PARK NO. 2, SUMMIT TWP. JACKSON CO. MICHIGAN, and that the streets as shown on said plat are hereby dedicated to the use of the public.

SIGNED AND SEALED IN PRESENCE OF

Lena M. Reynolds	}
James A. Reynolds	

Joseph B. Wright	[L.S.]
Ida M. Wright	[L.S.]
Charles F. Marshall	[L.S.]
Mabel Marshall	[L.S.]

STATE OF MICHIGAN }
County of Jackson } S.S.

County of Jackson } 53. On this 28th day of July 1916, before me, a Notary Public,
in and for said county, personally came the above named Joseph A. Wright and Ida M. Wright his wife,
and Charles F. Marshall and Mabel Marshall, his wife, known to me to be the persons who executed
the above dedication, and acknowledged the same to be thier free act and deed.

My commission expires . . . March 12, 1917.

Notary Public. Jackson Co. Mich.

DESCRIPTION OF LAND PLATTED

The land embraced in the annexed plat of JOSEPH A. WRIGHT'S SUBDIVISION OF LOTS 32 & 33 OF FAIRVIEW PARK NO. 2, SUMMIT TWP. JACKSON CO. MICHIGAN, is described as follows: A part of the S.E. $\frac{1}{4}$ N.W. $\frac{1}{4}$ section 14, T.33, R.1W. bounded as follows, - Commencing at the N.E. corner of lot 32 of Plat of Fairview Park No. 2, said point being located in the north line of the S.E. $\frac{1}{4}$ N.W. $\frac{1}{4}$ section 14, and 292 feet west from the N.E. corner of said S.E. $\frac{1}{4}$ N.W. $\frac{1}{4}$ section 14, and running thence S. 0° 10' W. along the east line of lot 32, 297 feet to the S.E. corner of said lot, thence S. 89° 18' W. along the south line of lots 32 and 33, of Fairview Park No. 2, 292 feet to the S.W. corner of lot 33, thence N. 0° 10' E. along the west line of lot 33, 297 feet to the N.W. corner of said lot 33, thence N. 89° 18' E. along the north line of lots 33 and 32, said line being in the north line of the S.E. $\frac{1}{4}$ N.W. $\frac{1}{4}$ section 14, 292 feet to the place of beginning.

SURVEYOR'S CERTIFICATE

I hereby certify that the plat hereon delineated is a correct one, and that permanent monuments, consisting of iron pipes 1 inch in diameter and 2 feet long have been planted at points marked thus (o) as thereon shown at all angles in the boundaries of the land platted, and at all intersections of streets and corners of lots.

..... John L. Richard.
Surveyor.

COUNTY TREASURER'S CERTIFICATE.

August-10 1916.

Office of County Treasurer Jackson Co. Mich.

Whereby certify, that there are no tax liens or titles held by the State on the lands described above, and that there are no tax liens or titles held by individuals on said lands, for the five years preceding the 20th day of July 1916, and that the taxes for said period of five years are paid as shown by the records of this office.

James B. Dicker
County Treasurer.

TOWNSHIP BOARD'S CERTIFICATE.

This plat was approved by the Township Board of the township of Summit at a meeting held Aug. 9, 1916.

Ralph A. Lee
Clerk.

CERTIFICATE OF APPROVAL BY COUNTY BOARD

This plat was approved on the 10th day of August 1916.

Clarence M. Russell
 Judge of Probate
 Jay Banning
 County Clerk
 James B. Wicker
 County Treasurer.


13915

PLAT OF JOSEPH A. WRIGHT'S SUBDIVISION

OF LOTS 32 & 33 OF

FAIRVIEW PARK NO. 2

SUMMIT TWP. JACKSON CO. MICHIGAN.

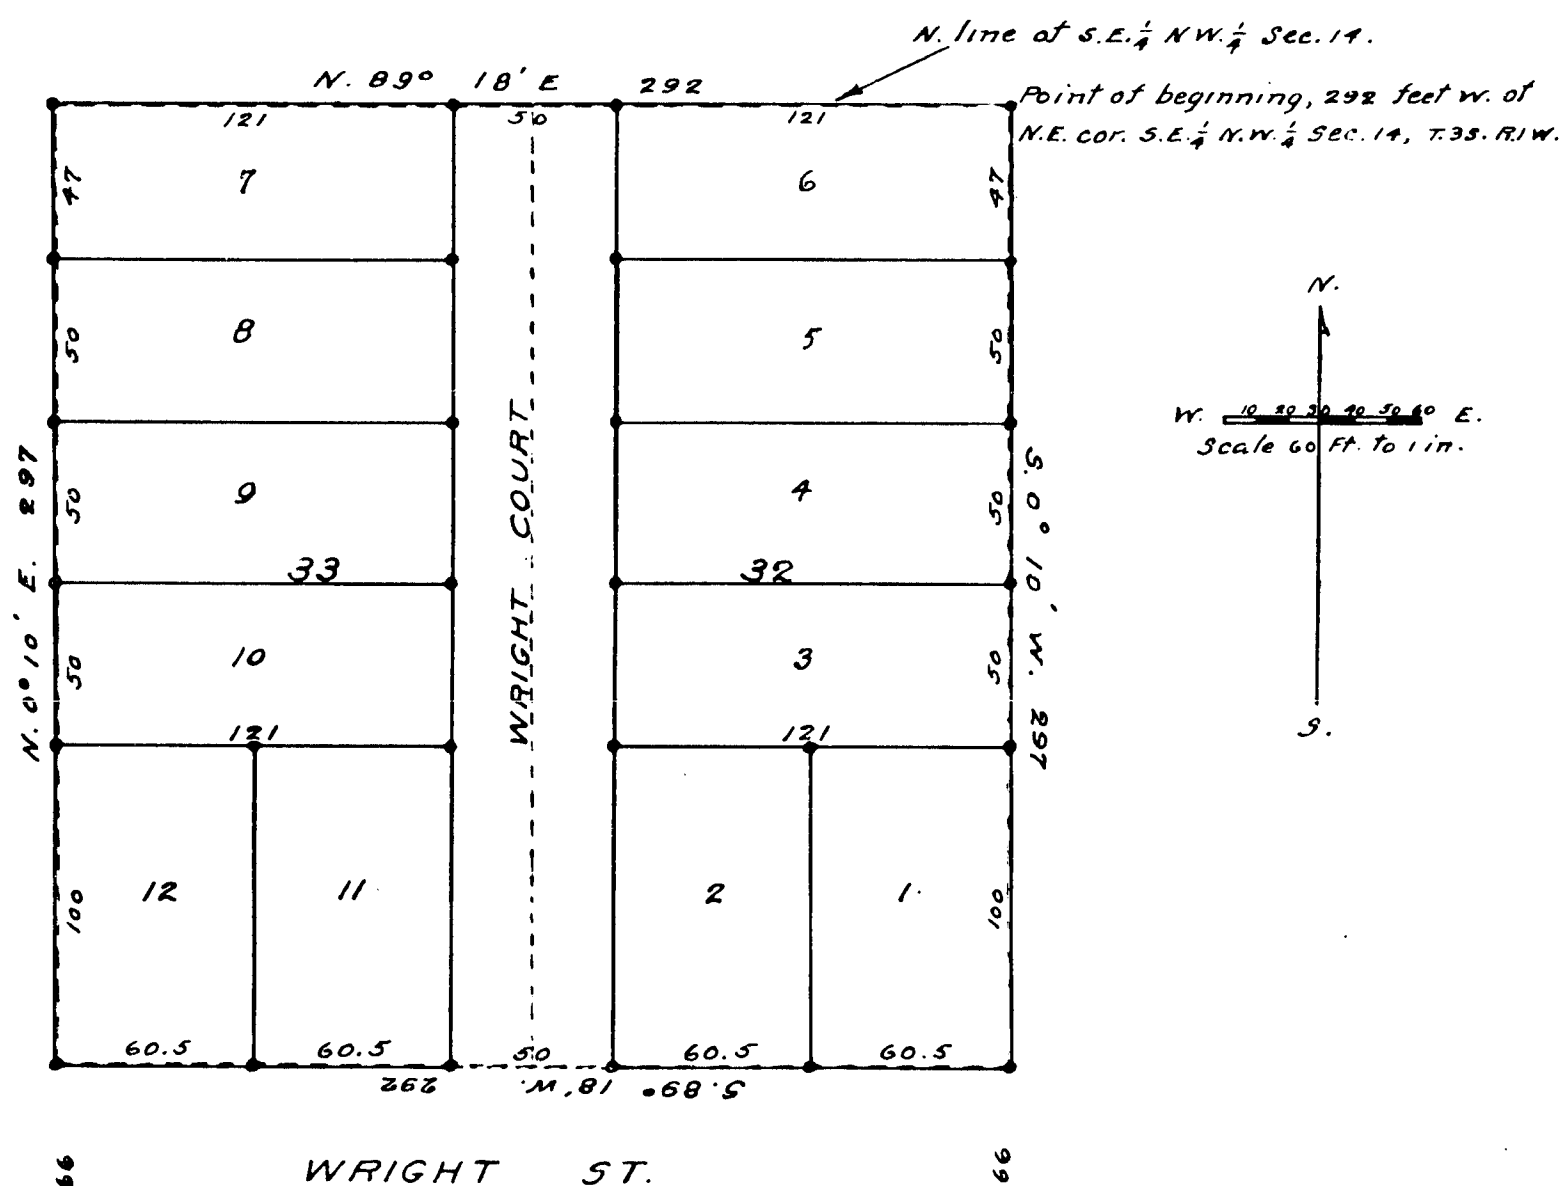

All distances in feet and decimals thereof
Boundaries of lots 32 & 33 of Fairview Park No 2
in red dotted lines.

REGISTER'S OFFICE,
JACKSON COUNTY, MICH.
PLAT OF Joseph A. Wright's Subd.
WAS RECORDED THIS 29th DAY OF
Aug A.D. 1916 AT 2 O'CLOCK
P.M. BY Albert B. Lincoln
REGISTER OF DEEDS.

I hereby certify that this
copy is a true copy of the MAP
of Joseph A. Wright's Subd.
as forwarded the Register
of Deeds for recording.
Compared Aug 28-1916
Lo R. Harrison
Deputy Auditor General.



Filed in Auditor General's Dep't
Aug 30 1916
Lo R. Harrison
Auditor General.

DEDICATION

KNOW ALL MEN by these Presents, That we Joseph A. Wright, and Ida M. Wright, husband and wife, as proprietors, and Charles F. Marshall, as proprietor, and Mabel Marshall, his wife, have caused the land embraced in the annexed plat to be surveyed, laid out and platted, to be known as JOSEPH A. WRIGHT'S SUBDIVISION OF LOTS 32 & 33 OF FAIRVIEW PARK NO. 2, SUMMIT TWP. JACKSON CO. MICHIGAN, and that the streets as shown on said plat are hereby dedicated to the use of the public.

SIGNED AND SEALED IN PRESENCE OF
Leva M. Reynolds
James A. Reynolds

Joseph A. Wright [L.S.]
Ida M. Wright [L.S.]
Charles F. Marshall [L.S.]
Mabel Marshall [L.S.]

STATE OF MICHIGAN }
County of Jackson } S.S.

On this 28th day of July, 1916, before me, a Notary Public, in and for said county, personally came the above named Joseph A. Wright and Ida M. Wright his wife, and Charles F. Marshall and Mabel Marshall, his wife, known to me to be the persons who executed the above dedication, and acknowledged the same to be thier free act and deed.

My commission expires March 12, 1917.

James A. Reynolds
Notary Public, Jackson Co. Mich.

DESCRIPTION OF LAND PLATTED.

The land embraced in the annexed plat of JOSEPH A. WRIGHT'S SUBDIVISION OF LOTS 32 & 33 OF FAIRVIEW PARK NO. 2, SUMMIT TWP. JACKSON CO. MICHIGAN, is described as follows: A part of the S.E. $\frac{1}{4}$ N.W. $\frac{1}{4}$ section 14, T.33, R.1W. bounded as follows, - Commencing at the N.E. corner of lot 32 of Plat of Fairview Park No. 2, said point being located in the north line of the S.E. $\frac{1}{4}$ N.W. $\frac{1}{4}$ Section 14, and 292 feet west from the N.E. corner of said S.E. $\frac{1}{4}$ N.W. $\frac{1}{4}$ Section 14, and running thence S. 0° 10' W. along the east line of lot 32, 297 feet to the S.E. corner of said lot, thence S. 89° 18' W. along the south line of lots 32 and 33, of Fairview Park No. 2, 292 feet to the S.W. corner of lot 33, thence N. 0° 10' E. along the west line of lot 33, 297 feet to the N.W. corner of said lot 33, thence N. 89° 18' E. along the north line of lots 33 and 32, said line being in the north line of the S.E. $\frac{1}{4}$ N.W. $\frac{1}{4}$ section 14, 292 feet to the place of beginning.

SURVEYOR'S CERTIFICATE

I hereby certify that the plat hereon delineated is a correct one, and that permanent monuments, consisting of iron pipes 1 inch in diameter and 2 feet long have been planted at points marked thus (o) as thereon shown at all angles in the boundaries of the land platted, and at all intersections of streets and corners of lots.

John L. Richard
Surveyor.

COUNTY TREASURER'S CERTIFICATE.

Office of County Treasurer, Jackson Co. Mich.
I hereby certify, that there are no tax liens or titles held by the state on the lands described above, and that there are no tax liens or titles held by individuals on said lands, for the five years preceding the 28th day of July, 1916, and that the taxes for said period of five years are paid as shown by the records of this office.

James B. Dicker
County Treasurer.

TOWNSHIP BOARD'S CERTIFICATE.

This plat was approved by the Township Board of the township of Summit at a meeting held Aug. 9, 1916.

Ralph A. Linn
Clerk.

CERTIFICATE OF APPROVAL BY COUNTY BOARD

This plat was approved on the 10th day of August, 1916.

Clarence M. Russell
Judge of Probate
Jay B. Buning
County Clerk
James B. Dicker
County Treasurer.

13915