

PLAT OF \_\_\_\_\_  
DAKINEROW'S SUBDIVISION.

|     |        |
|-----|--------|
| 9.9 | 159.71 |
|-----|--------|

7024

SIGNED AND SEALED IN PRESENCE OF  
*James E. ...*  
*W. J. ...*

၁၂

14/06/2019

30. 47.

Previously

0 ed:cat ed.

W. H. Burns, Civil Engr. & Surveyor  
DETROIT

Scale: 1" = 50'

Sept 22. 1906

John T. Anderson  
Deputy Assistant General

*W. H. Brown*  
Civil Engt. & Surveyor.

*Thomas H. Rodent*  
PRESIDENT:  
C. FBK

Debt 18, 1906  
James McQuinn  
Deputy Auditor General

State of Michigan } ss.  
County of Wayne. }  
We Edward J. Galt, Jr., Register  
of Deeds, and W. F. Brown, Surveyor,  
hereby certify that we have each  
carefully compared the appended  
copy with the plat of DANEROW'S SUB-  
DIVISION of lot 10 of The Individual Es-  
tate of Anthony Cadieux Cadieux of  
part of Private Claim No. 50, County of  
Wayne, and State of Michigan, Mich-  
igan, and that it is a true and correct  
copy of the same as the same appears  
on the records in the office of said Register  
of Deeds, and that it is a true and correct  
copy of the same as the same appears  
on the records in the office of said Surveyor.

Edward J. Galt, Jr.,  
W. F. Brown,  
Register of Deeds,  
Surveyor.

C. E. & S. BROWN & CO.

Received of C. E. & Co.



# PLAT OF DAMEROW'S SUBDIVISION.

Being a Subdivision of all  
of The Individual Estate of Archange Cadieux  
Subdivision of part of Private Claim 506.  
Grosse Pointe Village, Grosse Pointe Twp,  
Wayne County, Mich.

Know All Men by these Presents That we Albert G. Damerow as proprietor and Rose J. Damerow his wife have caused the land embraced by the annexed plat to be surveyed, laid out and platted to be known as  
"DAMEROW'S SUBDIVISION"  
and that no new streets or alleys are dedicated.

SIGNED AND SEALED IN PRESENCE OF  
*Albert G. Damerow* [ ]  
*Rose J. Damerow* [ ]  
*W. F. Brown*


STATE OF MICHIGAN } ss. on this 18<sup>th</sup> day of September 1906  
County of WAYNE } before me a Notary Public in and for said County, personally came the above named Albert G. Damerow and Rose J. Damerow his wife, known to me to be the persons who executed the above dedication, and acknowledged the same to be their free act and deed.

Notary Public, Wayne Co., Mich.  
my Commission Expires April 24, 1910

The land embraced in the annexed plat of Damerow's Sub-division is described as follows; Being a subdivision of all of lot No. 10 of the Individual Estate of Archange Cadieux Subdivision of part of Private Claim No. 506. Grosse Pointe Village, Grosse Pointe Township, Wayne County, Michigan, and the lots shown are coextensive with the original lot No. 10. being bounded by the original lines.

I hereby certify that the plat hereof delineated is a correct one, and that iron pipe lining in diameter has been planted to mark all lot corners and angles.

Surveyed by me July 17<sup>th</sup> & Sept. 17<sup>th</sup> 1906.  
*W. F. Brown*, Civil Eng'r & Surveyor  
DETROIT

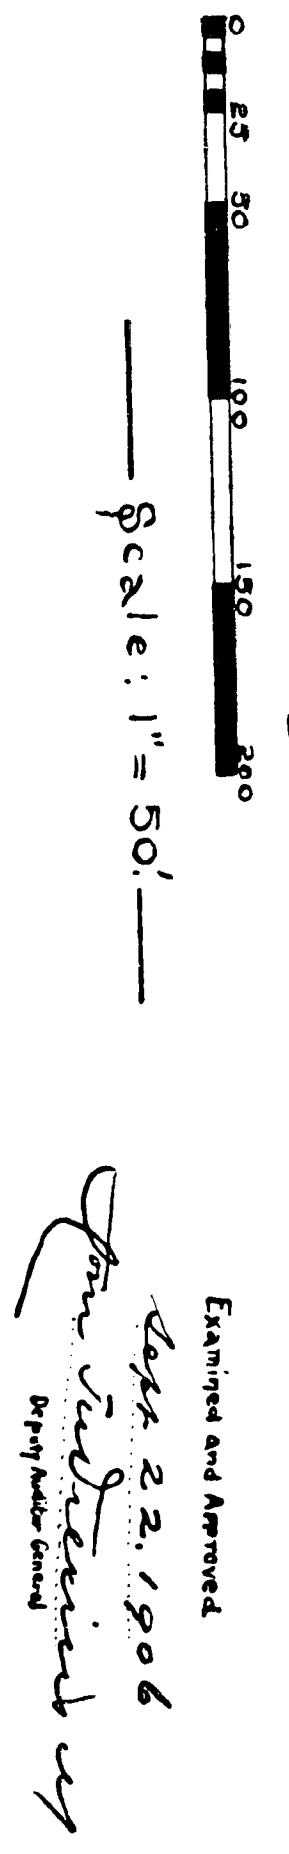


STATE OF MICHIGAN } ss. We, *W. F. Brown* Register of Deeds  
County of WAYNE } Civil Engineer & Surveyor, hereby certify  
and *W. F. Brown* that we have each carefully compared this copy with the original  
that we have each carefully compared this copy with the original  
plat of Damerow's Subdivision of lot 10 of The Individual Estate of  
Archange Cadieux Subdivision of part of Private Claim No. 506.  
GROSSE POINTE VILLAGE, GROSSE POINTE TOWNSHIP, WAYNE COUNTY, MICH.  
and that it is an exact copy thereof, and of the whole map or plat.

*W. F. Brown* Register of Deeds  
Civil Eng'r & Surveyor

APPROVED by Resolution of the Council of the Village of Grosse Pointe,  
Michigan, Passed October 3<sup>rd</sup> 1906.

*James L. Gaudin* PRESIDENT  
*W. F. Brown* CLERK

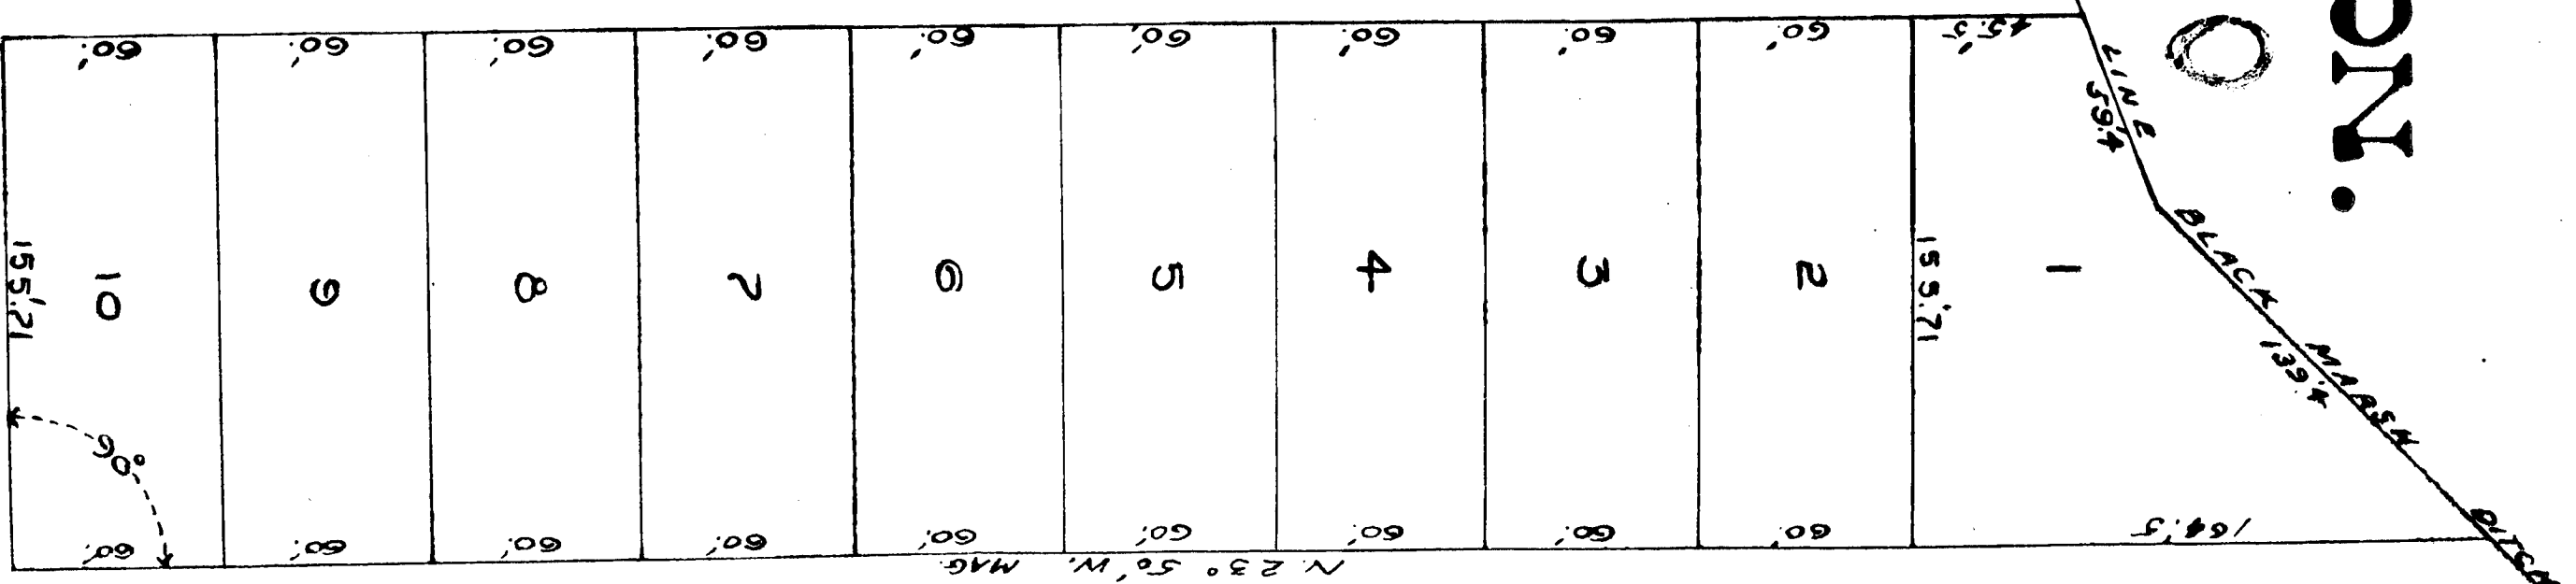

State of Michigan } ss.  
County of Wayne } We, *W. F. Brown* Register of Deeds,  
hereby certify that we have each  
carefully compared the annexed  
copy with the plat of DAMEROW'S SUB-  
Division of lot 10 of The Individual Est-  
ate of Archange Cadieux Subdivision of  
part of Private Claim No. 506. Grosse Pointe  
Village, Grosse Pointe Twp, Wayne County, Mich.  
Now of record in the office of said Register  
of Deeds, and that it is a true and correct  
thereof, and of the whole of same.

*W. F. Brown* Register of Deeds  
Civil Eng'r & Surveyor  
C. E. & Surveyor