

84 OF 111

Examined and Approved
Nov 2-1916
Do L. Hume
Deputy Auditor General

"WEST PARK"

SUBDIVISION OF PART OF THE N.E. 1/4 OF THE S.E. 1/4 OF SECTION 4,
T.35.R.1W, CITY OF JACKSON, JACKSON COUNTY, MICHIGAN.

0 100 200 400 600 800 FEET.
SCALE - ONE INCH = 200 FEET.
ALL DIMENSIONS ARE IN FEET AND DECIMALS.

DEDICATION.
Know all men by these presents, that we, the Mid-City Realty Company, a Michigan Corporation, by Orrie H. Mason, President, and Bernard J. Onen, Secretary, John E. Bryers and Evaline A. Bryers, his wife, and Wilford G. Cooper and Josephine Cooper, his wife, as proprietors, have caused the land embraced in the annexed plat and hereinafter described, to be surveyed, laid out and platted, to be known as "WEST PARK", subdivision of part of the N.E. 1/4 of the S.E. 1/4 of Section 4, T.35.R.1W, in the City of Jackson, County of Jackson, State of Michigan; and that the streets as shown on said plat are hereby dedicated to the use of the public; which said land so embraced in said annexed plat is described as follows, to wit:-

Commencing at a point four hundred forty and twenty three hundredths (440.23) feet South and thirty three (33) feet West of the Northeast corner of the Southeast quarter of Section four (4) Town three (3) South, Range one (1) West, thence South eight hundred eighty and forty six hundredths (880.46) feet, thence N. 89°-50' W. one thousand two hundred ninety four and nine tenths (1294.9) feet, thence North eight hundred eighty and forty six hundredths (880.46) feet, thence S. 89°-50' E. one thousand two hundred ninety four and nine tenths (1294.9) feet to the place of beginning.

Signed and Sealed in Presence of

<u>C. G. Parshall</u>	Orrie H. Mason, President. (L.S.)
<u>Ray L. Hewlett</u>	Bernard J. Onen, Secretary. (L.S.)
<u>Ray P. Vining</u>	John E. Bryers (L.S.)
	Evaline A. Bryers (L.S.)
	Wilford G. Cooper (L.S.)
	Josephine Cooper (L.S.)

State of Michigan } ss.
County of Jackson }

On this 30th day of August A.D. 1916, before me a Notary Public in and for said County, appeared the Mid-City Realty Company, a Michigan Corporation, by Orrie H. Mason, its President, and Bernard J. Onen, Secretary, John E. Bryers and Evangeline A. Bryers, his wife, and Wilford G. Cooper and Josephine Cooper, his wife, to me personally known, who being each by me duly sworn, did say that they are the President and Secretary respectively of the Mid-City Realty Company, a Michigan Corporation, John E. Bryers and Evangeline A. Bryers, his wife, Wilford G. Cooper and Josephine Cooper, his wife, and that the seal affixed to said instrument is the Corporate Seal of said Corporation, and that said instrument was signed and sealed in behalf of said Corporation by authority of its Board of Directors, and the said Orrie H. Mason and Bernard J. Onen, John E. Bryers and Evangeline A. Bryers, his wife, and Wilford G. Cooper and Josephine Cooper, his wife, acknowledged said instrument to be their free act and deed and the free act and deed of said Corporation.


C. G. Parshall Jackson County Mich.
Notary Public.
My Term Expires Dec 29th 1916

I hereby certify that the annexed plat was approved by the City Commission of the City of Jackson.

October 10th 1916.
Clifton H. Hedder
City Clerk.

Surveyor's Certificate.
I hereby certify that the plat hereon delineated is a correct one and that permanent monuments, consisting of iron pipe one inch in diameter and 24" long

have been planted at points marked thus * as thereon shown at all angles in the boundaries of the land platted and at all intersections of streets.
James E. Riley Surveyor.

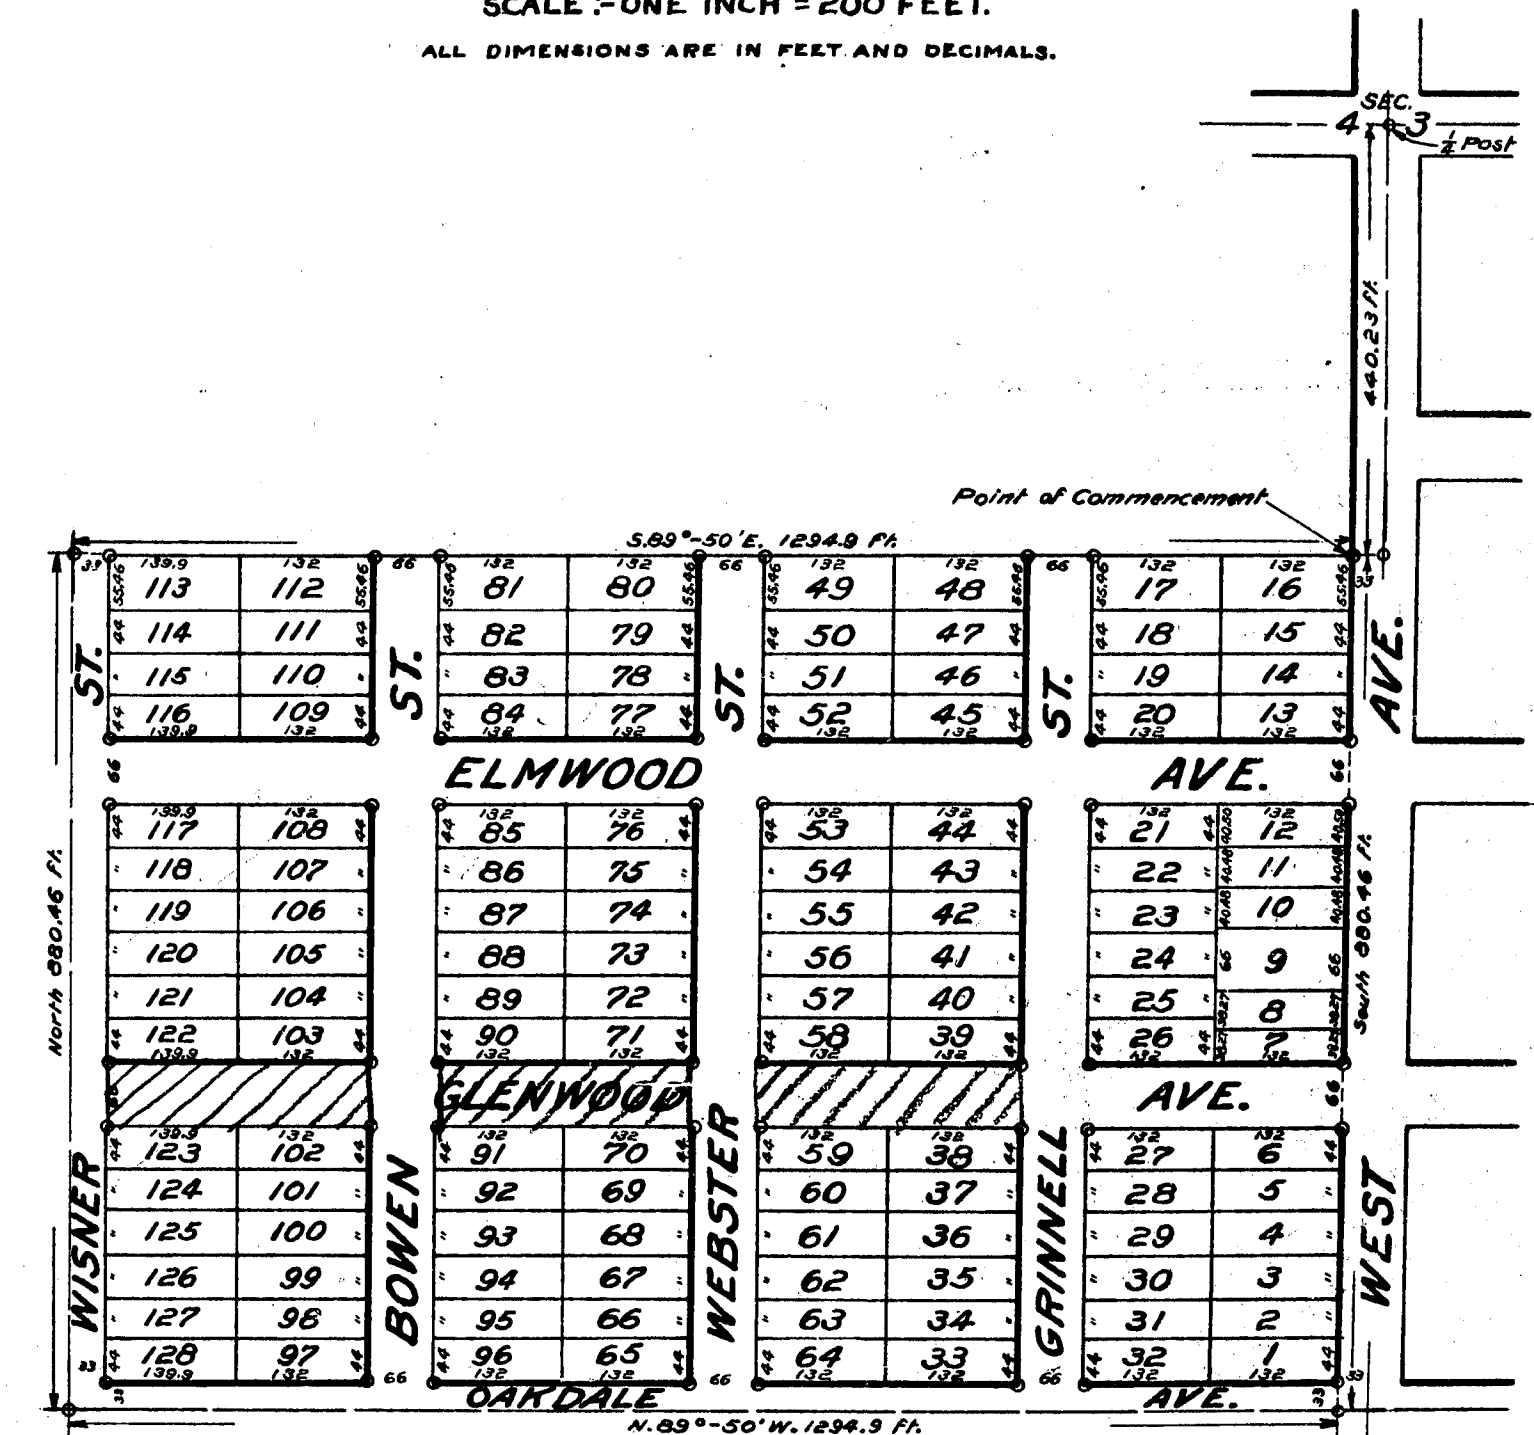

VACATED BY RESOLUTION
OF June 16, 1947
City Commission
VOUCHER No. 2482-1947

VACATED BY RESOLUTION
OF APR. 2-1946
CITY COMMISSION
VOUCHER No. 285-1946

State of Michigan } ss.
County of Jackson }

I hereby certify that I have examined the records of this office relating to the description of land hereon platted as "WEST PARK", subdivision of part of the N.E. 1/4 of the S.E. 1/4 of Section 4, T.35.R.1W, in the City of Jackson, County of Jackson, State of Michigan; and from such examination I find that there are no tax liens or titles held by the State, and that there are no tax liens or titles held by individuals on said lands for the five years preceding the 30th day of August, 1916, and that the taxes for said period of five years are paid, as shown by the records of this office.

James B. Dicker
County Treasurer
of Jackson County.

August 30 1916.

This plat was approved on the 25 day of Oct 1916.

Clarence Russell Judge of Probate.
Ray P. Vining County Clerk.
James B. Dicker County Treasurer.

REGISTER'S OFFICE
JACKSON COUNTY } ss.
PLAT OF
West Park
WAS RECORDED THIS 6 DAY OF
Nov A.D. 1916 AT 9 O'CLOCK
A M. IN LIBER 9 OF PLAT
ON PAGE 1
Albert R. Lincoln
REGISTER OF DEEDS
ORIGINAL ON FILE.

I hereby certify that this copy is a true copy of the MAP or PLAT forwarded the Register of Deeds for recording.

Nov 2-1916
Do L. Hume
Deputy Auditor General

Nov 8-1916
Do L. Hume

13920

"WEST PARK"



SUBDIVISION OF PART OF THE N.E. 1/4 OF THE S.E. 1/4 OF SECTION 4,
T.35.R.1W, CITY OF JACKSON, JACKSON COUNTY, MICHIGAN.

Examined and Approved
Nov 2-1916
J. L. Hunter
Deputy Auditor General.

0 100 200 400 600 800 FEET.

SCALE - ONE INCH = 200 FEET.

ALL DIMENSIONS ARE IN FEET AND DECIMALS.

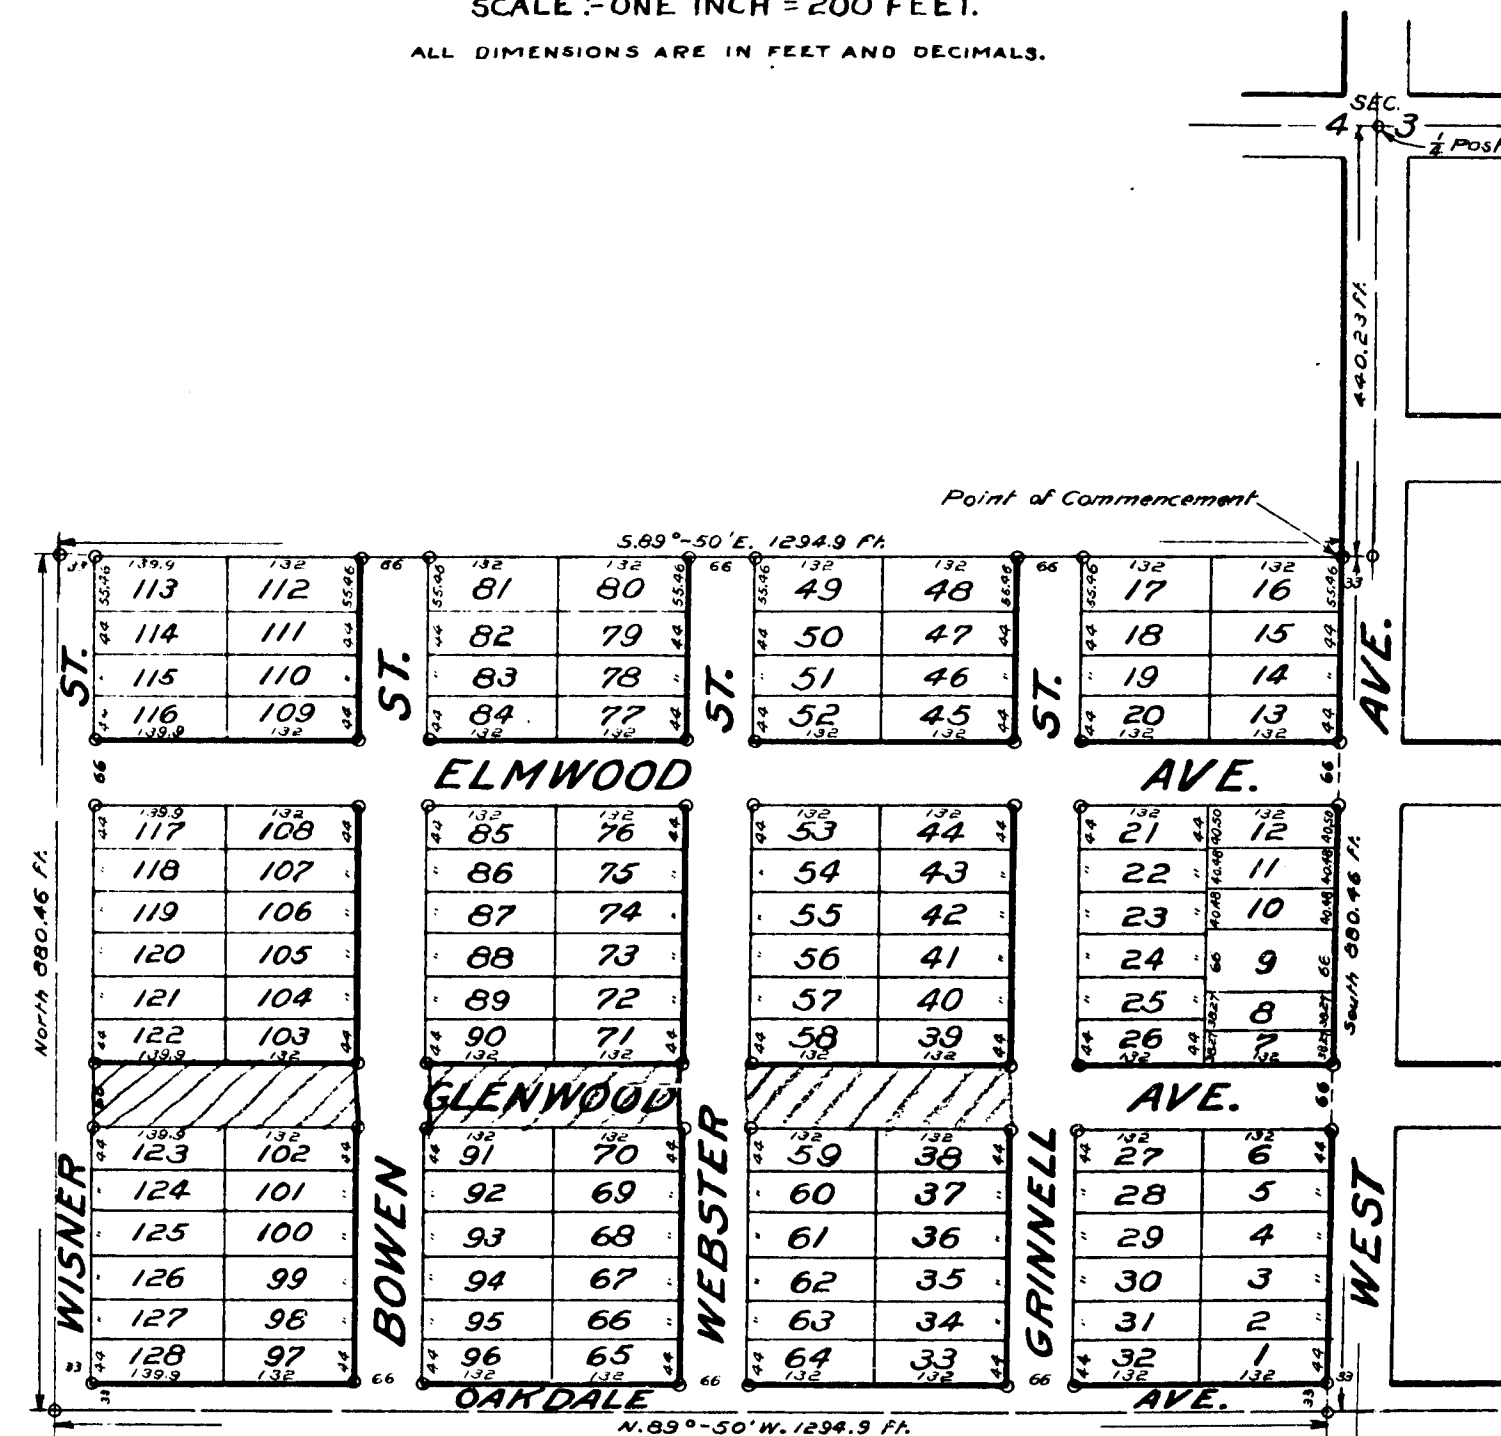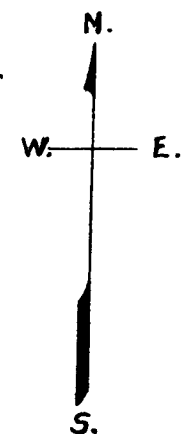

DEDICATION.

Know all men by these presents, that we, the Mid-City Realty Company, a Michigan Corporation, by Orrie H. Mason, President, and Bernard J. Onen, Secretary, John E. Bryers and Evaline A. Bryers, his wife, and Wilford G. Cooper and Josephine Cooper, his wife, as proprietors, have caused the land embraced in the annexed plat and hereinafter described, to be surveyed, laid out and platted, to be known as "WEST PARK", subdivision of part of the N.E. 1/4 of the S.E. 1/4 of Section 4, T.35.R.1W, in the City of Jackson, County of Jackson, State of Michigan; and that the streets as shown on said plat are hereby dedicated to the use of the public; which said land so embraced in said annexed plat is described as follows, to wit:-

Commencing at a point four hundred forty and twenty three hundredths (440.23) feet South and thirty three (33) feet West of the Northeast corner of the Southeast quarter of Section four (4) Town three (3) South, Range one (1) West, thence South eight hundred eighty and forty six hundredths (880.46) feet, thence N. 89°-50' W. one thousand two hundred ninety four and nine tenths (1294.9) feet, thence North eight hundred eighty and forty six hundredths (880.46) feet, thence S. 89°-50' E. one thousand two hundred ninety four and nine tenths (1294.9) feet to the place of beginning.

Signed and Sealed in Presence of

<u>G. G. Parshall</u>	Orrie H. Mason, President. (L.S.)
<u>Ray L. Hewlett</u>	Bernard J. Onen, Secretary. (L.S.)
<u>Ray P. Vining</u>	John E. Bryers (L.S.)
	Evaline A. Bryers (L.S.)
	Wilford G. Cooper (L.S.)
	Josephine Cooper (L.S.)

State of Michigan } ss.
County of Jackson }

On this 30th day of August A.D. 1916, before me a Notary Public in and for said County, appeared the Mid-City Realty Company, a Michigan Corporation, by Orrie H. Mason, its President, and Bernard J. Onen, Secretary, John E. Bryers and Evangeline A. Bryers, his wife, and Wilford G. Cooper and Josephine Cooper, his wife, to me personally known, who being each by me duly sworn, did say that they are the President and Secretary respectively of the Mid-City Realty Company, a Michigan Corporation, John E. Bryers and Evangeline A. Bryers, his wife, Wilford G. Cooper and Josephine Cooper, his wife, and that the seal affixed to said instrument is the Corporate Seal of said Corporation, and that said instrument was signed and sealed in behalf of said Corporation by authority of its Board of Directors, and the said Orrie H. Mason and Bernard J. Onen, John E. Bryers and Evangeline A. Bryers, his wife, and Wilford G. Cooper and Josephine Cooper, his wife, acknowledged said instrument to be their free act and deed and the free act and deed of said Corporation.

G. G. Parshall Jackson County Mich.
Notary Public.
My Term Expires Dec 24th 1916

I hereby certify that the annexed plat was approved by the City Commission of the City of Jackson.

October 10th 1916.
Clifton H. Hilder
City Clerk.

Surveyor's Certificate.
I hereby certify that the plat hereon delineated is a correct one and that permanent monuments, consisting of iron pipe one inch in diameter and 24" long

have been planted at points marked thus * as thereon shown and that the boundaries of the land platted and at its intersections of streets.
James E. Riley Surveyor.

State of Michigan } ss.
County of Jackson }

I hereby certify that I have examined the records of this office relating to the description of land hereon platted as "WEST PARK", subdivision of part of the N.E. 1/4 of the S.E. 1/4 of Section 4, T.35.R.1W, in the City of Jackson, County of Jackson, State of Michigan; and from such examination I find that there are no tax liens or titles held by the State, and that there are no tax liens or titles held by individuals on said lands for the five years preceding the 30th day of August 1916 and that the taxes for said period of five years are paid, as shown by the records of this office.

James B. Dicker
County Treasurer
of Jackson County.

August 30 1916.

VACATED BY RESOLUTION
OF APR. 2-1946
CITY COMMISSION
VOUCHER No. 285-1946

This plat was approved on the 25 day of Oct 1916.

Clarence M. Russell Judge of Probate.
Ray P. Vining County Clerk.
James B. Dicker County Treasurer.

Jackson County

PLAT OF
West Park
WAS RECORDED THIS 6 DAY OF
Nov A.D. 1916 AT 9 O'CLOCK
A.M. IN LIBER 9 OF PLAT
BOOK 1
Albert M. Pico
ORIGINAL OF FILE.

1105 8-1916
Ho L. Hunter

13920