

DEDICATION

Know all men by these presents, that L. Laurence C. Johnson, Administrator De Bonus Non of the Lucy W.S. Morgan Estate, as proprietors have caused the land embraced in the annexed plat and hereinafter, described to be surveyed, laid out and platted, to be known as LOESER'S SUB-DIVISION of Blocks 14-15-16 and part of Blocks 6-7-8 of JACKSON MOUND ADDITION, City of Jackson, County of Jackson, State of Michigan and that the streets as shown on said plat are hereby dedicated to the use of the public which said land so embraced in said annexed plat is described as follows to wit:-

Commencing at a point thirty-three (33) feet north and thirty and fifty five hundredths (30.55) feet East of the S.W. corner of Section three (3) T.35 R.1 W. thence North Nine hundred twenty four and fifteen hundredths (924.15) feet, thence S. 89° 21' E. Eight hundred and fifty eight (858) feet thence South One hundred and forty (140) feet, thence S. 89° 21' E. Sixty-six (66) feet, thence South One hundred and twenty-four (124) feet, thence N. 89° 21' W. Sixty-six (66) feet, thence South three hundred ninety-six (396) feet, thence S. 89° 21' E. Sixty-six (66) feet, thence South One hundred and twenty-four (124) feet, thence N. 89° 21' W. Sixty-six (66) feet, thence N. 89° 17' W. Eight hundred fifty-eight (858) feet to the point of commencement. Signed and sealed in Presence of

L. A. Boice
Tabille J. Broadhurst

Laurence C. Johnson L.S.
Administrator De Bonus Non of L.S.
Lucy W. S. Morgan Estate L.S.

State of Illinois }
County of Champaign } SS

On the 13 day of July 1916, before me a Notary Public in and for said County, personally came the above named Laurence C. Johnson, Administrator De Bonus Non of the Lucy W. S. Morgan Estate, known to me to be the person named in and who executed the above dedication and acknowledged the same to be his free act and deed.

L. A. Boice
Notary Public Champaign County, Ill.
My term expires October 31, 1916

I hereby certify that the annexed plat was approved by City Commission of the city of Jackson, Jackson County, Michigan.

September 18 - 1916
Clifton W. Wedder
City Clerk

State of Michigan }
County of Jackson } SS

I hereby certify that I have examined the records of this office relating to the description of land hereon platted as LOESER'S SUB-DIVISION of blocks 14-15-16 and part of blocks 6-7-8 JACKSON MOUND ADDITION City of Jackson, Jackson County, Michigan; and from such examination I find that there are no tax liens or titles held by the State, and that there are no tax liens or titles held by individuals on said lands for the five years preceding the 6th day of Oct 1916 and that the taxes for the said period of five years are paid as shown by the records of this office

Oct. 6 1916

James B. Dicker
County Treasurer
of Jackson County

I hereby certify that this plat was approved on the 6th day of September 1916

Nov 14-1916
W. P. Harvey

Filed in Auditor General's Dep't

Nov 16-1916
W. P. Harvey
County Auditor

James B. Dicker
County Treasurer
of Jackson County

James B. Dicker
County Treasurer

COPY
RECORDED THIS 15th DAY OF Nov A.D. 1916 AT 9 O'CLOCK
ON PAGE 9 OF 9
Albert B. Lincoln
City of Jackson, Jackson County, Michigan


LOESER'S SUB-DIVISION

BLOCKS 14-15-16 AND PART OF BLOCKS 6-7-8 OF
JACKSON MOUND ADDITION
CITY OF JACKSON, JACKSON COUNTY, MICHIGAN

Scale 1" = 100 Feet
All dimensions in feet and decimals of a foot

SURVEYOR'S CERTIFICATE.
I hereby certify that the plat herein delineated is a correct one and that permanent monuments consisting of iron pipe one inch in diam. and 24" long have been planted at points marked thus - as thereon shown at all angles in the boundaries of the land platted and at all intersections of streets.

Q. Roy Veithlander Surveyor.

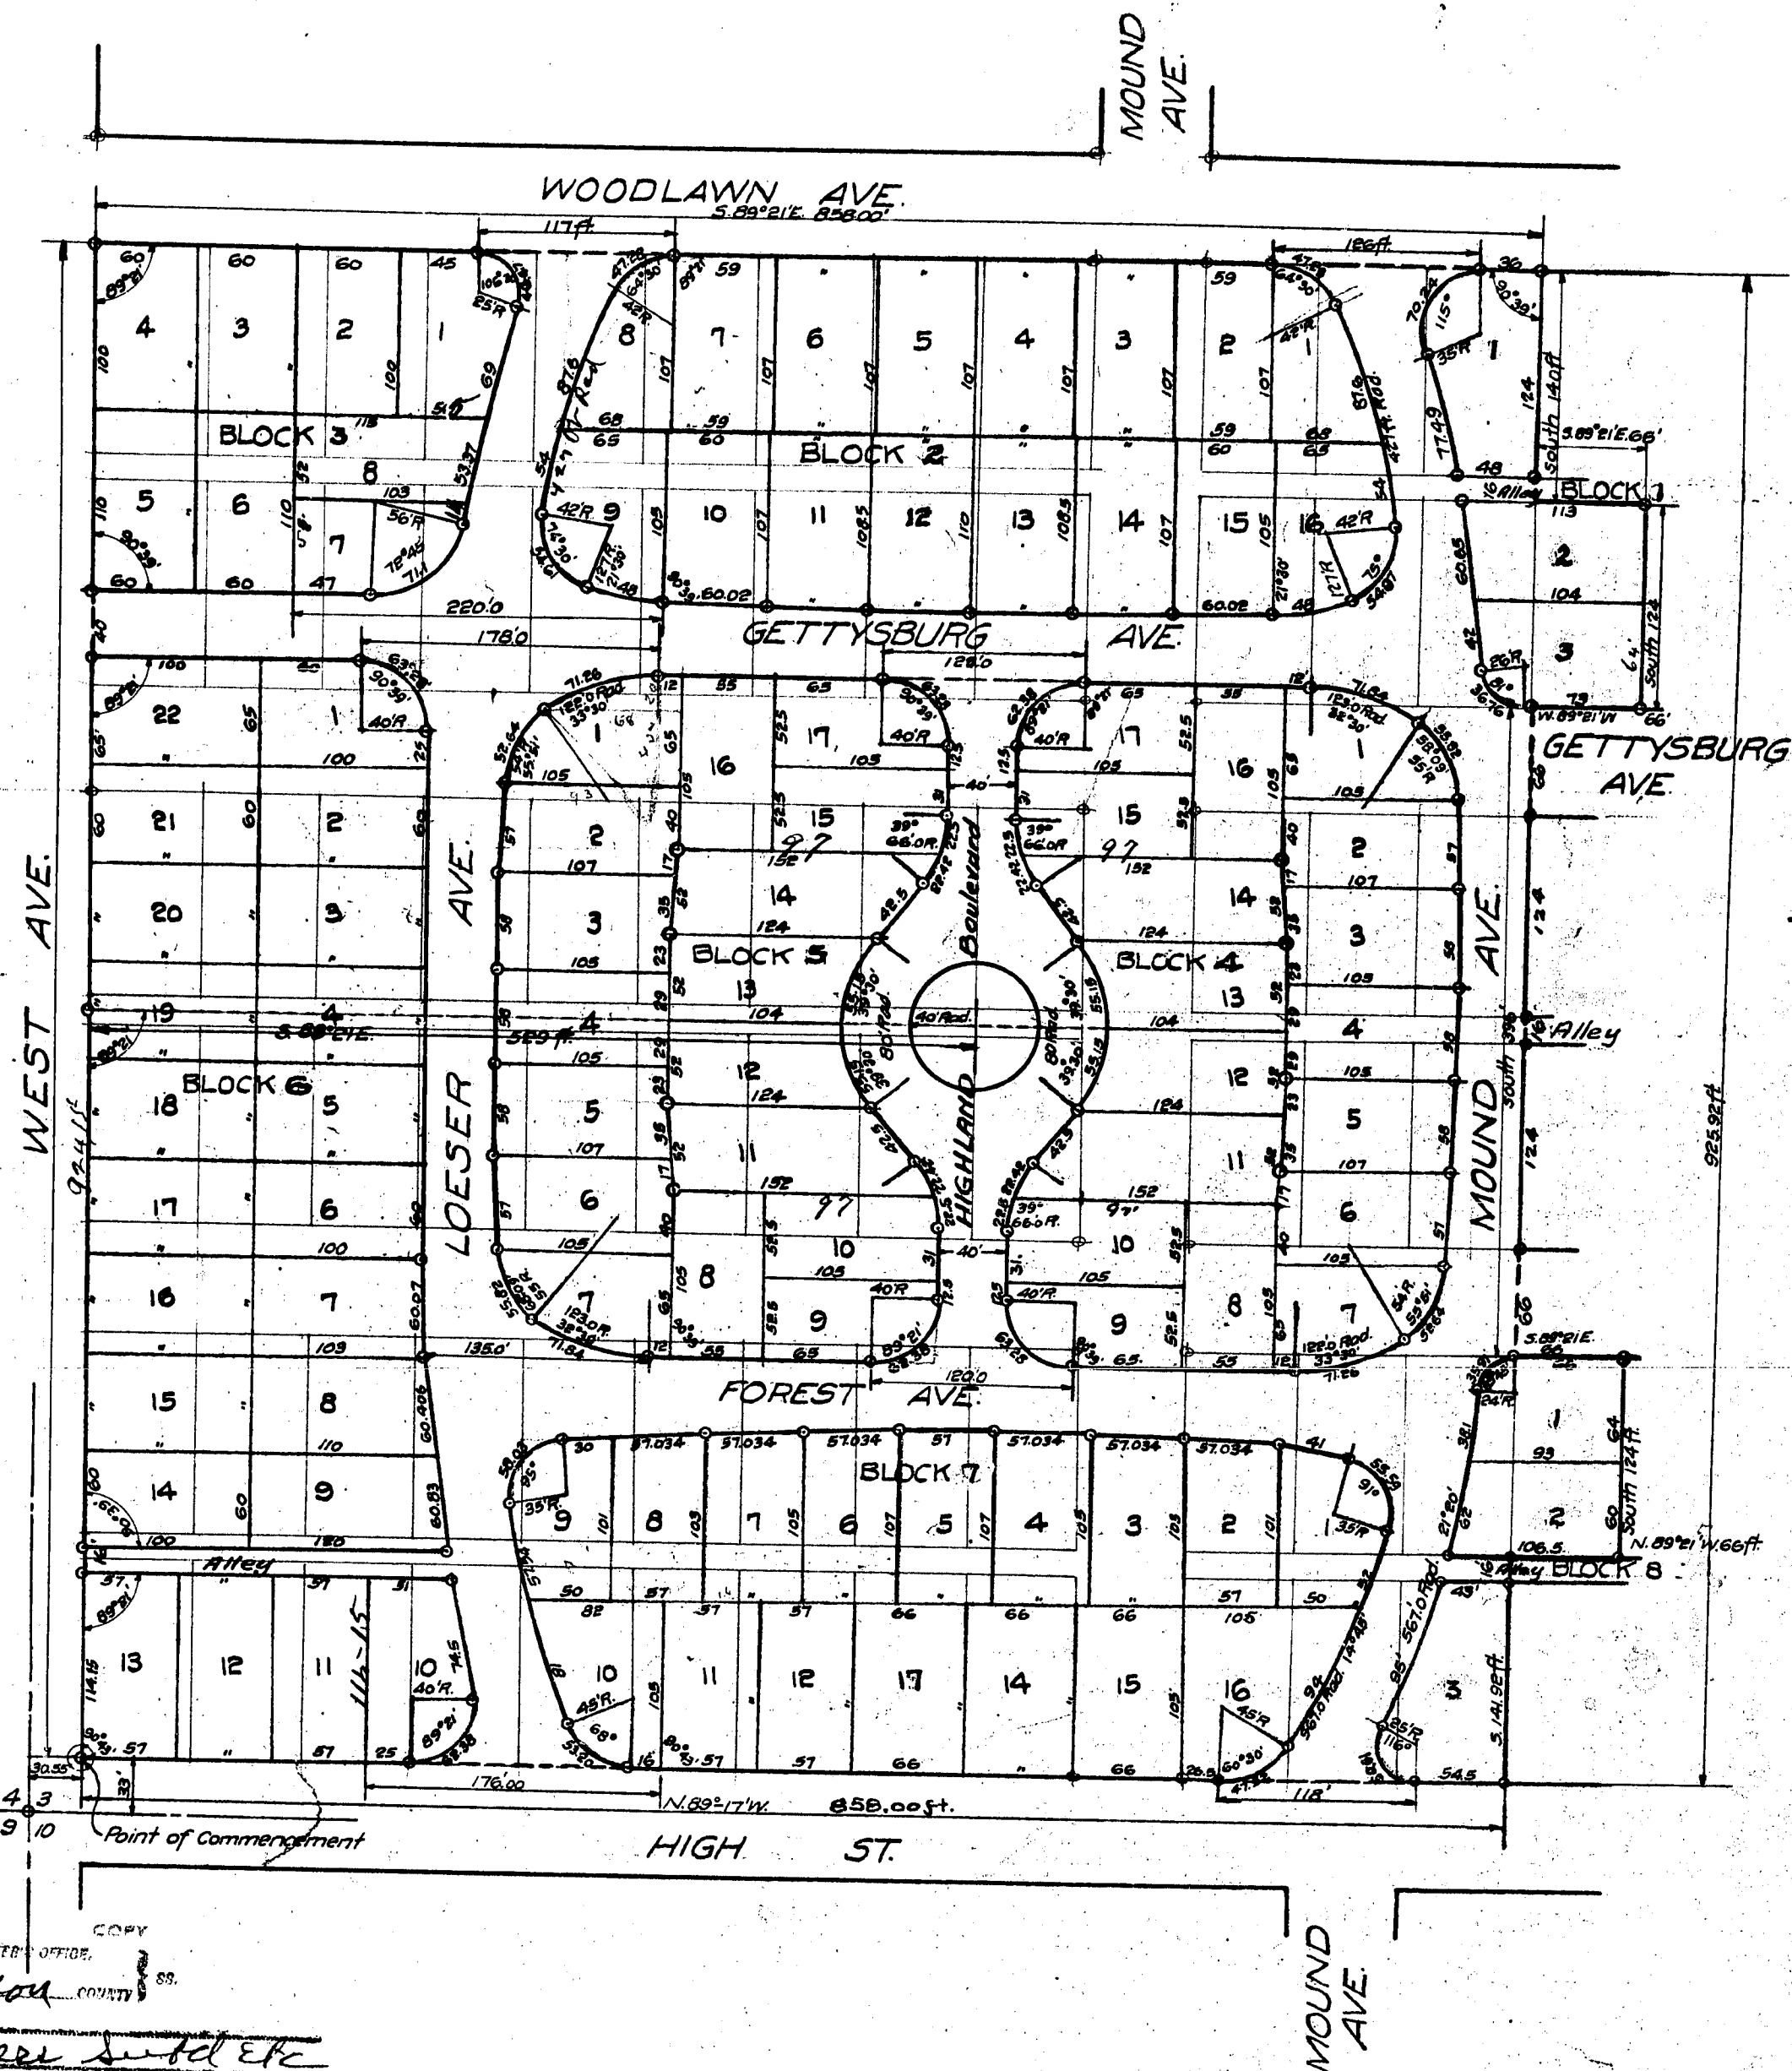

Examined and Approved
Nov 14-1916
W. P. Harvey
County Auditor

13921

DEDICATION

Know all men by these presents, that **I, Laurence C. Johnson, Administrator De Bonis Non of the Lucy W. S. Morgan Estate**, as proprietors have caused the land embraced in the annexed plat and hereinafter, described to be surveyed, laid out and platted, to be known as **LOESER'S SUB-DIVISION** of Blocks 14-15-16 and part of Blocks 6-7-8 of **JACKSON MOUND ADDITION**, City of Jackson, County of Jackson, State of Michigan and that the streets as shown on said plat are hereby dedicated to the use of the public which said land so embraced in said annexed plat is described as follows to wit:-

Commencing at a point thirty-three (33) feet north and thirty and fifty-five hundredths (30.55) feet East of the S.W. corner of Section three (3) T.35 R.1 W. thence North Nine hundred twenty four and fifteen hundredths (924.15) feet, thence S. 89° 21' E. Eight hundred and fifty eight (858) feet thence South One hundred and forty (140) feet, thence S. 89° 21' E. Sixty-six (66) feet, thence South One hundred and twenty-four (124) feet, thence N. 89° 21' W. Sixty-six (66) feet, thence South three hundred ninety-six (396) feet, thence S. 89° 21' E. Sixty-six (66) feet, thence South One hundred and twenty-four (124) feet, thence N. 89° 21' W. Sixty-six (66) feet, thence South one hundred forty-one and ninety two hundredths (141.92) feet, thence N. 89° 17' W. Eight hundred fifty-eight (858) feet to the point of commencement. Signed and sealed in Presence of

L. A. Boice
Jabille J. Broadhurst

Laurence C. Johnson L.S.
Administrator De Bonis Non of L.S.
Lucy W. S. Morgan Estate L.S.

State of Illinois } SS
County of Champaign }

On the 13th day of July 1916, before me a Notary Public in and for said County, personally came the above named **Laurence C. Johnson, Administrator De Bonis Non of the Lucy W. S. Morgan Estate**, known to me to be the person named in and who executed the above dedication and acknowledged the same to be his free act and deed.

L. A. Boice
Notary Public Champaign County, Ill.
My term expires October 31, 1916

I hereby certify that the annexed plat was approved by City Commission of the City of Jackson, Jackson County, Michigan.

September 18 - 1916
Clifton H. Wedder
City Clerk

State of Michigan } SS
County of Jackson }

I hereby certify that I have examined the records of this office relating to the description of land hereon, platted as **LOESER'S SUB-DIVISION** of blocks 14-15-16 and part of blocks 6-7-8 **JACKSON MOUND ADDITION** City of Jackson, Jackson County, Michigan, and from such examination I find that there are no tax liens or titles held by the State, and that there are no tax liens or titles held by individuals on said lands for the five years preceding the 6th day of Oct 1916 and that the taxes for the said period of five years are paid as shown by the records of this office


Oct 6 1916

James B. Dicker
County Treasurer
of Jackson County

This plat was approved on the 6th day of October 1916

Amos J. Amos
Judge of Probate
Jay Manning
County Clerk

James B. Dicker
County Treasurer

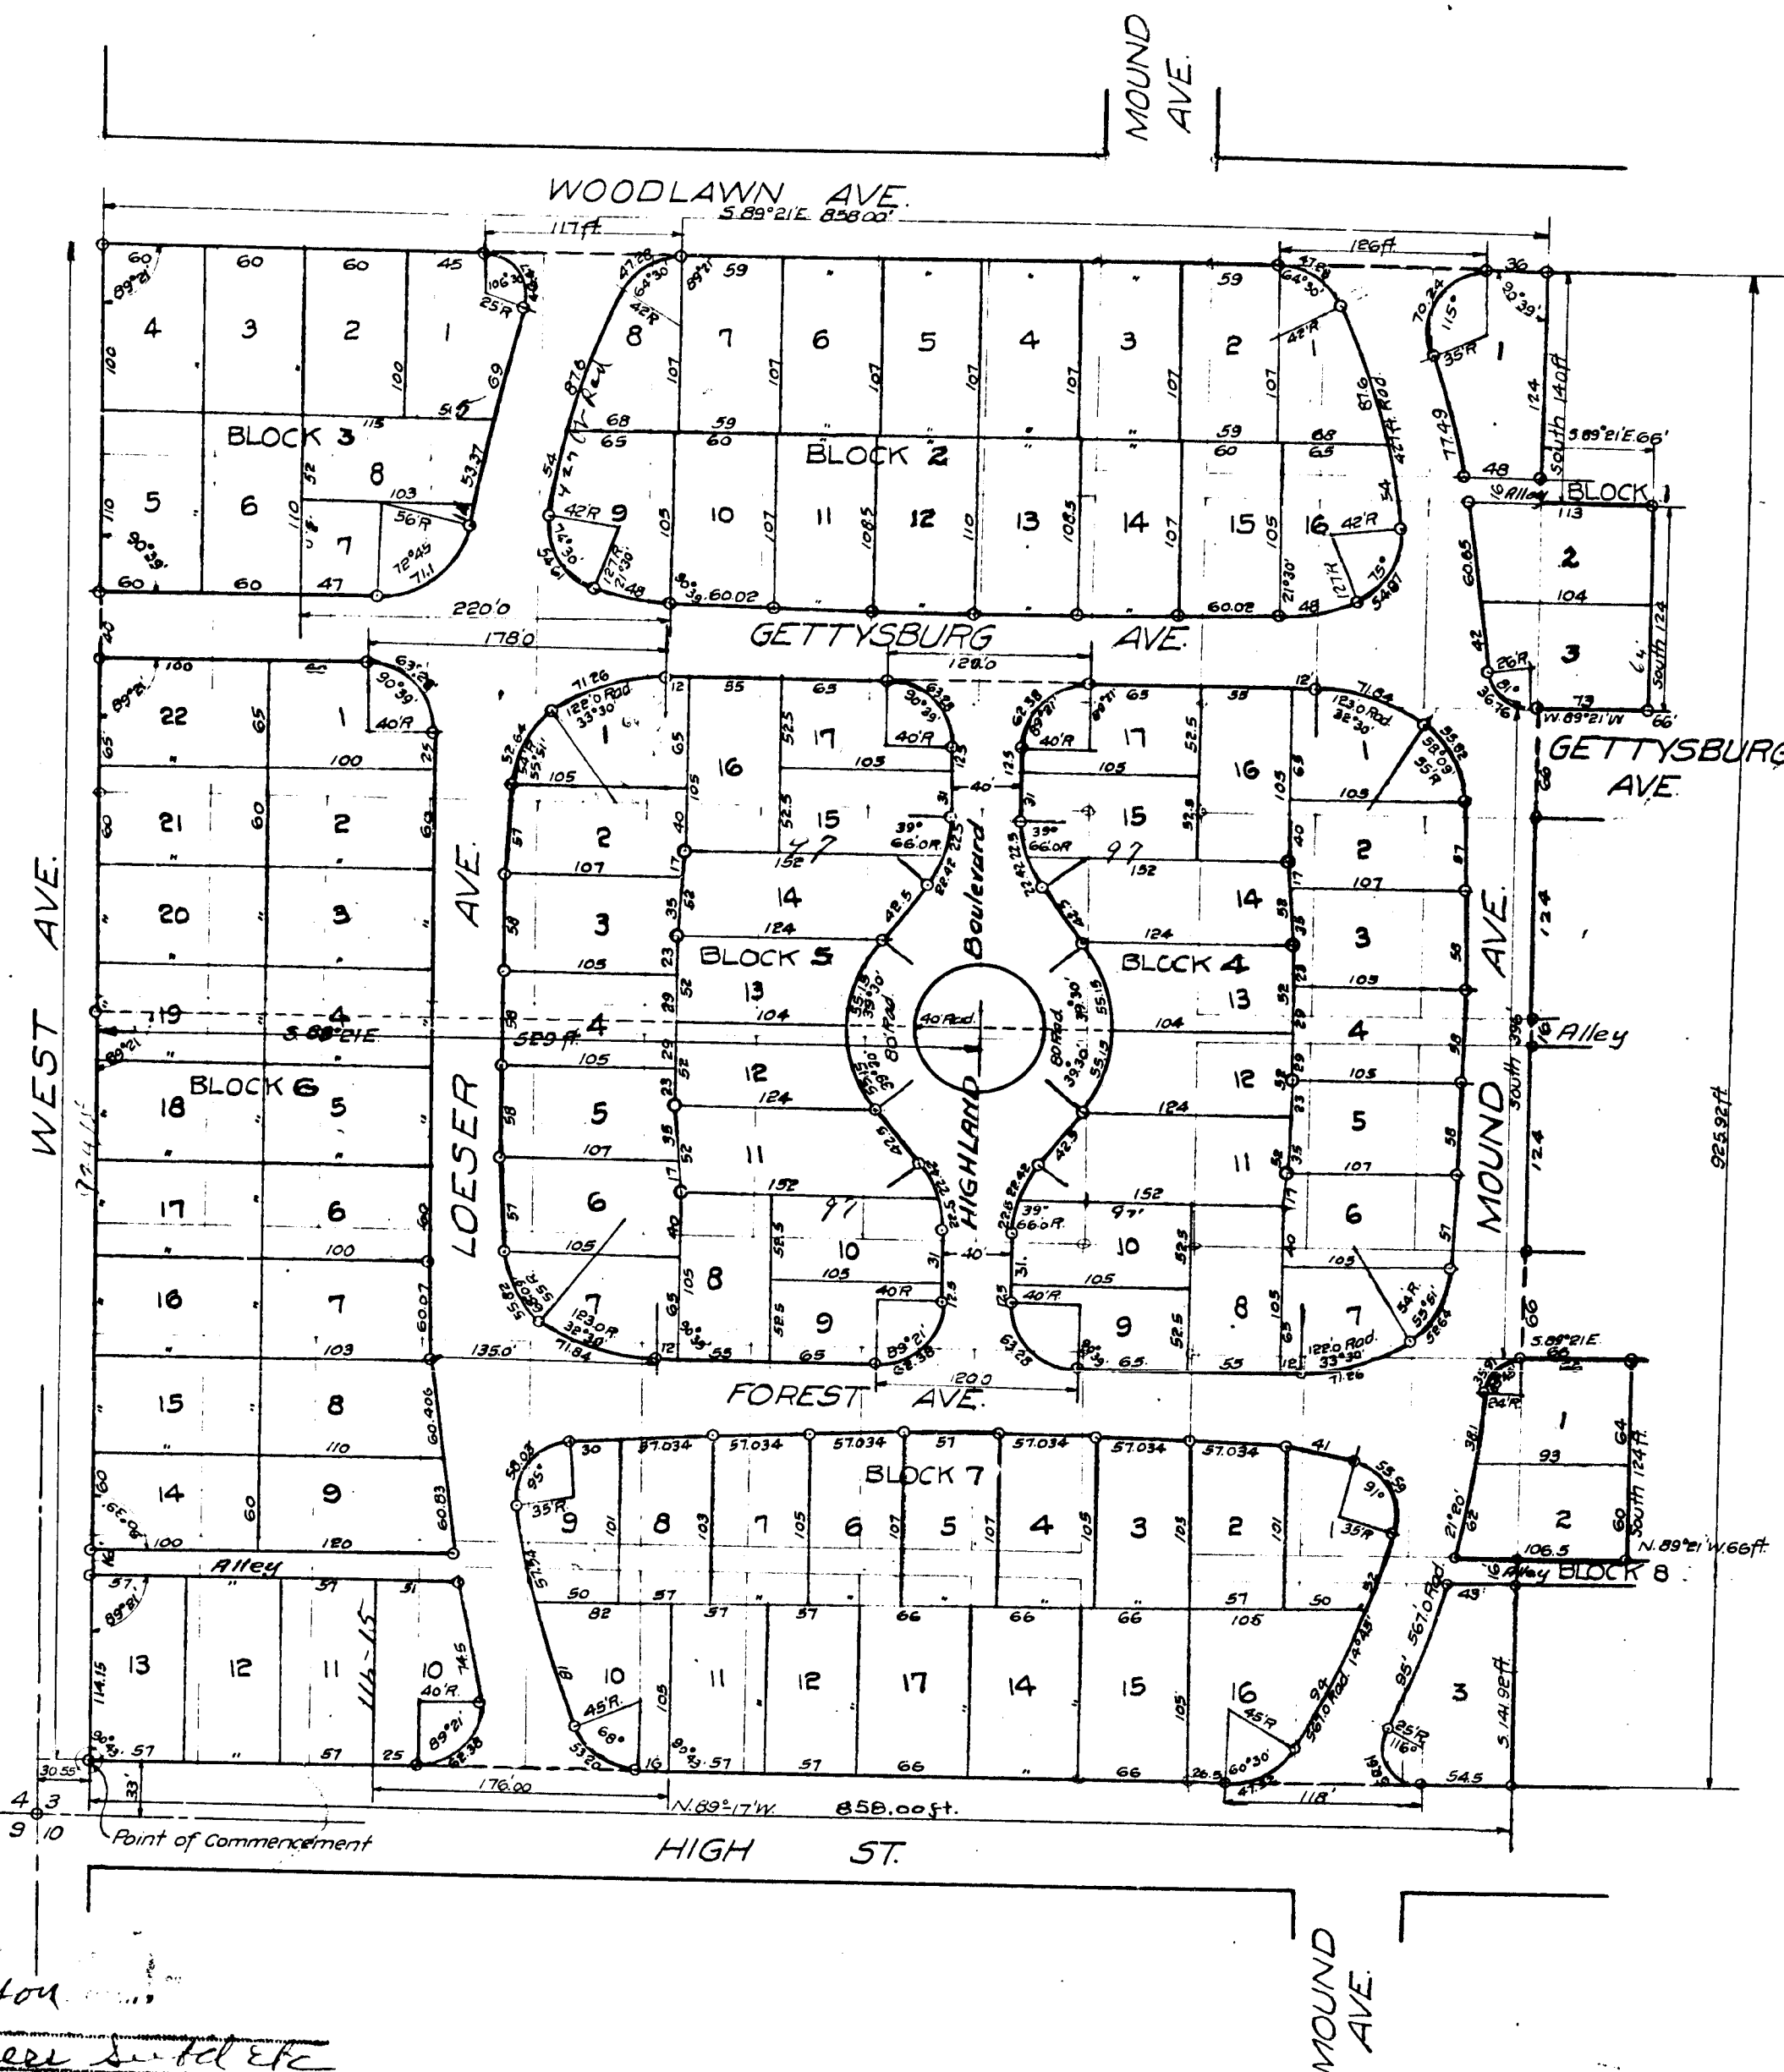

LOESER'S SUB-DIVISION

OF
BLOCKS 14-15-16 AND PART OF BLOCKS 6-7-8 OF
JACKSON MOUND ADDITION
CITY OF JACKSON, JACKSON COUNTY, MICHIGAN

Scale 1" = 100 Feet
All dimensions in feet and decimals of a foot

SURVEYOR'S CERTIFICATE.
I hereby certify that the plat herein delineated is a correct one and that permanent monuments consisting of iron pipe one inch in diam. and 24" long have been planted at points marked thus - as thereon shown at all angles in the boundaries of the land platted and at all intersections of streets.

Q. Roy Vaiglander Surveyor.

Examined and Approved
Oct 11-1916
W. C. H. H. H.
County Auditor General

13921

Filed in Auditor General's Dep't

Nov 16-1916

W. C. H. H. H.