Ex OK 1/2/17

Examined and Approved
Jany 2-1917
Geo L. Hansen
Deputy Auditor General.

DEDICATION.

Know all men by these presents, that we, Floyd E. Haynes and Company, a Michigan State Corporation, with seal, by Floyd E. Haynes, President, and Robert M. Toms, Secretary, as proprietors, have caused the land embraced in the annexed plat, and hereinafter described, to be surveyed, laid out and platted, to be known as "HIGHLAND PARK SUBDIVISION," being part of the N.W.¼ of Section 33, and part of the N.½ of the S.W.¼ of Section 33, T.2.S.R.1W., Blackman Township, Jackson County, Michigan; and that the streets as shown on said plat are hereby dedicated to the use of the public; which said land so embraced in said annexed plat is described as follows, to wit:-

Commencing at a point seven hundred forty and twenty three hundredths (740.23) feet S.89°-26'W. of the center of Section thirty three (33), Town two (2) South, Range one (1) West, thence S.0-12'W. two hundred seventy and eight tenths (270.8) feet, thence N.68°-43'W. eight hundred thirty four (834.0) feet, thence North two thousand six hundred nineteen and seven tenths (2619.7) feet, thence N.89°-30'E. six hundred twenty and six tenths (620.6) feet, thence S.0°-12'W. two thousand five hundred ninety one and eighteen hundredths (2591.18) feet, thence N.89°-26'E. one hundred sixty six and thirty three hundredths (166.33) feet, thence S.0°-12'W. sixty (60) feet to the point of commencement.

Signed and Sealed in Presence of

Fred R. Schmafried — Floyd E. Haynes, President (L.S.)

John E. Olson — Robert M. Toms, Secretary (L.S.)

State of Michigan } SS
County of WAYNE

On this 8th day of November 1916, before me, a Notary Public, in and for said County, personally came the above named Floyd E. Haynes, President of Floyd E. Haynes and Company, a Michigan State Corporation, with seal, and Robert M. Toms, Secretary of said Company, who each for himself did depose and say that he is respectively President and Secretary of said company, known to me to be the persons named in and who executed the above dedication, and acknowledged the same to be their free act and deed, and the free act and deed of said Corporation.

The seal affixed to said instrument is the Corporate seal of said Corporation.

Fred R. Schmafried
Notary Public Wayne Co., Mich.

My Term Expires Feb., 12 1917.

This plat was approved on the 9th day of December 1916.

Clarence M. Russell
Judge of Probate.

Jay Bruning
County Clerk.

James B. Dicker
County Treasurer.

I hereby certify that the annexed plat was approved by the Township Board of Blackman Township, Jackson County, Michigan.

Dec 9 1916.

C. J. Stevens
Township Clerk.

Surveyor's Certificate.

I hereby certify that the plat hereon delineated is a correct one and that permanent monuments, consisting of iron pipe one inch in diameter and 24" long have been planted at points marked thus +; as thereon shown at all angles in the boundaries of the land platted and at all intersections of streets.

James C. Riley, Surveyor.

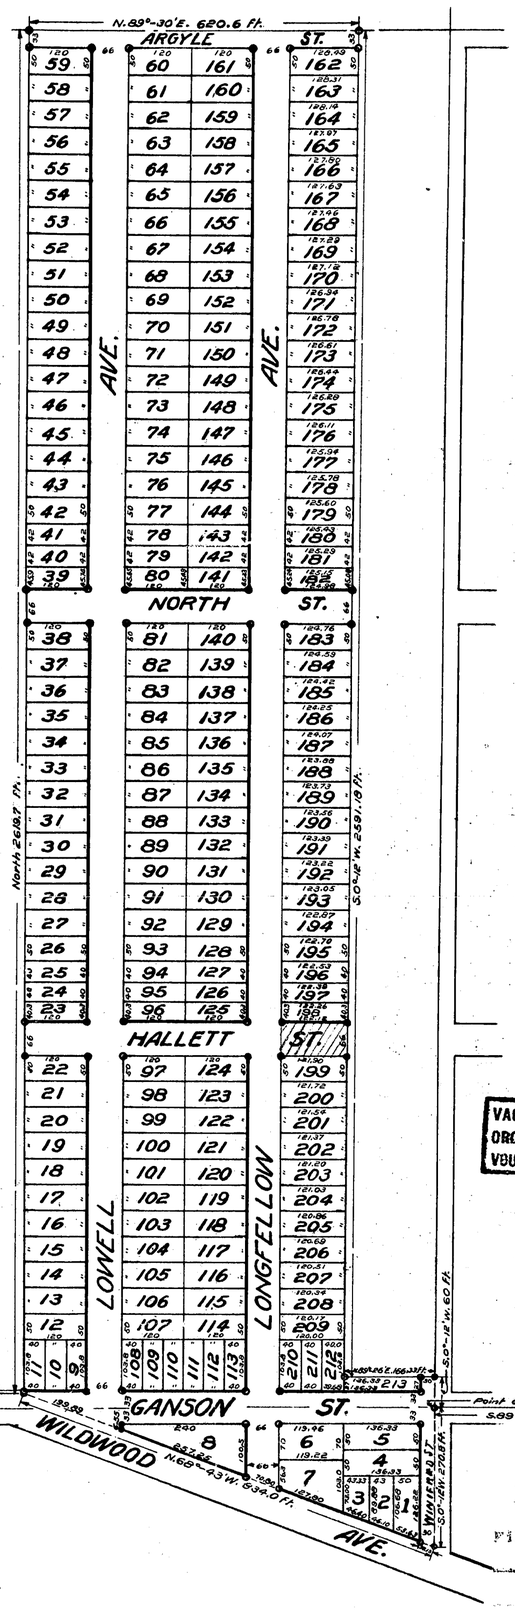

"HIGHLAND PARK SUBDIVISION"

BEING PART OF THE N.W.¼ OF SECTION 33, AND PART OF THE N.½ OF THE S.W.¼ OF SECTION 33, T.2S.R.1W. BLACKMAN TOWNSHIP, JACKSON COUNTY, MICHIGAN.

0 100 200 400 600 800 FEET.

SCALE: ONE INCH = 200 FEET.
ALL DIMENSIONS ARE IN FEET AND DECIMALS.

N. W. E. S.

State of Michigan } SS
County of Jackson

I hereby certify that I have examined the records of this office relating to the description of land hereon platted as "HIGLAND PARK SUBDIVISION," and from such examination I find that there are no tax liens or titles held by the State, and that there are no tax liens or titles held by individuals on said lands, for the five years preceding the 9th day of Dec. 1916, and that the Taxes for said period of five years are paid, as shown by the records of this office.

Dec. 9 1916.

James B. Dicker
County Treasurer of Jackson County.

VACATED BY CIRCUIT COURT
ORDER A-1-48 1946
VOUCHER No. 1087-1946

COPY
REGISTER'S OFFICE, } SS.
Jackson COUNTY
PLAT OF Highland Park Subd
WAS RECORDED THIS 3rd DAY OF Jany A.D., 1917 AT 11:40 O'CLOCK A M. IN LIBER 9 OF Plats ON PAGE 10
Albert B. Lincoln
REGISTER OF DEEDS.
ORIGINAL ON FILE.

I hereby certify that this copy is a true copy of the MAP of PLAT forwarded the Register of Deeds for recording.
Compared Jany 2-1917
Geo L. Hansen
Deputy Auditor General.

Filed in Auditor General's Dep't
Jany 4-1917
Geo L. Hansen
Dep. Auditor General.

13922

15611

Jany 2-1917
Geo L. Hauser
Dept. Sec. of State

"HIGHLAND PARK SUBDIVISION"

BEING PART OF THE N.W.$\frac{1}{4}$ OF SECTION 33, AND PART OF THE N.$\frac{1}{2}$ OF THE S.W.$\frac{1}{4}$ OF SECTION 33, T.2 S.R.1 W. BLACKMAN TOWNSHIP, JACKSON COUNTY, MICHIGAN.

0 100 200 400 600 800 FEET.

SCALE ÷ ONE INCH = 200 FEET.
ALL DIMENSIONS ARE IN FEET AND DECIMALS.

N. W. E. S.

DEDICATION.

Know all men by these presents, that we, Floyd E. Haynes and Company, a Michigan State Corporation, with seal, by Floyd E. Haynes, President, and Robert M. Toms, Secretary, as proprietors, have caused the land embraced in the annexed plat, and hereinafter described, to be surveyed, laid out and platted, to be known as "HIGHLAND PARK SUBDIVISION," being part of the N.W.$\frac{1}{4}$ of Section 33, and part of the N.$\frac{1}{2}$ of the S.W.$\frac{1}{4}$ of Section 33, T.2 S.R.1 W., Blackman Township, Jackson County, Michigan; and that the streets as shown on said plat are hereby dedicated to the use of the public; which said land so embraced in said annexed plat is described as follows, to wit:-

Commencing at a point seven hundred forty and twenty three hundredths (740.23) feet S.89°-26'W. of the center of Section thirty three (33), Town two (2) South, Range one (1) West, thence S.0-12'W. two hundred seventy and eight tenths (270.8) feet, thence N.68°-43'W. eight hundred thirty four (834.0) feet, thence North two thousand six hundred nineteen and seven tenths (2619.7) feet, thence N.89°-30'E. six hundred twenty and six tenths (620.6) feet, thence S.0°-12'W. two thousand five hundred ninety one and eighteen hundredths (2591.18) feet, thence N.89°-26'E. one hundred sixty six and thirty three hundredths (166.33) feet, thence S.0°-12'W. sixty (60) feet to the point of commencement.

Signed and Sealed in Presence of

Fred R. Schmafield — Floyd E. Haynes, President (L.S.)

John E. Olson — Robert M. Toms, Secretary (L.S.)

State of Michigan } SS
County of WAYNE

On this 8th day of November 1916, before me, a Notary Public, in and for said County, personally came the above named Floyd E. Haynes, President of Floyd E. Haynes and Company, a Michigan State Corporation, with seal, and Robert M. Toms, Secretary of said Company, who each for himself did depose and say that he is respectively President and Secretary of said company, known to me to be the persons named in and who executed the above dedication, and acknowledged the same to be their free act and deed, and the free act and deed of said Corporation.

The seal affixed to said instrument is the Corporate seal of said Corporation.

Fred R. Schmafield
Notary Public Wayne Co., Mich.

My Term Expires Feb., 12 1917.

This plat was approved on the 9th day of December 1916.

Clarence M. Russell
Judge of Probate.

Jay Bunning
County Clerk.

James B. Dicker
County Treasurer.

I hereby certify that the annexed plat was approved by the Township Board of Blackman Township, Jackson County, Michigan.

Dec 9 1916.

C. J. Stevens
Township Clerk.

Surveyor's Certificate

I hereby certify that the plat hereon delineated is a correct and that permanent monuments, consisting of iron pipe one inch in diameter and 24" long have been planted at points marked thus + ; as thereon shown at all angles in the boundaries of the land platted and at all intersections of streets.

James C. Riley, Surveyor.

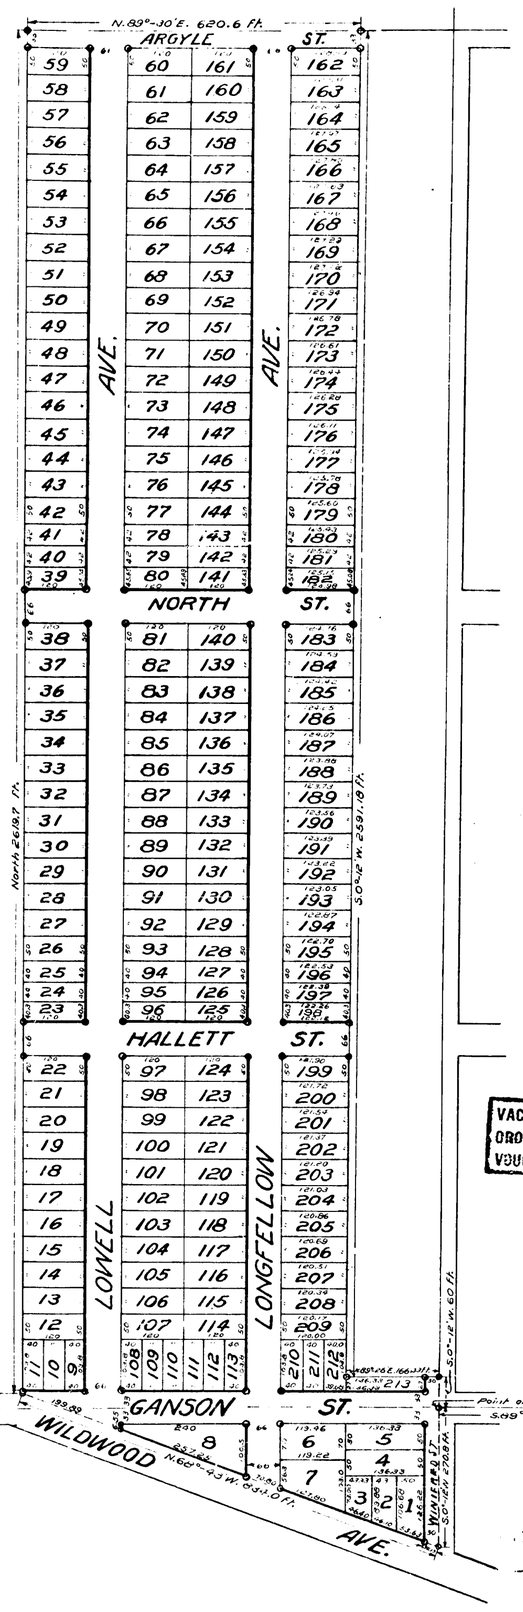

State of Michigan } SS
County of Jackson

I hereby certify that I have examined the records of this office relating to the description of land hereon platted as "HIGLAND PARK SUBDIVISION," and from such examination I find that there are no tax liens or titles held by the State, and that there are no tax liens or titles held by individuals on said lands, for the five years preceding the 9th day of Dec. 1916, and that the Taxes for said period of five years are paid, as shown by the records of this office.

Dec. 9 1916.

James B. Dicker
County Treasurer of Jackson County.

VACATED BY CIRCUIT COURT
ORDER _____ 19__
VOUCHER No. _____

REGISTER'S OFFICE, Jackson COUNTY } SS.
PLAT OF Highland Park Subdivision
WAS RECORDED THIS 3rd DAY OF Jany A.D. 1917 AT 11:40 O'CLOCK A.M. IN LIBER 9 OF Plats ON PAGE 10
Albert B. Lincoln
REGISTER OF DEEDS.

I hereby certify that the copy is a true copy of the MAP of PLAT forwarded the Register of Deeds for recording.
Compared Jany 2-1917
Geo L. Hauser

Filed in Auditor General's Dep't
Jany 4-1917
Geo L. Hauser

13922

15611