

DEDICATION.

Know all men by these presents, that we, Floyd E. Haynes and Company, a Michigan State Corporation, with seal, by John E. Olson, Vice President, and Robert M. Toms, Secretary, as proprietors, have caused the land embraced in the annexed plat, and hereinafter described, to be surveyed, laid out and platted, to be known as "HIGHLAND PARK SUBDIVISION NO. 1", being part of the W. 1/2 of the N.W. 1/4 of Section 33, T. 2 S. R. 1 W., Blackman Township, Jackson County, Michigan; and that the streets as shown on said plat are hereby dedicated to the use of the public; which said land so embraced in said annexed plat is described as follows, to wit:-

Commencing at a point in the E. and W. 1/4 line of Section Thirty Three (33), Town Two (2) South, Range One (1) West, One Thousand Five Hundred Eighteen and Twenty Four Hundredths (1518.24) feet S. 89°-26' W. of the Center of said Section Thirty Three (33), thence S. 89°-26' W. Four Hundred Seventy Two and Twenty Three Hundredths (472.23) feet, thence N. 0°-01' E. Two Thousand Six Hundred Fifty Two and Six Tenths (2652.6) feet, thence N. 89°-30' E. Four Hundred Seventy One and Fifty Seven Hundredths (471.57) feet, thence South Two Thousand Six Hundred Fifty Two (2652.0) feet to the point of Commencement.

Signed and Sealed in the presence of

John E. Olson (Vice President) L.S.
Robert M. Toms (Secretary) L.S.
Ezra N. Frye

State of Michigan } ss
County of Wayne }

On this 24th day of May 1917, before me, a Notary Public, in and for said County, personally came the above named John E. Olson, Vice President of Floyd E. Haynes and Company, a Michigan State Corporation, with seal, and Robert M. Toms, Secretary of said Company, who each for himself did depose and say that he is respectively, President and Secretary of said company, known to me to be the persons named in and who executed the above dedication, and acknowledged the same to be their free act and deed, and the free act and deed of said Corporation.

The seal affixed to said instrument is the Corporate seal of said Corporation.

Ezra N. Frye
Notary Public Wayne Co., Michigan
My Term Expires April, 26th 1921

I hereby certify that the annexed plat was approved by the Township Board of Blackman Township, Jackson County, Michigan.

May 28 1917.

Wells Abby
Township Clerk.

This plat was approved on the 24th day of May 1917.

James B. Richter
Judge of Probate.

Jay Manning
County Clerk.

James B. Richter
County Treasurer.


Surveyors Certificate.

I hereby certify that the plat herein delineated is a correct one

and that permanent monuments, consisting of iron pipe one inch in diameter and 24" long

have been planted at points marked thereon at all angles in the boundaries of the land platted and at all intersections of streets.


James B. Richter
Surveyor.

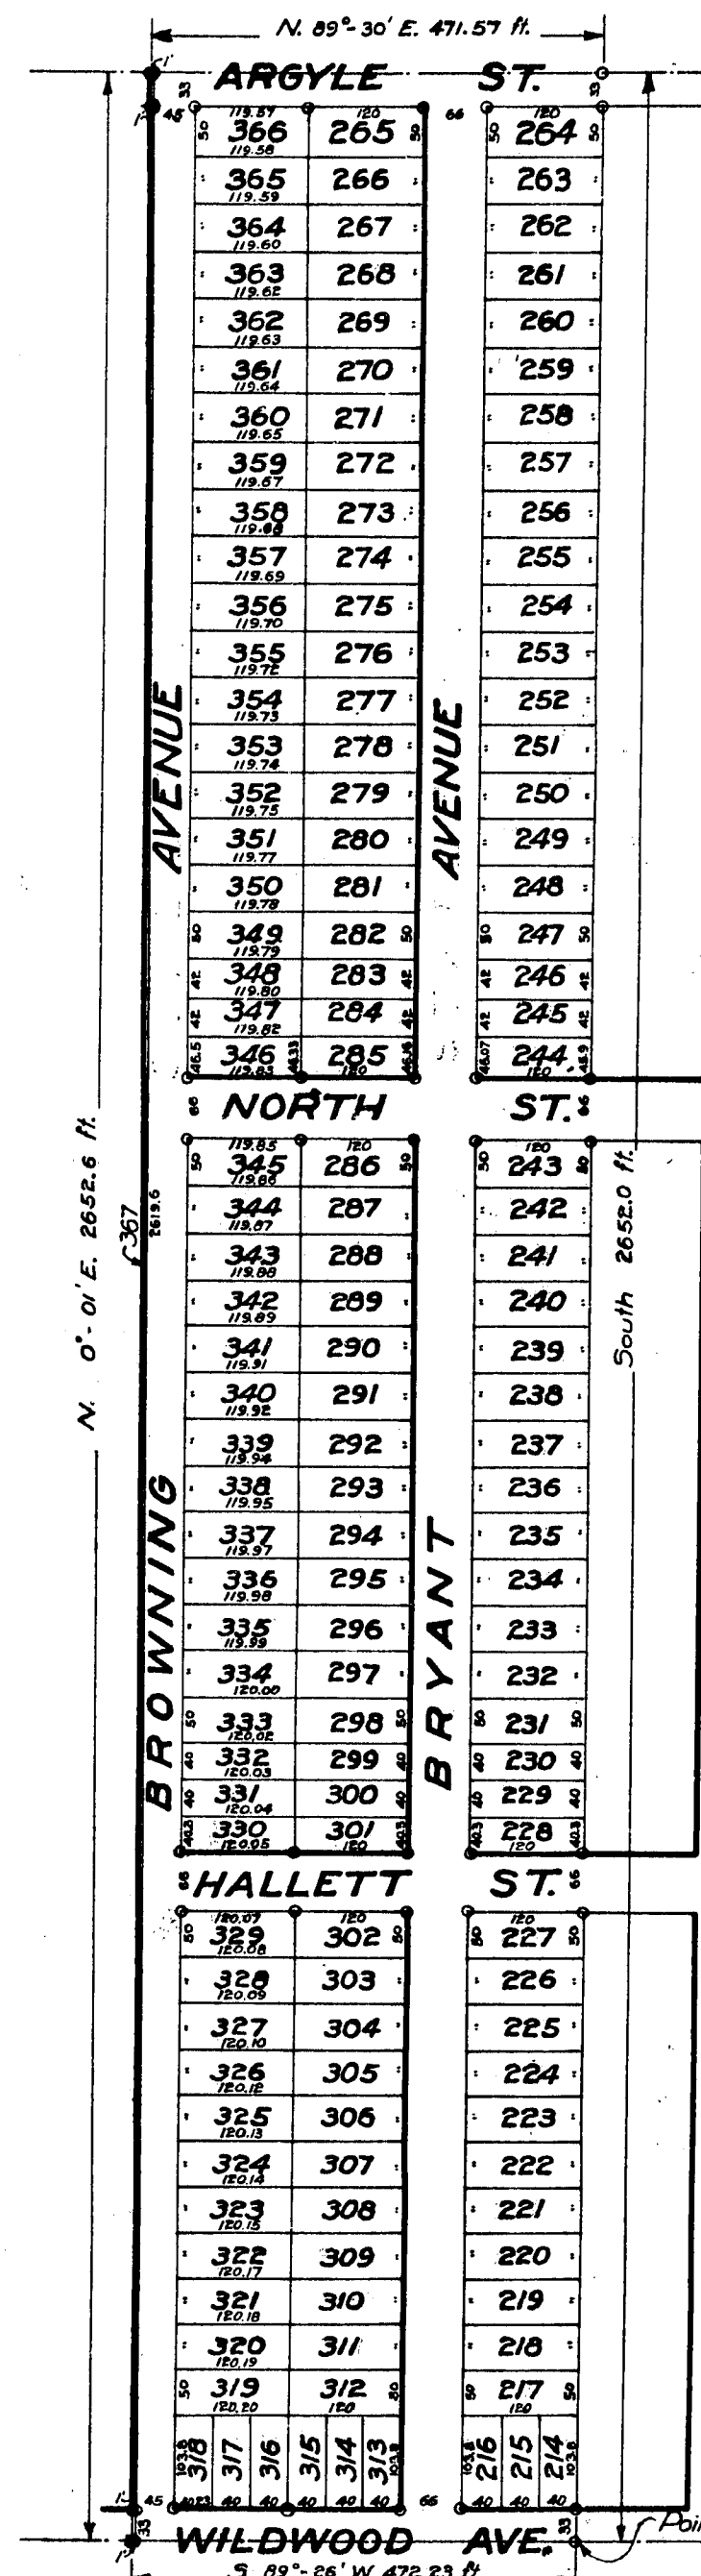

"HIGHLAND PARK SUBDIVISION NO. 1."

BEING PART OF THE W. 1/2 OF THE N.W. 1/4 OF SECTION 33, T. 2 S. R. 1 W., BLACKMAN TOWNSHIP, JACKSON COUNTY, MICHIGAN.

SCALE - ONE INCH = 200 FEET.
ALL DIMENSIONS ARE IN FEET AND DECIMALS.

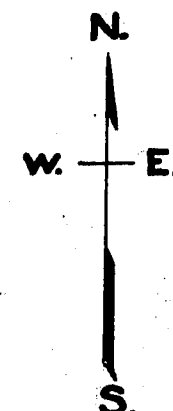

State of Michigan } ss
County of Jackson }

I hereby certify that I have examined the records of this office relating to the description of land hereon platted as "HIGHLAND PARK SUBDIVISION NO. 1"; and from such examination I find that there are no tax liens or titles held by the State, and that there are no tax liens or titles held by individuals on said lands, for the five years preceding the 24th day of May 1917, and that the taxes for said period of five years are paid, as shown by the records of this office.

May 29 1917. James B. Richter
County Treasurer
of Jackson County.

Jackson County, ss.
PLAT OF Highland Park Subdivision No. 1
WAS RECORDED THIS 28th DAY OF June A. D. 1917 AT 9 O'CLOCK
P. M. IN LIB. 2 OF Plat
ON PAGE 14
Albert B. Lincoln
REGISTERED CLERK

I hereby certify that this copy is a true copy of the MAP or PLAT forwarded the Register of Deeds for recording.

Compared June 27th 1917
John E. Haynes
Deputy Auditor General.

Filed in Auditor General's Dep't

June 29th 1917
John E. Haynes
Deputy Auditor General.

13926

15933

DEDICATION.

Know all men by these presents, that we, Floyd E. Haynes and Company, a Michigan State Corporation, with seal, by John E. Olson, Vice President, and Robert M. Toms, Secretary, as proprietors, have caused the land embraced in the annexed plat, and hereinafter described, to be surveyed, laid out and platted, to be known as "HIGHLAND PARK SUBDIVISION NO. 1", being part of the W. 1/2 of the N.W. 1/4 of Section 33, T. 2 S. R. 1 W., Blackman Township, Jackson County, Michigan; and that the streets as shown on said plat are hereby dedicated to the use of the public; which said land so embraced in said annexed plat is described as follows, to wit :-

Commencing at a point in the E. and W. 1/4 line of Section Thirty Three (33), Town Two (2) South, Range One (1) West, One Thousand Five Hundred Eighteen and Twenty Four Hundredths (1518.24) feet S. 89° 26' W. of the Center of said Section Thirty Three (33), thence S. 89° 26' W. Four Hundred Seventy Two and Twenty Three Hundredths (472.23) feet, thence N. 0° 01' E. Two Thousand Six Hundred Fifty Two and Six Tenths (2652.6) feet, thence N. 89° 30' E. Four Hundred Seventy One and Fifty Seven Hundredths (471.57) feet, thence South Two Thousand Six Hundred Fifty Two (2652.0) feet to the point of Commencement.

Signed and Sealed in the presence of

John E. Olson (Vice President) L.S.
Robert M. Toms (Secretary) L.S.
Edna Domest

State of Michigan }
 County of Wayne }

On this 21st day of May 1917, before me, a Notary Public, in and for said County, personally came the above named John E. Olson, Vice President of Floyd E. Haynes and Company, a Michigan State Corporation, with seal, and Robert M. Toms, Secretary of said Company, who each for himself did depose and say that he is respectively President and Secretary of said company, known to me to be the persons named in and who executed the above dedication, and acknowledged the same to be their free act and deed, and the free act and deed of said Corporation.

The seal affixed to said instrument is the Corporate seal of said Corporation.

Ezra H. Frye
 Notary Public Wayne Co., Michigan
 My Term Expires April 1st 1918

I hereby certify that the annexed plat was approved by the Township Board of Blackman Township, Jackson County, Michigan.

May 28 1917.

This plat was approved on the 21st day of May 1917.

James B. Dickson
 Judge of Probate.

Jay H. Hume
 County Clerk.

James B. Dickson
 County Treasurer.

Surveyors Certificate
 I hereby certify that the plat hereon delineated is correct and that permanent monuments, consisting of iron pipe

one inch in diameter and 24" long


have been placed at points marked thereon as shown at all angles in the boundaries of the land platted and at all intersections of streets.

James E. Kelly
 Surveyor.

"HIGHLAND PARK SUBDIVISION NO. 1."

BEING PART OF THE W. 1/2 OF THE N.W. 1/4 OF SECTION 33, T. 2 S. R. 1 W., BLACKMAN TOWNSHIP, JACKSON COUNTY, MICHIGAN.

0 100 200 300 400 500 600 700 800 900 1000 FEET.
 SCALE: ONE INCH = 200 FEET.
 ALL DIMENSIONS ARE IN FEET AND DECIMALS.

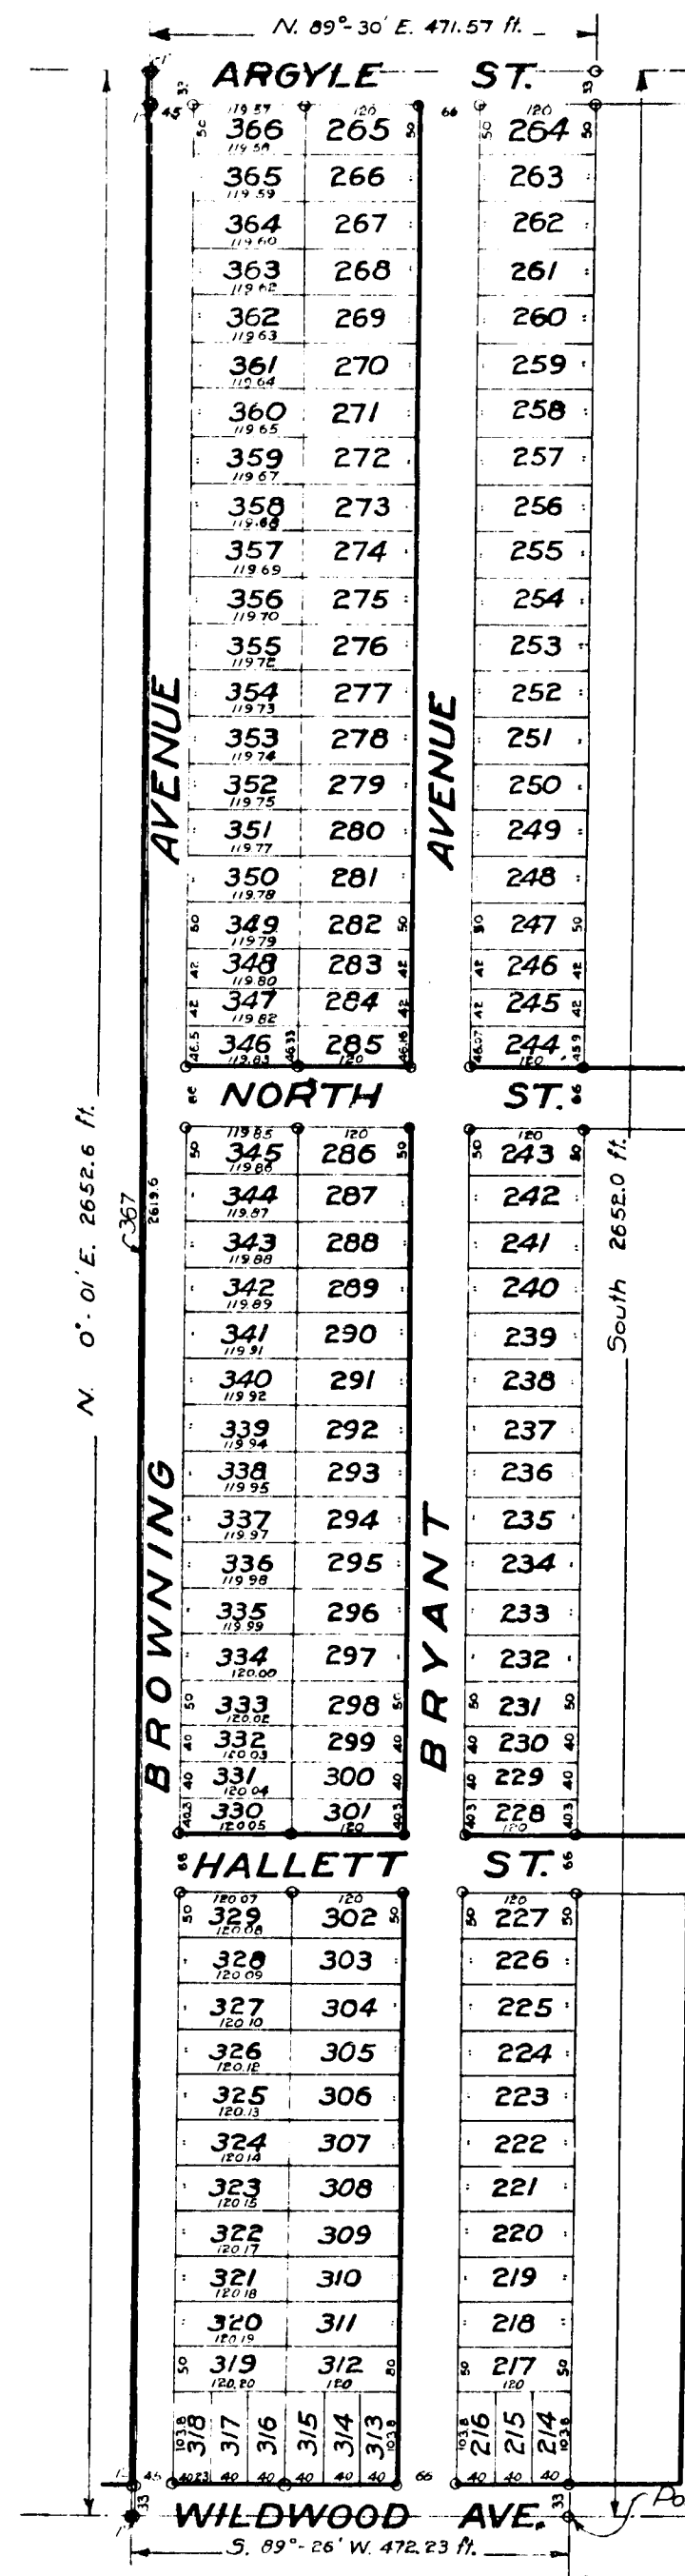

State of Michigan }
 County of Jackson }

I hereby certify that I have examined the records of this office relating to the description of land hereon platted as "HIGHLAND PARK SUBDIVISION NO. 1"; and from such examination I find that there are no tax liens or titles held by the State, and that there are no tax liens or titles held by individuals on said lands, for the five years preceding the 24 day of May 1917, and that the taxes for said period of five years are paid, as shown by the records of this office.

May 29 1917. James B. Dickson
 County Treasurer
 of Jackson County.

James B. Dickson
 County Treasurer
 of Jackson County.

I hereby certify that this copy is a true copy of the MAP or PLAT forwarded the Registrar of Deeds for recording.

June 27 1917
John B. Hume
 Deputy Auditor General.

Filed in Auditor General's Office

June 27 1917
John B. Hume
 Deputy Auditor General.

13926