


July 20-1917
John R. Hansen
 Deputy Auditor General.


"CENTRALIA SUBDIVISION."

BEING A SUBDIVISION
 OF PART OF THE NORTH
 1/2 OF SECTION 9, T.35.R.1E.,
 LEONI TOWNSHIP,
 JACKSON COUNTY,
 MICHIGAN.

SCALE: ONE INCH = 200 FEET.
 ALL DIMENSIONS ARE IN FEET AND DECIMALS.

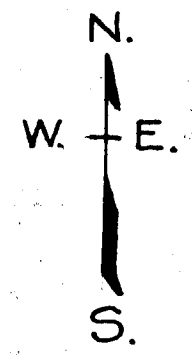

July 24-1917
John R. Hansen
 Deputy Auditor General.

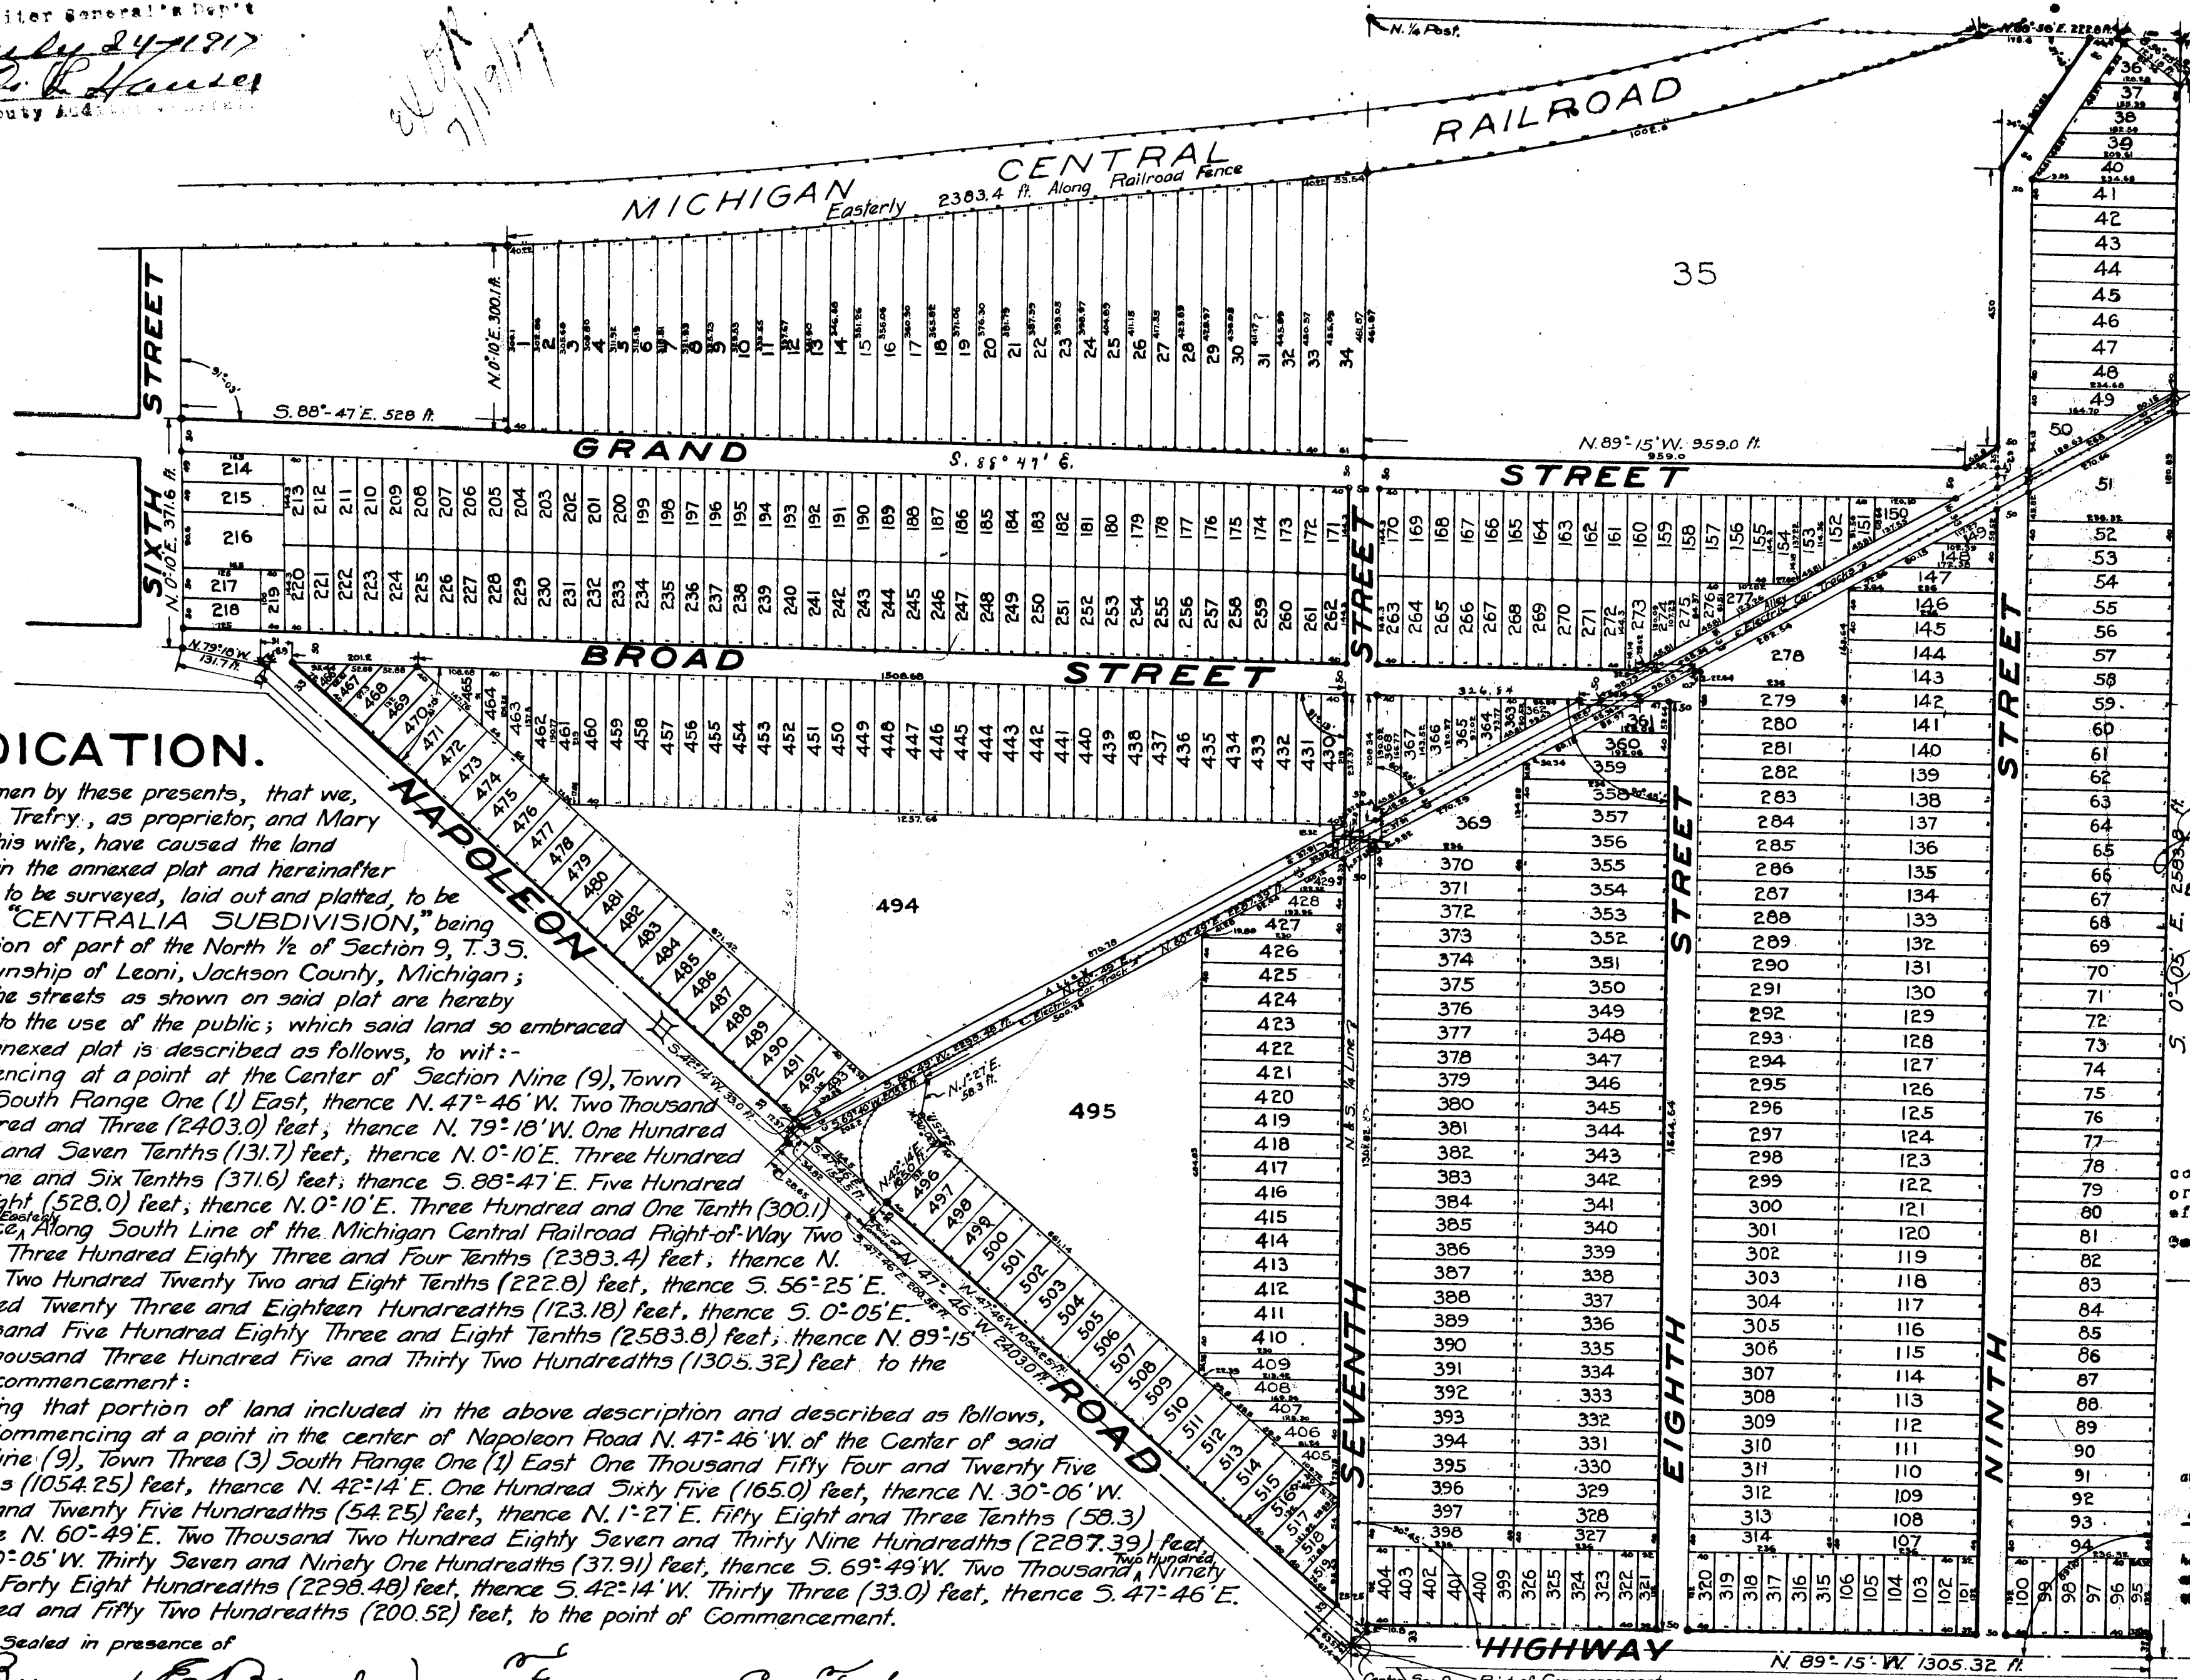

DEDICATION.

Know all men by these presents, that we, *Freman C. Trefry*, as proprietor, and *Mary C. Trefry*, his wife, have caused the land embraced in the annexed plat and hereinafter described, to be surveyed, laid out and platted, to be known as "CENTRALIA SUBDIVISION," being a subdivision of part of the North 1/2 of Section 9, T.35. R.1E., Township of Leoni, Jackson County, Michigan; and that the streets as shown on said plat are hereby dedicated to the use of the public; which said land so embraced in said annexed plat is described as follows, to wit:-

Commencing at a point at the Center of Section Nine (9), Town Three (3) South Range One (1) East, thence N. 47° 46' W. Two Thousand Four Hundred and Three (2403.0) feet; thence N. 79° 18' W. One Hundred Thirty One and Seven Tenths (131.7) feet; thence N. 0° 10' E. One Hundred Seventy One and Six Tenths (171.6) feet; thence S. 88° 47' E. Five Hundred Twenty Eight (528.0) feet; thence N. 0° 10' E. Three Hundred and One Tenth (300.1) feet; thence, Along South Line of the Michigan Central Railroad Right-of-Way Two Thousand Three Hundred Eighty Three and Four Tenths (2383.4) feet; thence N. 88° 58' E. Two Hundred Twenty Two and Eight Tenths (222.8) feet; thence S. 56° 25' E. One Hundred Twenty Three and Eighteen Hundredths (123.18) feet; thence S. 0° 05' E. Two Thousand Five Hundred Eighty Three and Eight Tenths (2583.8) feet; thence N. 89° 15' W. One Thousand Three Hundred Five and Thirty Two Hundredths (1305.32) feet to the point of commencement:

Excepting that portion of land included in the above description and described as follows, to wit:- Commencing at a point in the center of Napoleon Road N. 47° 46' W. of the Center of said Section Nine (9), Town Three (3) South Range One (1) East One Thousand Fifty Four and Twenty Five Hundredths (1054.25) feet; thence N. 42° 14' E. One Hundred Sixty Five (165.0) feet; thence N. 30° 06' W. Fifty Four and Twenty Five Hundredths (54.25) feet; thence N. 1° 27' E. Fifty Eight and Three Tenths (58.3) feet; thence N. 60° 49' E. Two Thousand Two Hundred Eighty Seven and Thirty Nine Hundredths (2287.39) feet; thence N. 0° 05' W. Thirty Seven and Ninety One Hundredths (37.91) feet; thence S. 69° 49' W. Two Thousand Eight and Forty Eight Hundredths (2298.48) feet; thence S. 42° 14' W. Thirty Three (33.0) feet; thence S. 47° 46' E. Two Hundred and Fifty Two Hundredths (200.52) feet; to the point of Commencement.

Signed and Sealed in presence of
Byron E. Begel
E. F. Demaray
Freman C. Trefry (L.S.)
Mary C. Trefry (L.S.)

I hereby certify that the annexed plat was approved by the Township Board of Leoni Township, Jackson County, Michigan.
 June 10 1917.
Ben W. Hewlett
 Township Clerk.

This plat was approved on the
 11th day of July 1917.
Clarence M. Russell
 Judge of Probate.
Jay Binning
 County Clerk.
James B. Dicker
 County Treasurer.

State of Michigan } ss
 County of Jackson }
 On this 7th day of July 1917, before me, a Notary Public in and for said County, personally came the above named *Freman C. Trefry* and *Mary C. Trefry*, his wife, known to me to be the persons named in and who executed the above dedication, and acknowledged the same to be their free act and deed.

E. F. Demaray
 Notary Public
 My Term Expires Jan. 25 1918.


State of Michigan } ss
 County of Jackson }
 I hereby certify that I have examined the records of this office relating to the description of land hereon platted as "CENTRALIA SUBDIVISION," and from such examination I find that there are no tax liens or titles held by the State, and that there are no tax liens or titles held by individuals, on said land, for the five years preceding the 7th day of July 1917, and that the taxes for said period of five years are paid, as shown by the records of this office.

July 7 1917.
James B. Dicker
 County Treasurer,
 of Jackson County, Michigan.

"CENTRALIA SUBDIVISION."

BEING A SUBDIVISION OF PART OF THE NORTH 1/2 OF SECTION 9, T.3S.R.1E., LEONI TOWNSHIP, JACKSON COUNTY, MICHIGAN.

SCALE: ONE INCH = 200 FEET.
ALL DIMENSIONS ARE IN FEET AND DECIMALS.

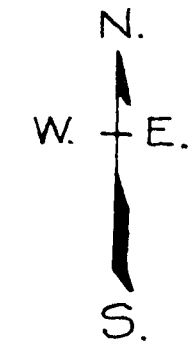

Jackman
Centralia Subd.
RECORDED THIS 23rd DAY OF JULY A.D. 1917 BY
JULY 9th OF 1917
ALBERT B. LINCOLN

I hereby certify that this copy is a true copy of the plat or PLAT furnished the Recorder of Deeds for recording.
JULY 20-1917
J. R. HANCOCK

Surveyor's Certificate.
I hereby certify that the plat herein delineated is a correct one and that permanent monuments, consisting of iron pipe one inch in diameter and 24" long

have been planted at points marked thus as shown at all angles in the boundaries of the land plotted and at all intersections of streets and alleys. James B. Dickson, Surveyor.

I hereby certify that I have examined the records of this office relating to the description of land hereon plotted as "CENTRALIA SUBDIVISION," and from such examination I find that there are no tax liens or titles held by the State, and that there are no tax liens or titles held by individuals, on said land, for the five years preceding the 7th day of July, 1917, and that the taxes for said period of five years are paid, as shown by the records of this office.

July 7, 1917.
James B. Dickson
County Treasurer,
of Jackson County, Michigan

13927

DEDICATION.

Know all men by these presents, that we, Freeman C. Trefry, as proprietor, and Mary C. Trefry, his wife, have caused the land embraced in the annexed plat and hereinafter described, to be surveyed, laid out and platted, to be known as "CENTRALIA SUBDIVISION," being a subdivision of part of the North 1/2 of Section 9, T.3S. R.1E., Township of Leoni, Jackson County, Michigan; and that the streets as shown on said plat are hereby dedicated to the use of the public; which said land so embraced in said annexed plat is described as follows, to wit:-

Commencing at a point at the Center of Section Nine (9), Town Three (3) South Range One (1) East, thence N. 47° 46' W. Two Thousand Four Hundred and Three (2403.0) feet, thence N. 79° 18' W. One Hundred Thirty One and Seven Tenths (131.7) feet, thence N. 0° 10' E. Three Hundred Seventy One and Six Tenths (371.6) feet, thence S. 88° 47' E. Five Hundred Twenty Eight (528.0) feet, thence N. 0° 10' E. Three Hundred and One Tenth (300.1) feet, thence Along South Line of the Michigan Central Railroad Right-of-Way Two Thousand Three Hundred Eighty Three and Four Tenths (2383.4) feet, thence N. 88° 58' E. Two Hundred Twenty Two and Eight Tenths (222.8) feet, thence S. 56° 25' E. One Hundred Twenty Three and Eighteen Hundredths (123.18) feet, thence S. 0° 05' E. Two Thousand Five Hundred Eighty Three and Eight Tenths (2583.8) feet, thence N. 89° 15' W. One Thousand Three Hundred Five and Thirty Two Hundredths (1305.32) feet to the point of commencement.

Excepting that portion of land included in the above description and described as follows, to wit:- Commencing at a point in the center of Napoleon Road N. 47° 46' W. of the Center of said Section Nine (9), Town Three (3) South Range One (1) East One Thousand Fifty Four and Twenty Five Hundredths (1054.25) feet, thence N. 42° 14' E. One Hundred Sixty Five (165.0) feet, thence N. 30° 06' W. Fifty Four and Twenty Five Hundredths (54.25) feet, thence N. 1° 27' E. Fifty Eight and Three Tenths (58.3) feet, thence N. 60° 49' E. Two Thousand Two Hundred Eighty Seven and Thirty Nine Hundredths (2287.39) feet, thence N. 0° 05' W. Thirty Seven and Ninety One Hundredths (37.91) feet, thence S. 69° 49' W. Two Thousand Eight and Forty Eight Hundredths (2298.48) feet, thence S. 42° 14' W. Thirty Three (33.0) feet, thence S. 47° 46' E. Two Hundred and Fifty Two Hundredths (200.52) feet, to the point of Commencement.

Signed and Sealed in presence of
Byron E. Beggs
E. F. Demaray
Freeman C. Trefry (L.S.)
Mary C. Trefry (L.S.)

I hereby certify that the annexed plat was approved by the Township Board of Leoni Township, Jackson County, Michigan.
June 10, 1917.
Sam W. Hewlett
Township Clerk.

This plat was approved on the 11th day of July, 1917.
Claude M. Russell
Judge of Probate.
J. Binning
County Clerk.
James B. Dickson
County Treasurer.

State of Michigan } ss
County of Jackson }
On this 7th day of July, 1917, before me, a Notary Public in and for said County, personally came the above named Freeman C. Trefry and Mary C. Trefry, his wife, known to me to be the persons named in and who executed the above dedication, and acknowledged the same to be their free act and deed.

Notary Public
My Term Expires Jan. 28, 1918.
E. F. Demaray
in and for Jackson County

July 24-1917
J. R. HANCOCK

July 23-1917
J. R. HANCOCK

