

DEDICATION.

Know all men by these presents, that we, J. Albert Odell, President, and Bessie Bigalke, Secretary, of the Jackson Amusement Company, a Michigan Corporation, as proprietors, have caused the land embraced in the annexed plat and hereinafter described, to be surveyed, laid out and platted, to be known as "HAGUE PARK," being a subdivision of part of the S.W. 1/4 of Section 23, T.3 S.R.1 W., Summit Township, Jackson County, Michigan; and that the streets as shown on said plat are hereby dedicated to the use of the public; which said land so embraced in said annexed plat is described as follows, to wit:-

Commencing at a point at the South Quarter Post of Section Twenty Three (23), Town Three (3) South, Range One (1) West, thence S. 89° 06' W. One Thousand Six Hundred Fifty Five (1655.0) feet, thence N. 40° 11' E. Seven Hundred Twenty Nine and Five Tenths (729.5) feet, thence N. 23° 51' E. One Hundred Fifty One and Four Tenths (151.4) feet, thence N. 44° 56' E. Two Hundred Fifty Two and Fifteen Hundredths (252.15) feet, thence N. 0° 04' W. One Hundred Fifty Two and One Tenth (152.10) feet, thence N. 18° 47' W. Three Hundred Fifteen and Nine Tenths (315.9) feet, thence N. 30° 17' W. Three Hundred Fifty Six and Three Tenths (356.3) feet, thence N. 48° 05' W. One Hundred Ninety Six and Four Tenths (196.4) feet, thence N. 57° 48' W. One Hundred Eighty Five and Six Tenths (185.6) feet, thence S. 74° 30' W. Three Hundred Forty Seven (347.0) feet, thence North Eight Hundred Thirty One (831.0) feet, thence N. 89° 06' E. One Thousand Fourteen and Eighty Two Hundredths (1014.82) feet, thence South One Thousand Forty Seven (1047.0) feet, thence N. 89° 06' E. Eight Hundred Thirty Two and Eight Hundredths (832.08) feet, thence South One Thousand Five Hundred Ninety (1590.0) feet to the Point of Commencement.

Signed and Sealed in presence of

Veinick Badgley J. Albert Odell (L.S.)
B. A. Kennedy Bessie Bigalke (L.S.)
 Secretary.

State of Michigan } ss
 County of Jackson

On this 13th day of August 1917, before me, a Notary Public in and for said County, personally came the above named J. Albert Odell, President, and Bessie Bigalke, Secretary, of the Jackson Amusement Company, a Michigan Corporation, known to me to be the persons named in and who executed the above dedication, and acknowledged the same to be their free act and deed, and the free act and deed of said Corporation.

The seal affixed to said instrument is the corporate seal of said corporation.

John B. Fox
 Notary Public.
 My Commission Expires Oct 15th 1918.

State of Michigan } ss
 County of Jackson

I hereby certify that I have examined the records of this office relating to the description of land hereon platted as "HAGUE PARK," and from such examination I find that there are no tax liens or titles held by the State, and that there are no tax liens or titles held by individuals, on said land, for the five years preceding the 13th day of August 1917, and that the taxes for said period of five years are paid, as shown by the records of this office.

August 13 1917. James B. Klicher
 County Treasurer,
 of Jackson County, Michigan.

I hereby certify that the annexed plat was approved by the Township Board of Summit Township, Jackson County, Michigan.

Aug 13 1917.
R. A. Lee
 Township Clerk.


This plat was approved on the 13th day of August 1917.

Charles M. Russell
 Judge of Probate.
Jay Rinning
 County Clerk.
James B. Klicher
 County Treasurer.

"HAGUE PARK."
 BEING A SUBDIVISION OF PART OF THE S.W. 1/4 OF SECTION 23, T.3 S.R.1 W., SUMMIT TOWNSHIP, JACKSON COUNTY, MICHIGAN.

Examined and Approved
Aug 28-1917
John R. Hunter
 Deputy Auditor General.

SCALE: ONE INCH = 200 FEET.
 ALL DIMENSIONS ARE IN FEET AND DECIMALS.

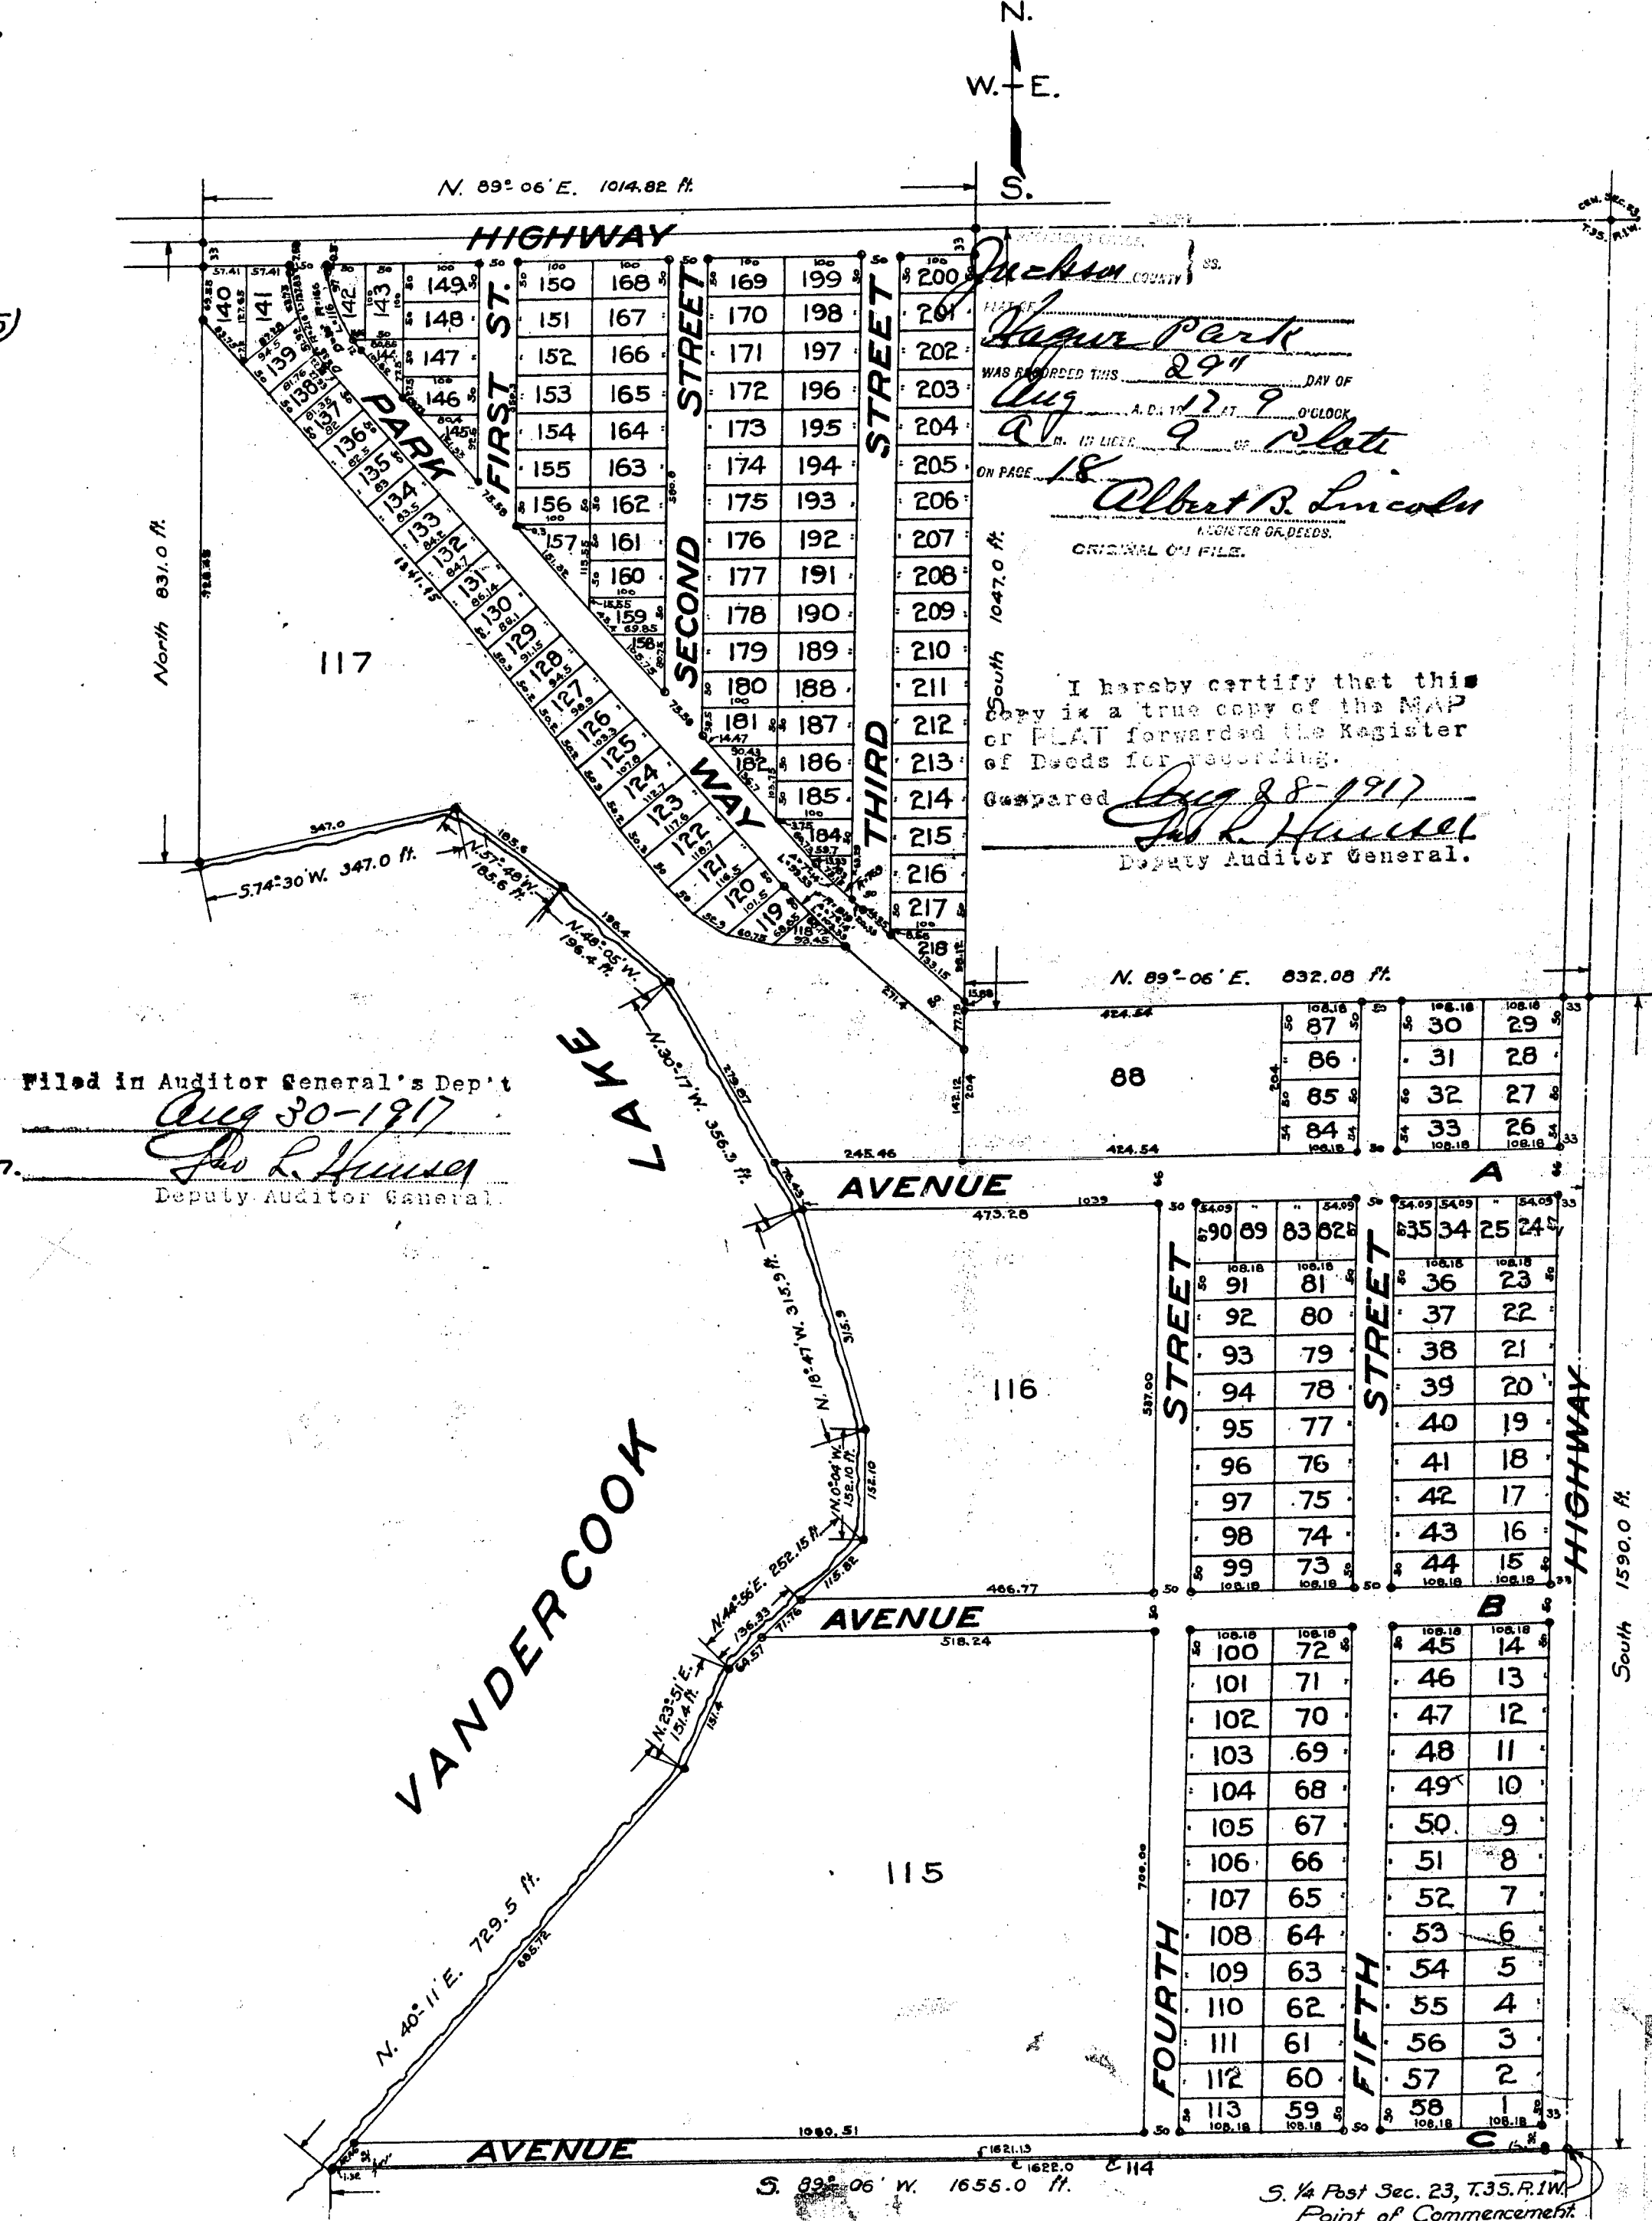

Surveyors Certificate.
 I hereby certify that the plat herein delineated is a correct one and that the same was examined and approved by me, as shown by the records of this office.

13929

