


.. VAN SLAMBRACK MATYNS ..

.. SUB^y of LOT 15 ..

.. OF SUB^y OF R. Beaubien Farm (as recorded in Liber 6 of Plans on Page 41) ..

.. P. C. 10 ..

.. DETROIT, MICH. ..

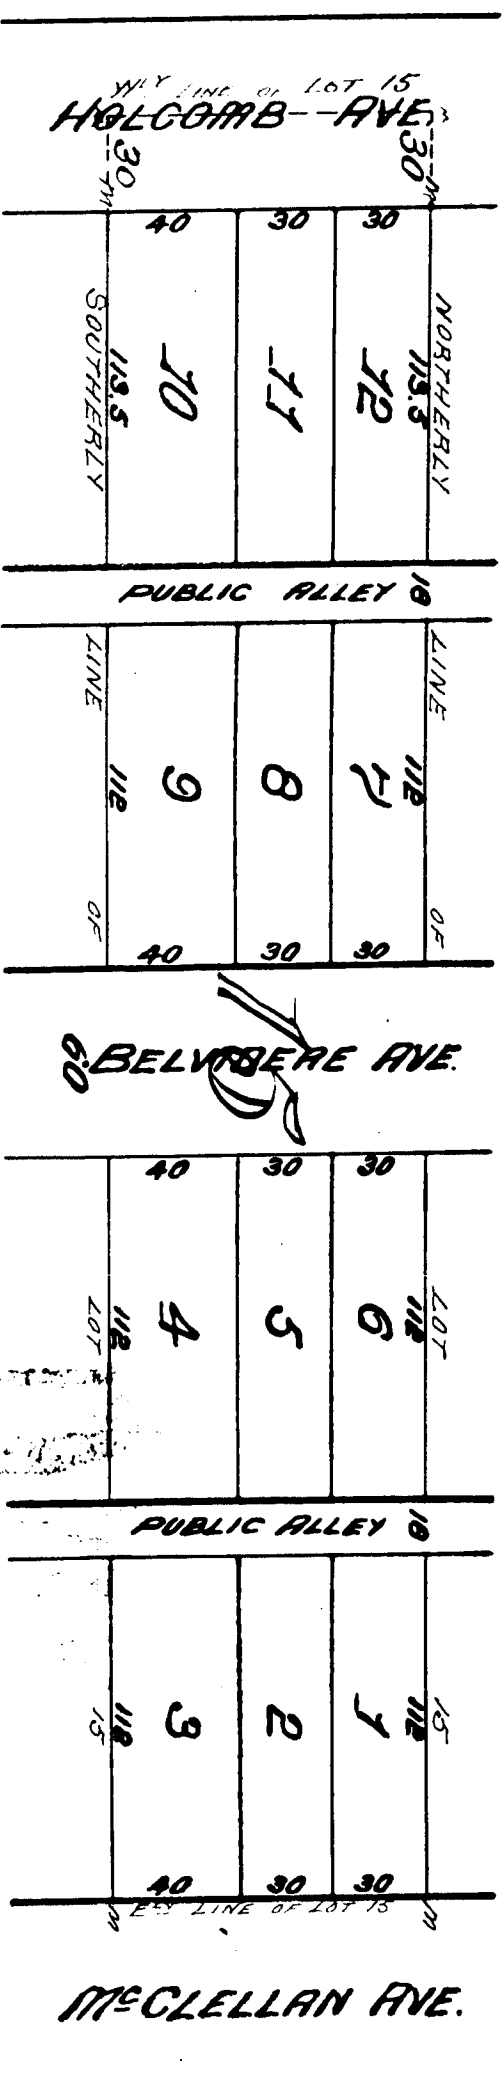

SCALE 60 FT TO 1 IN

Witnessed My hand & seal

Notary Public

In Presence of

John Matyn
Josephine Matyn

Witnessed My hand & seal

Notary Public

State of Michigan
County of Wayne

State of Michigan
County of Wayne

Witnessed My hand & seal

Notary Public

The Streets on the annexed plat conform

to the general plan of the City.

R. H. McLennan
City Engineer

Witnessed My hand & seal

Commissioner of Public Works

RECEIVED AND FILED
IN AUDITOR GENERAL'S OFFICE

Notary Public

Approved Oct 9, 1906

Commissioner of Public Works



VAN SLAMBRONCK MATYNS

SUB^y of LOT 15

OF SUB^y OF R. Beaubien Farm (as recorded in Lien 6 of Plans on Page 81)

P. C. 10

DETROIT, MICH.

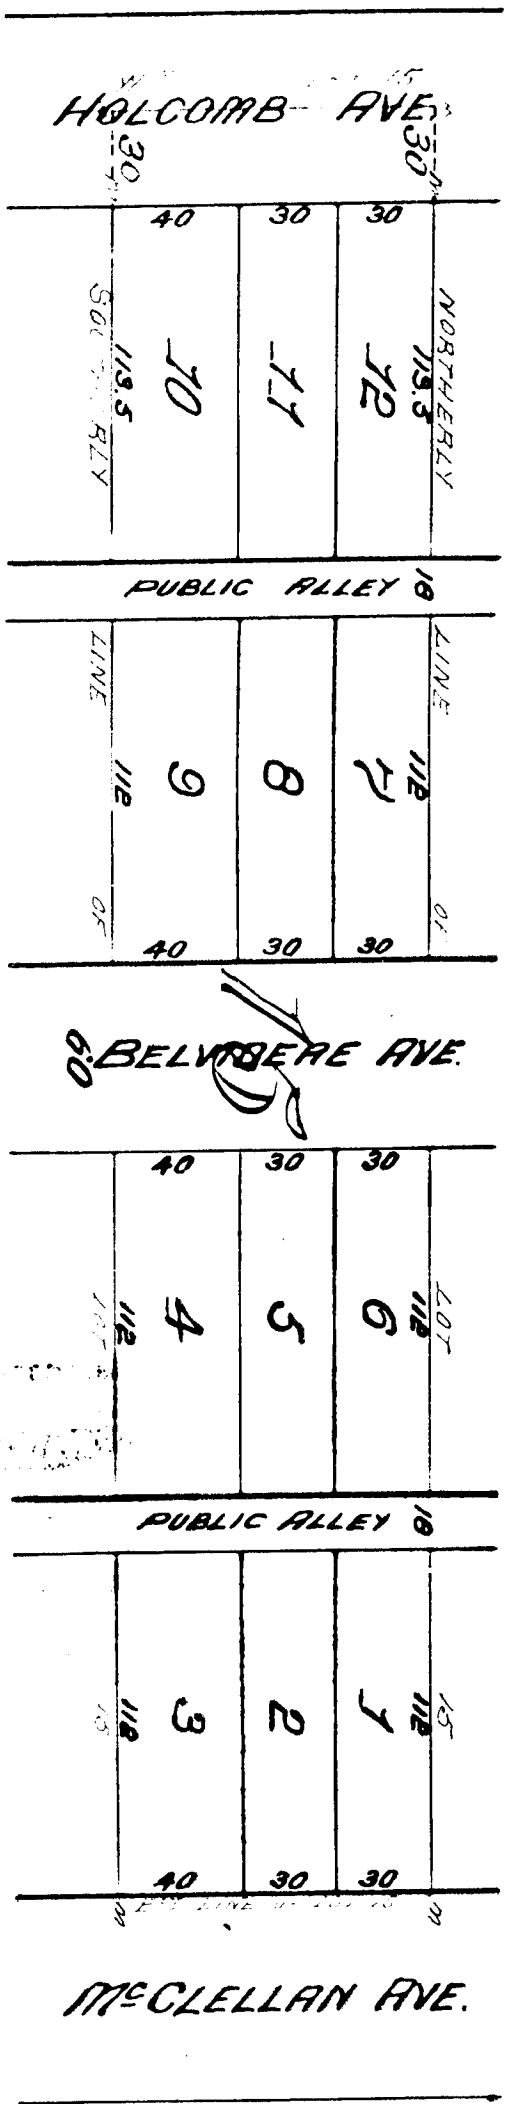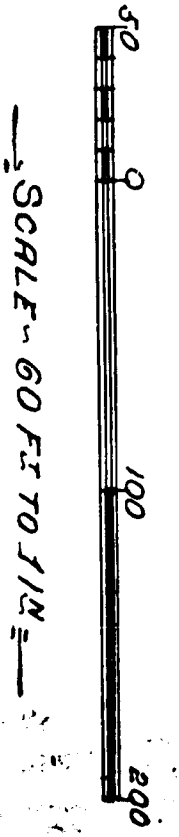

Witnessed this 8th day of

Michigan

Notary Public

Witnessed this 8th day of

Michigan

Witnessed this 8th day of

Michigan

RECEIVED AND FILED
IN AUDITOR GENERAL'S OFFICE

Witnessed this 8th day of

Michigan

Approved this 9th day of

Commissioner of the City of Detroit

The City of Detroit on the annexed plan contains
the general plan of the City

City Engineer

Witnessed this 8th day of

Michigan

Approved this 9th day of

Commissioner of the City of Detroit