

Examined and Approved
July 3-1917
Jas L. Hamner
Deputy Auditor General.

DEDICATION.

Know all men by these presents, that we, Bowen W. Schumacher and Harriet O. Schumacher, his wife, and Bowen W. Schumacher, as Trustee of the estate of Margaret W. Wright, as proprietors, have caused the land embraced in the annexed plat and hereinafter described, to be surveyed, laid out and platted, to be known as "HOMELAND," A SUBDIVISION OF BLOCKS 29 AND 30 of SHOEMAKERS ADDITION TO THE CITY OF JACKSON, being part of the S.E. 1/4 of the N.E. 1/4 of Section 4, T. 3 S. R. 1 W., in the City of Jackson, Jackson County, Michigan; which said land so embraced in said annexed plat is described as follows, to wit:-

Commencing at a point thirty three (33) feet West and thirty three (33) feet North of the East quarter post of Section Four (4) Town Three (3) South, Range One (1) West, thence N. 89°-46' West (594) five hundred ninety four feet, thence North six hundred eighty five and five tenths (685.5) feet, thence S. 89°-57' E. five hundred ninety four (594) feet, thence South six hundred eighty two and five tenths (682.5) feet to the point of commencement.

Signed and Sealed in the Presence of

James B. Riley
Byron H. Hote
Bowen W. Schumacher (L.S.)
Bowen W. Schumacher Trustee (L.S.)
Harriet O. Schumacher (L.S.)

State of Michigan } ss
County of Jackson }

On this 10th day of MAY 1917, before me, a Notary Public in and for said County, personally came the above named Bowen W. Schumacher and Harriet O. Schumacher, his wife, and Bowen W. Schumacher as Trustee of the estate of Margaret W. Wright, known to me to be the persons named in and who executed the above dedication, and acknowledged the same to be their free act and deed.

Notary Public J. H. Helmer
My Term Expires DECEMBER 9th 1920

I hereby certify that the annexed plat was approved by the City Commission of the City of Jackson, Michigan.

Clifton H. Vedder
City Clerk.

July 9th, 1917.

I HEREBY CERTIFY THAT THIS COPY IS A TRUE COPY OF THE MAP OR PLAT FORWARDED THE REGISTER OF DEEDS FOR RECORDING.

COMPARED Nov 3-1917
Jas L. Hamner
DEPUTY AUDITOR GENERAL.

FILED IN AUDITOR GENERAL'S DEPT.

Nov 8-1917
Jas L. Hamner
DEPUTY AUDITOR GENERAL.

Surveyor's Certificate.

I hereby certify that the plat hereon delineated is a correct one, and that permanent monuments, consisting of iron pipe one inch in diameter and 24" long

have been planted at points marked thus * as thereon shown, at all angles in the boundaries of the land platted and at all intersections of streets.

James B. Riley Surveyor

State of Michigan } ss
County of Jackson }

I hereby certify that I have examined the records of this office relating to the description of land hereon platted as "HOMELAND," A SUBDIVISION OF BLOCKS 29 AND 30 of SHOEMAKERS ADDITION TO THE CITY OF JACKSON and from such examination I find that there are no tax liens or titles held by the State, and that there are no tax liens or titles held by individuals on said lands, for the five years preceding the 10th day of July 1917, and that the taxes for said period of five years are paid, as shown by the records of this office.

July 10th 1917. James B. Ricker
County Treasurer,
of Jackson County, Michigan.


REGISTER'S OFFICE.
JACKSON COUNTY.
PLAT OF Homeland
WAS RECORDED THIS 6th DAY OF NOV A. D. 1917 AT 9 O'CLOCK
P. M. IN LIBER 9 OF Plat
ON PAGE 2
Albert B. Lincoln
REGISTER OF DEEDS.
ORIGINAL ON FILE.

"HOMELAND."

A SUBDIVISION OF BLOCKS 29 AND 30
OF
SHOEMAKERS ADDITION TO THE CITY OF JACKSON.
BEING PART OF THE S.E. 1/4 OF THE N.E. 1/4 OF SECTION 4,
T. 3 S. R. 1 W., SUMMIT TOWNSHIP, JACKSON COUNTY,
MICHIGAN.

0 50 100 200 300 400 500 600 FEET
SCALE: ONE INCH = 100 FEET.
ALL DIMENSIONS ARE IN FEET AND DECIMALS.

N.
W. E.
S.

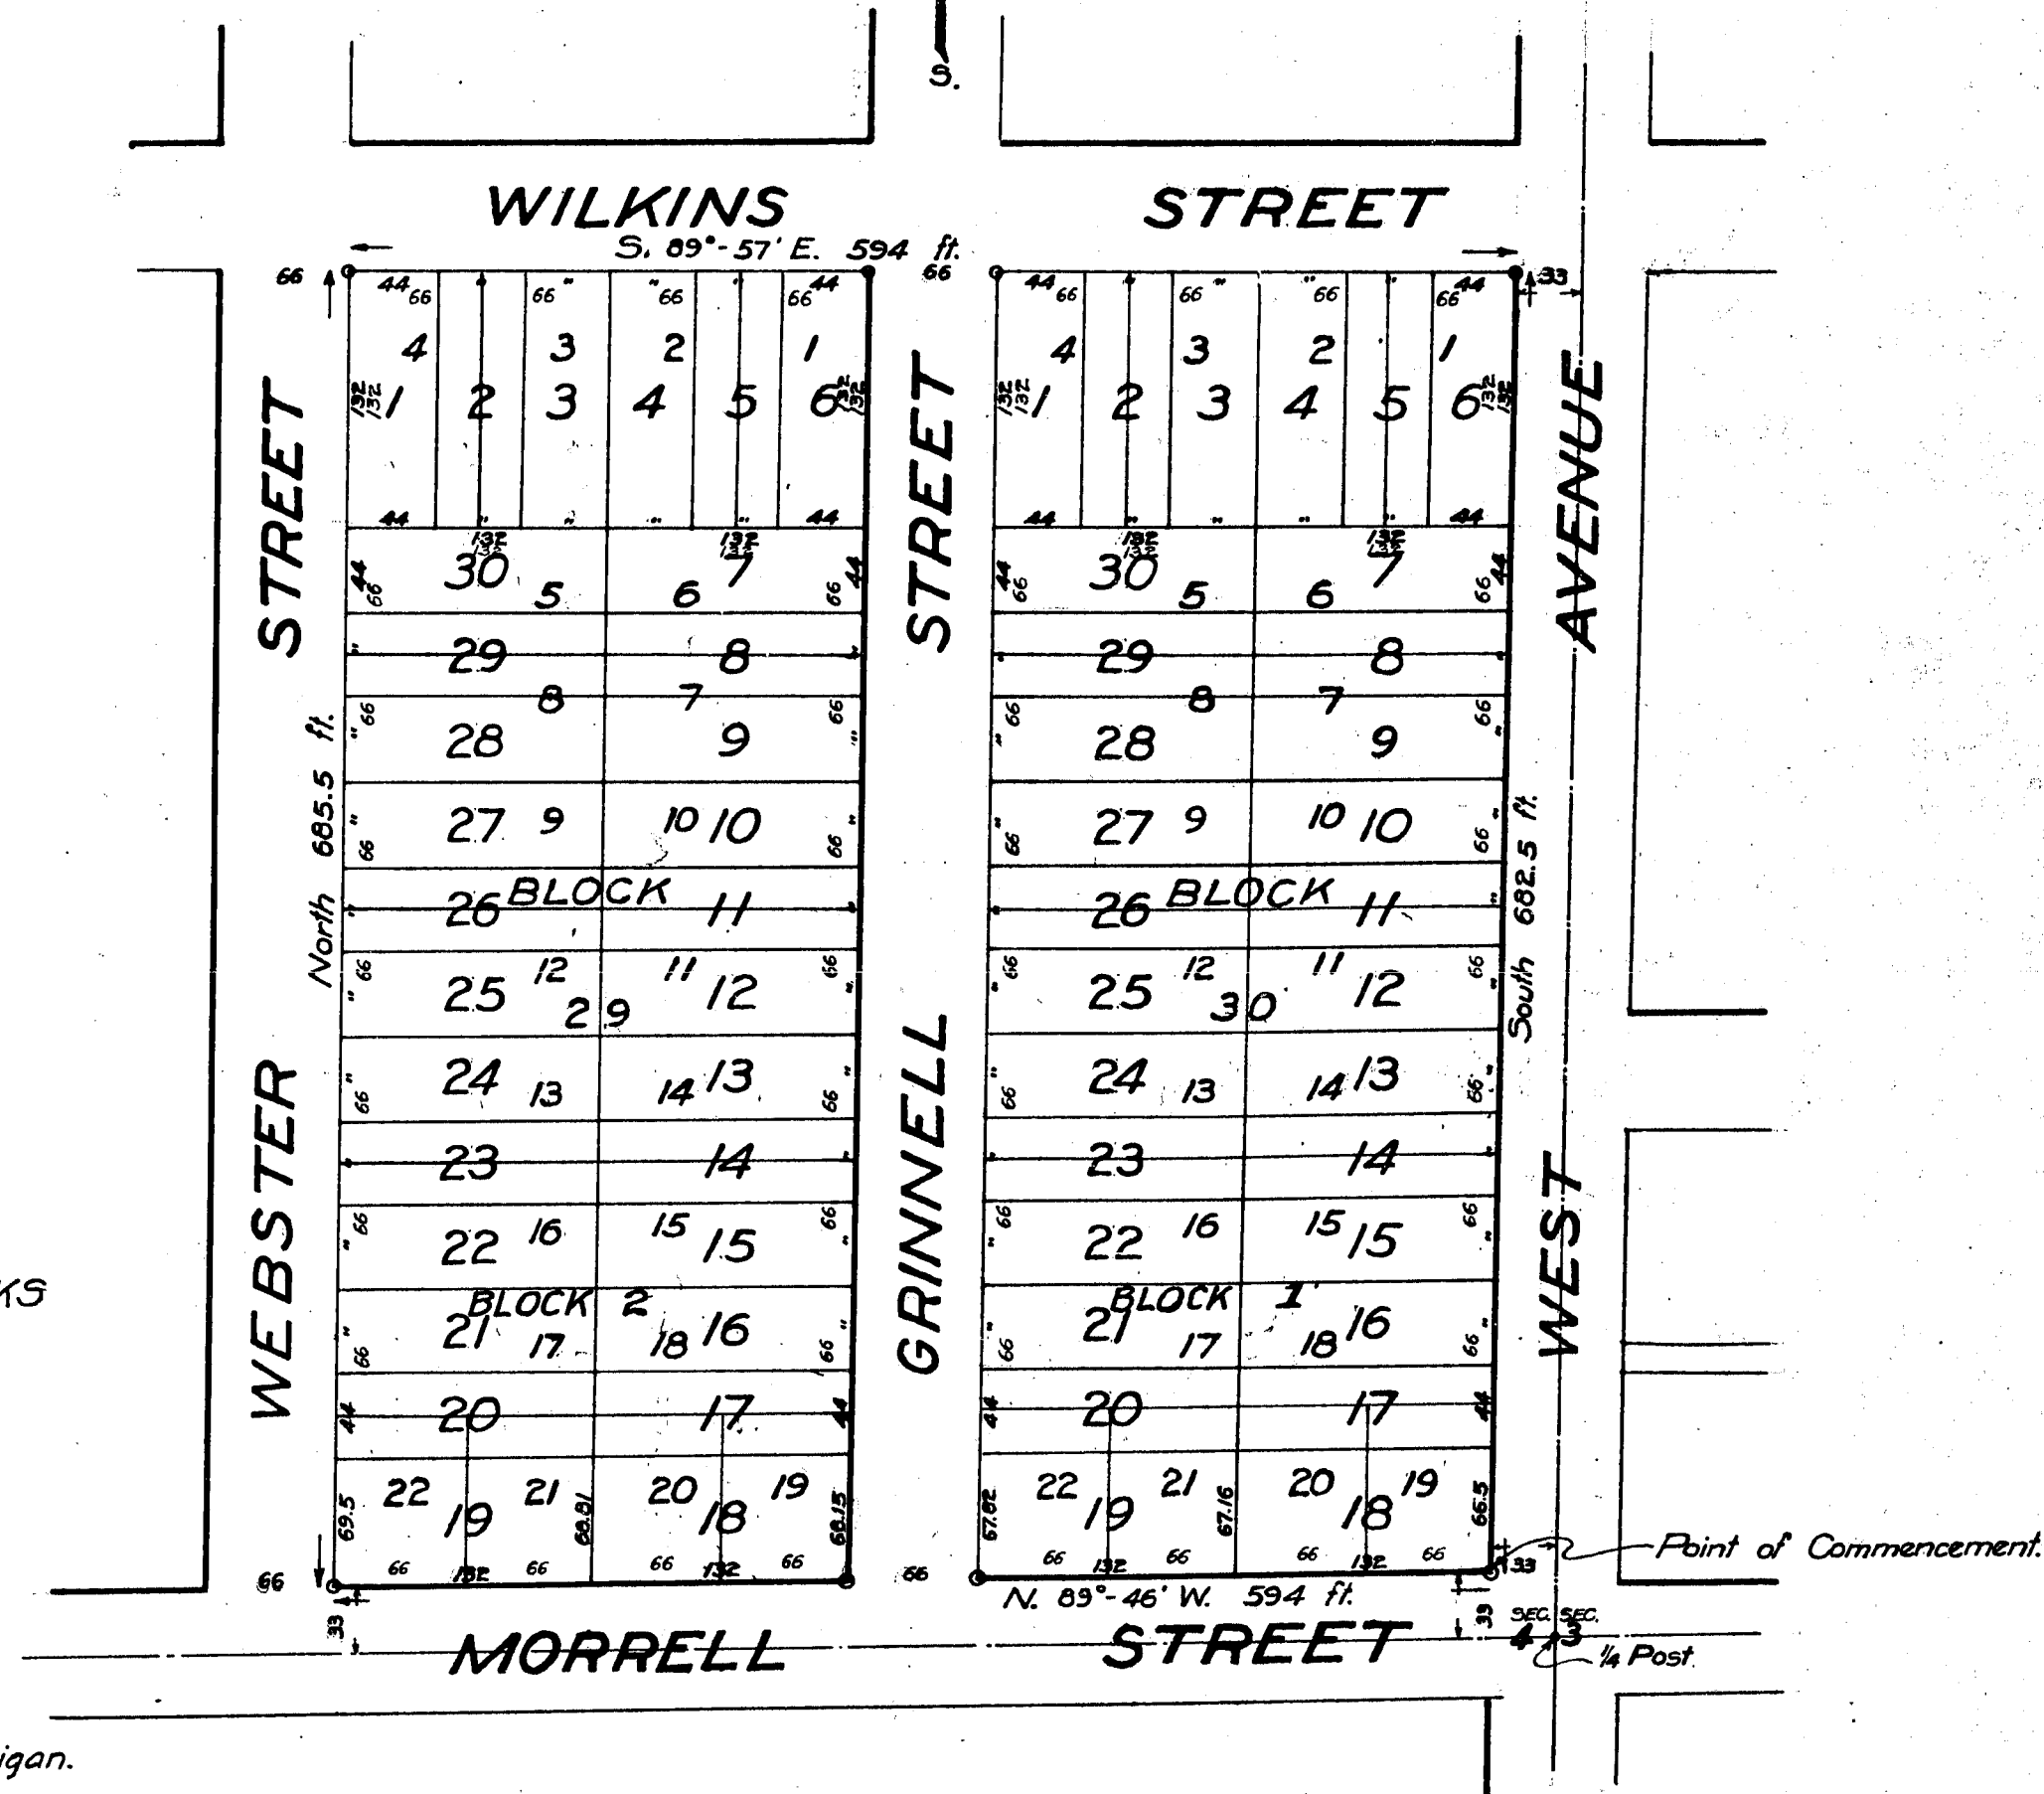

This plat was approved on the
10th day of July 1917.

Charles M. Russell
Judge of Probate.

Jay Bissinger
County Clerk.

James B. Ricker
County Treasurer.

13932

Examined and Approved
July 3-1917
Geo. L. Haines
Deputy Auditor General.

DEDICATION.

Know all men by these presents, that we, Bowen W. Schumacher and Harriet O. Schumacher, his wife, and Bowen W. Schumacher, as Trustee of the estate of Margaret W. Wright, as proprietors, have caused the land embraced in the annexed plat and hereinafter described, to be surveyed, laid out and platted, to be known as "HOMELAND," A SUBDIVISION OF BLOCKS 29 AND 30 OF SHOEMAKERS ADDITION TO THE CITY OF JACKSON, being part of the S.E. 1/4 of the NE 1/4 of Section 4, T. 3 S. R. 1 W., in the City of Jackson, Jackson County, Michigan; which said land so embraced in said annexed plat is described as follows, to wit:-

Commencing at a point thirty three (33) feet West and thirty three (33) feet North of the East quarter post of Section Four (4) Town Three (3) South, Range One (1) West, thence N. 89°-46' West (594) five hundred ninety four feet, thence North six hundred eighty five and five tenths (685.5) feet, thence S. 89°-57' E. five hundred ninety four (594) feet, thence South six hundred eighty two and five tenths (682.5) feet to the point of commencement.

Signed and Sealed in the Presence of

James O. Riley, Bowen W. Schumacher (L.S.)
Byron Stote, Bowen W. Schumacher (L.S.)
of the estate of Margaret W. Wright (L.S.)
Harriet O. Schumacher (L.S.)

State of Michigan } ss
County of Jackson }

On this 10th day of MAY 1917, before me, a Notary Public in and for said County, personally came the above named Bowen W. Schumacher and Harriet O. Schumacher, his wife, and Bowen W. Schumacher as Trustee of the estate of Margaret W. Wright, known to me to be the persons named in and who executed the above dedication, and acknowledged the same to be their free act and deed.

Notary Public J. H. Adams
My Term Expires DECEMBER 9TH 1920.

I hereby certify that the annexed plat was approved by the City Commission of the City of Jackson, Michigan.

Clifton H. Vickers
City Clerk.
July 9th, 1917.

I HEREBY CERTIFY THAT THIS COPY IS A TRUE COPY OF THE MAP OR PLAT FORWARDED THE REGISTER OF DEEDS FOR RECORDING.

COMPARED July 3-1917
Geo. L. Haines
DEPUTY AUDITOR GENERAL.

FILED IN AUDITOR GENERAL'S DEPT.

July 8-1917
Geo. L. Haines
DEPUTY AUDITOR GENERAL.

Surveyor's Certificate.

I hereby certify that the plat herein delineated is a correct and that permanent monuments, consisting of iron pipe one inch in diameter and 24" long

have been planted at points marked thus * as thereon at all angles in the boundaries of the subdivided sections of streets.
James O. Riley Surveyor

State of Michigan } ss
County of Jackson }


I hereby certify that I have examined the records of this office relating to the description of land hereon platted as "HOMELAND," A SUBDIVISION OF BLOCKS 29 AND 30 OF SHOEMAKERS ADDITION TO THE CITY OF JACKSON and from such examination I find that there are no tax liens or titles held by the State, and that there are no tax liens or titles held by individuals on said lands, for the five years preceding the 10th day of July 1917, and that the taxes for said period of five years are paid, as shown by the records of this office.

July 10th 1917. James B. Nickerson
County Treasurer,
of Jackson County, Michigan.

REGISTERED COPY
HOMELAND
WAS RECORDED THIS 11th DAY OF JULY 1917
A. O. 1012 AT 9 O'CLOCK
A. M. IN LIBER 9 OF PLAT
ON PAGE 11
Robert B. Anderson
REGISTER OF DEEDS
ORIGINAL ON FILE.

"HOMELAND." A SUBDIVISION OF BLOCKS 29 AND 30 OF SHOEMAKERS ADDITION TO THE CITY OF JACKSON. BEING PART OF THE S.E. 1/4 OF THE NE 1/4 OF SECTION 4, T. 3 S. R. 1 W., SUMMIT TOWNSHIP, JACKSON COUNTY, MICHIGAN.

0 50 100 200 300 400 500 600 FEET
SCALE: ONE INCH = 100 FEET.
ALL DIMENSIONS ARE IN FEET AND DECIMALS.

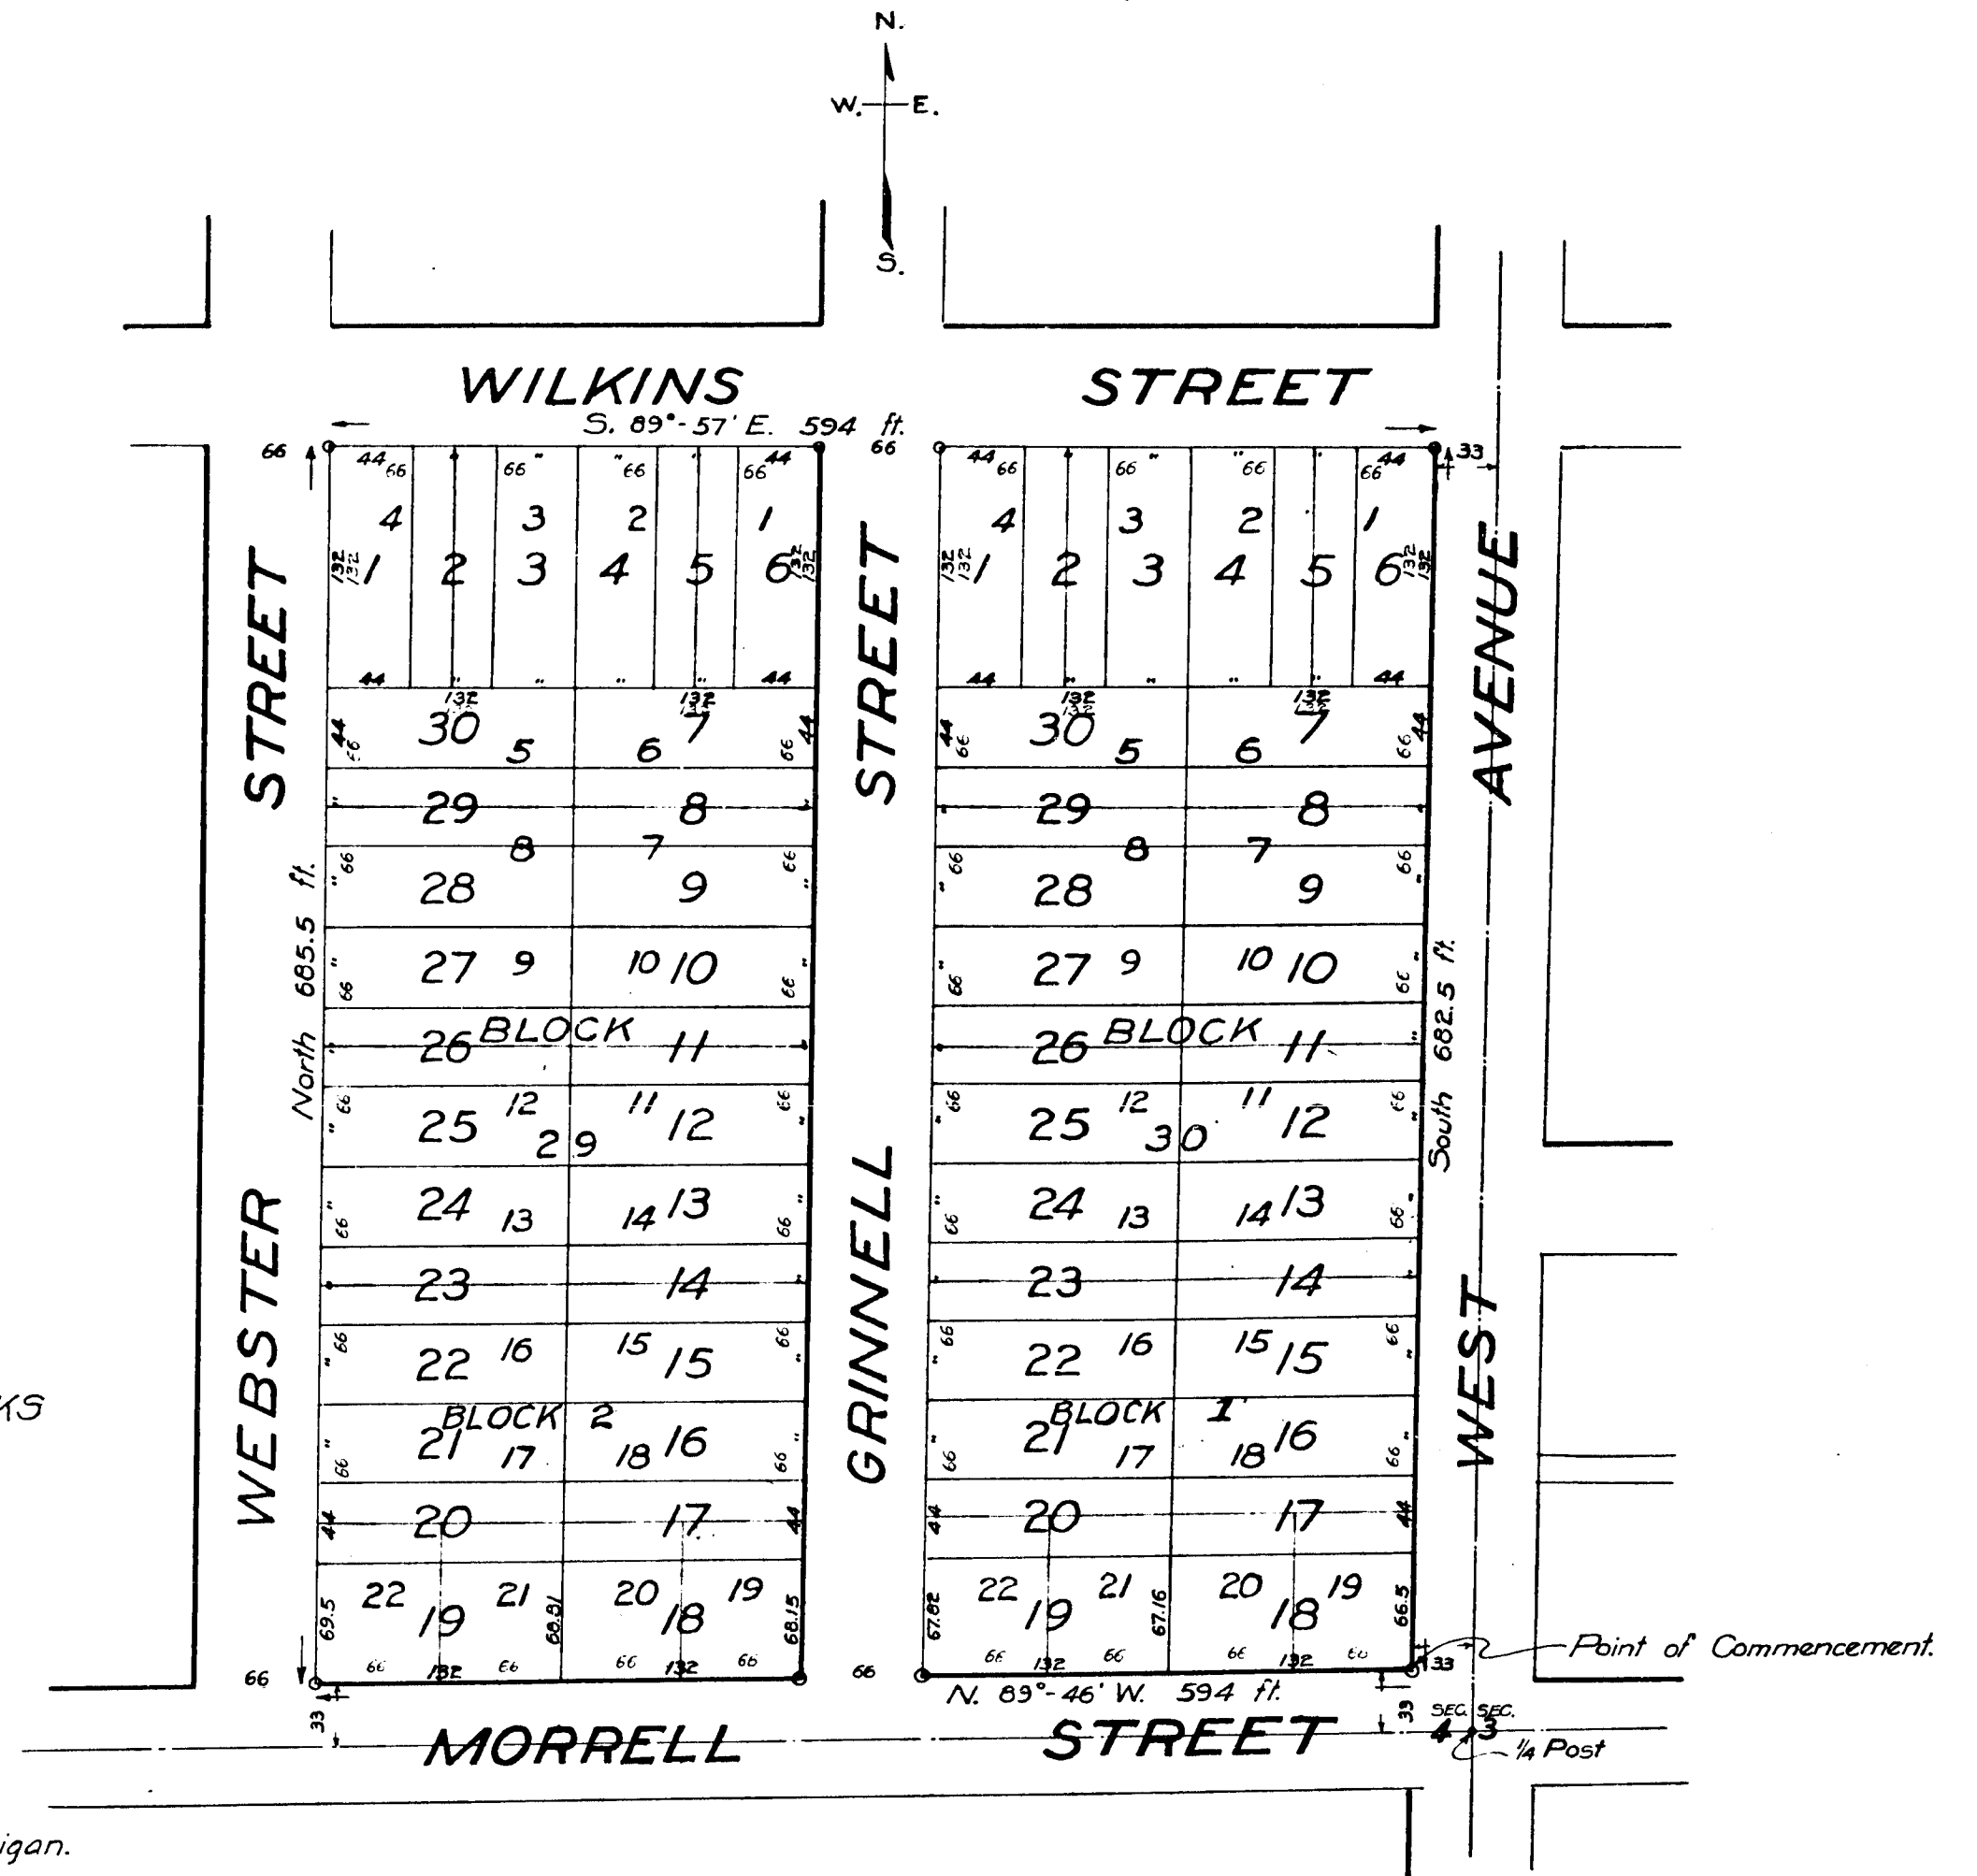

This plat was approved on the 10th day of July 1917.

Charles M. Russell
Judge of Probate.

James B. Nickerson
County Clerk.

James B. Nickerson
County Treasurer.

13932