

DEDICATION.

Know all men by these presents, that we, Charles F. Millen, President, and Everett P. Millen, Secretary, of the Bloomfield Development Company, a Michigan Corporation, as proprietors, have caused the land embraced in the annexed plat and hereinafter described, to be surveyed, laid out and platted, to be known as "BLOOMFIELD PARK," being part of the E. 1/2 of the N.E. 1/4 of Section 9, and part of the West 1/2 of the N.W. 1/4 of Section 10, T.3 S. R.1 W., in the City of Jackson, Jackson County, Michigan; and that the streets as shown on said plat are hereby dedicated to the use of the public; which said land so embraced in said annexed plat is described as follows, to wit:-

Commencing at a point Nine Hundred Eighty Three and Eight Tenths (983.8) feet North of the West Quarter Post of Section Ten (10), Town Three (3) South, Range One (1) West, thence N. 89° 52' W. One Thousand Sixty Four and Five Tenths (1064.5) feet, thence N. 51° 44' E. Five Hundred Thirty One and Twenty Six Hundredths (531.26) feet, thence S. 89° 52' E. Six Hundred Forty Eight and Five Tenths (648.5) feet, thence S. 89° 44' E. One Thousand One Hundred Twenty Five and Five Tenths (1125.5) feet, thence South Forty Nine and Five Tenths (49.5) feet, thence S. 89° 44' E. One Hundred Sixty Five (165.0) feet, thence South Two Hundred Eighty and Five Tenths (280.5) feet, thence N. 89° 44' W. One Thousand Two Hundred Ninety and Five Tenths (1290.5) feet to the point of Commencement.

Signed and Sealed in presence of

Ralph T. Keeling Bloomfield Development Company
President. (L.S.)
Gilbert Douglass Everett P. Millen
Secretary. (L.S.)

State of Michigan } ss
County of Oakland

On this 16th day of July, 1917, before me, a Notary Public in and for said County, personally came the above named Charles F. Millen and Everett P. Millen, President and Secretary respectively, of the Bloomfield Development Company, a Michigan Corporation, known to me to be the persons named in and who executed the above dedication, and acknowledged the same to be their free act and deed, and the free act and deed of said corporation.

The seal affixed to said instrument is the corporate seal of said Corporation.



Ralph T. Keeling
Notary Public, Oakland Co. Michigan
My Term Expires March 7 1920.

I hereby certify that the annexed plat was approved by the City Commission of the City of Jackson, Michigan.

August 13th 1917.
Clifton H. Vedder
City Clerk.

Surveyors Certificate.

I hereby certify that the plat herein delineated is a correct one

and that permanent monuments, consisting of iron pipe

one inch in diameter and 24" long

have been planted at points marked thereon; as shown shown at all angles in the boundaries of the land platted and at all intersections of streets.
James B. Riley Surveyor.

State of Michigan } ss
County of Jackson

I hereby certify that I have examined the records of this office relating to the description of land hereon platted as "BLOOMFIELD PARK," and from such examination I find that there are no tax liens or titles held by the State, and that there are no tax liens or titles held by individuals on said lands, for the five years preceding the 19th day of December 1917, and that the taxes for said period of five years are paid, as shown by the records of this office.

James B. Dicker
County Treasurer.
December 19th 1917.

This plat was approved on the 19th day of December 1917.


Clarence M. Russell
Judge of Probate.
Jay Binning
County Clerk.
James B. Dicker
County Treasurer.

"BLOOMFIELD PARK."

BEING PART OF THE E. 1/2 OF THE N.E. 1/4 OF SECTION 9, AND PART OF THE W. 1/2 OF THE N.W. 1/4 OF SECTION 10, T.3 S. R.1 W., JACKSON COUNTY, MICHIGAN.

0 100 200 400 600 800 1000 FEET.

SCALE 1" = 200 FEET.
ALL DIMENSIONS ARE IN FEET AND DECIMALS.

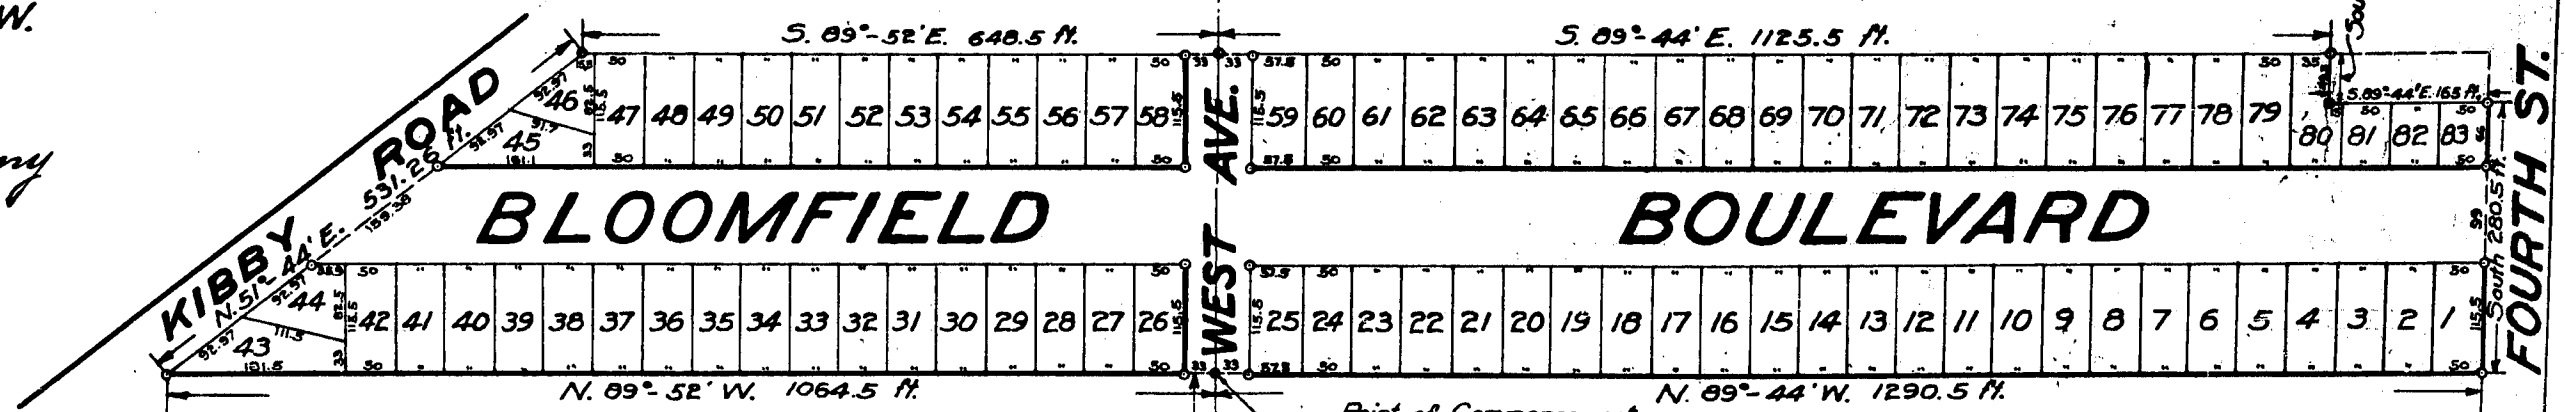

COPY
REGISTER'S OFFICE,
JACKSON COUNTY
PLAT OF
Bloomfield Park
RECORDED THIS 19th DAY OF December 1917.
ON PAGE 22
Paulsen H. Freeman
DEPUTY AUDITOR GENERAL.

I HEREBY CERTIFY THAT THIS COPY IS A TRUE COPY OF THE MAP OR PLAT FORWARDED THE REGISTER OF DEEDS FOR RECORDING.

COMPARED Jan-2-1918
Paulsen H. Freeman
DEPUTY AUDITOR GENERAL.

FILED IN AUDITOR GENERAL'S DEPT.

Jan 4-1918
Paulsen H. Freeman
DEPUTY AUDITOR GENERAL.

13933

Examined and approved
Jan 2-1918
Deputy Auditor General

DEDICATION.

Know all men by these presents, that we, Charles F. Millen, President, and Everett P. Millen, Secretary, of the Bloomfield Development Company, a Michigan Corporation, as proprietors, have caused the land embraced in the annexed plat and hereinafter described, to be surveyed, laid out and platted, to be known as "BLOOMFIELD PARK," being part of the E. $\frac{1}{2}$ of the N.E. $\frac{1}{4}$ of Section 9, and part of the West $\frac{1}{2}$ of the N.W. $\frac{1}{4}$ of Section 10, T.3 S. R.1 W., in the City of Jackson, Jackson County, Michigan; and that the streets as shown on said plat are hereby dedicated to the use of the public; which said land so embraced in said annexed plat is described as follows, to-wit:-

Commencing at a point Nine Hundred Eighty Three and Eight Tenths (983.8) feet North of the West Quarter Post of Section Ten (10), Town Three (3) South, Range One (1) West, thence N. 89° 52' W. One Thousand Sixty Four and Five Tenths (1064.5) feet, thence N. 51° 44' E. Five Hundred Thirty One and Twenty Six Hundredths (531.26) feet, thence S. 89° 52' E. Six Hundred Forty Eight and Five Tenths (648.5) feet, thence S. 89° 44' E. One Thousand One Hundred Twenty Five and Five Tenths (1125.5) feet, thence South Forty Nine and Five Tenths (49.5) feet, thence S. 89° 44' E. One Hundred Sixty Five (165.0) feet, thence South Two Hundred Eighty and Five Tenths (280.5) feet, thence N. 89° 44' W. One Thousand Two Hundred Ninety and Five Tenths (1290.5) feet to the point of Commencement.

Signed and Sealed in presence of

Ralph T. Keeling Bloomfield Development Company
President. (L.S.)
Gilbert Douglass Everett P. Millen
Secretary. (L.S.)

State of Michigan } ss
County of Oakland

On this 16th day of July, 1917, before me, a Notary Public in and for said County, personally came the above named Charles F. Millen and Everett P. Millen, President and Secretary respectively, of the Bloomfield Development Company, a Michigan Corporation, known to me to be the persons named in and who executed the above dedication, and acknowledged the same to be their free act and deed, and the free act and deed of said corporation.

The seal affixed to said instrument is the corporate seal of said Corporation.



Ralph T. Keeling
Notary Public, Oakland Co Michigan
My Term Expires March 7 1920.

I hereby certify that the annexed plat was approved by the City Commission of the City of Jackson, Michigan.

August 13th 1917.
Clifton H. Vedder
City Clerk.

Surveyors Certificate.
I hereby certify that the plat herein delineated is a correct one

and that permanent monuments, consisting of iron pipe

one inch in diameter and 24" long

have been planted at points marked thereon as shown thereon, and all angles in the boundaries of the land platted and all corners of streets.
James S. Wiley Surveyor.

State of Michigan } ss
County of Jackson

I hereby certify that I have examined the records of this office relating to the description of land hereon platted as "BLOOMFIELD PARK," and from such examination I find that there are no tax liens or titles held by the State, and that there are no tax liens or titles held by individuals on said lands, for the five years preceding the 19th day of December 1917, and that the taxes for said period of five years are paid, as shown by the records of this office.

James B. Dicker
County Treasurer.
December 19th 1917.

This plat was approved on the 19th day of December 1917.


Charles M. Russell
Judge of Probate.
Jay B. Bissell
County Clerk.
James B. Dicker
County Treasurer.

"BLOOMFIELD PARK."

BEING PART OF THE E. $\frac{1}{2}$ OF THE N.E. $\frac{1}{4}$ OF SECTION 9, AND PART OF THE W. $\frac{1}{2}$ OF THE N.W. $\frac{1}{4}$ OF SECTION 10, T.3 S. R.1 W., JACKSON COUNTY, MICHIGAN.

0 100 200 400 600 800 1000 FEET.

SCALE :- ONE INCH = 200 FEET.
ALL DIMENSIONS ARE IN FEET AND DECIMALS.

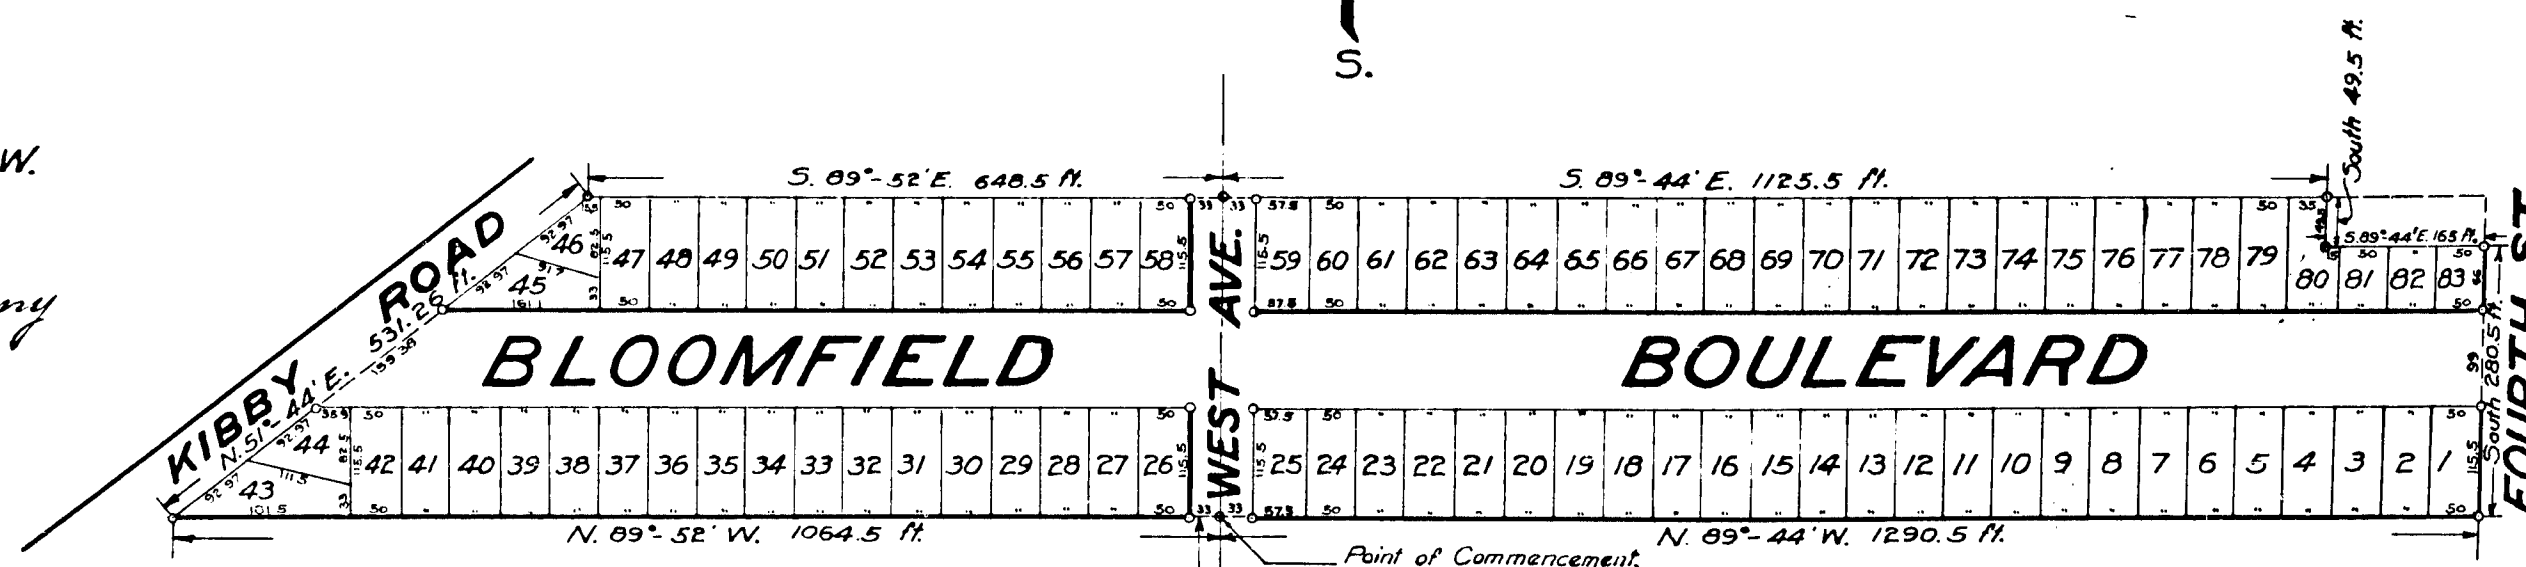

REGISTER'S OFFICE, JACKSON COUNTY, MICH.
PLAT OF Bloomfield Park
FILED THIS Jan 2 1918
BY Paulsen M. Freeman
CLERK

FILED IN AUDITOR GENERAL'S DEPT.
Jan 4-1918
Paul R. Hume
DEPUTY AUDITOR GENERAL.

13933