

4789

PLAT
OF
CEDAR
Gladwin Co.
Mich.

Registers Office) ss.
Gladwin County) Received for Record this 11th
day of December AD. 1875 at 10 AM. and recorded
in book of Plats on Page
Elmer A. Rockwell.
Register of Deeds.

I hereby certify that the accompanying Plat of Cedar is situated on the East Half of the East Half of Section One Township 18 North of Range 2 West in the County of Gladwin and State of Michigan, and that the figures hereon representing the length of lines are given in feet, fractions of feet, and that the scale is one hundred and thirty two feet to one inch and that this plat was made the tenth day of December AD. 1875.

J. S. Grace } Witnesses
Charles Overton } N. P. Olmsted.
Surveyor.

State of Michigan) ss.
County of Midland) On this tenth day of December AD. 1875, before me a Notary Public in and for said County personally appeared the above named H. P. Olmsted known to me to be the person who executed the above and acknowledged the same to be his own free act and deed.

James V. Lounsbury
Notary Public.

I hereby certify that I am the owner of the above described piece of land and that I have caused the same to be platted as hereon represented.

W. Groat } Witnesses.
Mattie Rockwell } Virgil S. Groat (Seal)

State of Michigan) ss.
Gladwin County) On this Eleventh day of December AD. 1875 before me the subscriber a Notary Public in and for said county personally appeared Virgil S. Groat to me known to be the person who signed and executed the above instrument and acknowledged the same to be his free act and deed.

State of Michigan) ss.
County of Gladwin) Elmer A. Rockwell
Notary Public.
We E. A. Rockwell Register of Deeds and H. P. Olmsted Surveyor hereby certify that we have carefully compared this plat of "Cedar" with the plat of said village on file and record in the office of said Register of Deeds and that it is a true transcript thereof and of the whole of said record.


State of Michigan) ss.
County of Gladwin) I M. Milford B. Raymond Register of Deeds in and for said county do hereby certify that I have compared the foregoing and annexed copy of "Plat of Cedar" Gladwin Co. Mich. with the original record thereof now remaining in the office of the Register of Deeds of said County, and have found the same to be a correct transcript therefrom, and the whole of such original record.

In Testimony Whereof, I have hereunto set my hand and affixed my official seal at Gladwin, in said county and state, this 25th day of January AD. 1900.

Milford B. Raymond
Register of Deeds.

Scale: - 132 feet to One Inch.

Olmsted Survey, 1875.

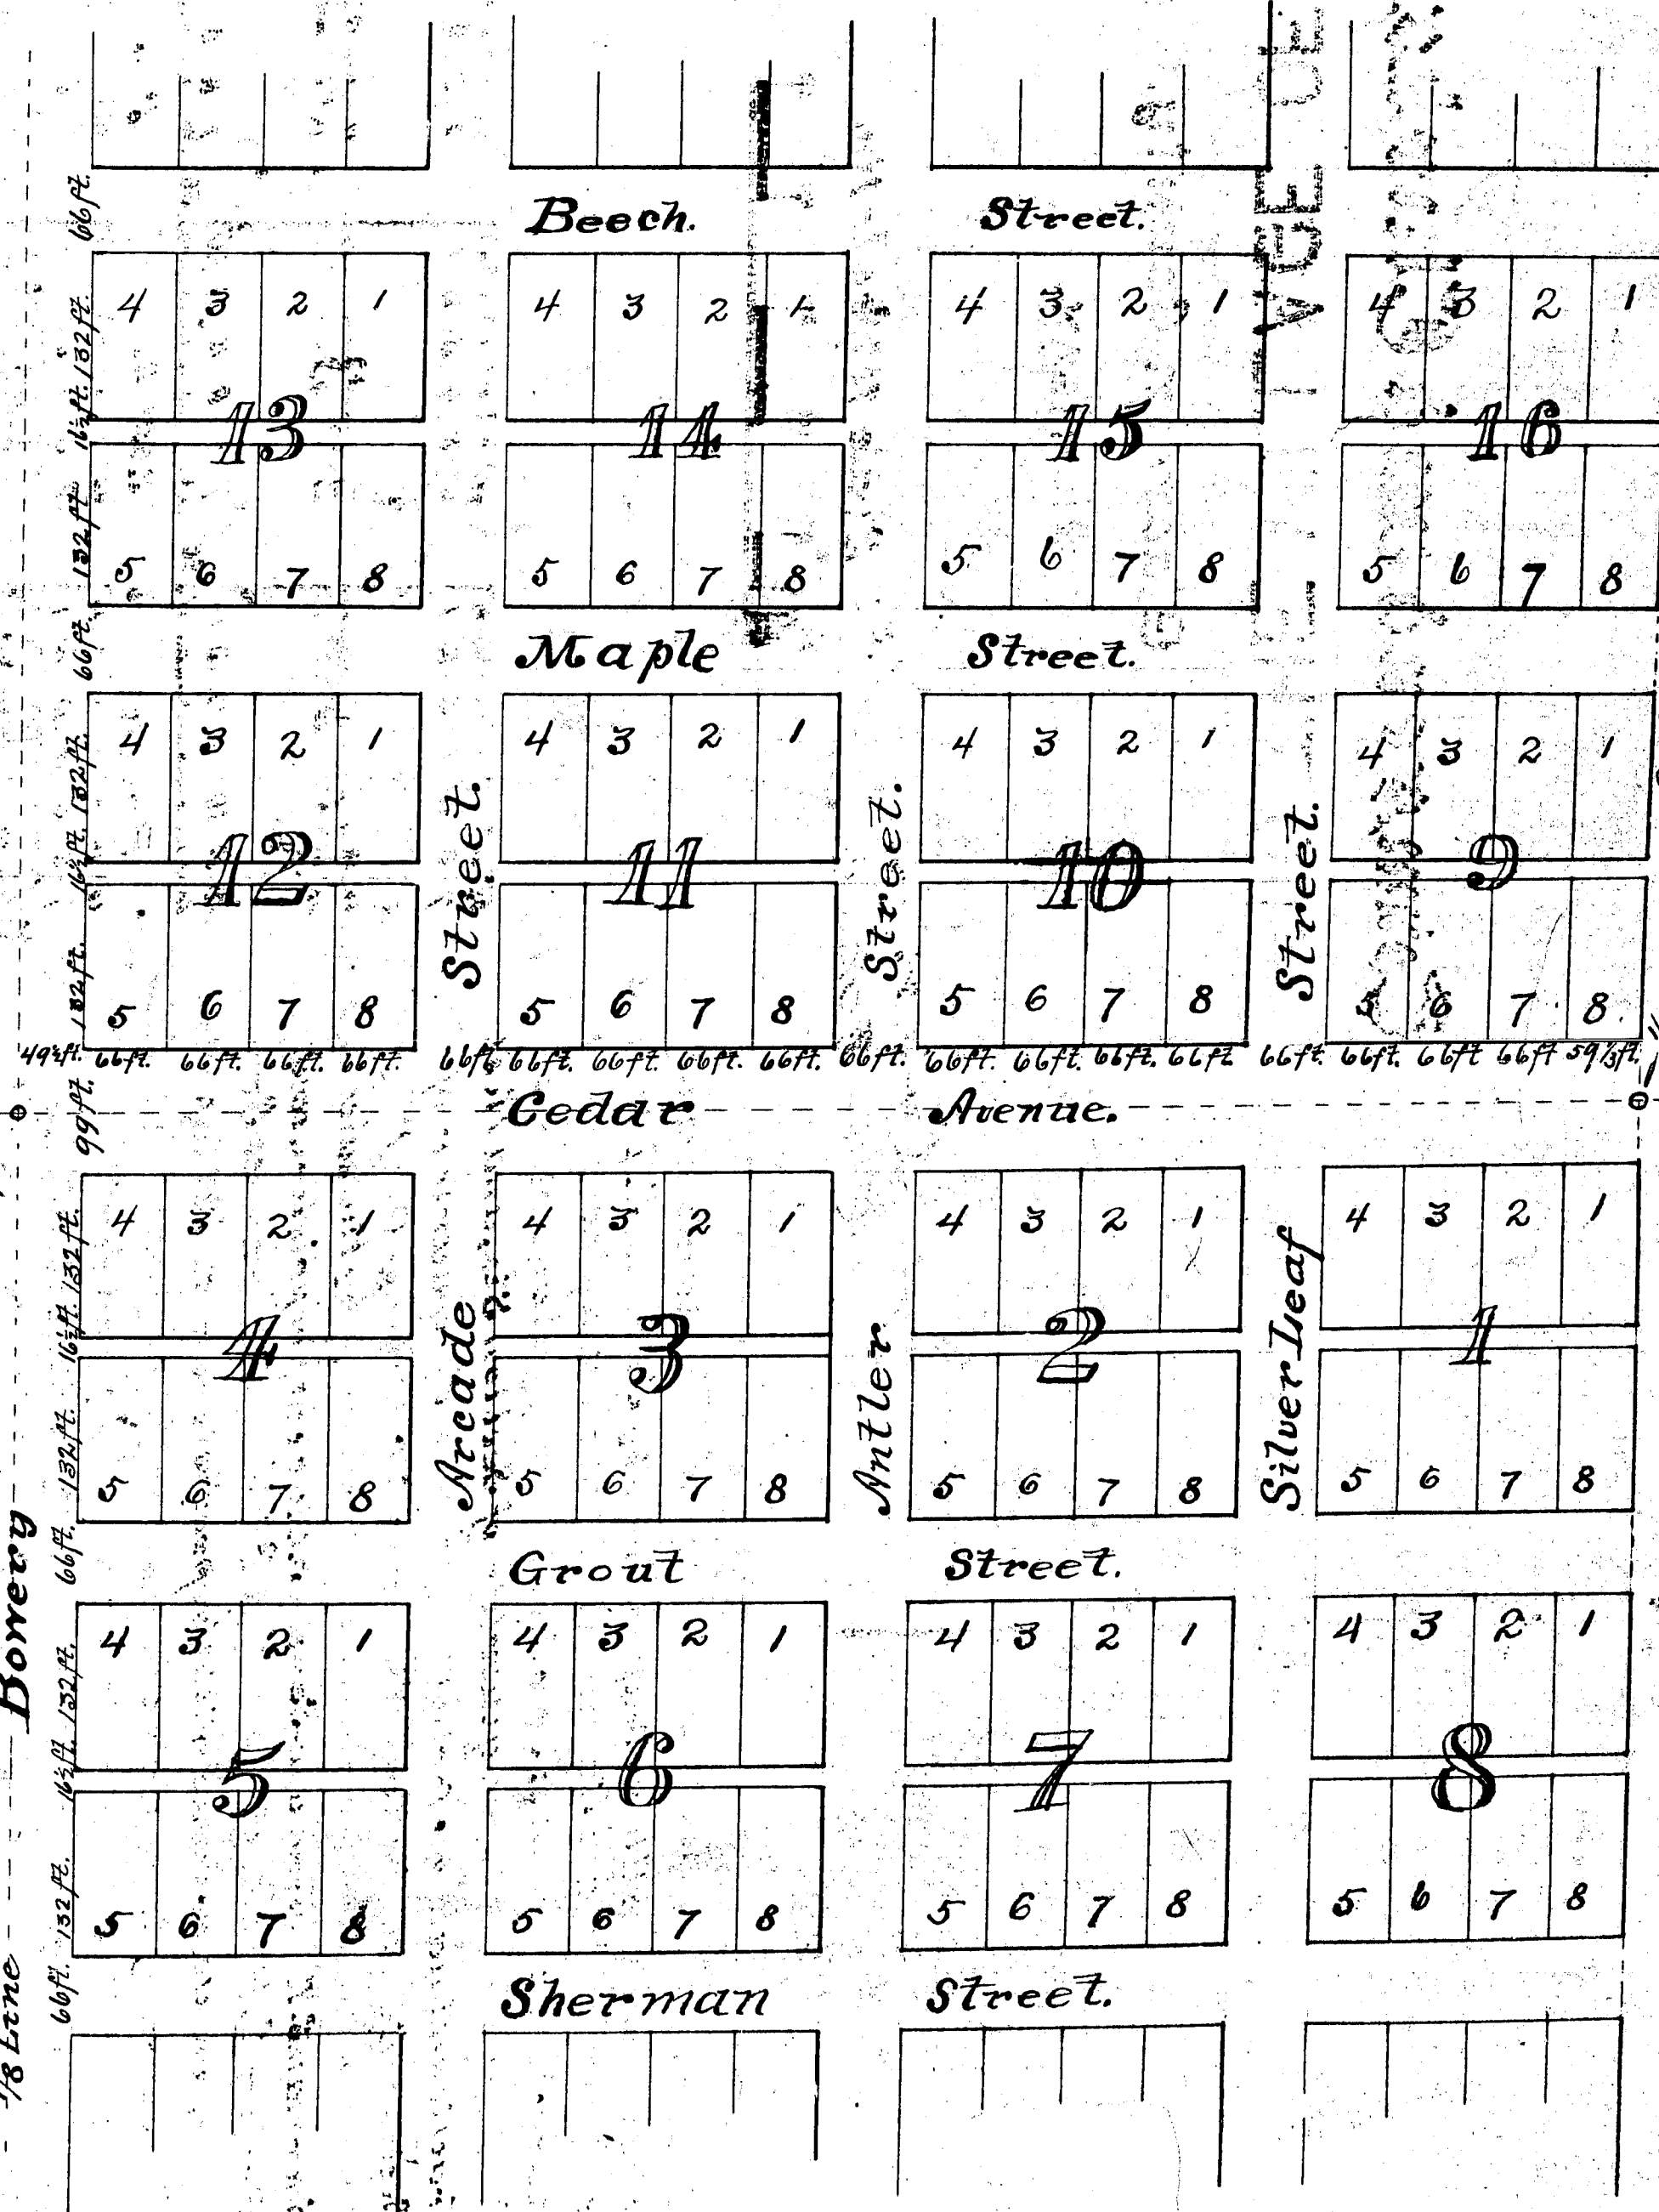

PROCESSED AND FILED
ACT 136 LAWS 1895
IN AUDITOR GENERAL'S OFFICE

January 26, 1900
John F. Wicks
Auditor General

Section Line East Side Sec. 1, T. 18 N. R. 2 W.

corner on east line
Section 1, T. 18 N. R. 2 W.

13934

13934