4790

13935

MAP OF

Townsend and Clark's Addition

TO THE VILLAGE OF CEDAR

Gladwin County.

MICHIGAN.

PROCURED AND FILED
ACT 136 LAWS 1895
IN AUDITOR GENERAL'S OFFICE
Jany 26, 1900
John F. Shellman
Deputy Auditor General.

Scale 150 feet - 1 in.

0 75 150 300 450 600

Know all men by these presents that the land laid out and platted on the within Map, is owned by Sherman S. Townsend of Gladwin Co., and Samuel S. Clark of same place and is described as follows: North west fractional quarter of South west fractional quarter of Section Six, and West fractional half of North west fractional quarter of Section Six, all in Town Eighteen North, Range One West; that the said Map or Plat is now executed by the said Sherman S. Townsend and Samuel S. Clark as proprietors, and Perley C. Heald of Midland City Michigan as Surveyor, in accordance with the provisions of an Act to provide for recording town plats and for vacating the same in certain cases and the Acts amendatory thereto; and for the purpose of being recorded as Townsend and Clark's Addition to the Village of Cedar Gladwin County, Michigan.

The size of the lots and all other dimensions are given in feet and hundredths of a foot.

In Witness Whereof we have hereunto set our hands and seals this 16 day of February A.D. 1882.

Sherman S. Townsend L.S.
Samuel S. Clark. L.S.
Perley C. Heald. L.S.

State of Michigan } ss.
County of Isabella } On this 16 day of Feb. A.D. 1882 before me a Notary Public personally came the above named Sherman S. Townsend of Gladwin Co. known to me to be the person who executed the above, and who acknowledged the execution of the same for the purposes therein expressed.

State of Michigan } ss.
County of Isabella } On this 16 day of Feb. A.D. 1882. before me a Notary Public personally came the above named Samuel S. Clark of Gladwin Co. known to me to be the person who executed the above and who acknowledged the execution of the same for the purposes therein expressed.

Registers Office } ss.
Gladwin County } Received for Record this 16th day of February A.D. 1882 and Recorded in Liber 1 of Maps & Plats on page

S.S. Townsend
Register.

State of Michigan } ss.
County of Gladwin } I, Milford E. Raymond Register of Deeds in and for said county, do hereby certify that I have compared the foregoing and annexed copy of "Map of Townsend and Clark's Addition to the Village of Cedar, Gladwin County, Michigan," with the original record thereof now remaining in the office of the Register of Deeds of said County, and have found the same to be a correct transcript therefrom and the whole of such original record.

In Testimony Whereof, I have hereunto set my hand and affixed my official seal at Gladwin, in said county and state, this 26th day of January A.D. 1900.

Milford E. Raymond.
Register of Deeds.

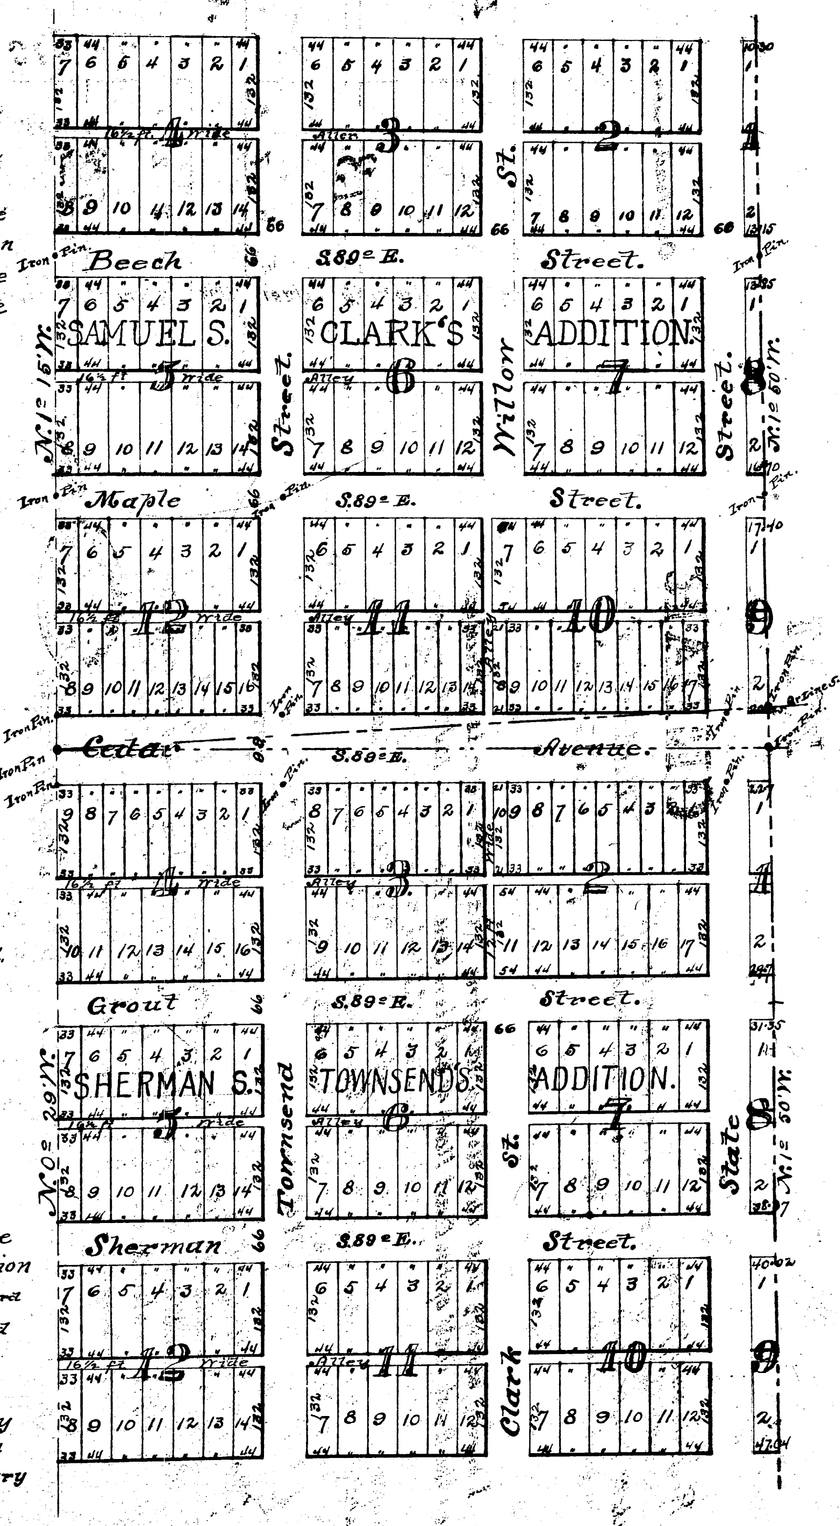

4790

13935

N

MAP OF

Townsend and Clark's Addition

TO THE VILLAGE OF CEDAR

Gladwin County.

MICHIGAN.

PROCURED AND FILED
ACT 136 LAWS 1895
IN AUDITOR GENERAL'S OFFICE
January 26, 1900
John F. Shiawasee
Deputy Auditor General.

Scale 150 feet = 1 in.

0 25 50 100 200 300 400 500

Know all men by these presents that the land laid out and platted on the within Map, is owned by Sherman S. Townsend of Gladwin Co., and Samuel S. Clark of same place and is described as follows: North west fractional quarter of South west fractional quarter of Section Six, and West fractional half of North west fractional quarter of Section Six, all in Town Eighteen North, Range One West; that the said Map or Plat is now executed by the said Sherman S. Townsend and Samuel S. Clark as proprietors, and Perley C. Heald of Midland City Michigan as Surveyor, in accordance with the provisions of an "Act to provide for recording town plats and for vacating the same in certain cases" and the Acts amendatory thereto; and for the purpose of being recorded as Townsend and Clark's Addition to the Village of Cedar Gladwin County, Michigan.

The size of the lots and all other dimensions are given in feet and hundredths of a foot.

In Witness Whereof we have hereunto set our hands and seals this 16 day of February A.D. 1882.

Sherman S. Townsend L.S.
Samuel S. Clark. L.S.
Perley C. Heald L.S.

State of Michigan } ss.
County of Isabella } On this 16 day of Feb. A.D. 1882 before me a Notary Public personally came the above named Sherman S. Townsend of Gladwin Co. known to me to be the person who executed the above, and who acknowledged the execution of the same & the purposes therein expressed.

State of Michigan } ss.
County of Isabella } On this 16 day of Feb. A.D. 1882 before me a Notary Public personally came the above named Samuel S. Clark of Gladwin Co. known to me to be the person who executed the above and who acknowledged the execution of the same for the purposes therein expressed.

Registers Office } ss.
Gladwin County } Received for Record this 16th day of February A.D. 1882 and Recorded in Liber 1 of Maps & Plats on page 1

S. S. Townsend
Register

State of Michigan } ss.
County of Gladwin } I. Milford E. Raymond Register of Deeds in and for said county, do hereby certify that I have compared the foregoing and annexed copy of "Map of Townsend and Clark's Addition to the Village of Cedar Gladwin County Michigan," with the original record thereof now remaining in the office of the Register of Deeds of said County, and have found the same to be a correct transcript therefrom and the whole of such original record.

In Testimony Whereof, I have hereunto set my hand and affixed my official seal at Gladwin, in said county and state, this 20th day of January A.D. 1900.
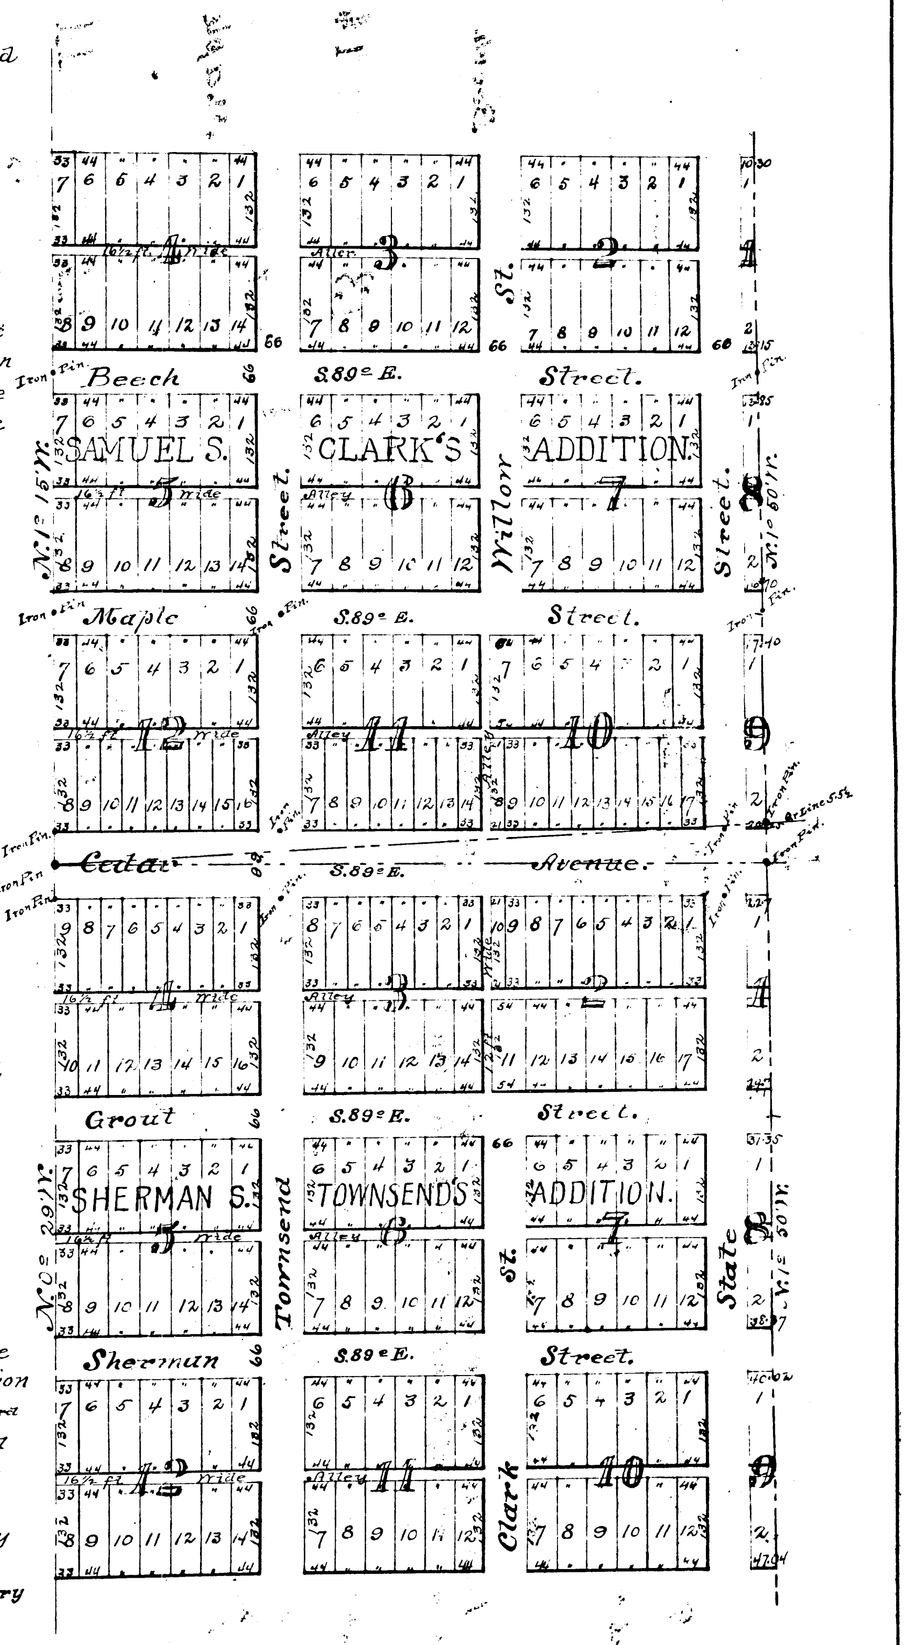
Milford E. Raymond
Register of Deeds.