


MAP OF HANNA'S ADDITION TO THE VILLAGE OF GLADWIN, GLADWIN COUNTY, MICHIGAN.

Scale 132 feet = 1 inch.



Received and Filed
IN AUDITOR GENERAL'S OFFICE
September 27, 1889
George H. Noane
Deputy Auditor General.

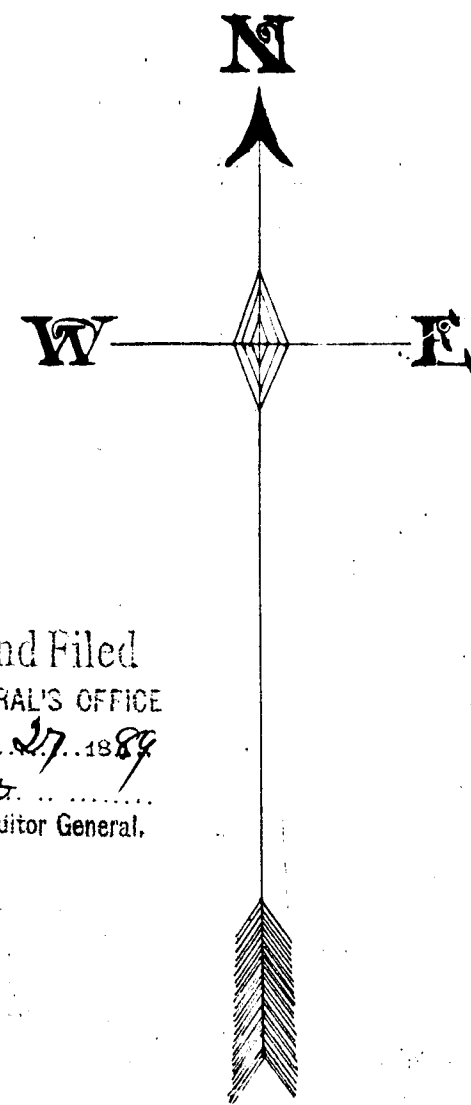

DESCRIPTION OF LAND PLATTED.

The land embraced in the annexed plat of HANNA'S ADDITION TO THE VILLAGE OF GLADWIN, GLADWIN COUNTY, MICH., is described as follows: - Beginning at the center of section One T. 18 N. R. 2 W. and running N 89° W. along quarter line 1350 feet to west 1/4 post on E. 1/4 W. quarter line; thence S 1° 18' E along 1/2 line 1297 feet; thence S 88° 30' E. 1313 feet to 1/2 post; thence S 88° 30' E. 1058 feet to point on 1/2 line 2475 feet west of center of S.E. 1/4 of said section; thence N. 22° 25' W. 1012 feet; thence N. 89° W. 132 feet; thence N. 1° E. 330 feet; thence N 89° W. 517 feet to point of beginning. Being the N.E. 1/4 of S.W. 1/4 and a portion of the N.W. 1/4 of S.E. 1/4 of section One.

DEDICATION.

KNOW ALL MEN BY THESE PRESENTS, That we Isaac Hanna as proprietor and Clara Hanna, his wife, have caused the land embraced in the annexed plat to be surveyed laid out and platted to be known as HANNA'S ADDITION TO THE VILLAGE OF GLADWIN, GLADWIN COUNTY, MICH., and that the streets as shown on said plat are hereby dedicated to the use of the public.
SIGNED AND SEALED IN THE PRESENCE OF
George H. Noane
Isaac Hanna
Clara Hanna

SURVEYORS CERTIFICATE

I hereby certify that the plat hereon delineated is a correct one and that the permanent monuments consisting of iron pins 18 inches in length 3/8 inches in diameter and bent thus L: have been planted at points marked thus o: as shown at all angles in the boundaries of the land platted, and at all intersections of streets, and cedar posts 3/4 x 3/4 at points marked thus x

George H. Noane SURVEYOR

STATE OF MICHIGAN) ss. County of Gladwin) ss. We Henry J. Taylor Register of Deeds and George H. Noane Surveyor hereby certify that we have each carefully compared this copy with the original plat of HANNA'S ADDITION TO THE VILLAGE OF GLADWIN, GLADWIN COUNTY, MICH., and that it is an exact copy thereof and of the whole of such original map or plat.
Henry J. Taylor
George H. Noane

REGISTER OF DEEDS.
SURVEYOR.

STATE OF MICHIGAN) ss. County of Gladwin) ss. We Henry J. Taylor Register of Deeds and George H. Noane Surveyor hereby certify that we have each carefully compared the annexed copy with the original plat of HANNA'S ADDITION TO THE VILLAGE OF GLADWIN, GLADWIN COUNTY, MICH., now on record in the office of said Register of Deeds and that it is a true transcript thereof and of the whole of such record.
Henry J. Taylor
George H. Noane


Examined and Approved August 30th 1889.
(Signed) H. R. Pratt.
Deputy Auditor General.

STATE OF MICHIGAN) ss. County of Gladwin) ss. Received for record this 4th day of September 1889 at 10 o'clock A.M. and recorded in Liber One of plats on page 4.
Henry J. Taylor
Register of Deeds.



MAP OF HANNA'S ADDITION TO THE VILLAGE OF GLADWIN, GLADWIN COUNTY, MICHIGAN.

Scale 132 feet = 1 inch.

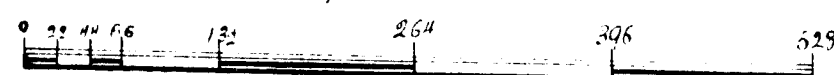

Received and filed
IN AUDITOR GENERAL'S OFFICE
September 27, 89
R. R. Pratt
Deputy Auditor General.

DESCRIPTION OF LAND PLATTED.

The land embraced in the annexed plat of HANNA'S ADDITION TO THE VILLAGE OF GLADWIN, GLADWIN COUNTY, MICH., is described as follows:—Beginning at the center of section One T.18 N. R.2 W. and running N. 89° W. along quarter line 1350 feet; west 1/4 on E. 1/4 W. quarter line; thence E. 1/4 W. along 1/2 line 1297 feet; thence N. 89° 30' E. 1350 feet to 1/4 post; thence S. 89° 30' E. 1350 feet to about only line 2475 feet; north center of S. 1/4 of said section; thence N. 22° 25' W. 1012 feet; thence N. 89° 11' 13' E. 1350 feet; thence N. 1° E. 330 feet; thence N. 89° 11' 13' E. 1350 feet to point of beginning. Hence the N. 1/4 of S. 1/4 and a portion of the N. 1/4 of S. 1/4 of section One.

DEDICATION.

KNOW ALL MEN BY THESE PRESENTS, That we Isaac Hanna as proprietor and Clara Hanna his wife have caused the land embraced in the annexed plat to be surveyed laid out and platted to be known as HANNA'S ADDITION TO THE VILLAGE OF GLADWIN, GLADWIN COUNTY, MICH., and that the streets as shown on said plat are hereby dedicated to the use of the public. SIGNED AND SEALED IN THE PRESENCE OF
Isaac Hanna
Clara Hanna

SURVEYORS CERTIFICATE

Thereby certify that the plat hereon delineated is a correct one and that permanent monuments consisting of iron pins 18 inches in length 3/8 inches in diameter and bent thus L, have been planted at points marked thereon as shown at all angles in the boundaries of the land platted, and at all intersections of streets, and cedar posts are at points marked thus X.

George W. Adams Surveyor.

STATE OF MICHIGAN ss. County of Gladwin ss. We Henry J. Taylor Register of Deeds and George W. Adams Surveyor hereby certify that we have each carefully compared this copy with the original plat of HANNA'S ADDITION TO THE VILLAGE OF GLADWIN, GLADWIN COUNTY, MICH., and that it is a true and correct copy of the whole of such original map or plat.

Henry J. Taylor REGISTER OF DEEDS.
George W. Adams SURVEYOR.

STATE OF MICHIGAN ss. County of Gladwin ss. We Henry J. Taylor Register of Deeds and George W. Adams Surveyor hereby certify that we have each carefully compared the annexed copy with the original plat of HANNA'S ADDITION TO THE VILLAGE OF GLADWIN, GLADWIN COUNTY, MICH., and that it is a true and correct copy of the whole of such original map or plat.

Henry J. Taylor REGISTER OF DEEDS.
George W. Adams SURVEYOR.

Examined and Approved August 30th 1889.
(Signed) R. R. Pratt
Deputy Auditor General.

STATE OF MICHIGAN ss. County of Gladwin ss. Received for record this 4th day of September 1889 at 10 o'clock A.M. and recorded in Liber One of plats on page 4.
Henry J. Taylor Register of Deeds.



Gladwin

13937

GLADWIN CITY COUNCIL PROCEEDINGS
OCTOBER 16, 1972

The regular session of the Gladwin City Council was called to order at 7:30 p.m. in the City Hall by Mayor Robertson.

Invocation was given by Rev. Winston Decker.

Present: Councilmen Erick, Evans, Foor, Heffner, Kehoe, Smith, Whisler, Zettel, Mayor Robertson and Associate Members, Perkins and Caffrey.

Absent: None

Also in attendance were Clyde Nichols, Park Manager, Ed Hetherington, Consultant, Henry Ziemer, Crew Leader, Jake Wilford, City Attorney and Terry Dadd.

Minutes of the October 2, 1972 Council meeting were read and approved with no additions or corrections.

Mayor Robertson recommended that Terry Dadd be appointed to the City Council as an Associate Member.

Motion by Erick supported by Whisler that Terry Dadd serve as Associate Member to the City Council. Motion carried.

Clyde Nichols gave a report on the proposed exchange of property between the City and State. The State would sell the property to the City for the sum of \$1.00 and the City is to give it to the abutting property owners in exchange for the cost of materials to construct a fence along the property line and the state will put it up. The fence will run approximately \$2.00 per foot. Howard Smith is to set up a meeting with abutting property owners to discuss the aforesaid with a tentative date set for October 30, 1972.

CLAIMS AND ACCOUNTS:

Motion by Erick supported by Heffner that the following checks be approved for payment:

General Fund	Check Nos. 3916 thru 3970	\$ 9,084.42
Highway Fund	Check Nos. 386 thru 387	375.40
Water Fund	Check Nos. 1568 thru 1580	5,904.30
	Motion carried.	\$15,364.12

Petition was read asking permission to have a Home Coming Parade on October 27, 1972, starting at State Street on the east end of Cedar Street Continuing down Cedar Street to Bowery Street and on North to the football field. Time scheduled for parade is 2:15 p.m.

Motion by Zettel supported by Foor that the above petition be approved. Motion carried.

A bulletin was read from Douglas Hall, Chairman of the Gladwin City Building Authority, which will be sent to all Businessmen stating the present status and objectives of this Commission.

Motion by Evans supported by Erick that meeting temporarily adjourn for Public Hearing. Motion carried

Mayor Robertson called the Public Hearing for vacating Arcade and Center Streets.

Present: Mr. Dale Brown, Mr. Earl Erway, Mrs. Hoskinsq and Mrs. Lennon.

Earl Erway asked what happens when these streets are vacated. Answer: The abutting property owners on each side will receive one-half the street right-of-way.

13937

Mrs. Lennon wanted to know when street is vacated can she have her property divided equally. Answer: It can be done, but she must petition for it after street is vacated. She also wanted to know if they would be assessed for sanitary sewer on that property. Answer: no.

There being no other questions motion was made by Zettel supported by Erick Hearing be closed and meeting reconvene. Motion carried

The following resolution was offered by Councilman Smith and supported by Councilman Zettel:

RESOLUTION TO VACATE ARCADE STREET
AND CENTER STREETS

WHEREAS: The city council has received a petition from the abutting property owners of Arcade Street from First Street to Fifth Street in the Plat of Fosters Addition to the Village of Cedar now the City of Gladwin in the County of Gladwin, Michigan as recorded in the office of the Gladwin County Register of Deeds in Liber one of Plats on page seven and a petition from the abutting property owners of Center Street from Lumm Street to Cemetery Street in the Plat of Hanna's Addition to the Village of Cedar, now the City of Gladwin in the County of Gladwin, Michigan as recorded in the office of the Gladwin County Register of Deeds in Liber one on page four, to have the aforesaid streets vacated.

AND WHEREAS: no objections were received for the vacating of the aforesaid streets and

WHEREAS: it has been determined to be in the best interest of the City of Gladwin to vacate Arcade Street from First Street to Fifth Street and Center Street from Lumm Street to Cemetery Street.

NOW THEREFORE BE IT RESOLVED: that Arcade Street from First Street to Fifth Street and Center Street from Lumm Street to Cemetery Street be and hereby are vacated.

ROLL CALL VOTE: AYES: Erick, Evans, Foor, Heffner, Kehoe, Smith, Whisler, and Zettel.

NAYS: None Motion carried.

I hereby certify that the above is a true and correct copy of a motion made and adopted at a regular meeting of the governing body of this municipality on the 16th day of October 1972.

Signed Howard Smith
Howard Smith - City Clerk

I the undersigned City Clerk of the City of
(office held)

Gladwin, Michigan, being duly authorized to certify the resolutions of said City, do hereby certify that the hereinabove Resolution to Vacate Arcade Street and Center Streets is a true and accurate copy of the same duly passed by the City of Gladwin and continuing in full force and effect on the date hereof.

Dated: May 15th 1991


Noel D. Bush

(name of officer)

[Signature]

(signature of officer)

Seal

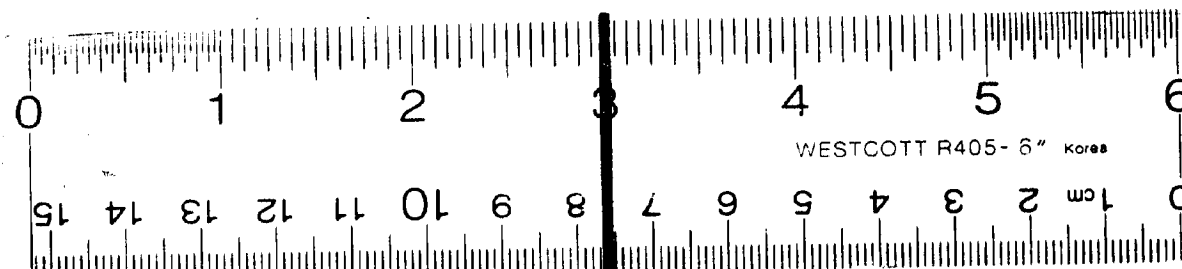

16 X