

MAP OF THE MEREDITH LAND AND IMPROVEMENT COMPANY'S ADDITION D TO THE VILLAGE OF MEREDITH MICHIGAN

RECEIVED AND FILED
IN AUDITOR GENERAL'S OFFICE

June 21 1892
H. R. Pratt
Deputy Auditor General.

State of Michigan) ss On this 21st day of June A.D. 1892 before me a Notary Public in and for said County of Saginaw)
for said County personally came the above named Frank Daniel and H. A. Blaisdell
Secretary of the Meredith Land and Improvement Company, to me known to be the same persons
who executed the foregoing Declaration and acknowledged the same to be the free act and deed of
the said Meredith Land and Improvement Company.
John T. G. Synter Notary Public in and for Saginaw County.

Charles Howard Sawyer

I hereby certify that the plat herein delineated is a correct one, and that prominent
monuments consisting of 7 of iron with remainder have been placed at points marked
thereon, as thereon shown at all angles in the boundaries of the land platted, and at
all intersections of streets.


The land embraced in the annexed Map of the Meredith Land and Improvement Company's
Addition D to the Village of Meredith, Michigan, is described as follows, commencing at
the southeast corner of Section 7, T. 30. N. R. 2. W. thence on section line North 0° 31' East 2689.8
feet to a point, thence North 0° 06' East 37 feet, thence North 88° 28' West 2687.4 feet, thence South
1° 15' East 2633 feet to section line, thence South 88° 28' East 2630 feet to the place of beginning.

State of Michigan) ss We, H. A. Sawyer, Register of Deeds, and Charles Howard Sawyer,
County of Saginaw) ss We, H. A. Sawyer, Register of Deeds, and Charles Howard Sawyer,
hereby certify that we have each carefully compared the annexed copy with the plat of the
Meredith Land and Improvement Company's Addition D to the Village of Meredith,
Michigan, now of record in the office of said Register of Deeds, and that it is a true
transcript therefrom and of the whole of each record.

H. A. Sawyer Register of Deeds
Charles Howard Sawyer

Charles Howard Sawyer
Register of Deeds

By Frank Daniel President
Meredith Land and Improvement Company
By H. A. Blaisdell Secretary
ORDER OF JACOBUS
CONFIRMED BY STATE REGISTRATION
JULY 14 1892

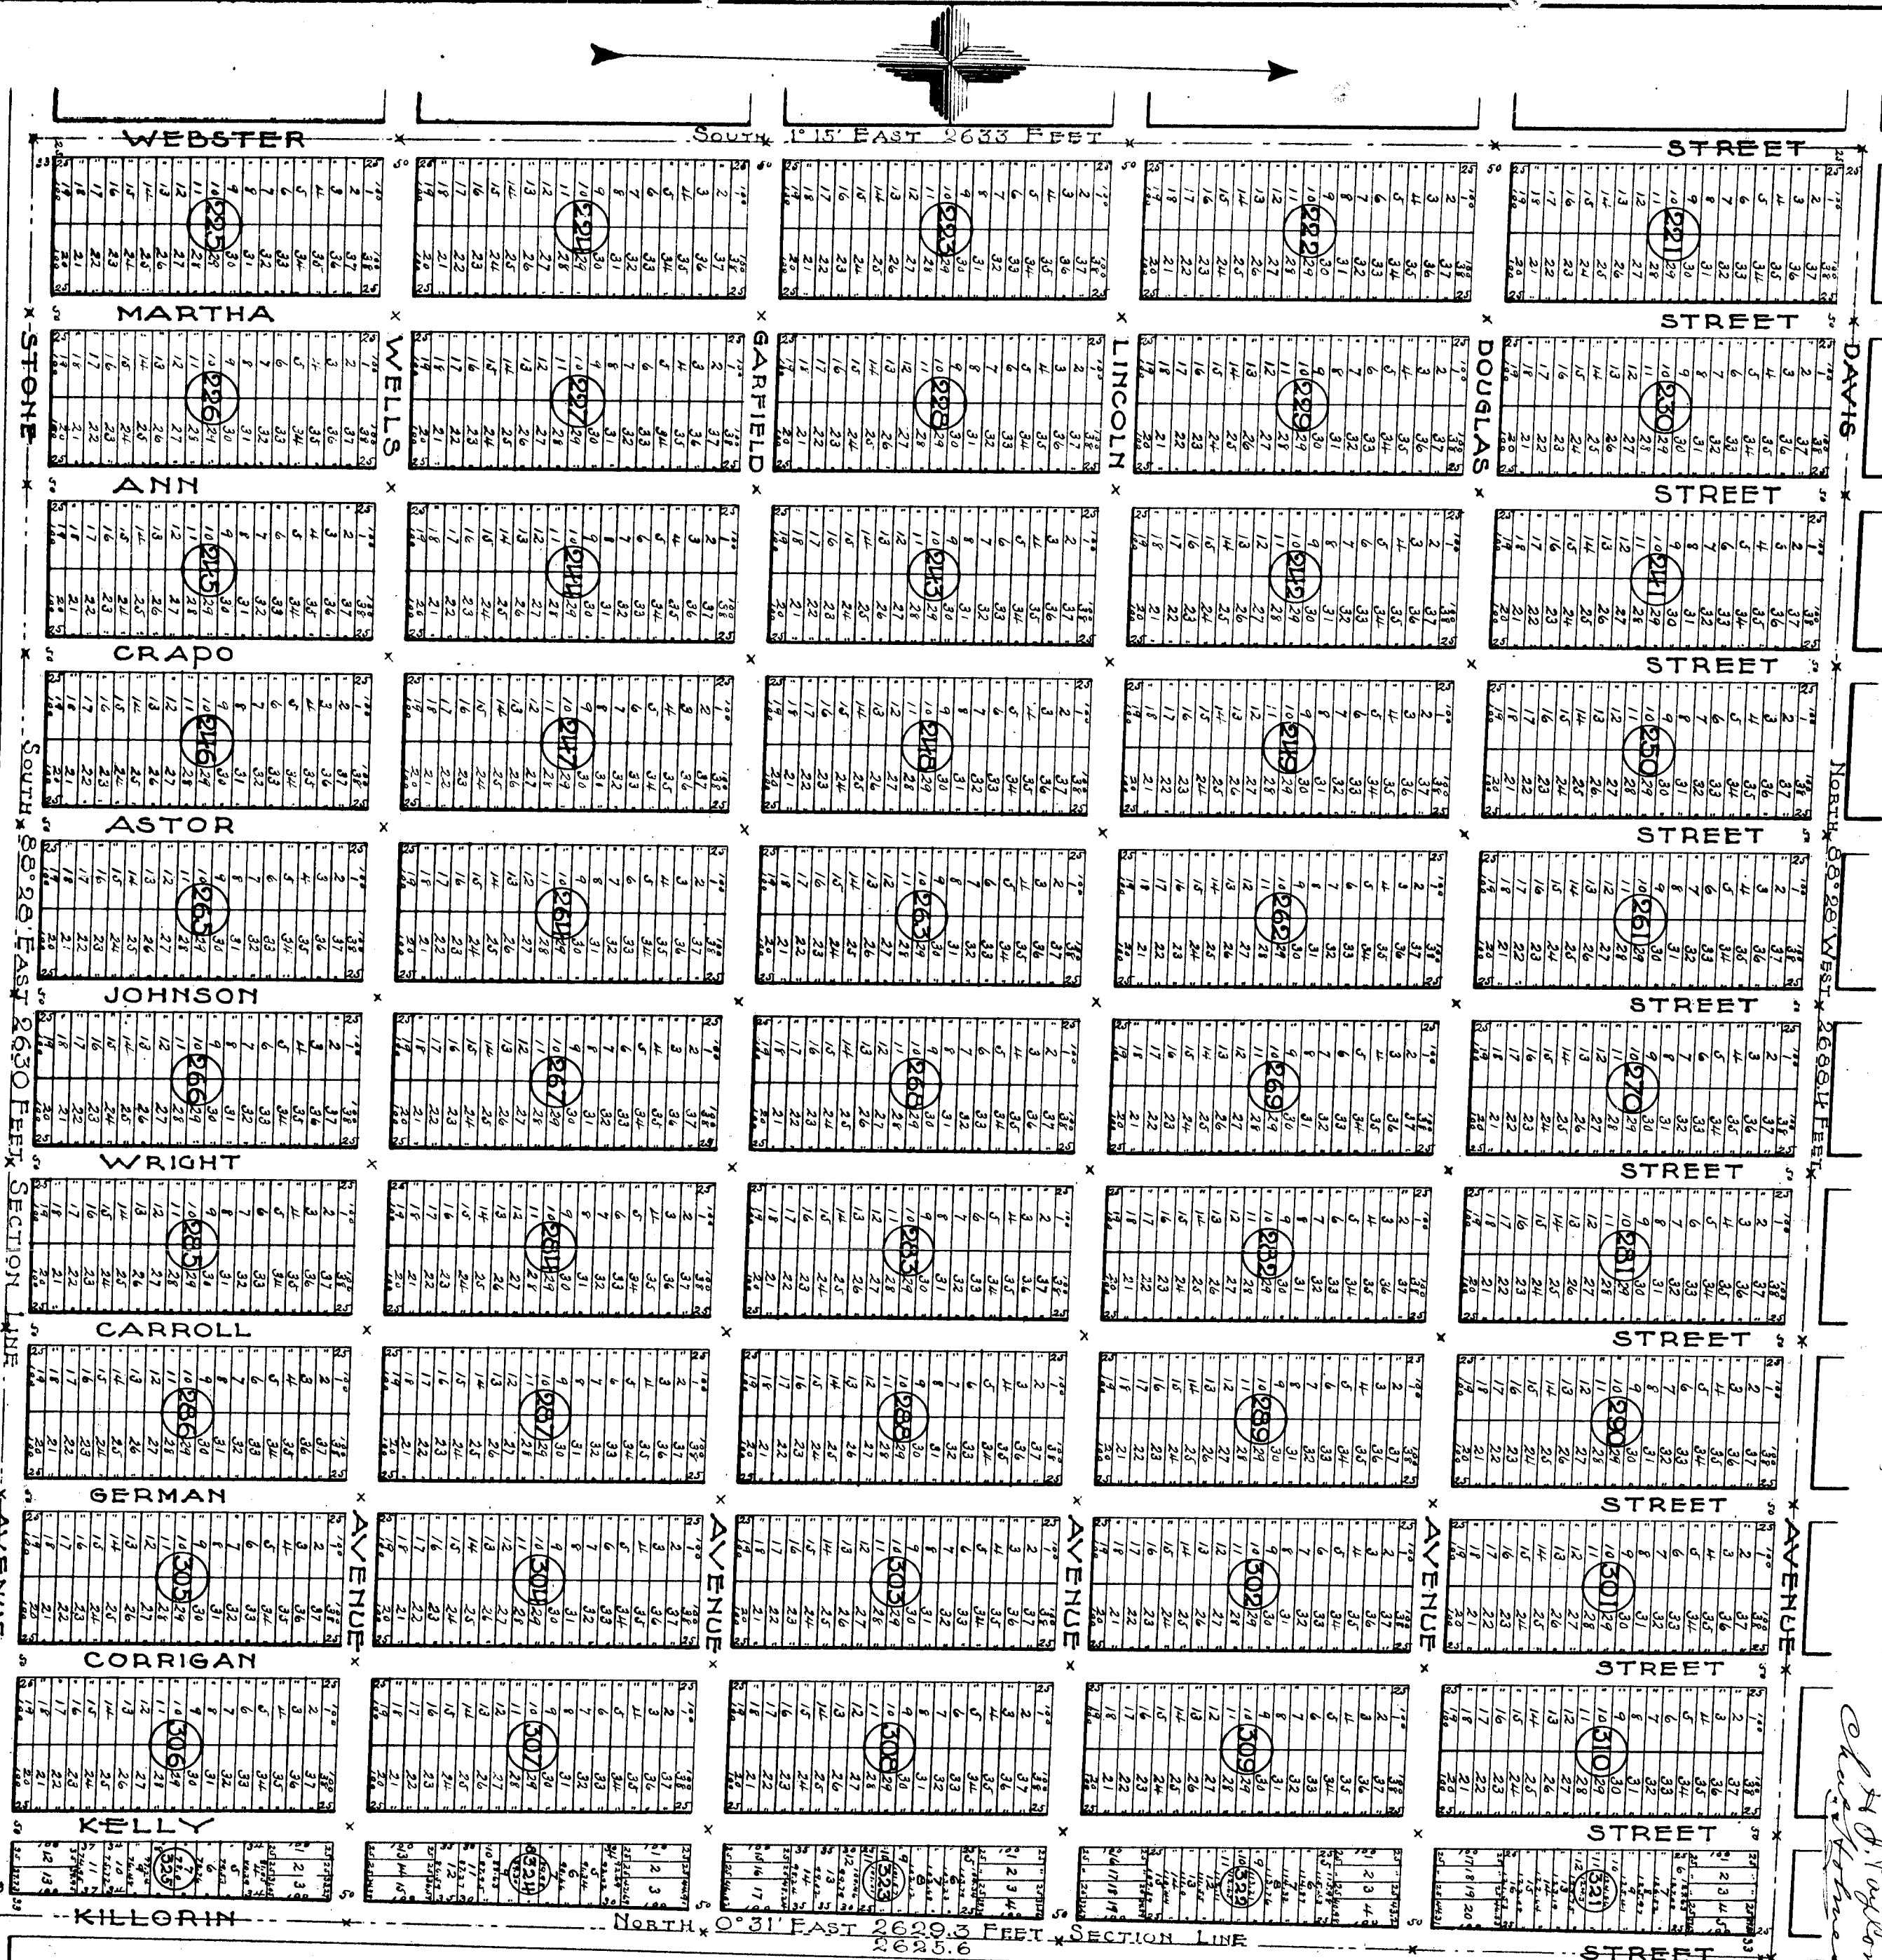

Examined and approved
April 22 1892
H. R. Pratt
Deputy Auditor General.

Received for record this 6th day of June
A.D. 1892 at one O'clock P.M. and recorded in Liber 7 of Plats on
pages 9
J. Paylor Register of Deeds

13942

