MAP OF THE MEREDITH LAND AND IMPROVEMENT COMPANY'S ADDITION E TO THE VILLAGE OF MEREDITH MICHIGAN

SCALE

RECEIVED AND FILED IN AUDITOR GENERAL'S OFFICE June 23 1892
Deputy Auditor General.

KNOW ALL MEN BY THESE PRESENTS, That we, the Meredith Land and Improvement Company, a corporation under the laws of Michigan, as proprietors have caused the land embraced in the within plat to be surveyed laid out and platted, to be known as; Map of the Meredith Land and Improvement Company's Addition E to the Village of Meredith, Michigan, and that the streets, as shown on said map are hereby dedicated to the use of the public

In Witness Whereof, We have caused these Presents to be signed by the Vice-president and Secretary, thereof duly authorized and its official seal hereto affixed this 21st day of April one thousand eight hundred and ninety two.

Signed and Sealed in presence of

J. F. Boynton

William Gooding

Meredith Land and Improvement Company
By Frank Alumb
President

Meredith Land and Improvement Company.
By H. L. Blaisdell
Secretary.

State of Michigan } S.S.
County of Saginaw }

On this 21st day of April A.D. 1892. before me a Notary Public in and for said County personally came the above named Frank Alumb President and H. L. Blaisdell Secretary of the Meredith Land and Improvement Company, to me known to be the same persons who executed the foregoing dedication and acknowledged the same to be their free act and deed of the said Meredith Land and Improvement Company.

John F. Boynton Notary Public in and for Saginaw County.

I hereby certify that the plat hereon delineated is a correct one and that permanent monuments consisting of 5/8 of an inch round iron have been placed at points marked thus; X as shown thereon at all angles in the boundaries of the land platted, and at all intersections of Streets.

Charles Holmes Surveyor.

The land embraced in the annexed Map of the Meredith Land and Improvement Company's Addition E. to the Village of Meredith, Michigan, is described as follows, Commencing at the Northeast corner of Section 7 T.20.N.R.2.W, thence on Section line North 88°05' West 2637½ feet to ¼ post, thence North 37°41' West 1067½ feet, thence South 1°15' East 2651 feet, thence South 88°28 East 2688½ feet to Section line, thence North 0°06' East 2631½ feet to the place of beginning

State of Michigan } S.S.
County of Gladwin }

We N. J. Taylor Register of Deeds and Charles Holmes Surveyor hereby certify that we have each carefully compared the annexed copy with the plat of the Meredith Land and Improvement Company's Addition E to the Village of Meredith Michigan, now of record in the office of said Register of Deeds, and that it is a true transcript therefrom and of the whole of such record.

N. J. Taylor Register of Deeds.
Charles Holmes Surveyor.

State of Michigan } S.S.
County of Gladwin }

We N. J. Taylor Register of Deeds and Charles Holmes Surveyor hereby certify that that we have each carefully compared this copy with the original Map of the Meredith Land and Improvement Company's Addition E to the Village of Meredith Michigan and that it is an exact copy thereof and of the whole of such original map or plat.

N. J. Taylor Register of Deeds.
Charles Holmes Surveyor.

3690

13943

N 67° 11' W 106.7 FEET

POST — NORTHERN — NORTH 88° 05' WEST 2637.6 FEET — SECTION LINE — AVENUE

PLACE OF BEGINNING N.E. CORNER Sec 7. T. 20. N. R. 2. W

STREET

METCALF

SEARS

CLARE

GLADWIN

DAVIS

AVENUE

SOUTH 1° 15' EAST 2651 FEET

NORTH 0° 06' EAST 2631.4 FEET

SOUTH 88° 28' EAST 2688.4 FEET

WEBSTER MARTHA ANN CRAPO ASTOR JOHNSON WRIGHT CARROLL GERMAN CORRIGAN KELLY KILORAN

ORDER of vacation
Entire plat vacated by State
Legislature. act 299 of 1923

Examined and approved
April 22 1892
H. R. Pratt
Deputy Auditor General

Register's Office
Gladwin County } Received for record this 6th day of June
A.D. 1892 at ten o'clock A.M. and recorded in Liber 1 of Deeds on
page 10
N. J. Taylor Register of Deeds.

MAP OF THE MEREDITH LAND AND IMPROVEMENT COMPANY'S ADDITION E TO THE VILLAGE OF MEREDITH MICHIGAN

SCALE

RECEIVED AND FILED
IN THE AUDITOR GENERAL'S OFFICE
June 23 1892
H. R. Pratt
Deputy Auditor General.

KNOW ALL MEN BY THESE PRESENTS, That we, The Meredith Land and Improvement Company a corporation under the laws of Michigan, have caused the land embraced in the following plat to be surveyed, laid out and platted, to be known as "Map of the Meredith Land and Improvement Company's Addition E to the Village of Meredith, Michigan, and that the streets as shown on said map are hereby dedicated to the use of the public.

In Witness Whereof, We have caused these Presents to be signed by the President and Secretary, thereof, duly authorized and its corporate seal affixed this 21st day April one thousand eight hundred and ninety two.

Signed, sealed and delivered in presence of
E. F. Boynton
William Gooding

Meredith Land and Improvement Company
By Frank Plumb
President

Meredith Land and Improvement Company
By H. L. Blaisdell
Secretary.

State of Michigan } ss.
County of Saginaw }

On this 21st day of April A.D. 1892 before me a Notary Public in and for said County personally came the above named Frank Plumb President and H. L. Blaisdell Secretary of the Meredith Land and Improvement Company to me known to be the same persons who executed the foregoing instrument and acknowledged the same to be the act and deed of the said Meredith Land and Improvement Company.

John F. Boynton
Notary Public in and for Saginaw County.

I hereby certify that the plat shown on this sheet is a correct one and that permanent monuments consisting of 3/4 inch iron rods and iron pipes have been placed at points marked thus X on said plat thereon and at all angles in the boundaries of the land platted, and at all intersections of streets.

Charles Holmes
Surveyor.

The land embraced in the annexed Map of the Meredith Land and Improvement Company's Addition E to the Village of Meredith, Michigan, is described as follows, Commencing at the Northeast corner of Section 7 T. 20 N. R. 2 W. thence on Section line North 88° 05' West 21.37 1/2 feet to a post, thence North 17 1/4 East 106.7 feet, thence South 1° 15' East 26.51 feet, thence South 88° 45' East 2.68 feet to Section line, thence North 0° 06' East 21.31 1/2 feet to the place of beginning.

State of Michigan } ss.
County of Clinton }

We W. J. Taylor Register, and Charles Holmes Surveyor hereby certify that we have carefully compared the annexed copy with the plat of the Meredith Land and Improvement Company's Addition E to the Village of Meredith, Michigan, now of record in the office of said Register of Deeds, and that it is a true transcript therefrom and of the whole of such record.

W. J. Taylor Register of Deeds.
Charles Holmes Surveyor.

State of Michigan. } ss.
County of Clinton }

We W. J. Taylor Register of Deeds and Charles Holmes Surveyor hereby certify that we have carefully compared this copy with the original Map of the Meredith Land and Improvement Company's Addition E to the Village of Meredith Michigan and that it is an exact copy thereof and of the whole of such original map or plat.

W. J. Taylor Register of Deeds.
Charles Holmes Surveyor.

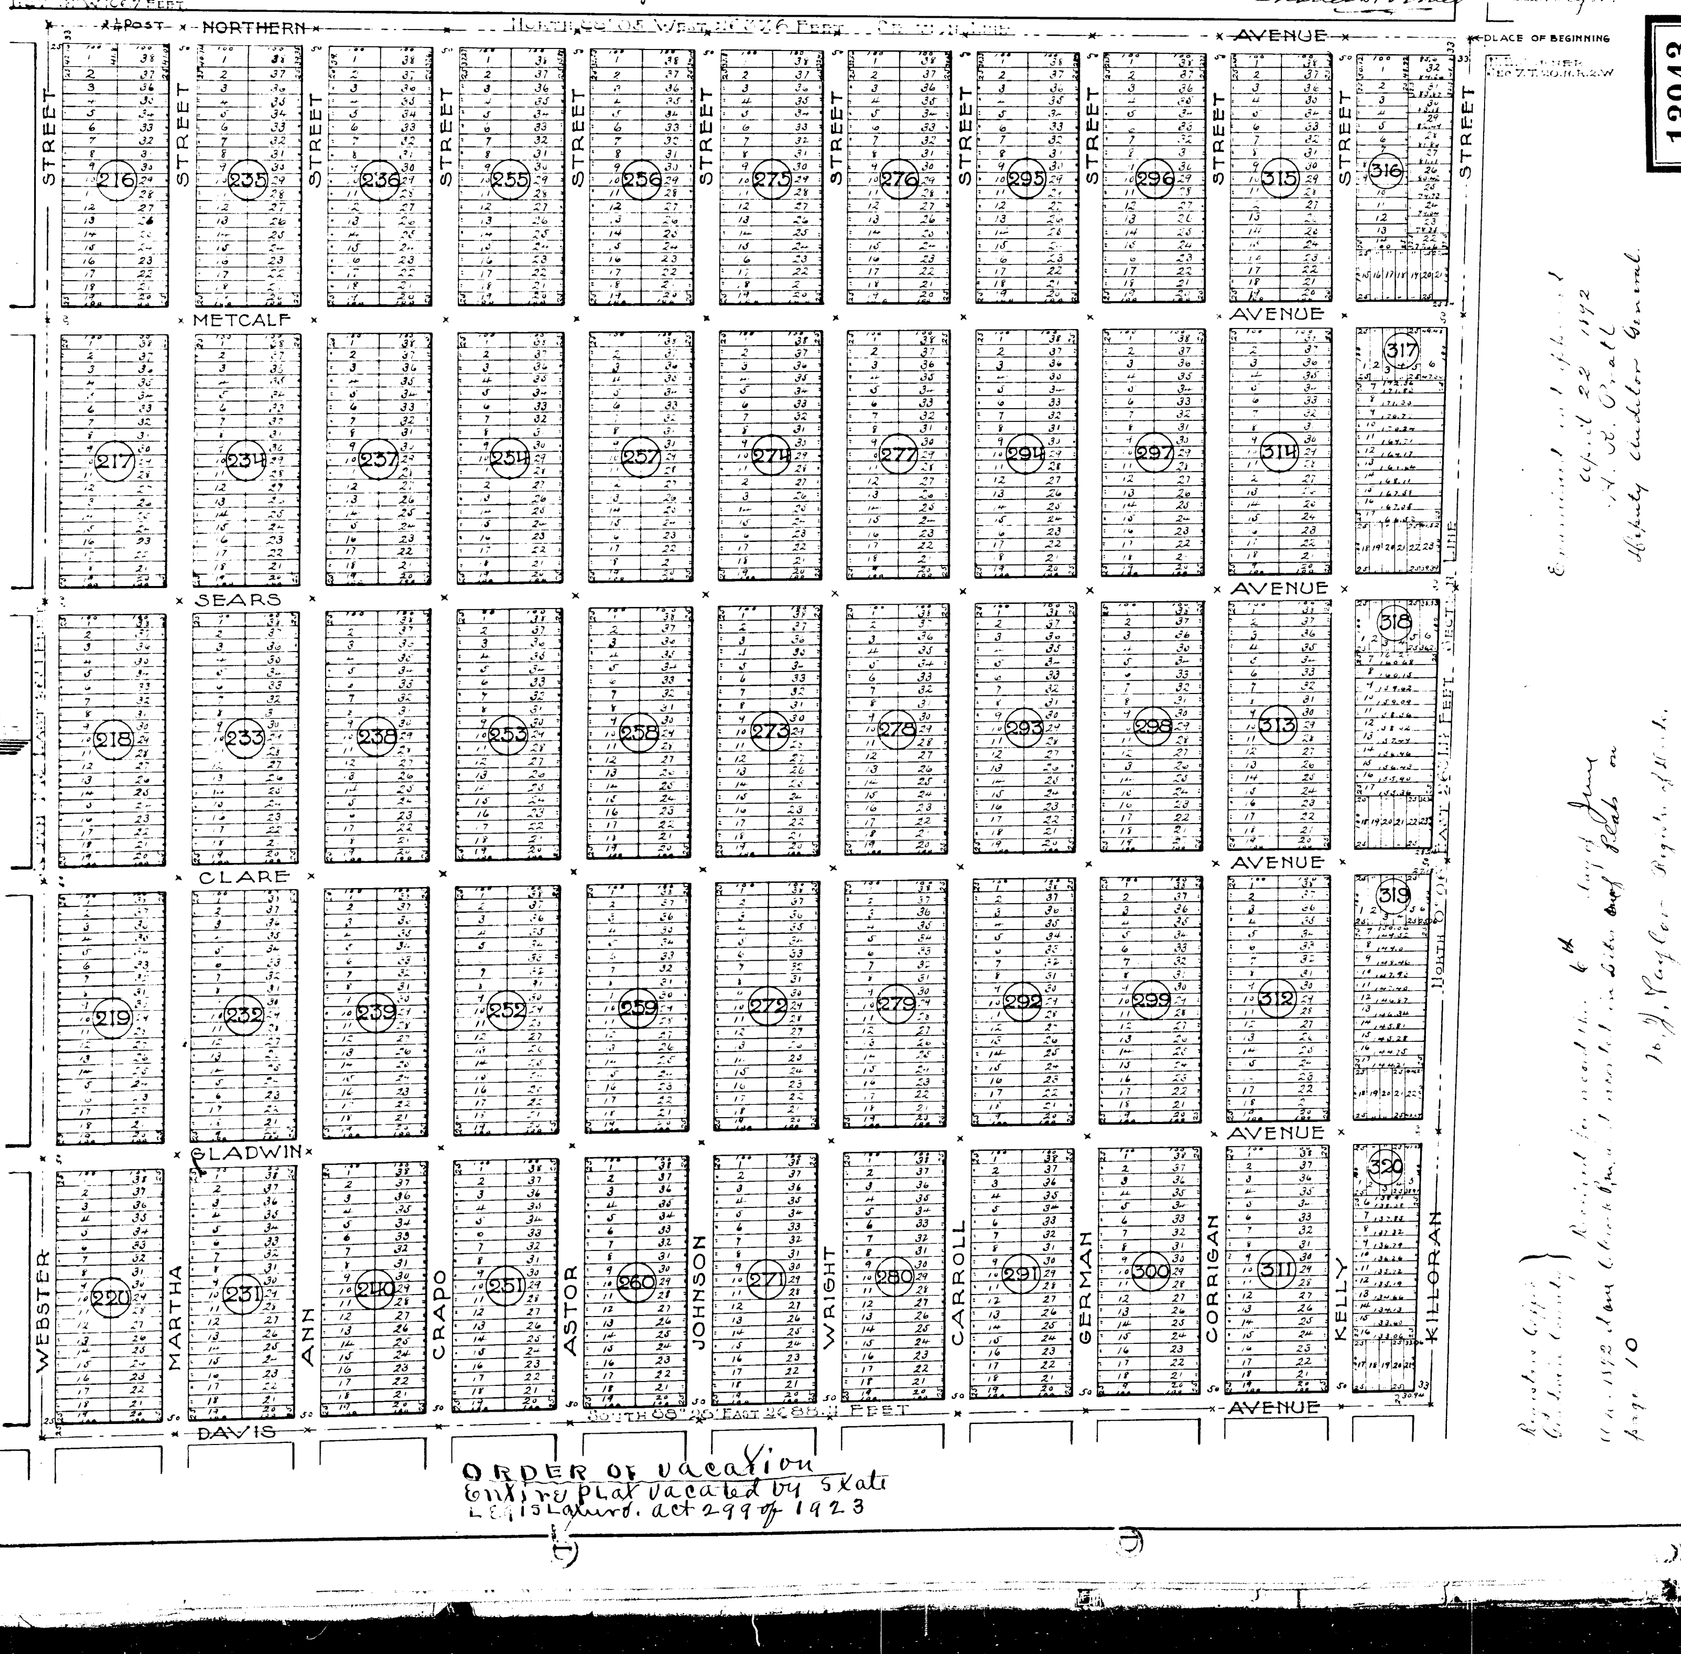

ORDER of vacation
Entire plat vacated by State
L. 1915 Laws. act 299 of 1923

13943